


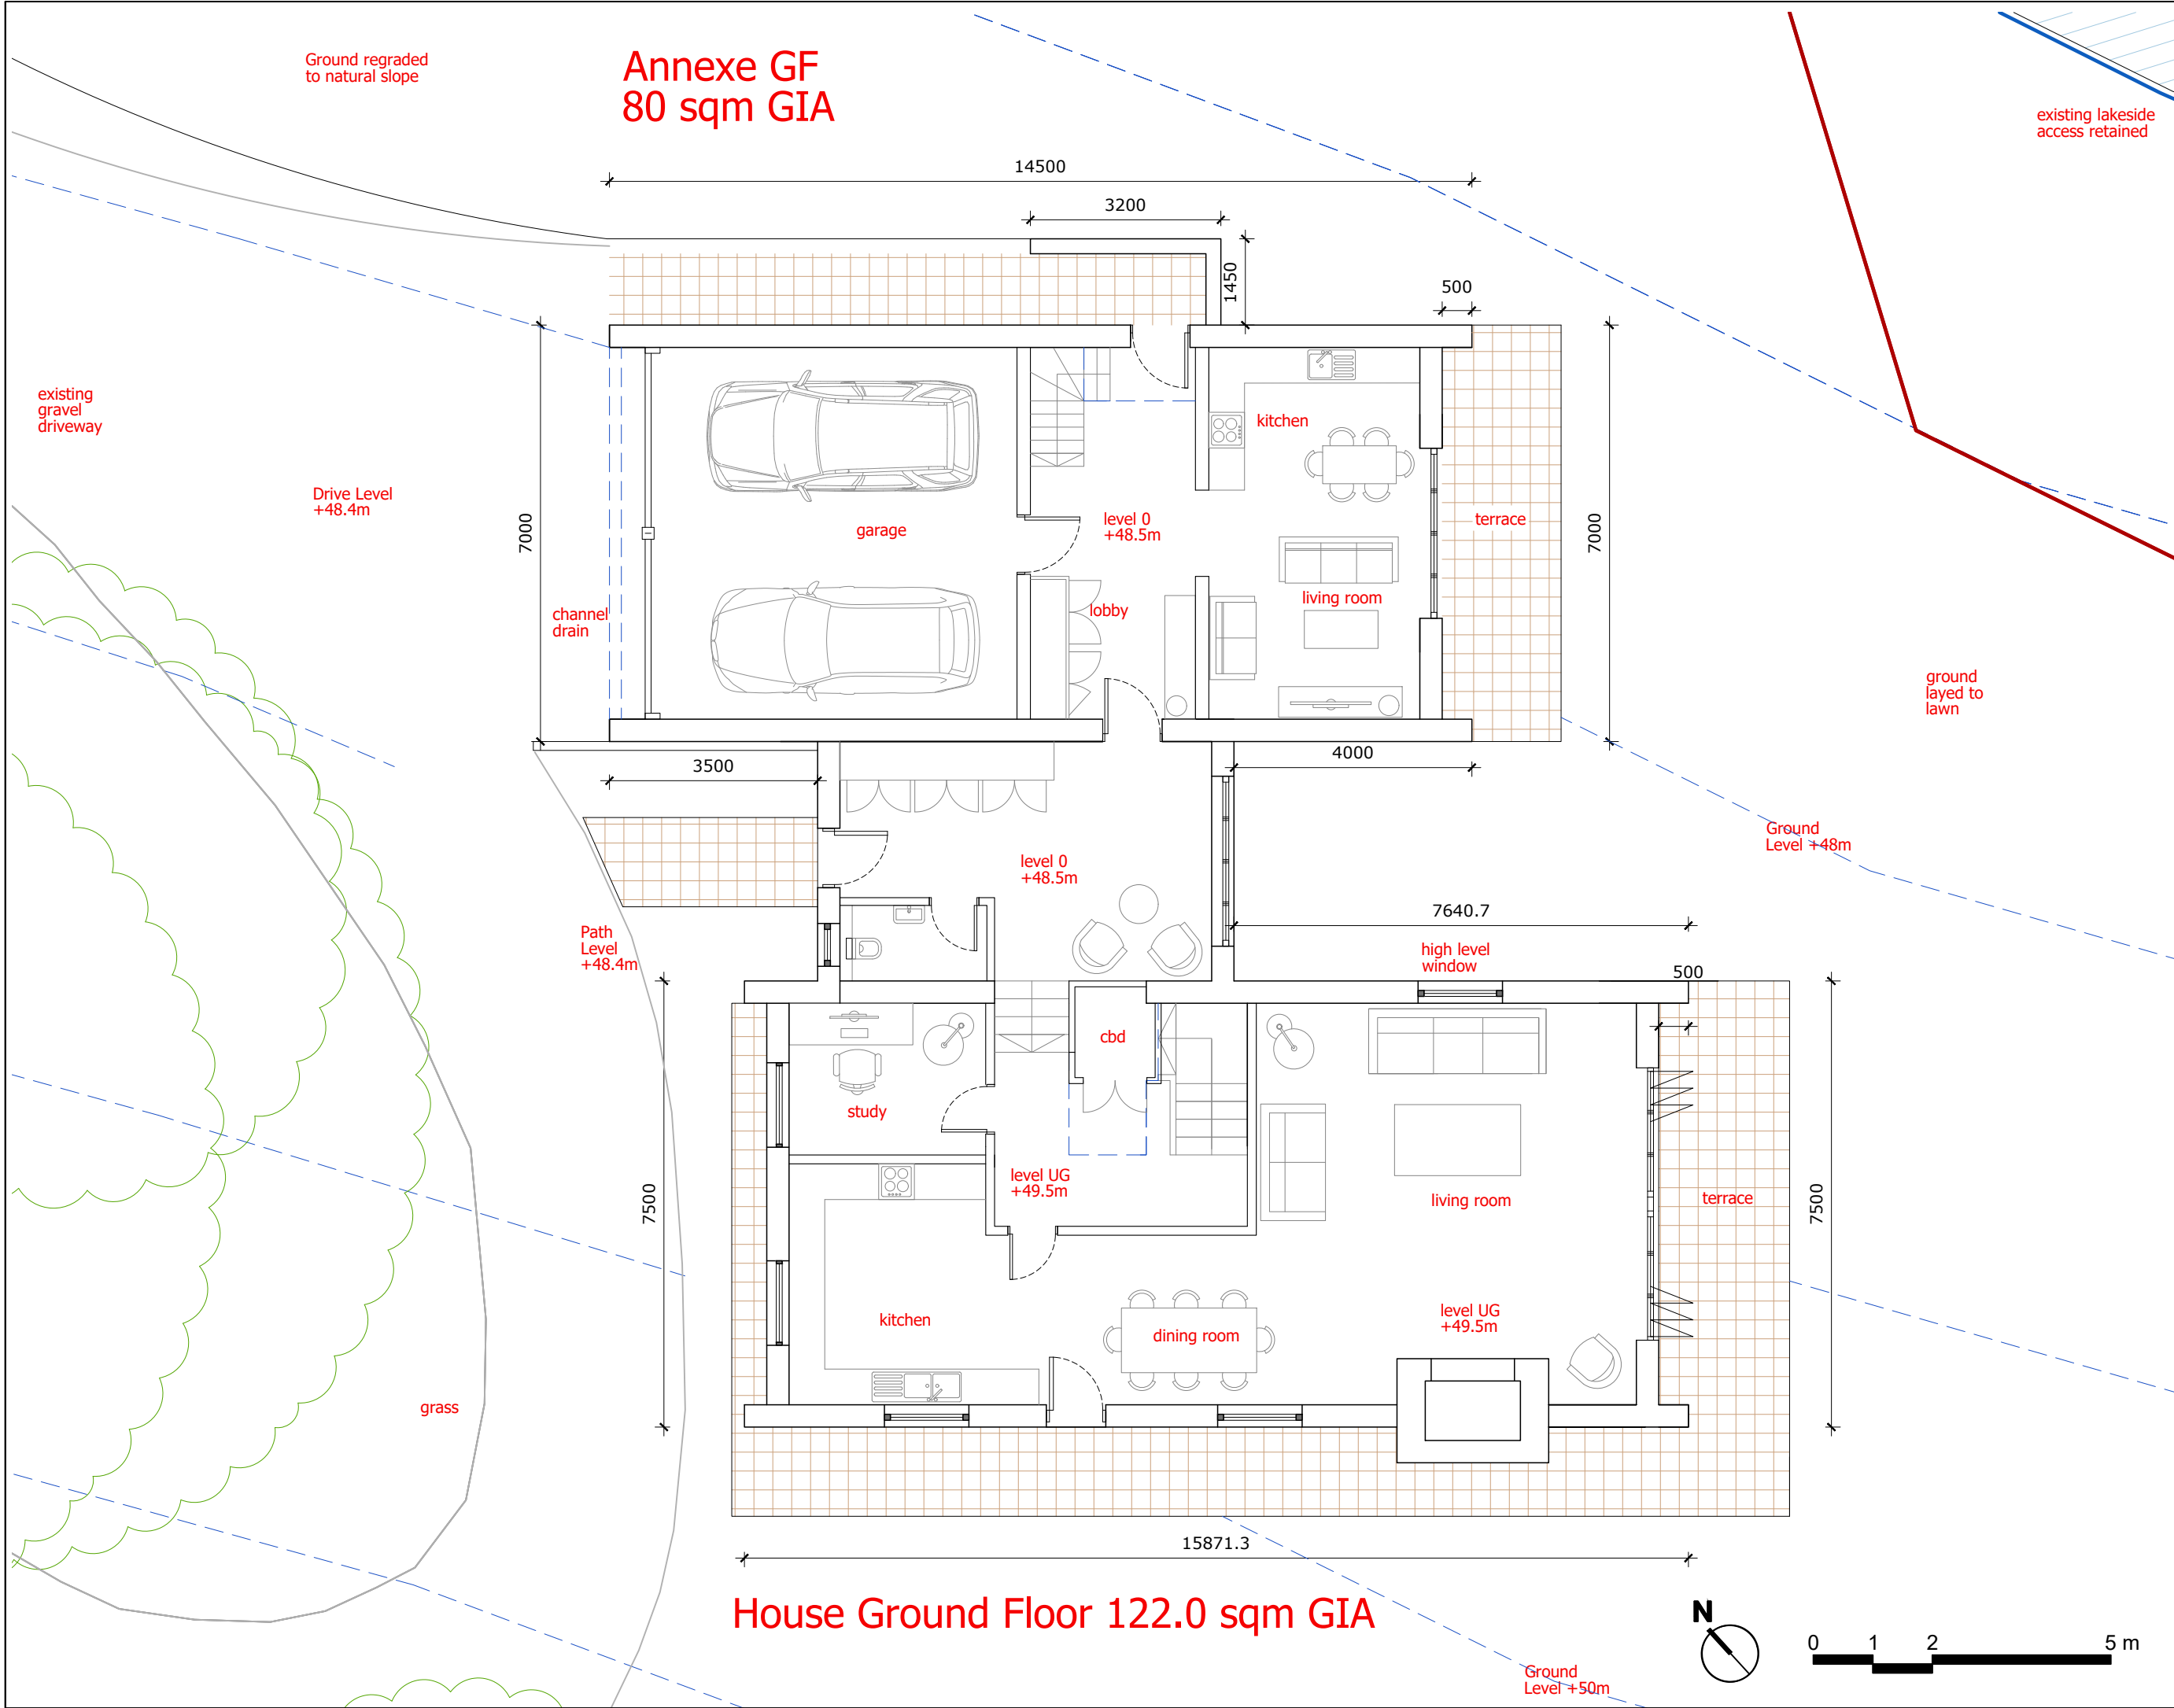

NOTES:

1. THESE DRAWINGS ARE FOR PLANNING PURPOSES ONLY

2. BUILDING CONTRACTORS SHOULD NOT SCALE FROM THESE DRAWINGS.

AC	20250502	Reworked to suit comments from Planning Officer	A
----	----------	---	---

PLANIT CONSULTING

TOWN PLANNING & PROPERTY ADVISERS

T. 01483 415753 E. info@planitconsulting.co.uk www.planitconsulting.co.uk

CLIENT:

Mr P. Williams

PROJECT:

The Lake House, Rowfant

DRAWING TITLE:

Proposed Ground Floor Plan

STATUS:

Planning

SCALE:	DATE:
1:100 @ A3	31/03/2025

DRAWN BY:	DRAWING NUMBER:	REVISION:
AC	A-103	A