



Annexe First Floor 66.8 sqm GIA

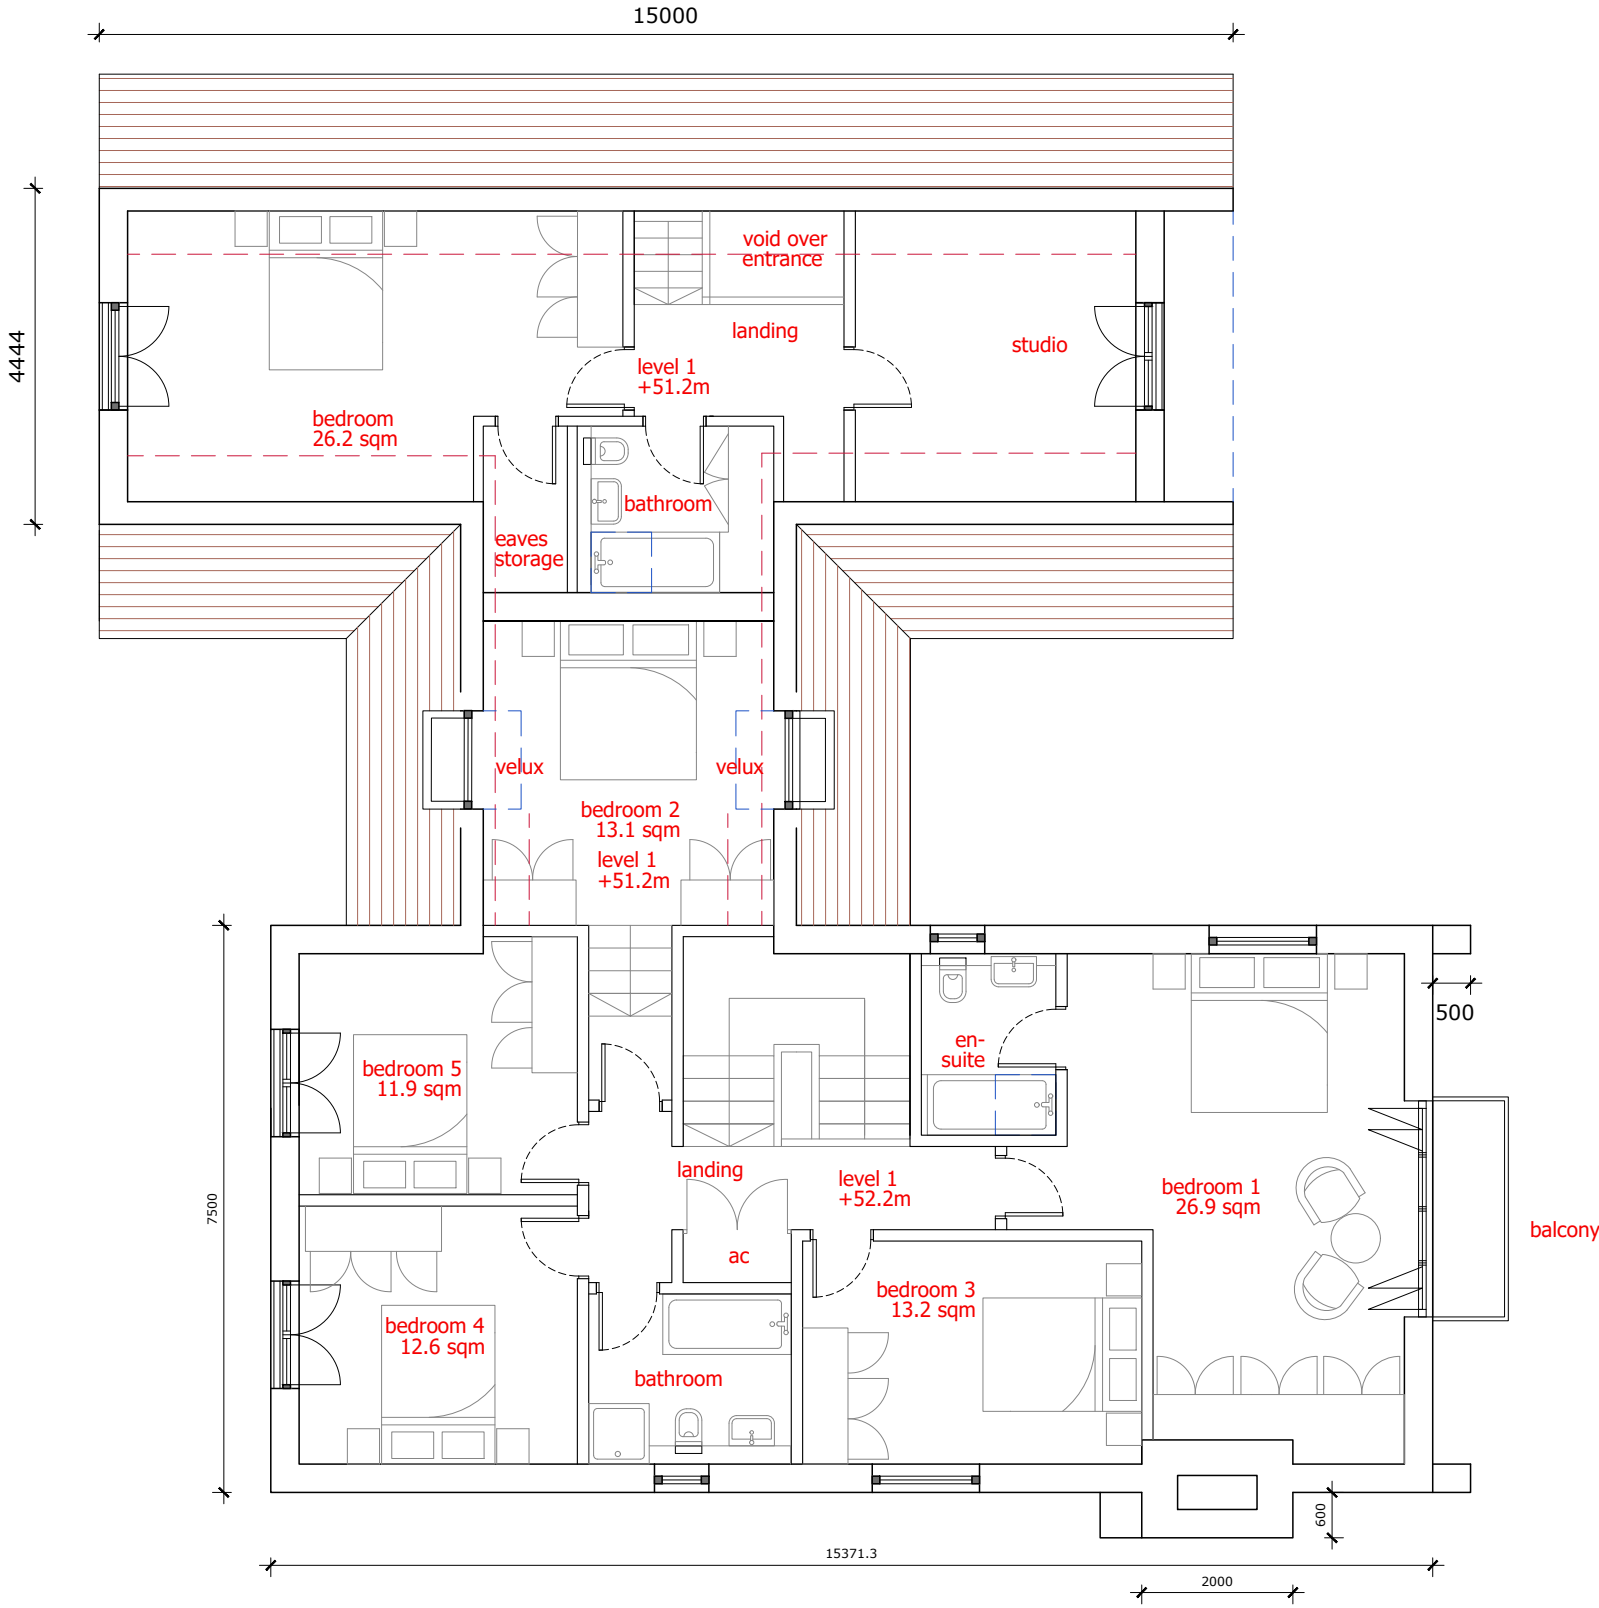

House First Floor 114.9 sqm GIA

 

NOTES:
1. THESE DRAWINGS ARE FOR PLANNING PURPOSES ONLY
2. BUILDING CONTRACTORS SHOULD NOT SCALE FROM THESE DRAWINGS.

AC	20250502	Reworked to suit comments from Planning Officer	A
BY	DATE	DESCRIPTION	REV
PLANIT CONSULTING TOWN PLANNING & PROPERTY ADVISERS T. 01483 415753 E. info@planitconsulting.co.uk www.planitconsulting.co.uk			
CLIENT: Mr P. Williams			
PROJECT: The Lake House, Rowfant			
DRAWING TITLE: Proposed First Floor Plan			
STATUS: Planning			
SCALE: 1:100 @ A3		DATE: 31/03/2025	
DRAWN BY: AC	DRAWING NUMBER: A-104	REVISION: -	