




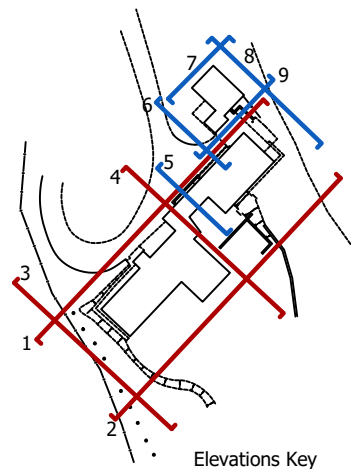

Elevations Key

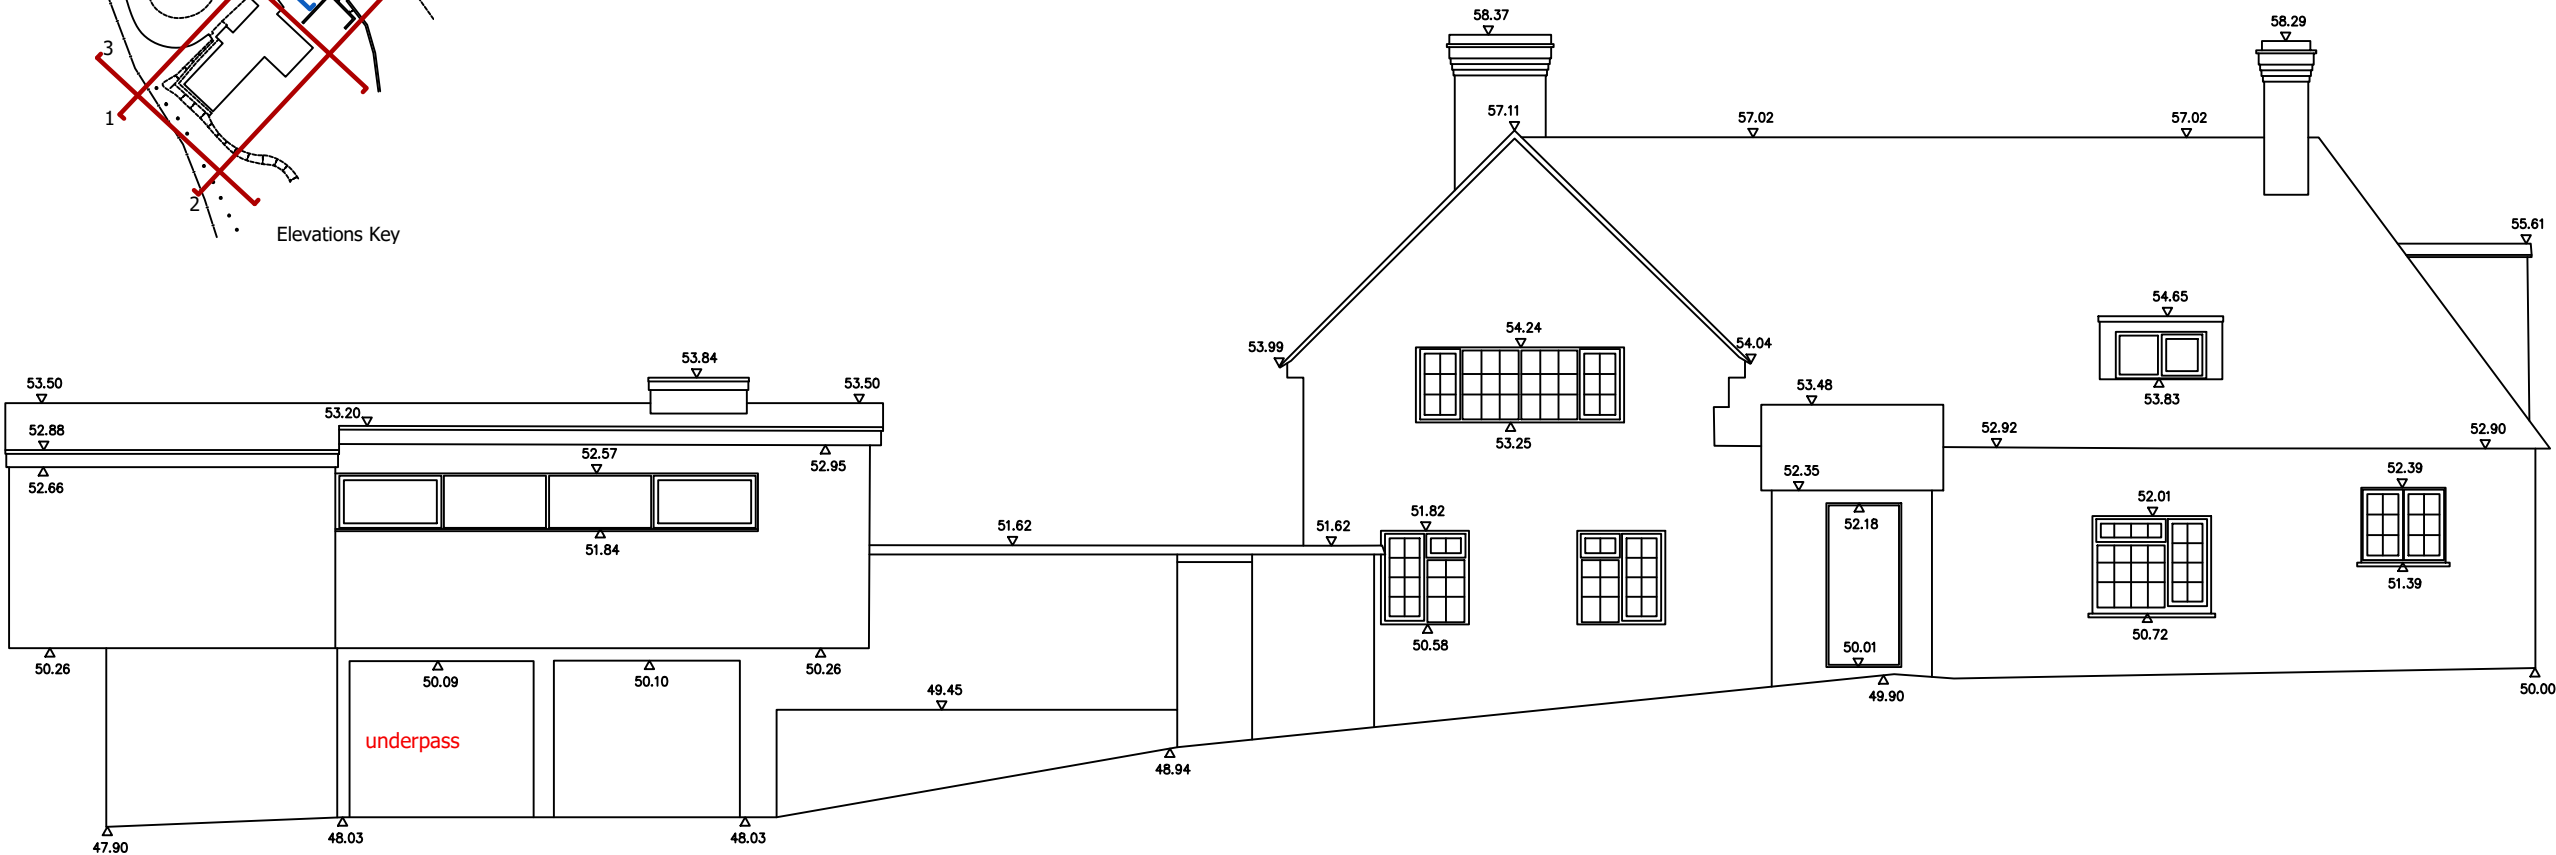

1. Existing North West Elevation  
(FRONT) Main House and Studio

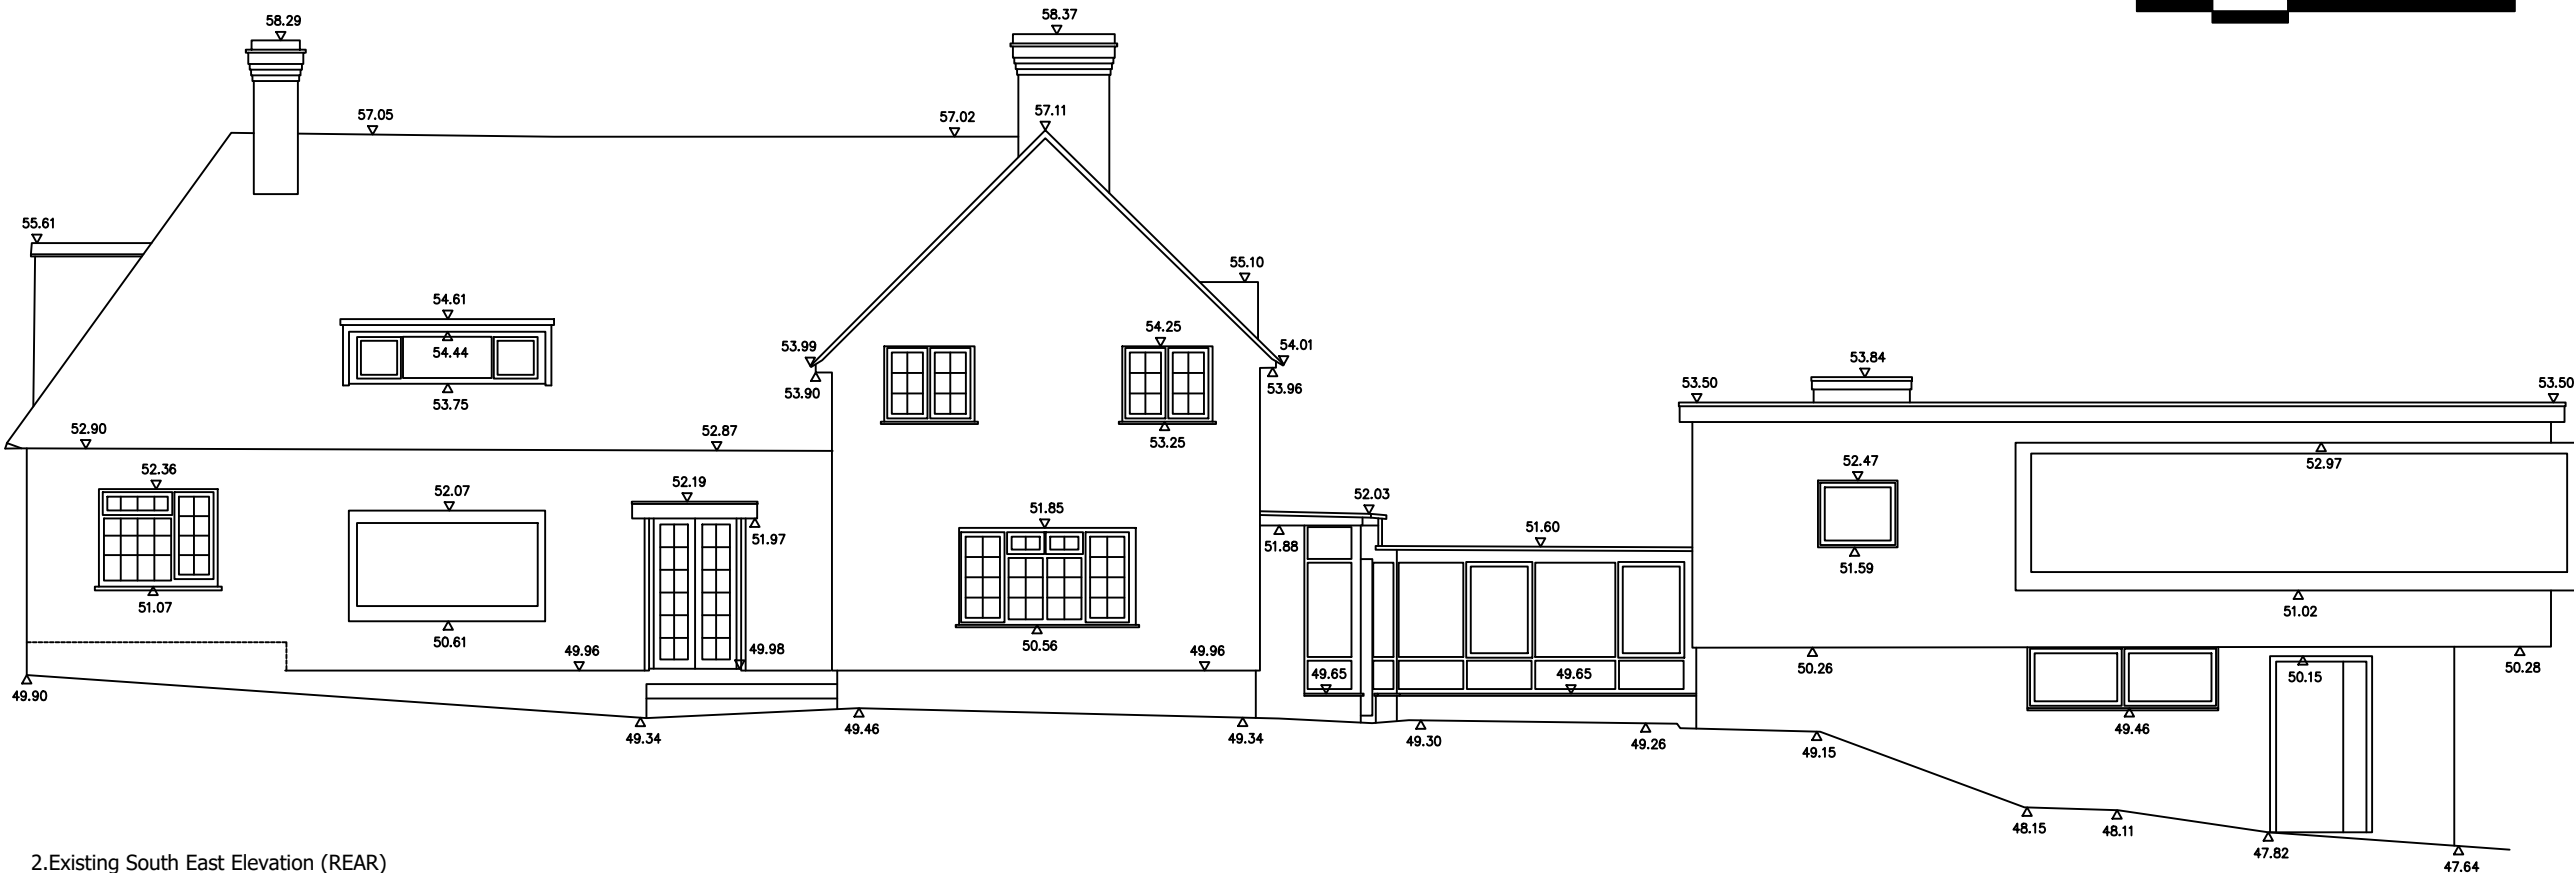

2. Existing South East Elevation (REAR)  
Main House and Studio

NOTES:  
1. THESE DRAWINGS ARE FOR PLANNING PURPOSES ONLY  
2. BUILDING CONTRACTORS SHOULD NOT SCALE FROM THESE DRAWINGS.

| BY | DATE | DESCRIPTION | REV |
|----|------|-------------|-----|
|    |      |             |     |

PLANIT  
CONSULTING

TOWN PLANNING & PROPERTY ADVISERS  
T. 01483 415753 E. info@planitconsulting.co.uk  
www.planitconsulting.co.uk

|                                                                   |                          |                |
|-------------------------------------------------------------------|--------------------------|----------------|
| CLIENT:<br>Mr P. Williams                                         |                          |                |
| PROJECT:<br>The Lake House, Rowfant                               |                          |                |
| DRAWING TITLE:<br>Existing Elevations, Main House<br>Front & Rear |                          |                |
| STATUS:<br>Planning                                               |                          |                |
| SCALE:<br>1:100 @ A3                                              | DATE:<br>20/01/2024      |                |
| DRAWN BY:<br>AC                                                   | DRAWING NUMBER:<br>A.200 | REVISION:<br>- |