



NOTES:
1. THESE DRAWINGS ARE FOR PLANNING PURPOSES ONLY
2. BUILDING CONTRACTORS SHOULD NOT SCALE FROM THESE DRAWINGS.

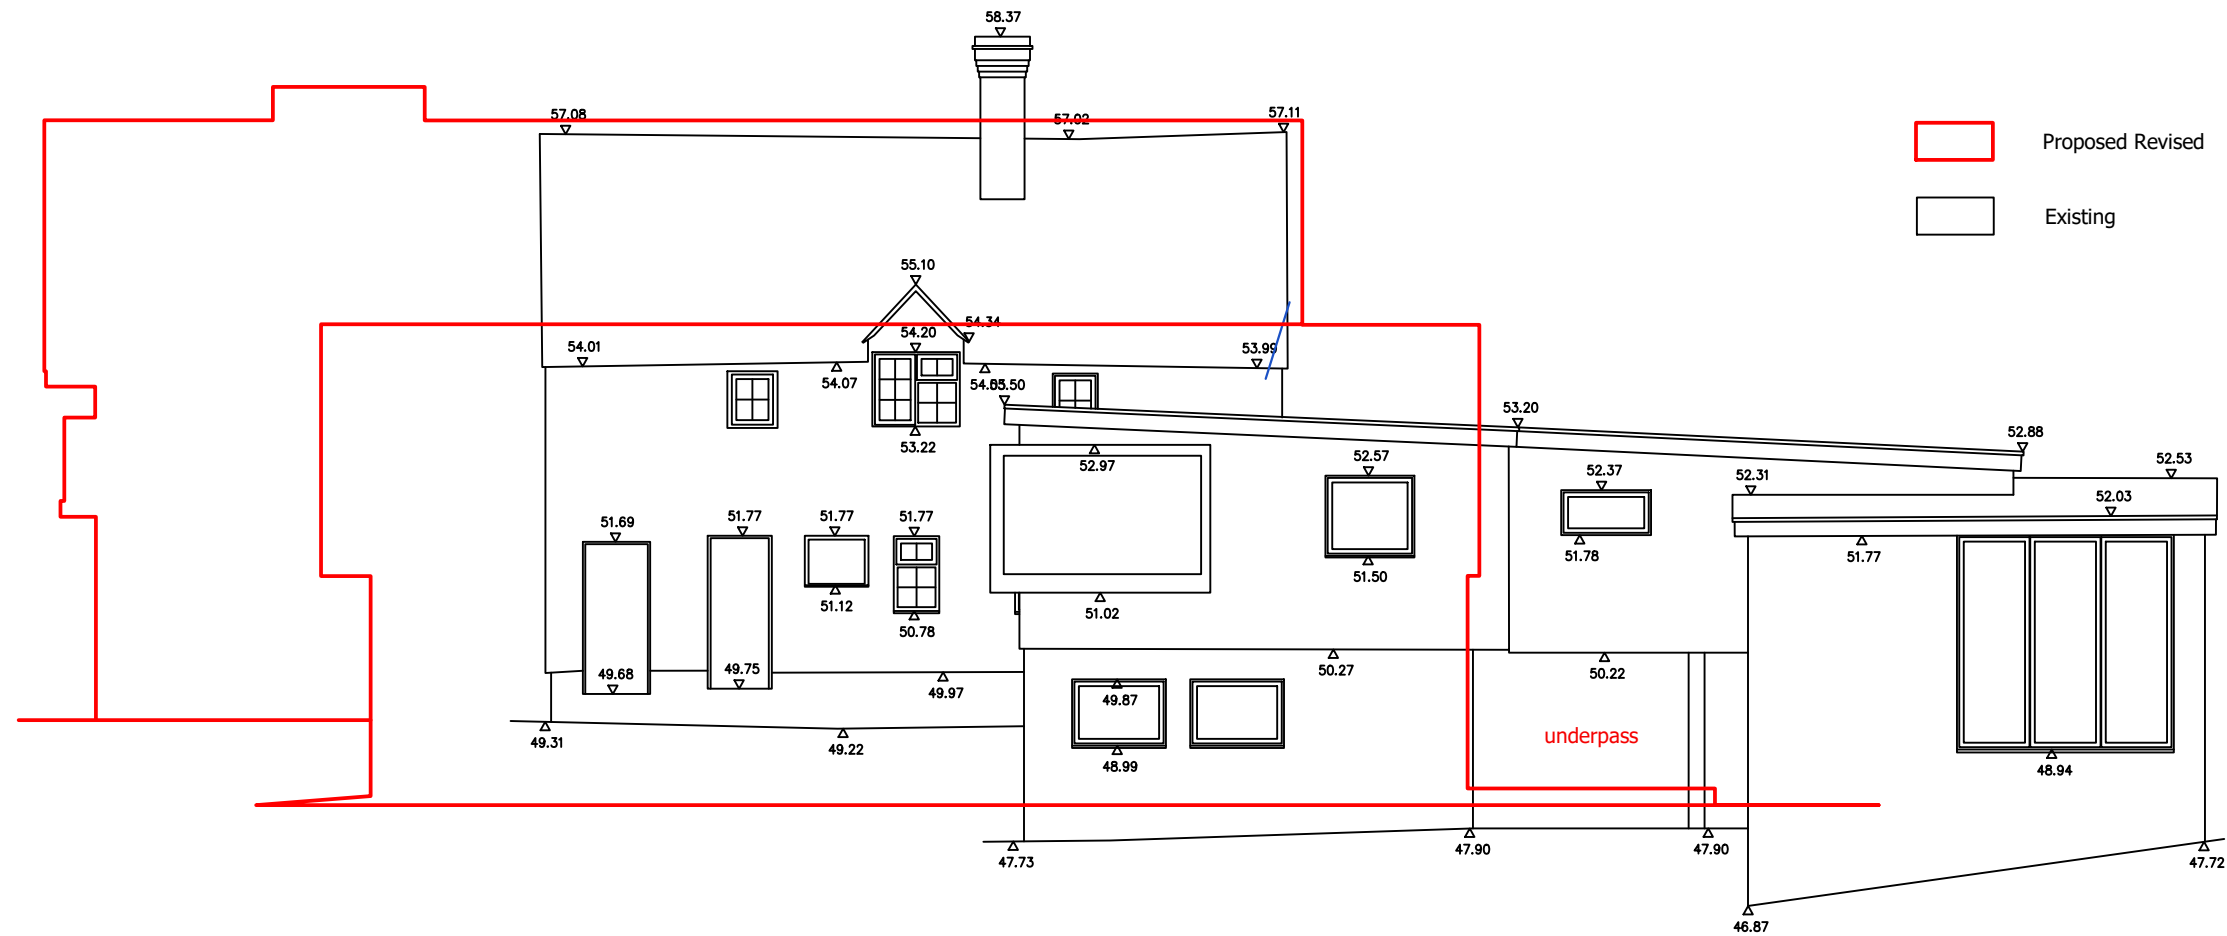

Existing vs Proposed North East Elevation (Side)
(including waterside Studio)

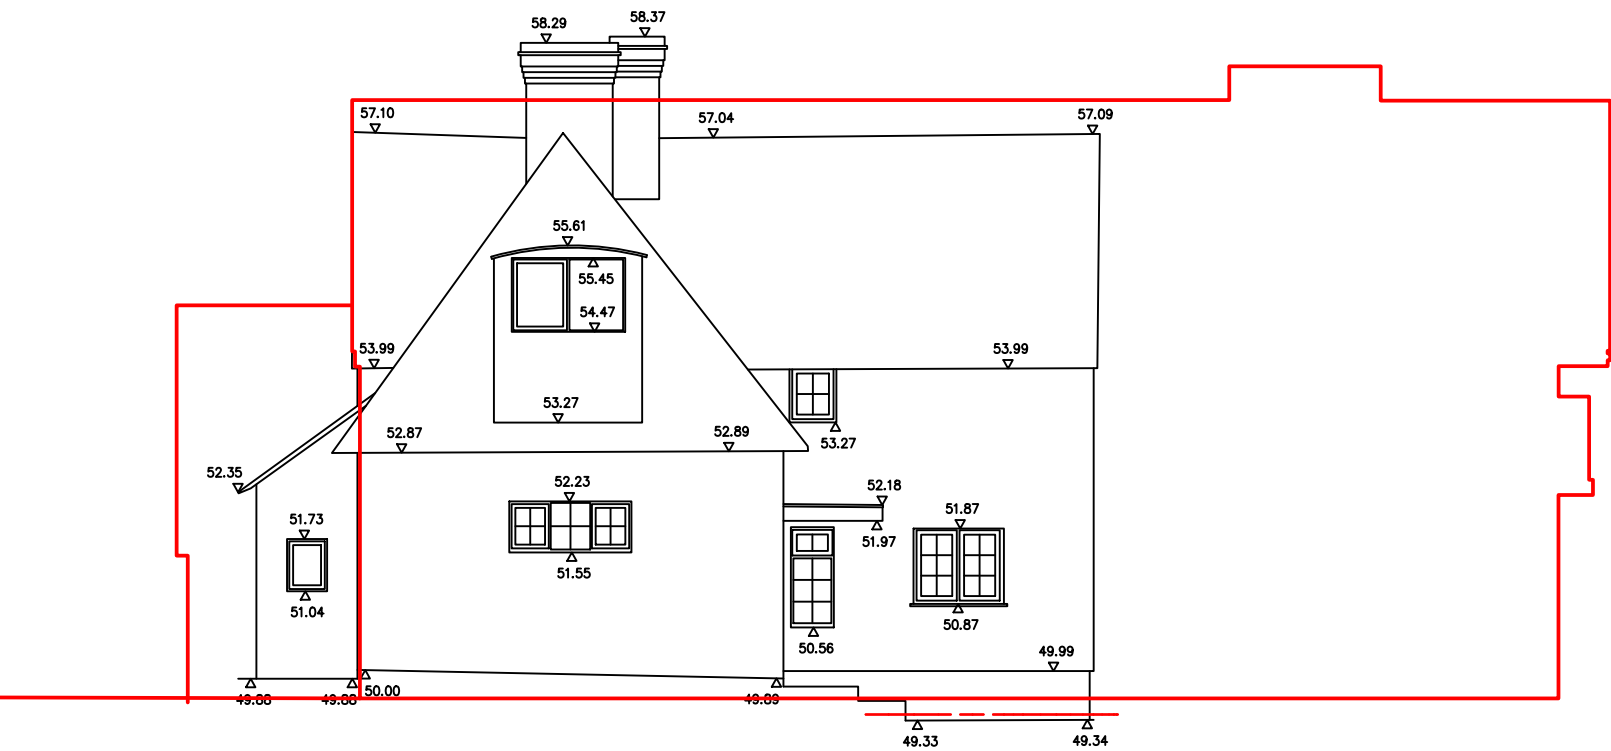

Existing vs. Proposed South West
Elevation (Side)

AC	20250501	Revised proposed profile added and drawing simplified	A
BY	DATE	DESCRIPTION	REV
PLANIT CONSULTING TOWN PLANNING & PROPERTY ADVISERS T. 01483 415753 E. info@planitconsulting.co.uk www.planitconsulting.co.uk			
CLIENT: Mr P. Williams			
PROJECT: The Lake House, Rowfant			
DRAWING TITLE: Existing vs. Proposed Building Profiles Sheet 2			
STATUS: Planning			
SCALE: 1:100 @ A3		DATE: 03/03/2025	
DRAWN BY: AC	DRAWING NUMBER: A.207	REVISION: A	