




NOTE:
All measurements to be checked on site.
This drawing is prepared for planning purposes only.

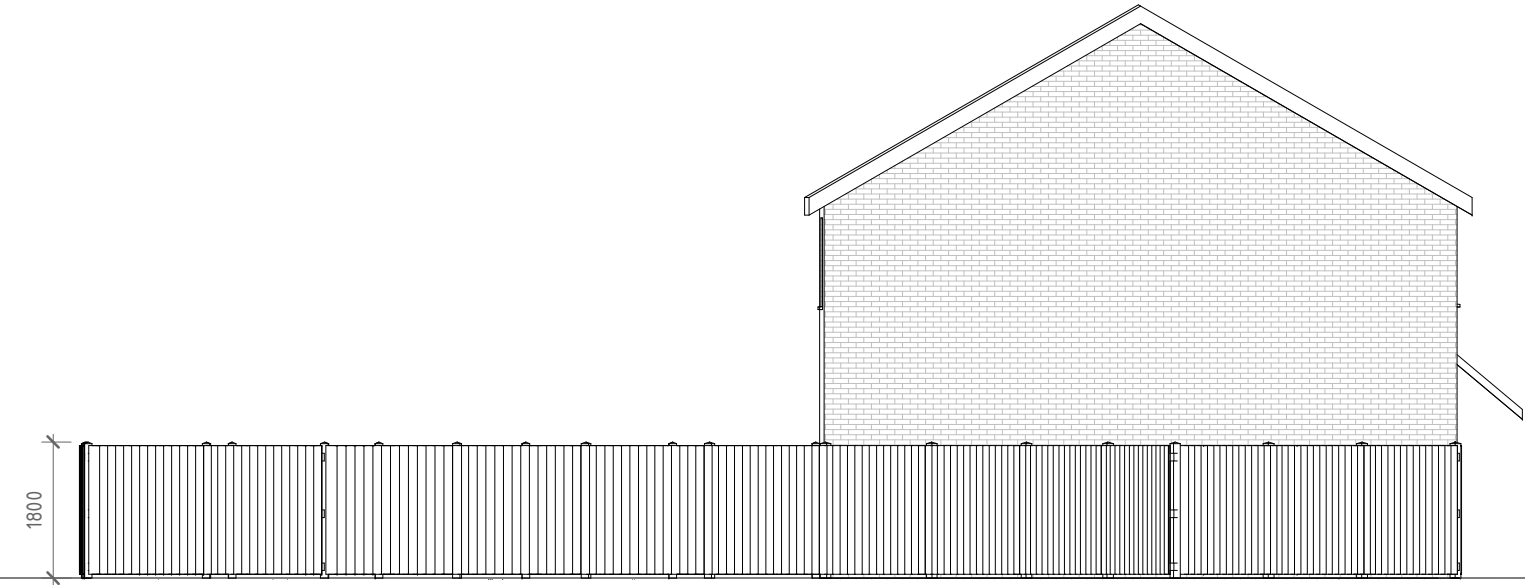


04/401 - PROPOSED NORTH ELEVATION
1 : 100

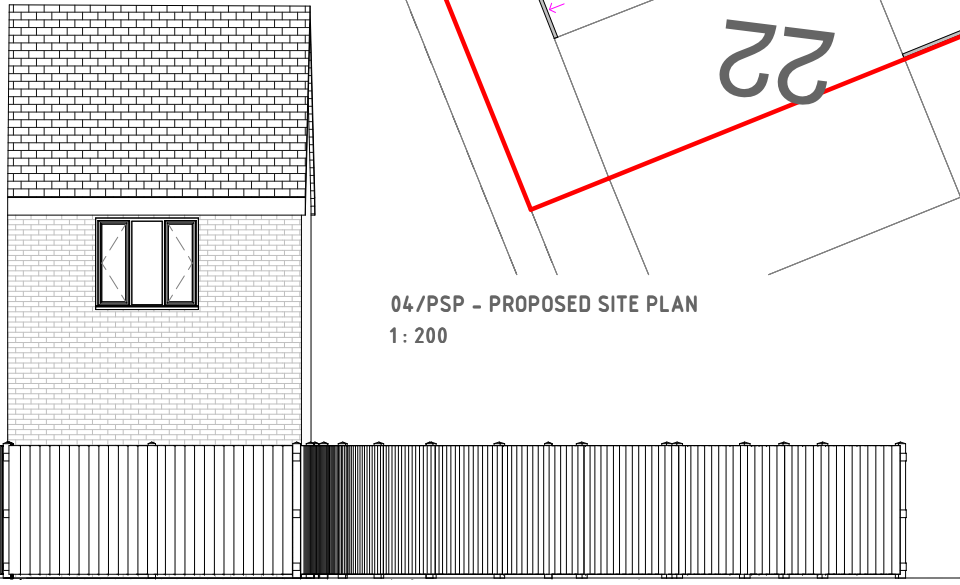


04/402 - PROPOSED EAST ELEVATION
1 : 100

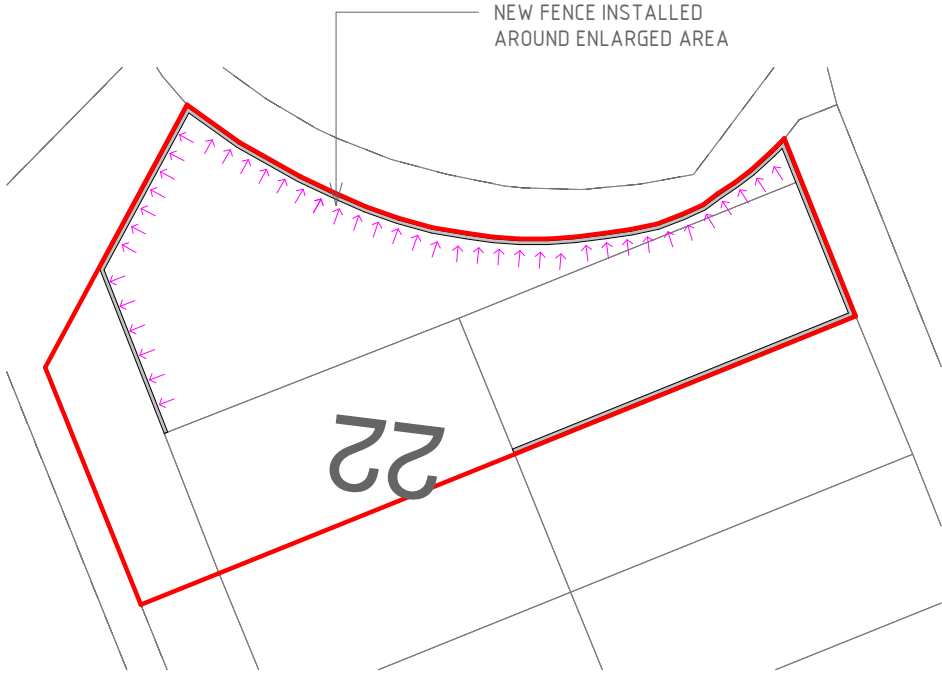

04/PSP - PROPOSED SITE PLAN
1 : 200

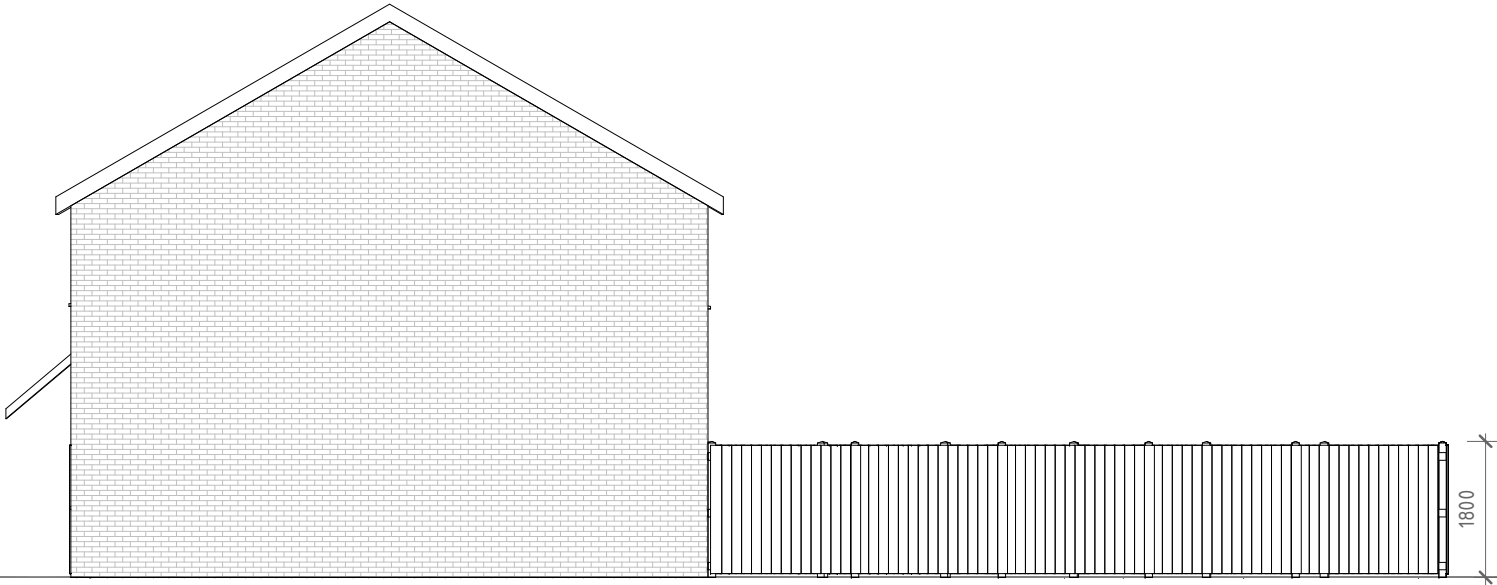

04/403 - PROPOSED SOUTH ELEVATION
1 : 100

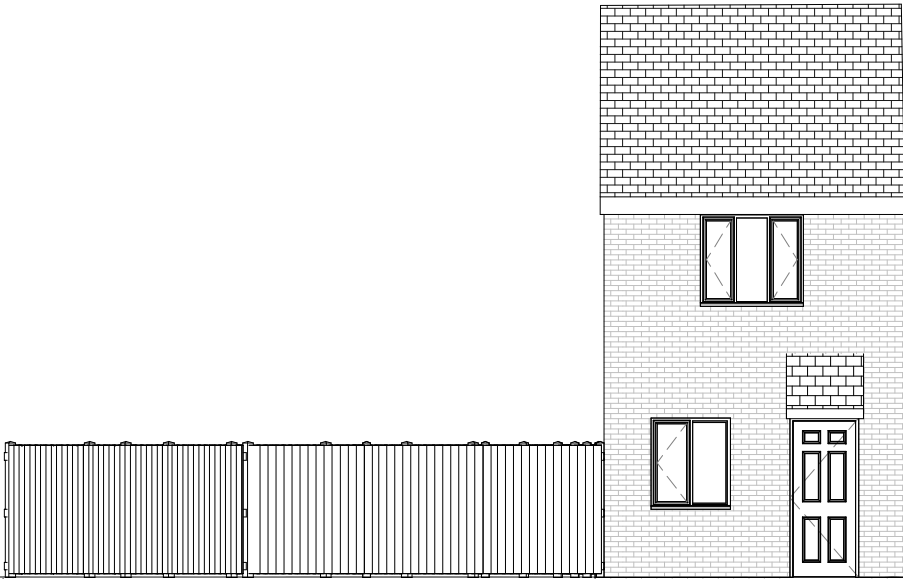

04/404 - PROPOSED WEST ELEVATION
1 : 100



VISUAL SCALE 1:100 @ A3