



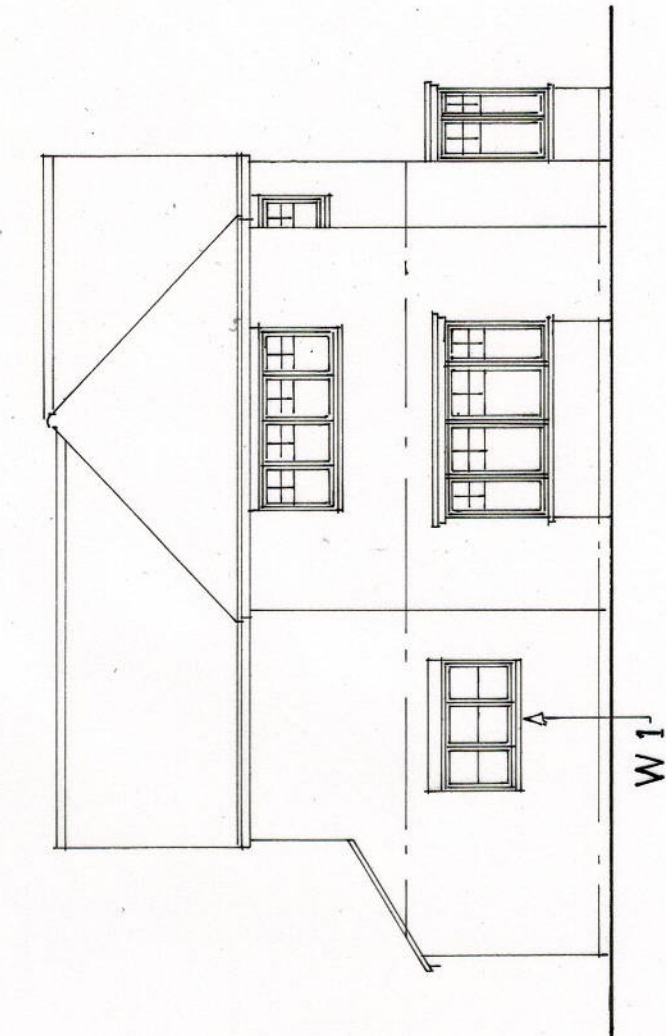

SIDE · SOUTH

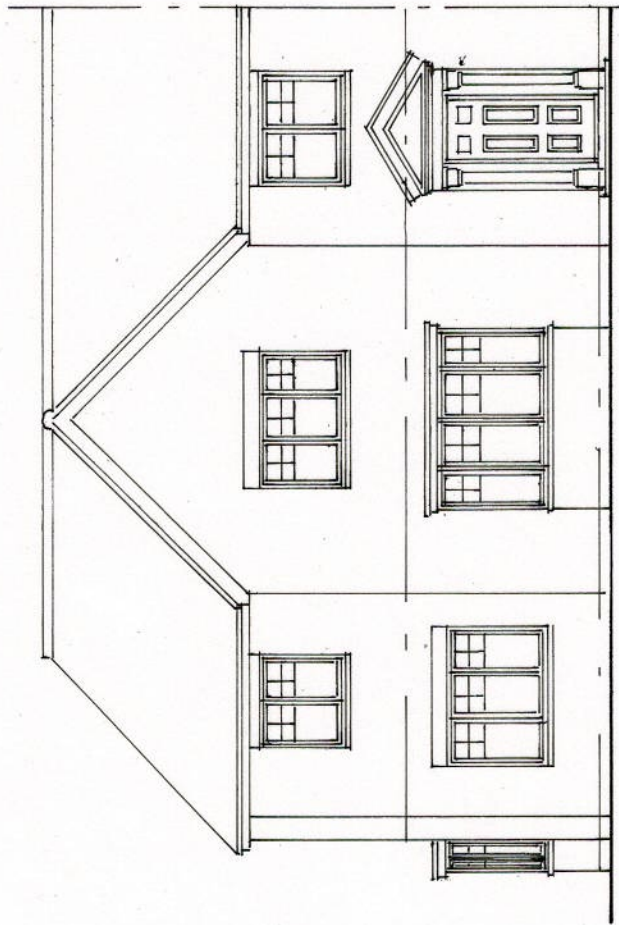

FRONT · EAST

**Belmont Designs Practice
Limited**

37 Ashenground Road
Haywards Heath
West Sussex
RH16 4PS
email:james.belmontdesigns
@btconnect.com

Architectural Practice

Client
Ms H Gregg
Site
Howdean
High Street
Cuckfield
RH17 5EL
Project
Proposed replacement
windows

Date June 2025
Scale 1:100 @ A3
Drawn JTM
Drawing No

B.024.25.03

copyright and all
dimensions to be
checked prior to
commencement

scale bar 1:100



Proposed East & South Elevations