

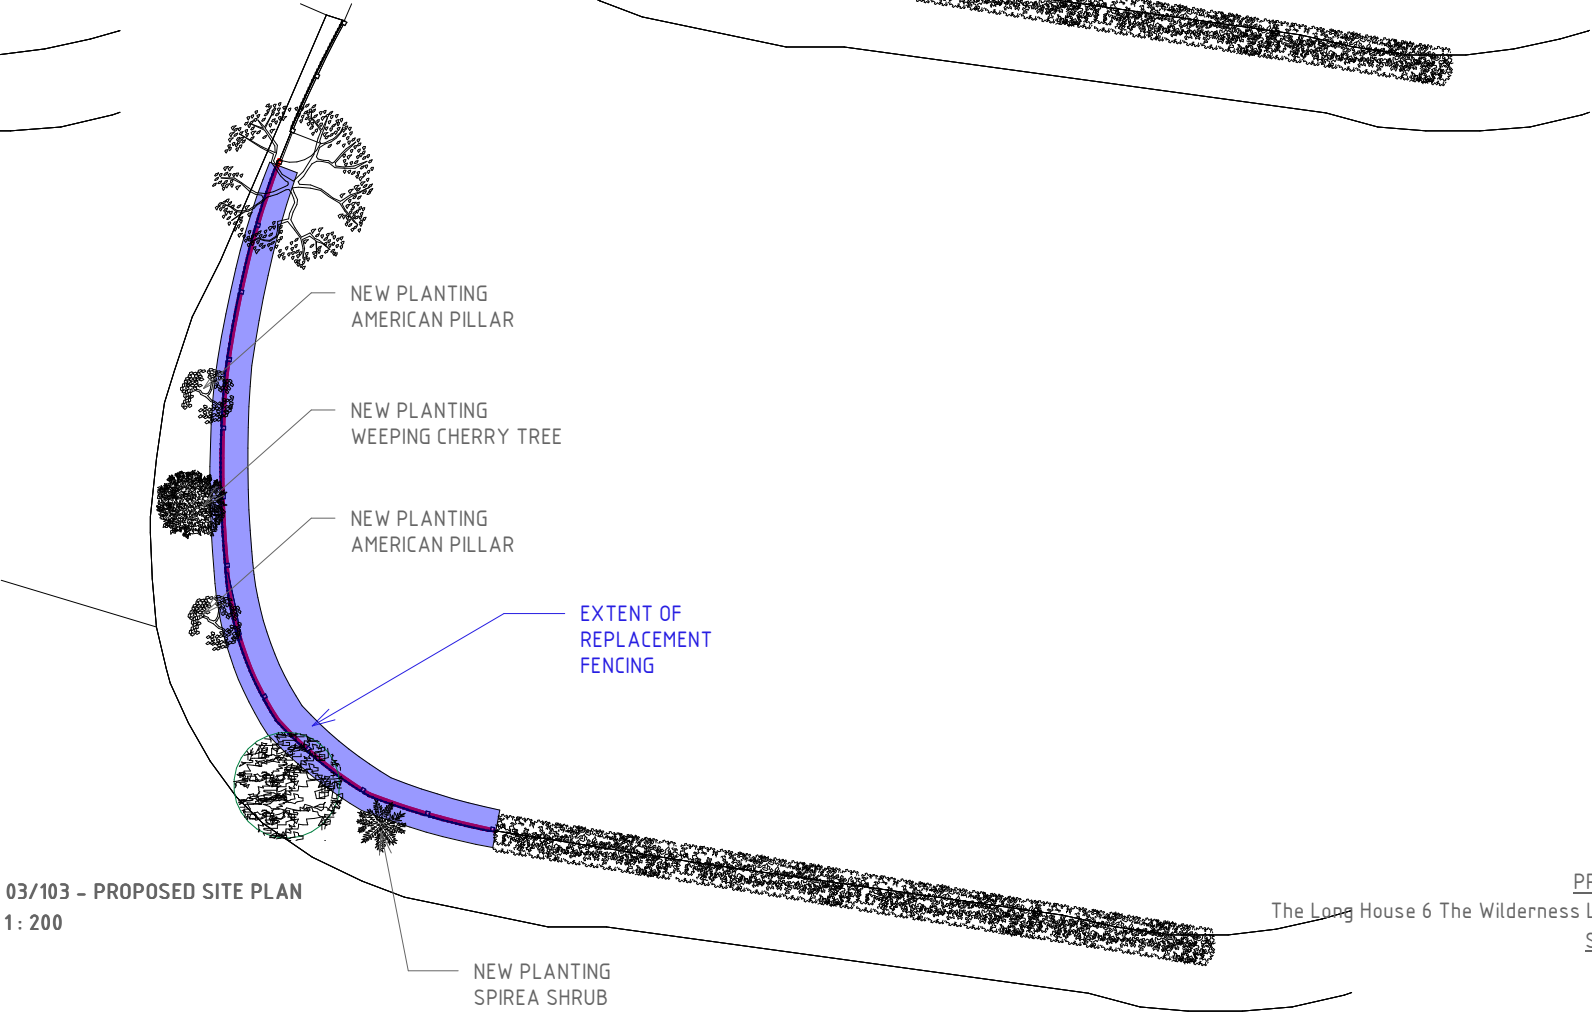
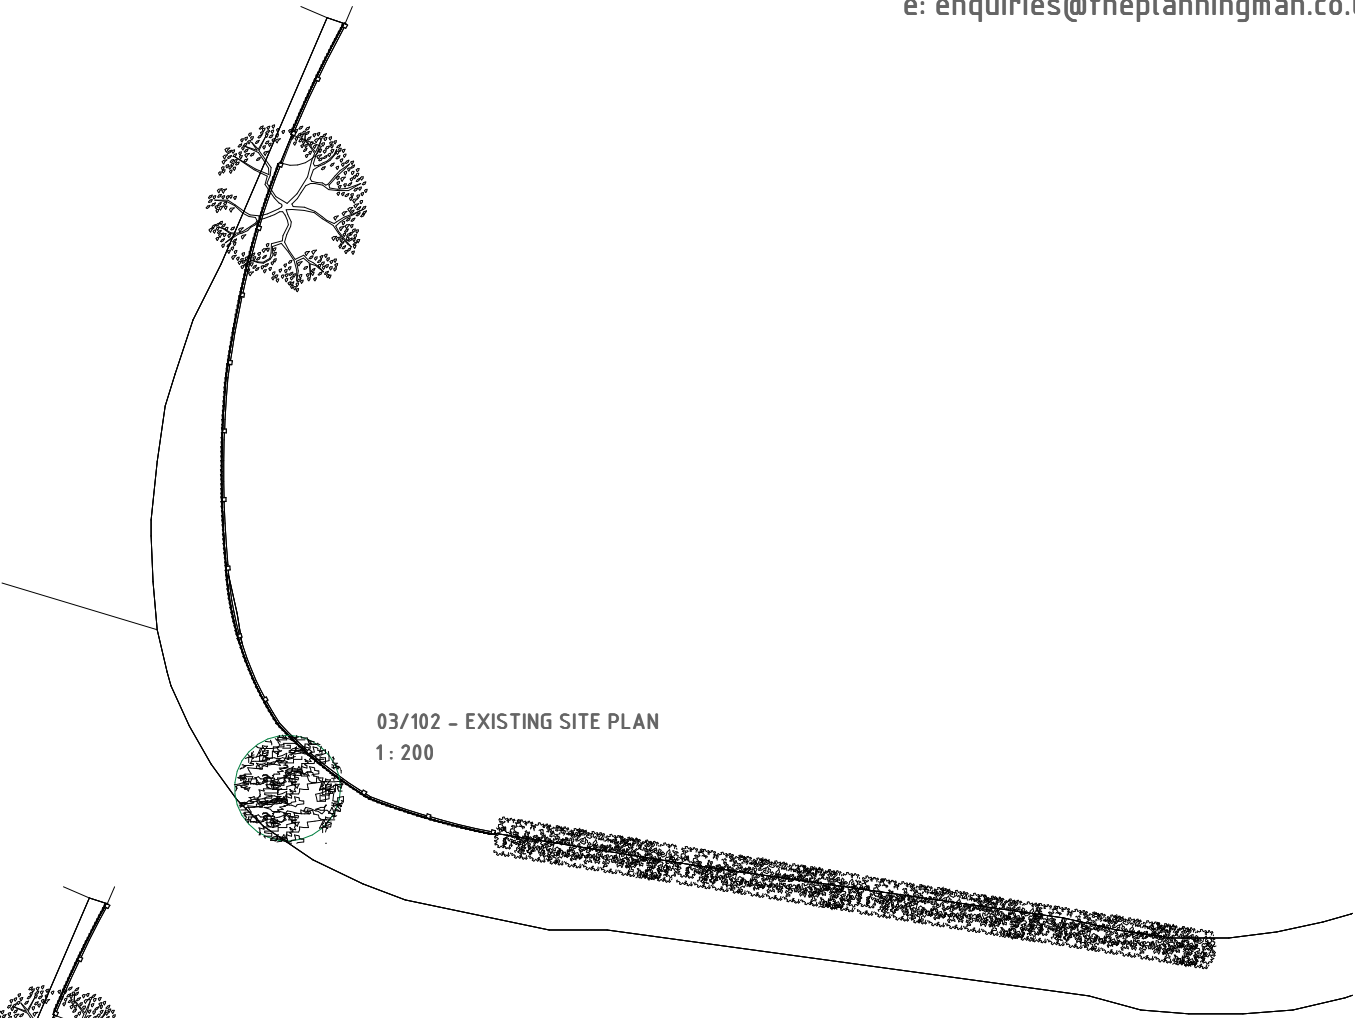


NOTE:
All measurements to be checked on site.
This drawing is prepared for planning purposes only.

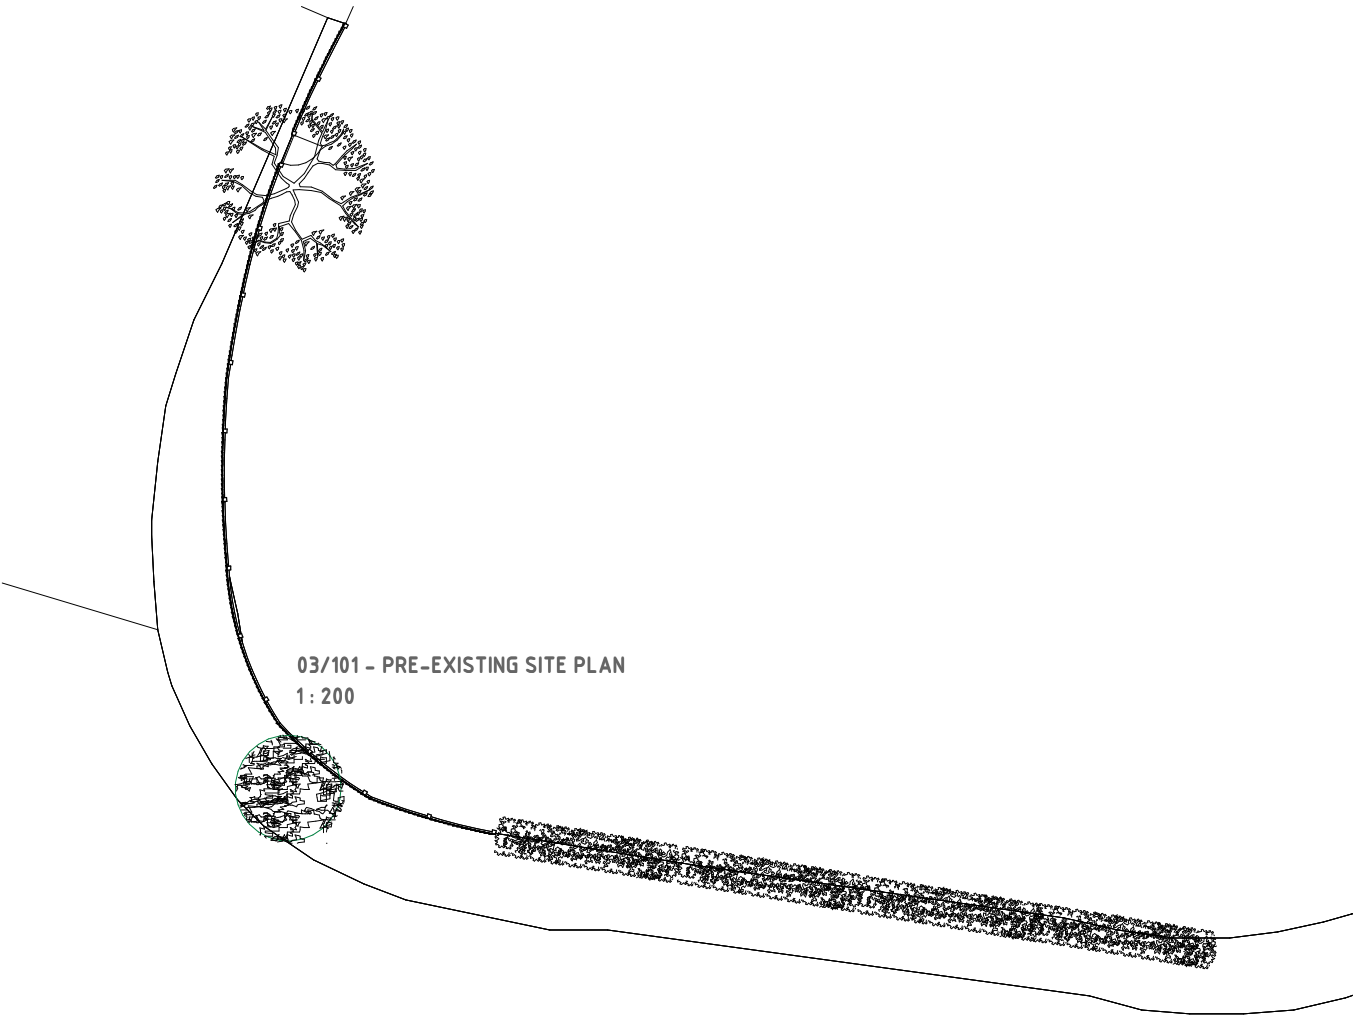


VISUAL SCALE 1:200 @ A3


NOTE:
All measurements to be checked on site.
This drawing is prepared for planning purposes only.

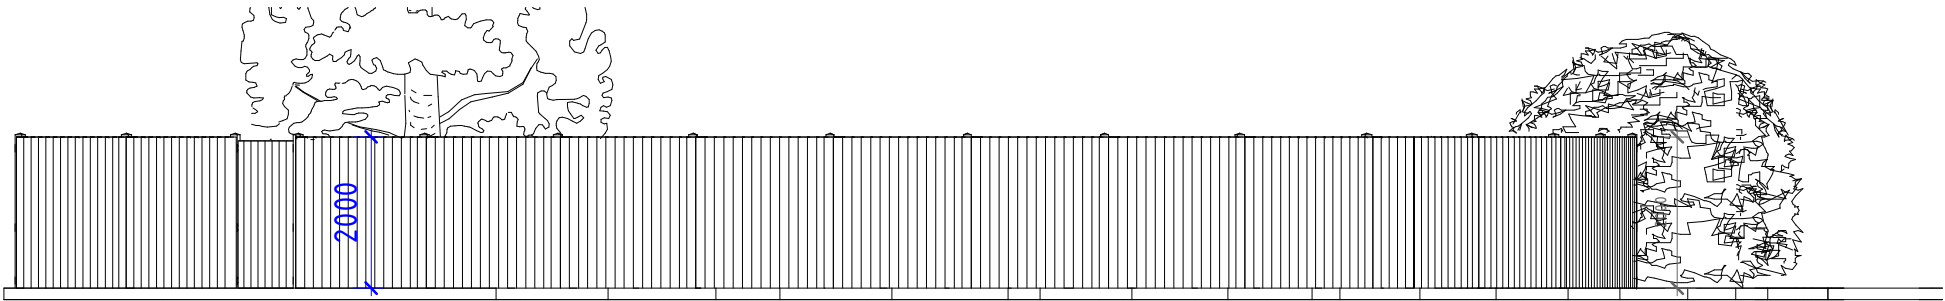

04.1/202 – PRE-EXISTING WEST ELEVATION
1: 100

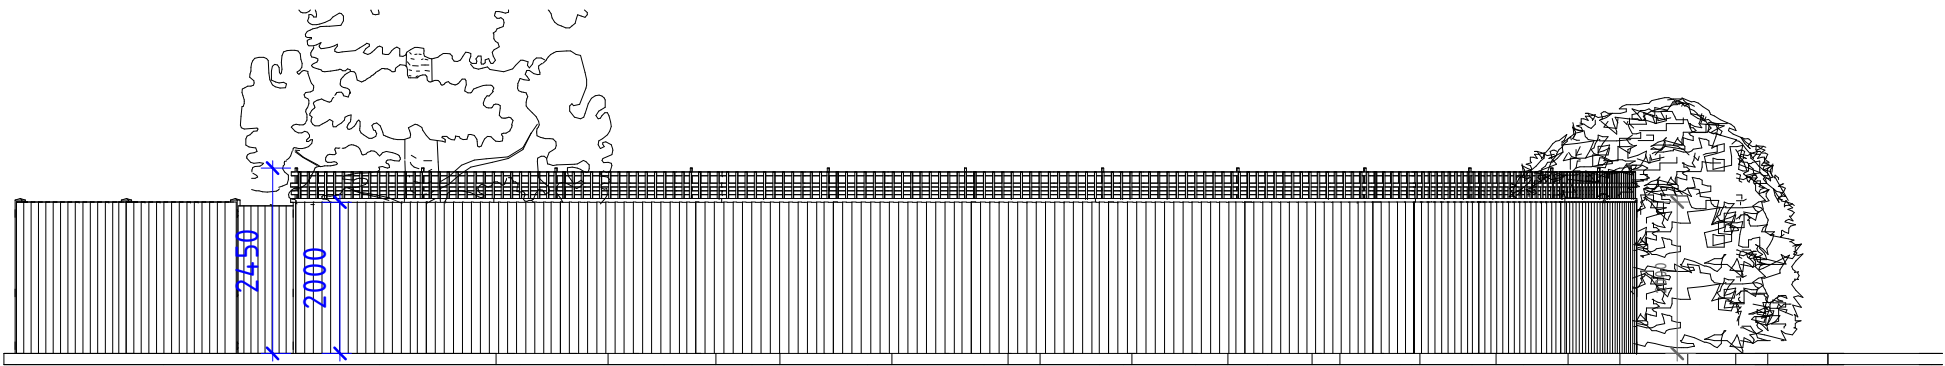

04.1/402 – EXISTING WEST ELEVATION
1: 100



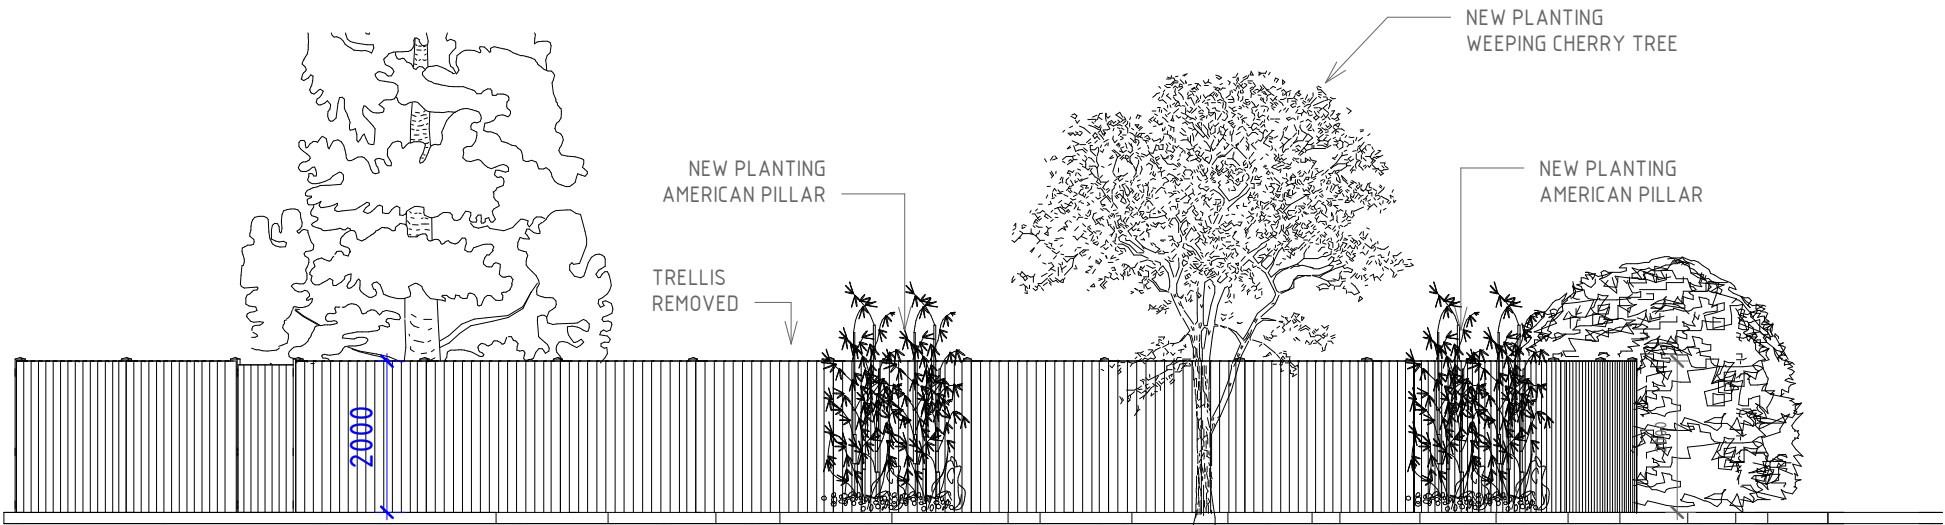


04.1/502 – PROPOSED WEST ELEVATION
1: 100



VISUAL SCALE 1:100 @ A3

NOTE:
All measurements to be checked on site.
This drawing is prepared for planning purposes only.

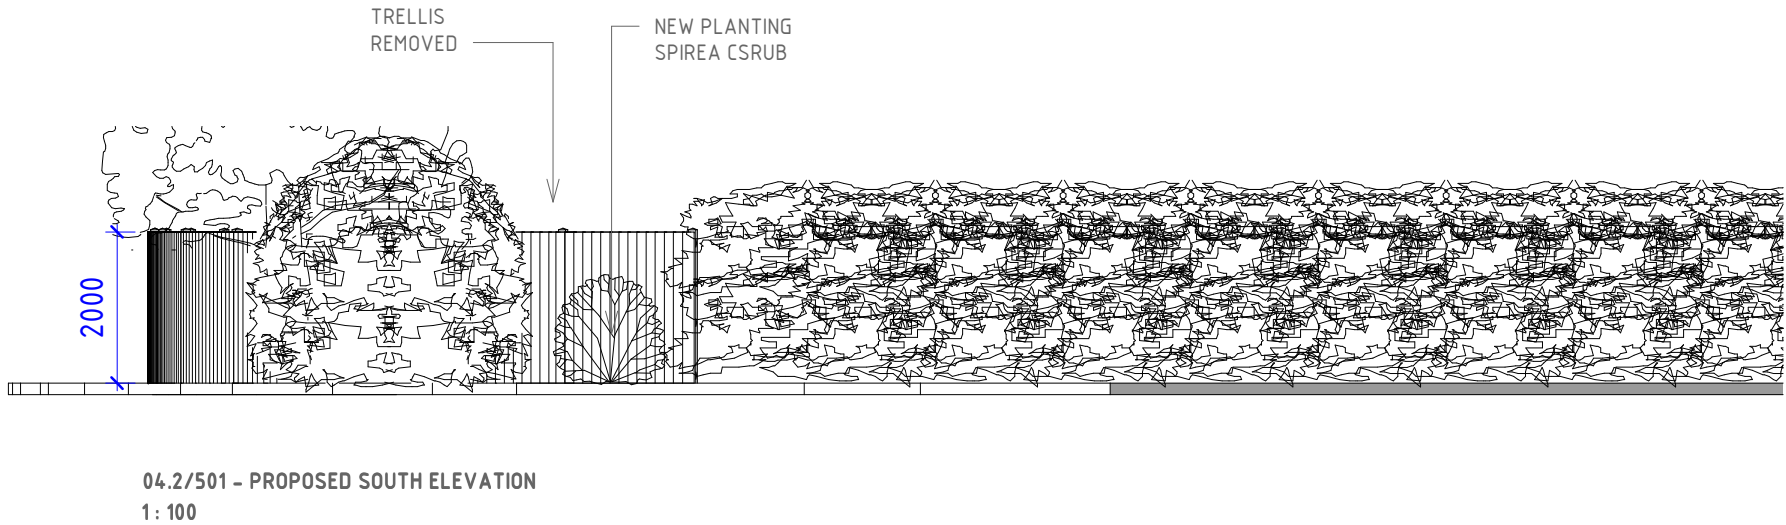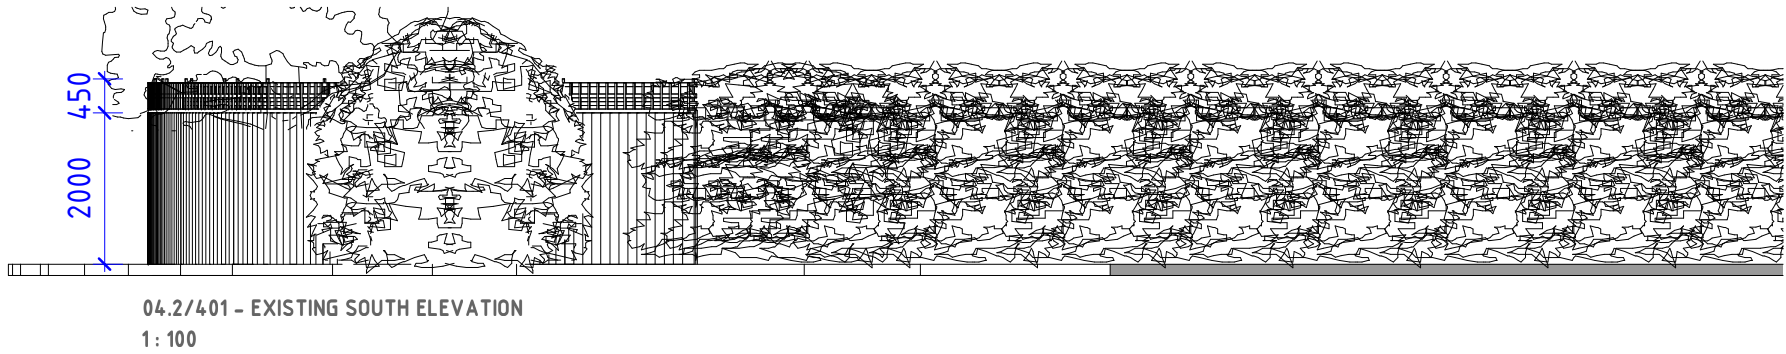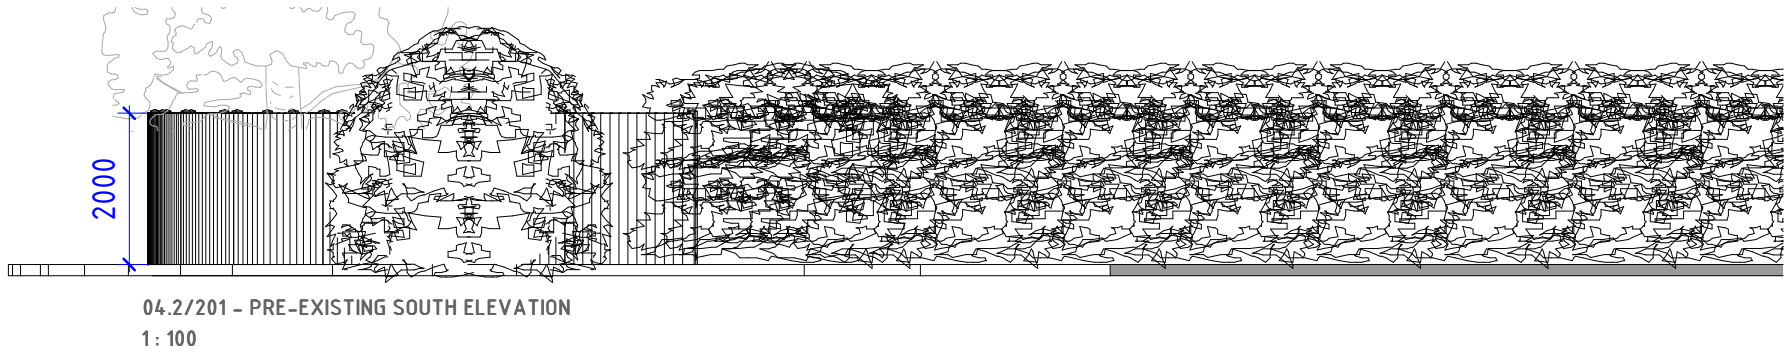

VISUAL SCALE 1:100 @ A3