




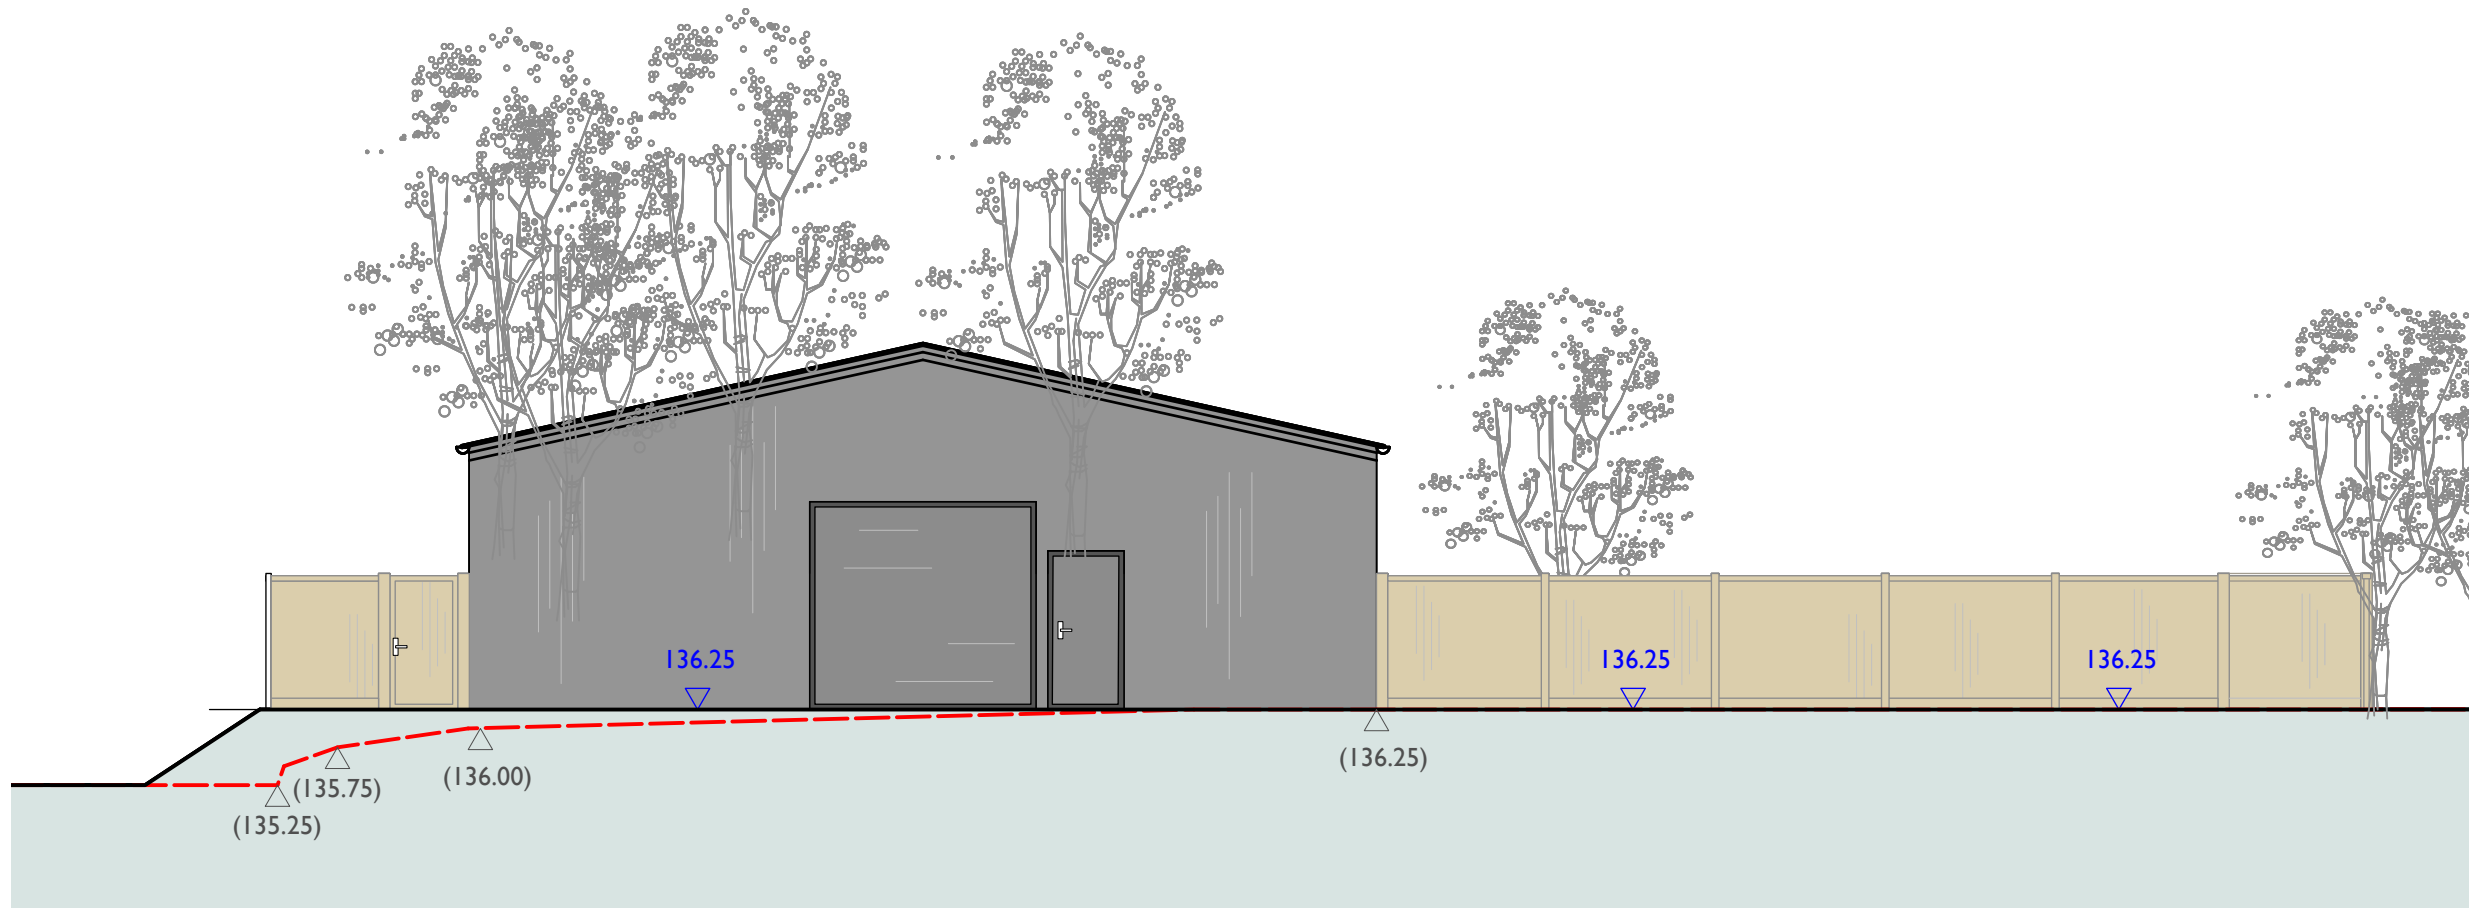


Section 1 SOUTH ELEVATION. 1:100@A1

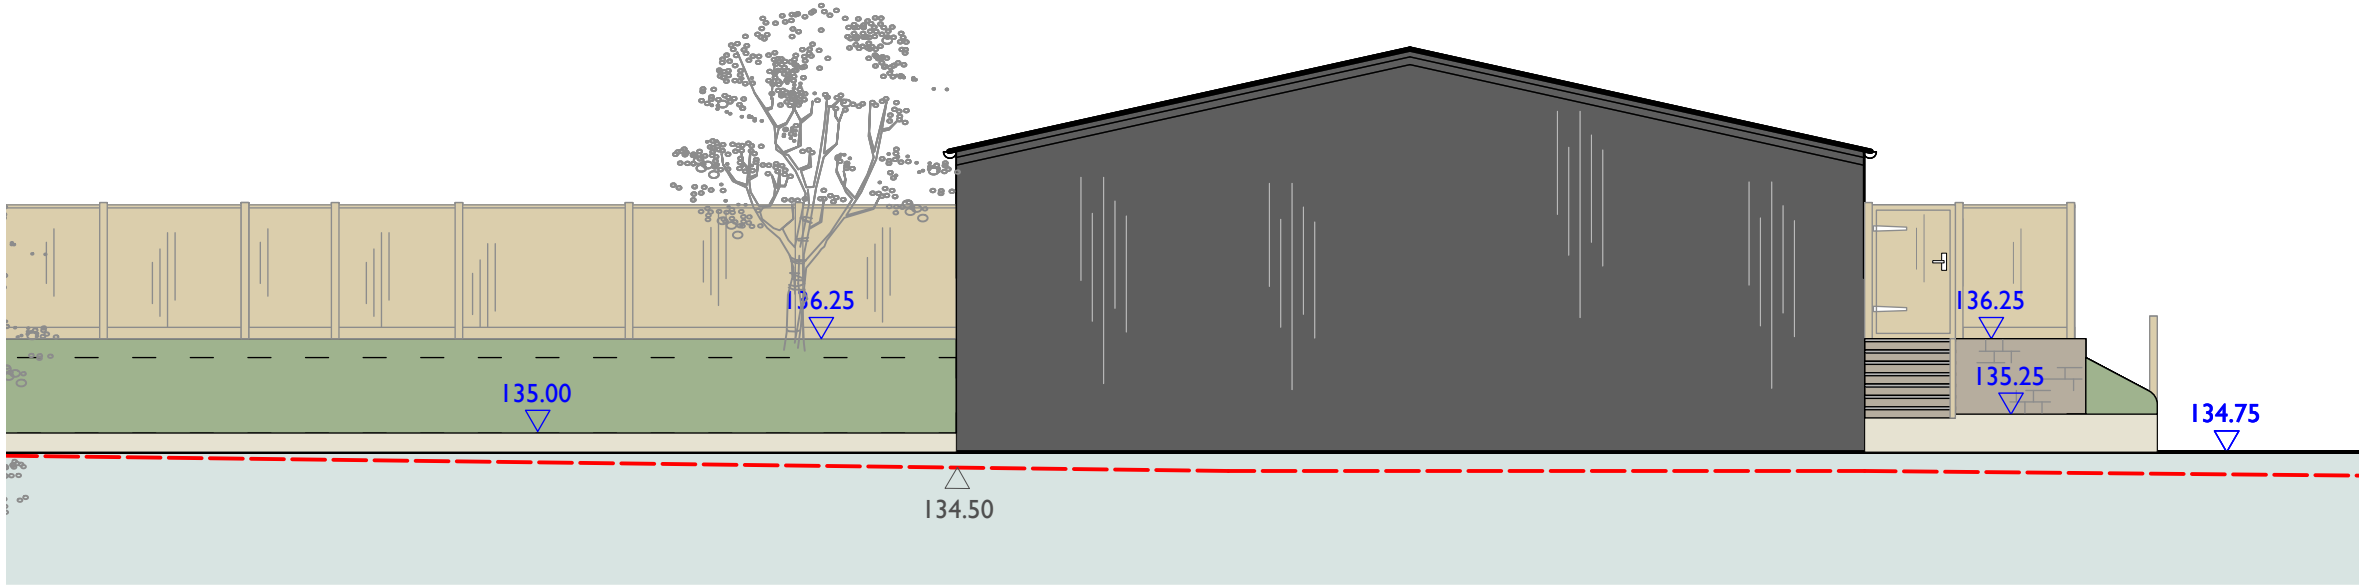


Section 2 NORTH ELEVATION. 1:100@A1

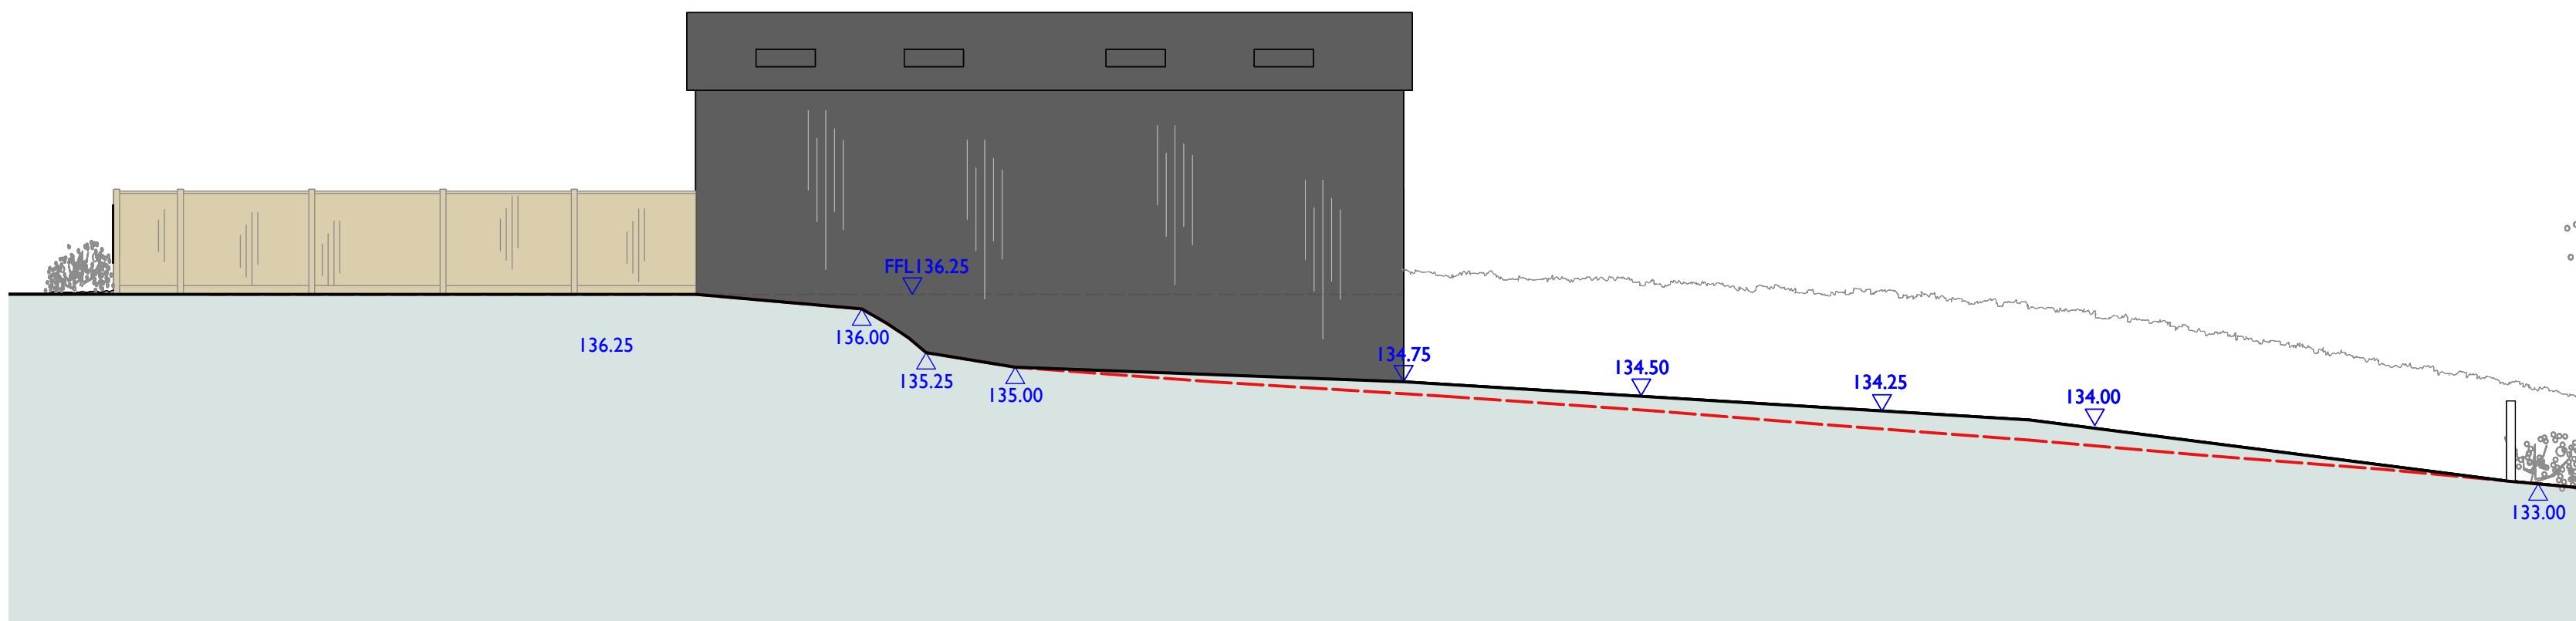

Section 3 EAST ELEVATION. 1:100@A1

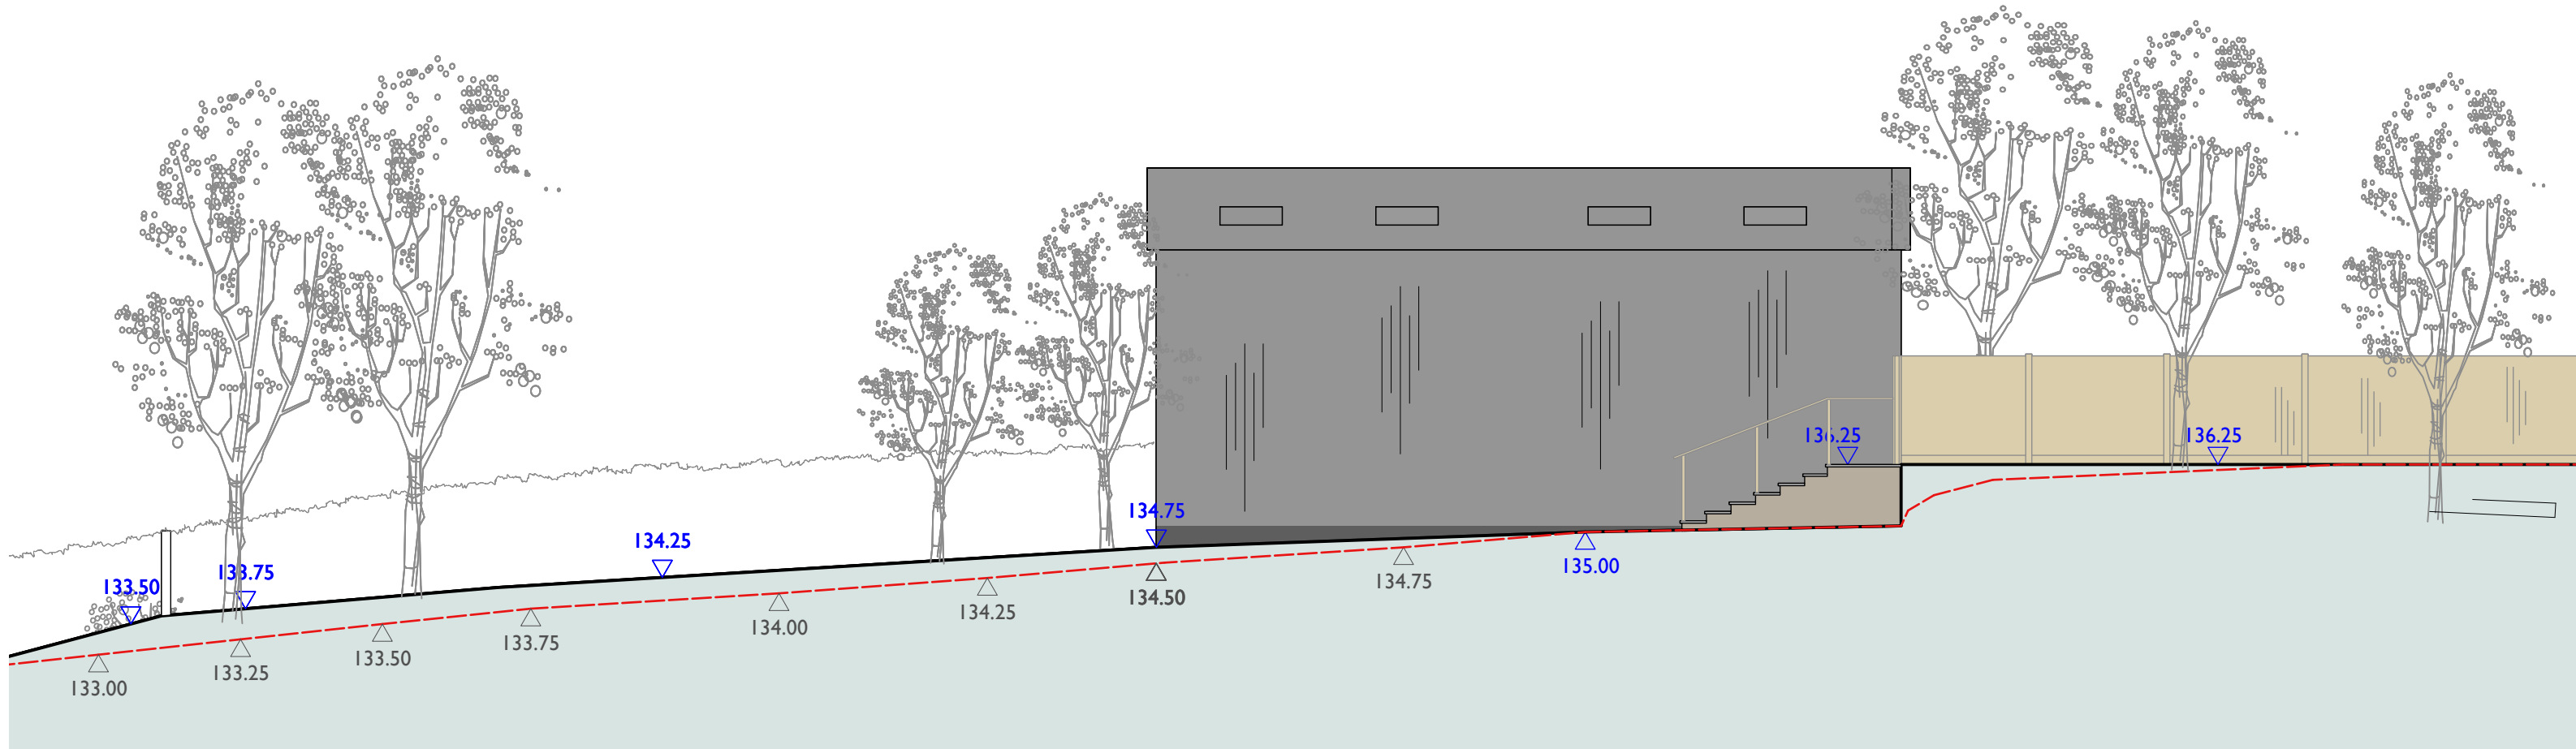


Section 4 WEST ELEVATION. 1:100@A1

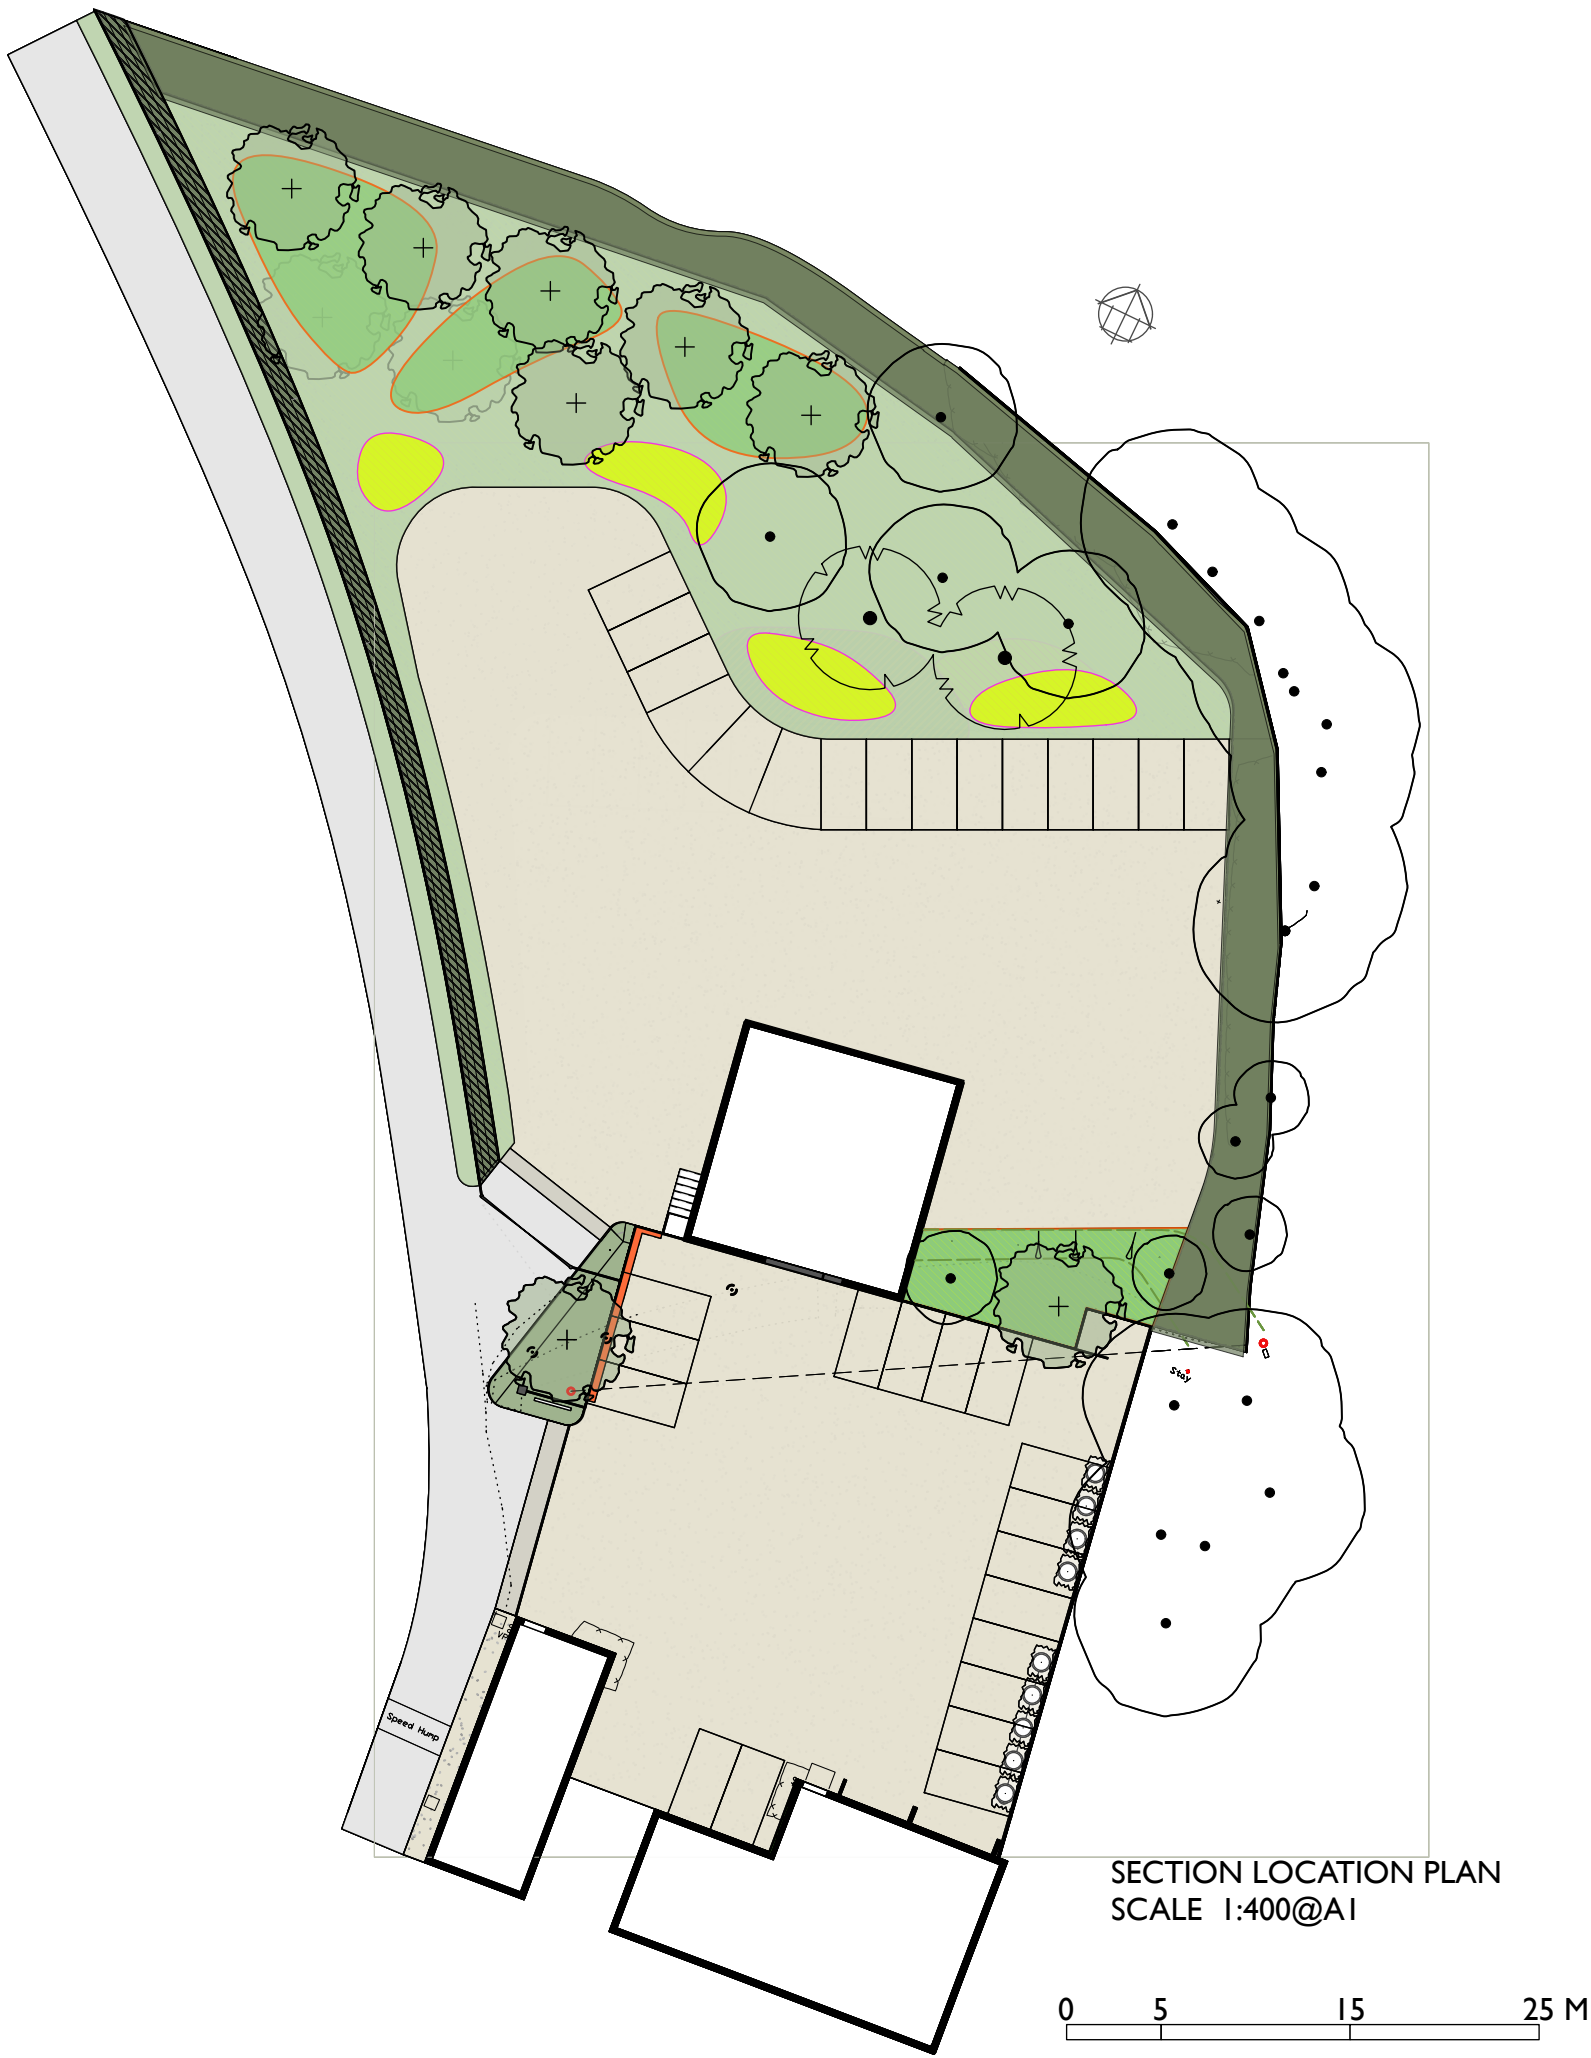

KEY

- Existing Levels
- Proposed Levels
- Proposed Ground Level
- Existing Ground Level

 

SCALE BAR 1:100@A1

THE OUTDOOR ROOM	
Client	Address
Pots and Pithoi	The Barn, East Street, Turners Hill, West Sussex, RH10 4QA
Scale	AS NOTED
Date	MARCH 2025
Drawn By	RCR
Project ID	PP_Papp
CAD File Name	Pots&P_05.vwx
Issue Notes	Do not scale from this drawing. Contractors are advised to check all measurements on site