



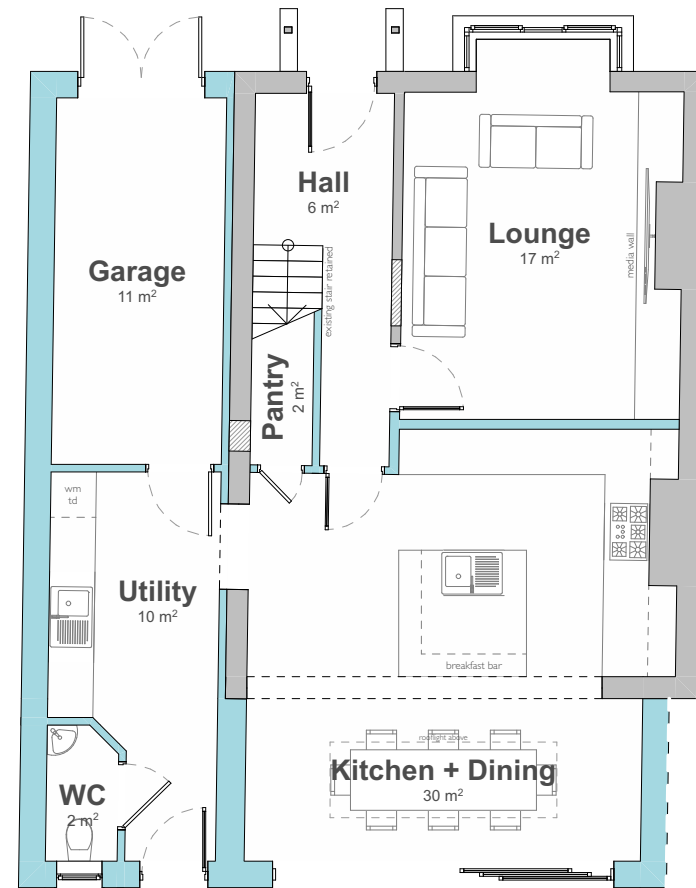


Proposed Ground Floor Plan

Scale 1:100 @ A3

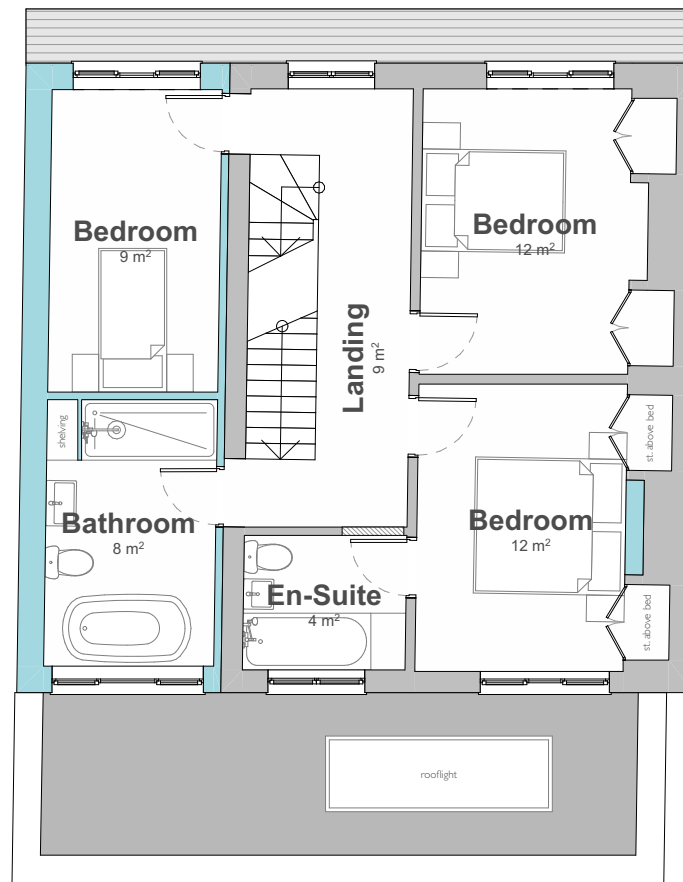

Proposed First Floor Plan

Scale 1:100 @ A3

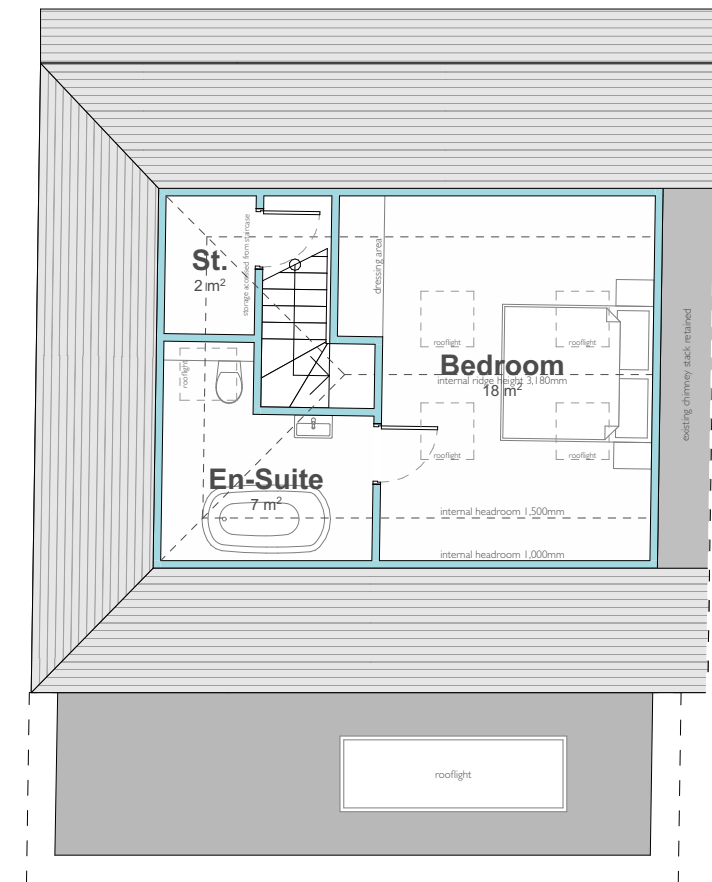

Proposed Loft Plan

Scale 1:100 @ A3

PMR
ARCHITECTURE

Sheridan House
112 - 116 Western Road
Hove, BN3 1DD

01273 980820
brighton@pmr-architecture.co.uk
www.pmr-architecture.co.uk

Client: Georgie & Harrison
Project: 38 Inholmes Park Road, Burgess Hill, RH15 0JE
Drawing Title: Proposed Floor Plans
Drawing No: 26.11_PL_100
Revision: A
Date: August 2026
Status: PLANNING
Scale: 1:100 @ A3



Floor Level	Area (m2)
Ground Floor	83.34
First Floor	59.05
Loft	19.53
	161.92 m²

0 1 2 3 4 5