
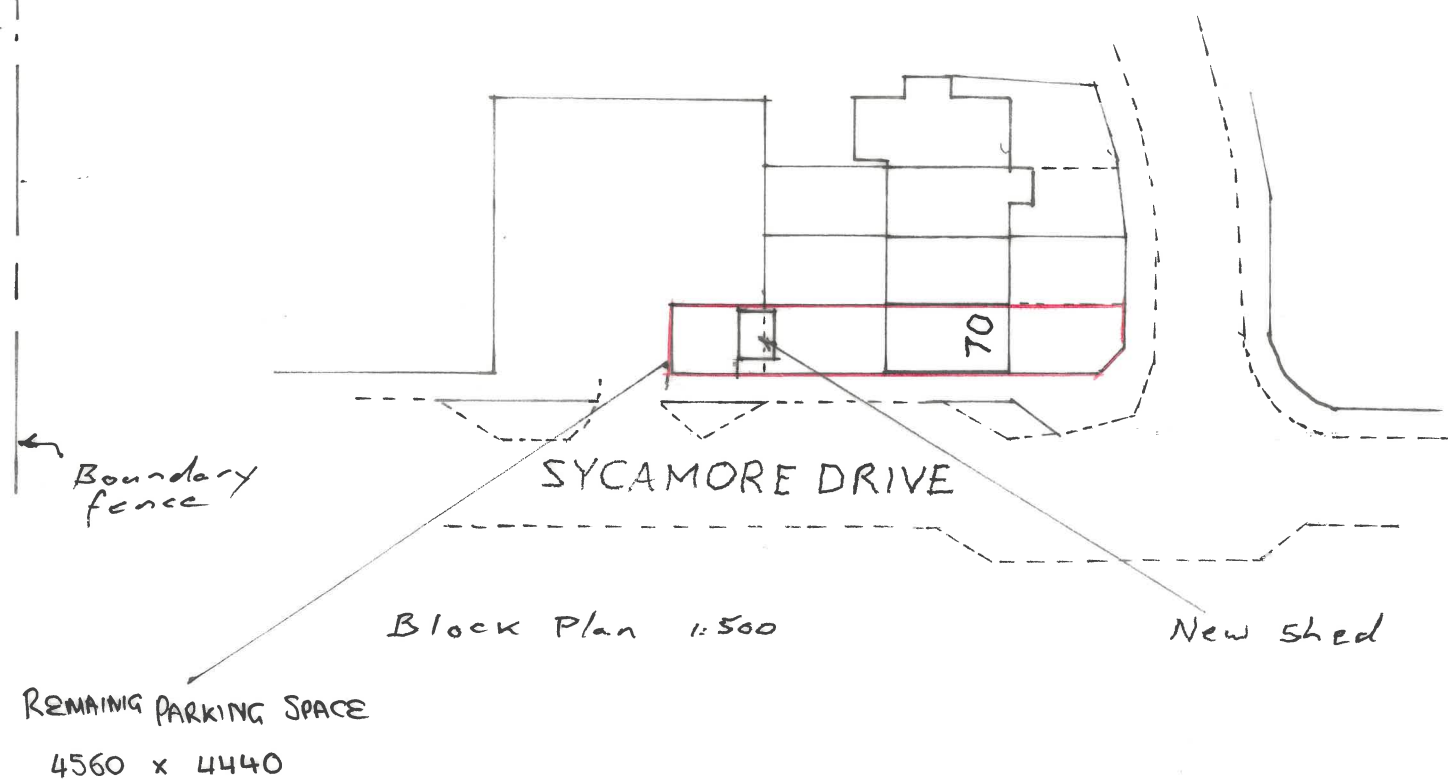
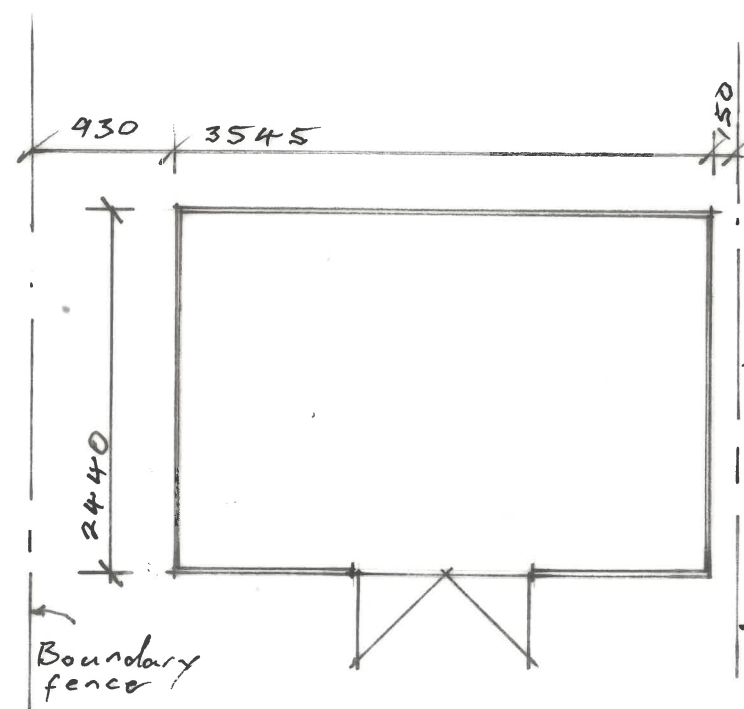


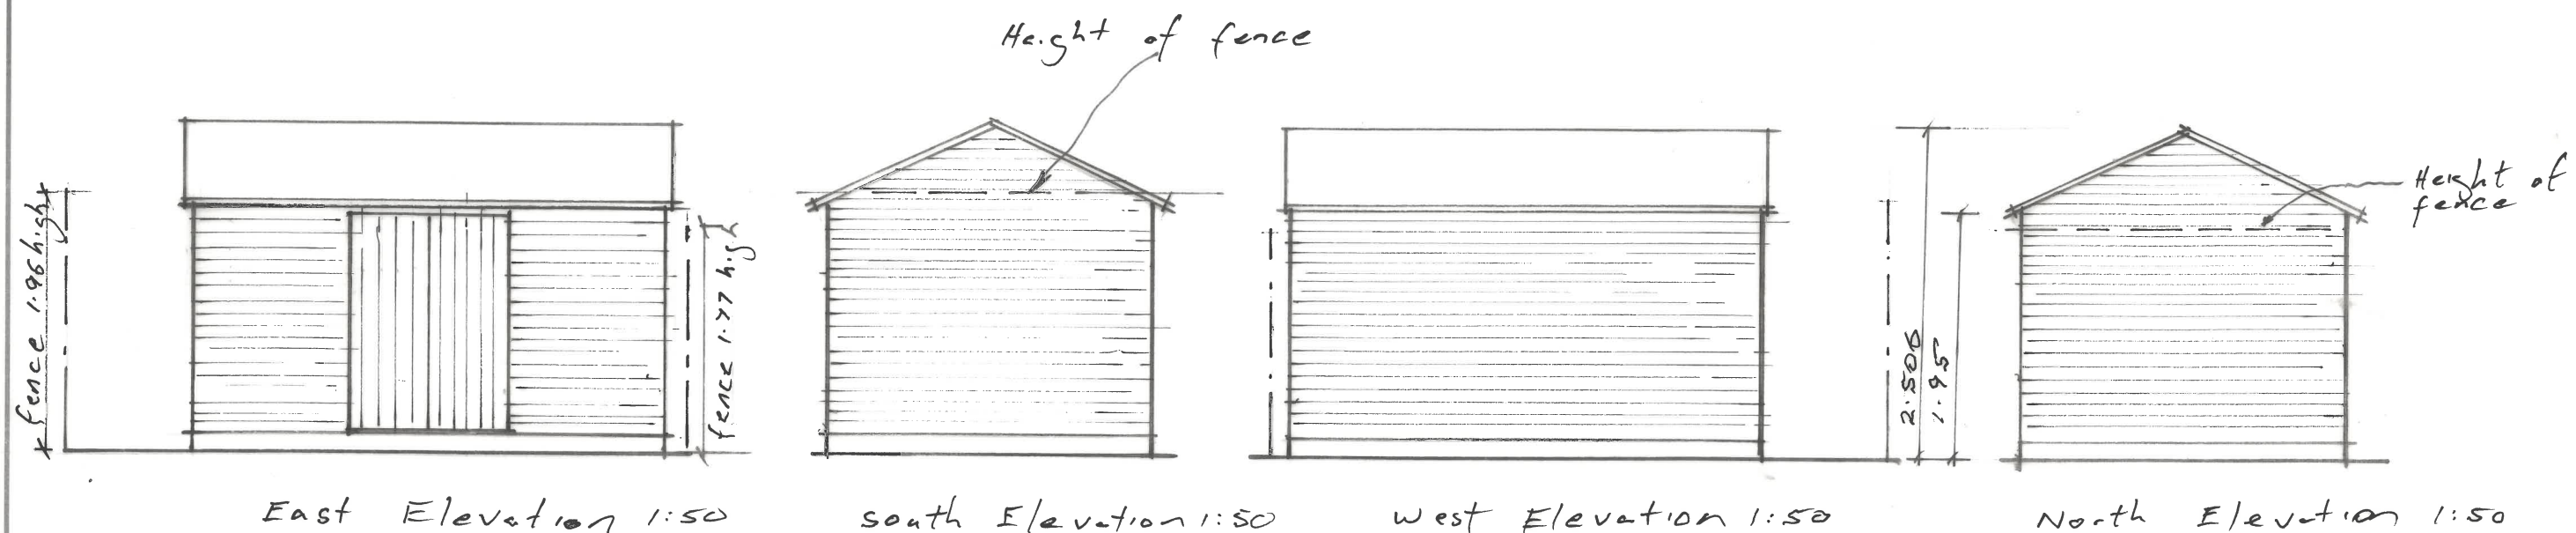

Materials
Walls - Pressure treated
T&G Softwood timber
Roof - Black Sand roofing
felt

Rev A Dimensions to
ridge & eaves shown

Client Sally Burchett

Job Title
Garden shed

70 Sycamore Drive
East Grinstead
RH19 3UL

Drawing Title
Elevations
Floor Plan
Block Plan

Scale 1:50 @ A3 1:500 @ A3

Date 9th May 2026

Dwg No SB/1/1A

