



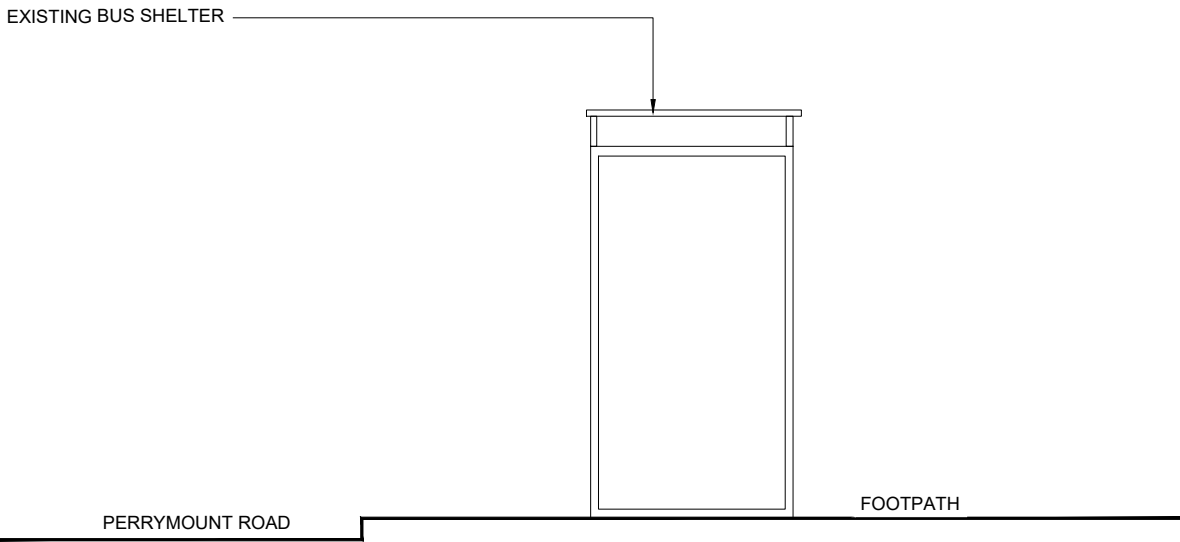



EXISTING FRONT ELEVATION
SCALE 1:50

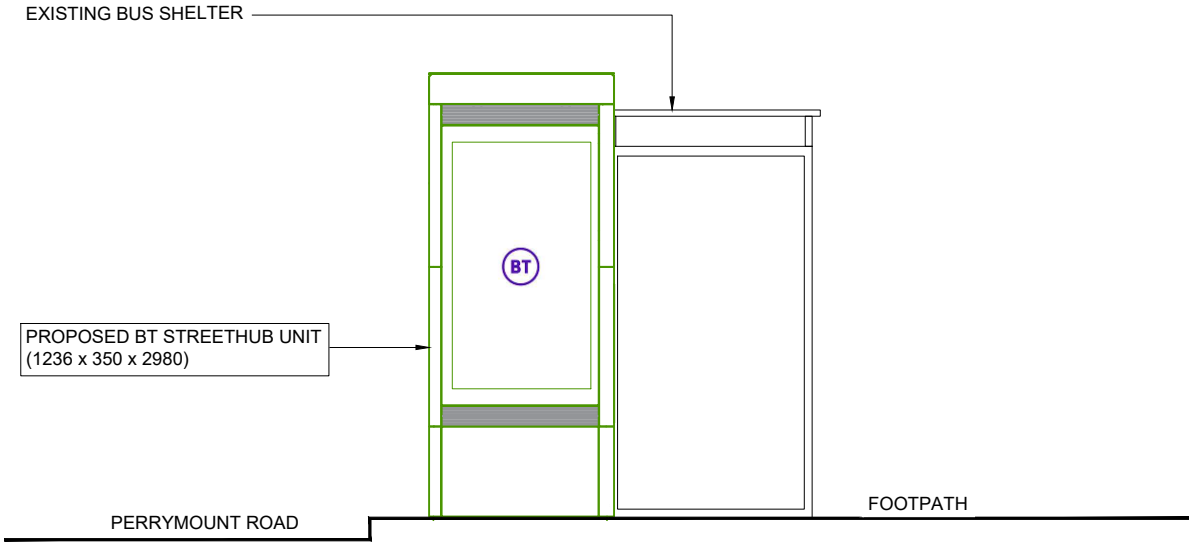

PROPOSED FRONT ELEVATION
SCALE 1:50



PROPOSED PHOTOMONTAGE
NTS

 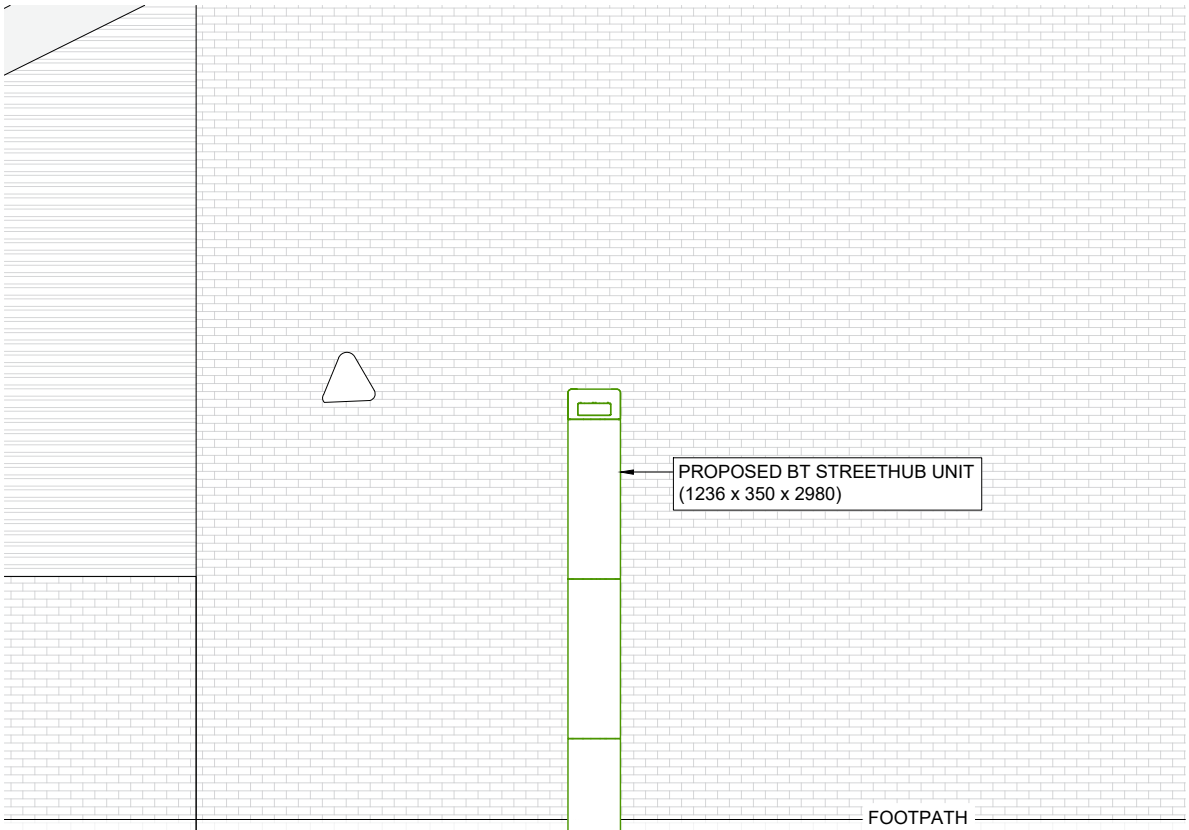

PROPOSED SIDE ELEVATION
SCALE 1:50

GENERAL NOTES

Use written dimensions only, do not scale from drawing. Use latest revision of all referenced information.

LAT 51.005508	LONG -0.103500
---------------	----------------

A	06/10/2025	New BT Streethub Structure	RMK	ADN
Rev	Date	Description	Drawn	Chkd



Drg Status
PLANNING

Cell No. & Name
HYH-105

Site Name & Address
Pavement adjacent Waitrose,
Perrymount Road, Haywards
Heath, RH16 1DJ

Drawing Title
EXISTING AND PROPOSED
ELEVATIONS

Scale	1:50	Date	06/10/2025
Drawn By	RMK	Checked By	ADN
Drawing Number	003	Revision	A