


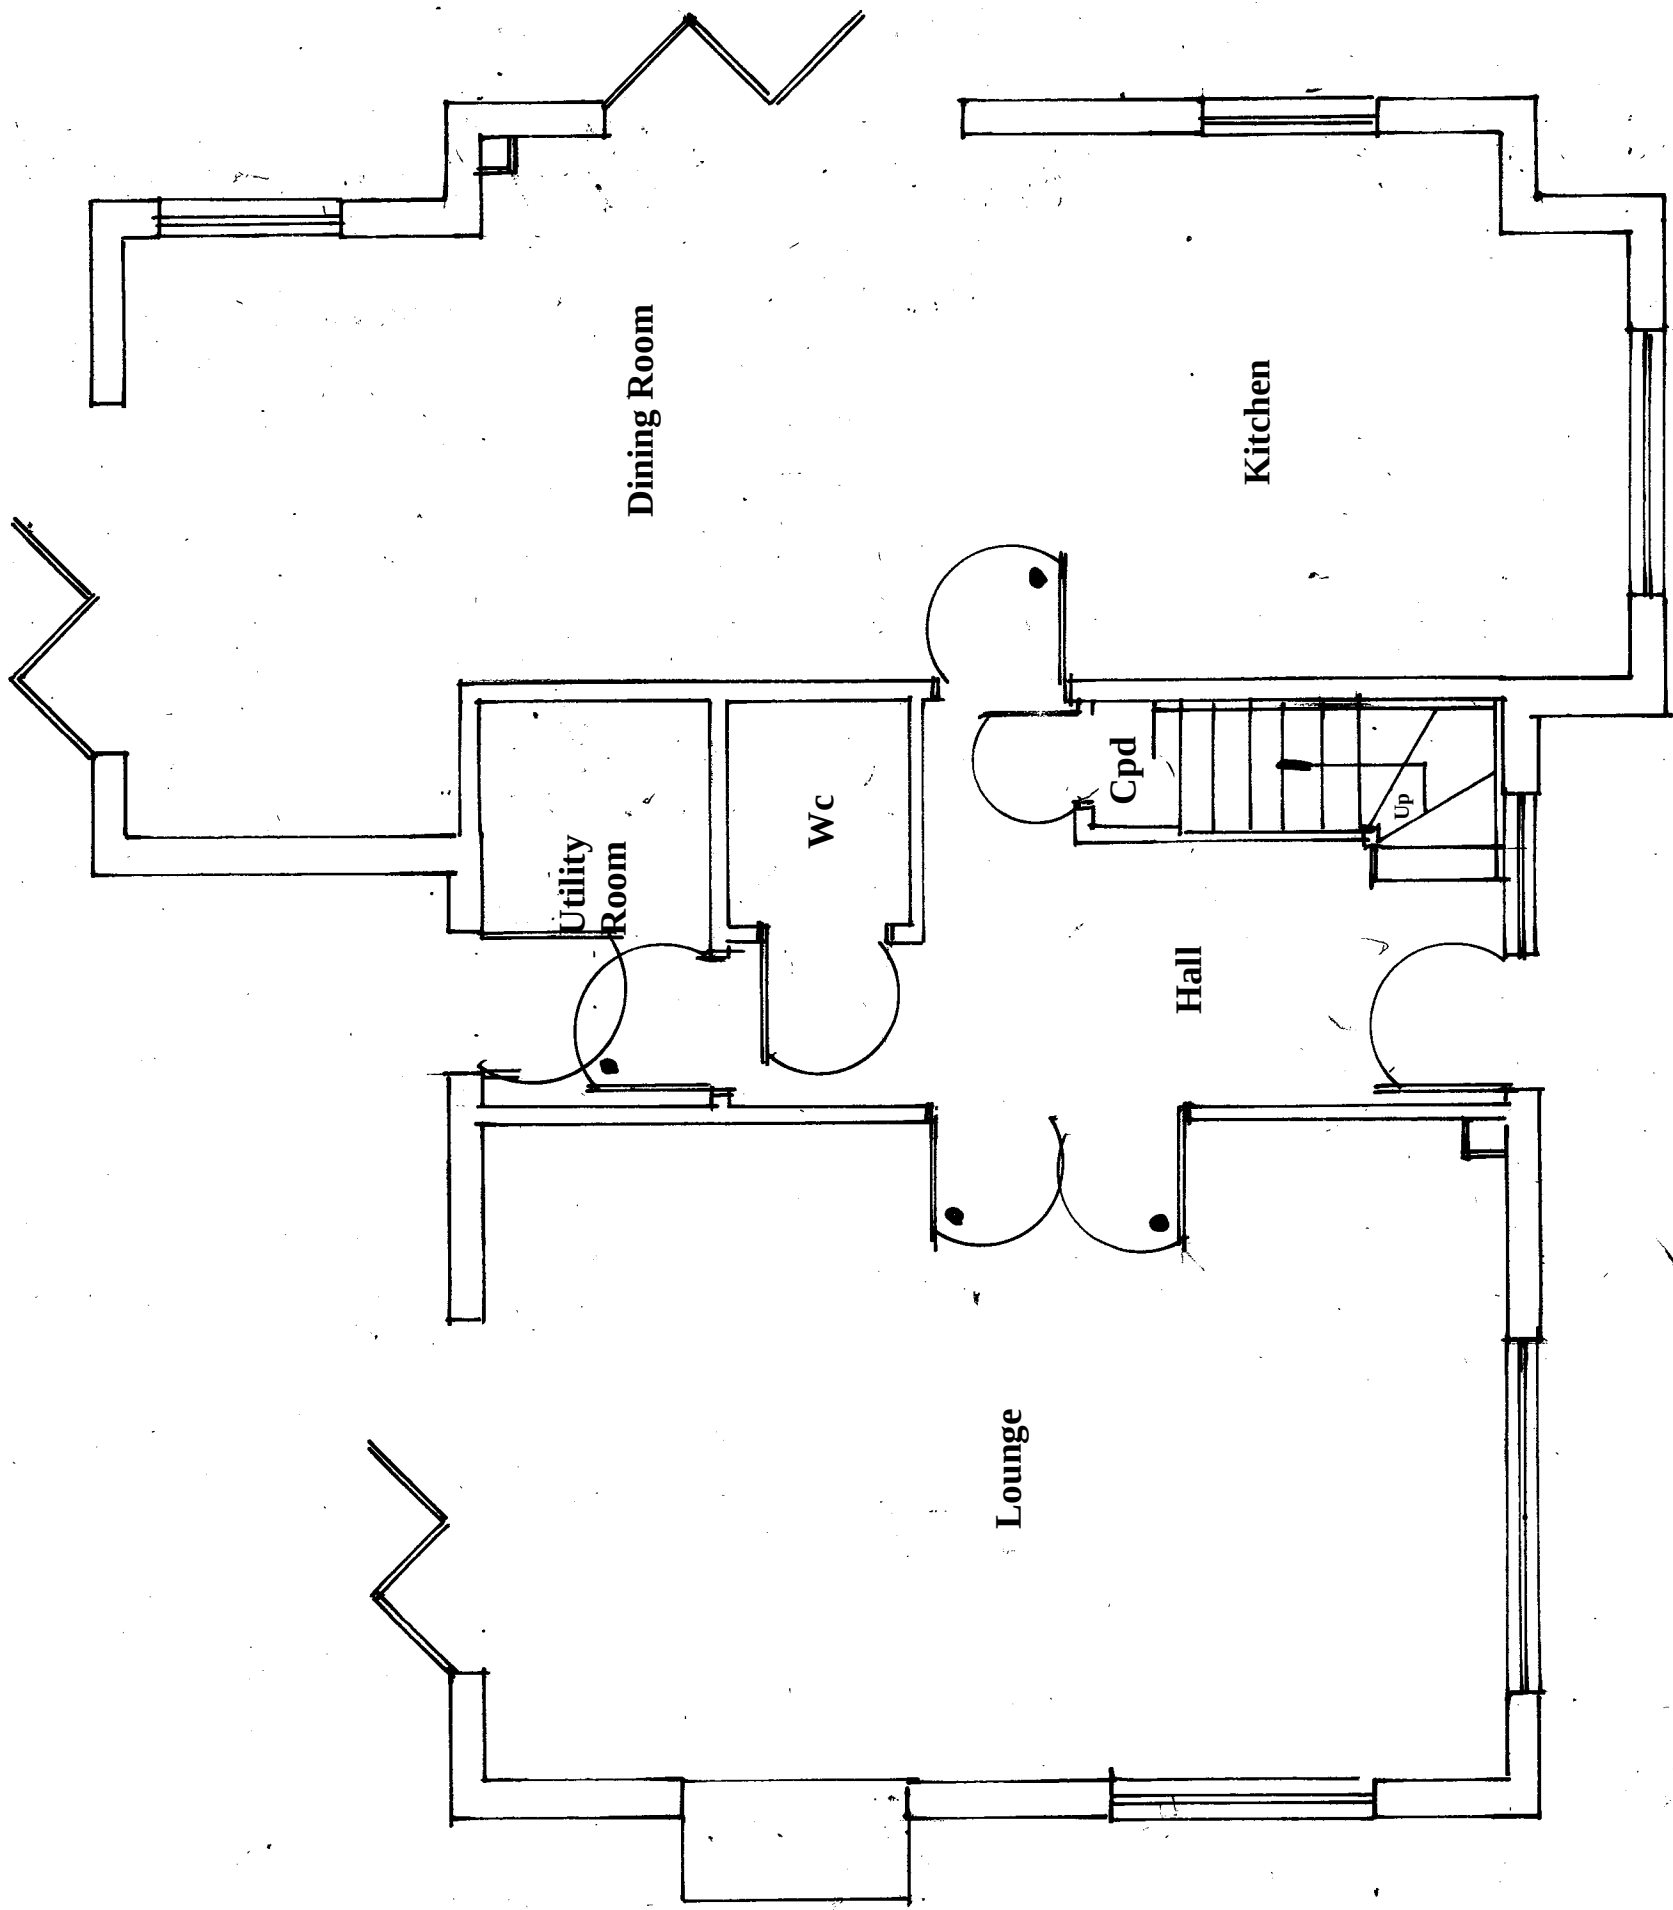

Existing Ground Floor Plan

Amendments			Date
Client	Mr & Mrs Russell		

Site Address
 17 Barnfield
 Balcombe
 West Sussex
 RH17 6FW

Proposal Loft Conversion

Drawing Title Existing Ground Floor Plan

Date 31/08/25 Drawn S. Burrows

Scales 1:50

DWG NO.	S13444/1	REV
---------	----------	-----