


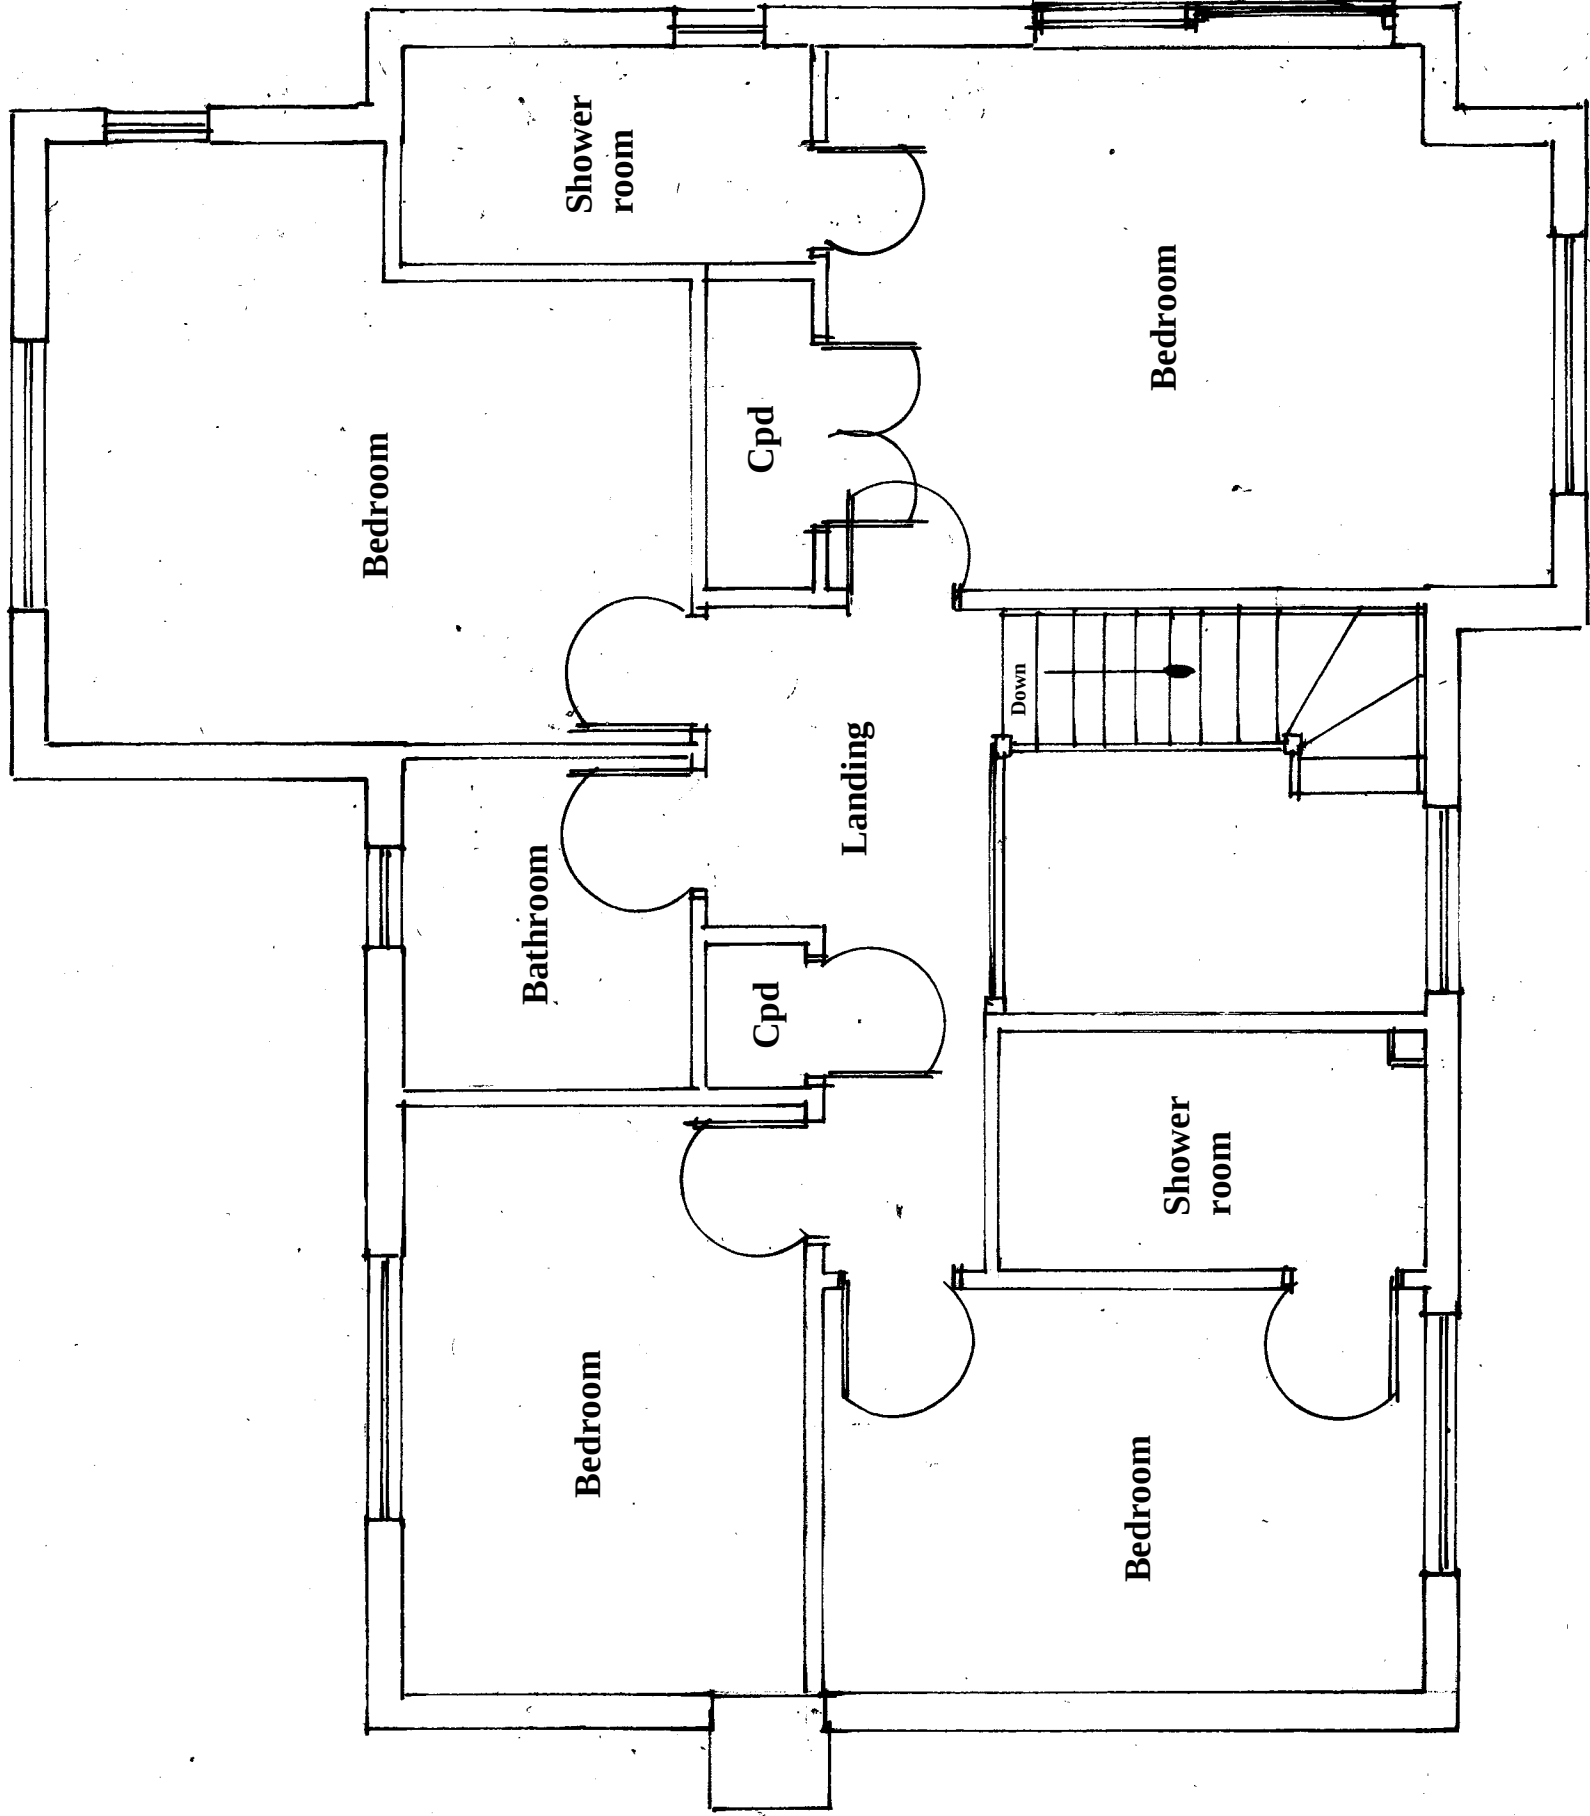

Existing First Floor Plan

Amendments			Date
Client			

Mr & Mrs Russell

Site Address

17 Barnfield
Balcombe
West Sussex
RH17 6FW

Proposal

Loft Conversion

Drawing Title Existing First Floor Plan

Date 31/08/25

Drawn

S. Burrows

Scales

1:50

DWG NO.	REV
S13444/2	