


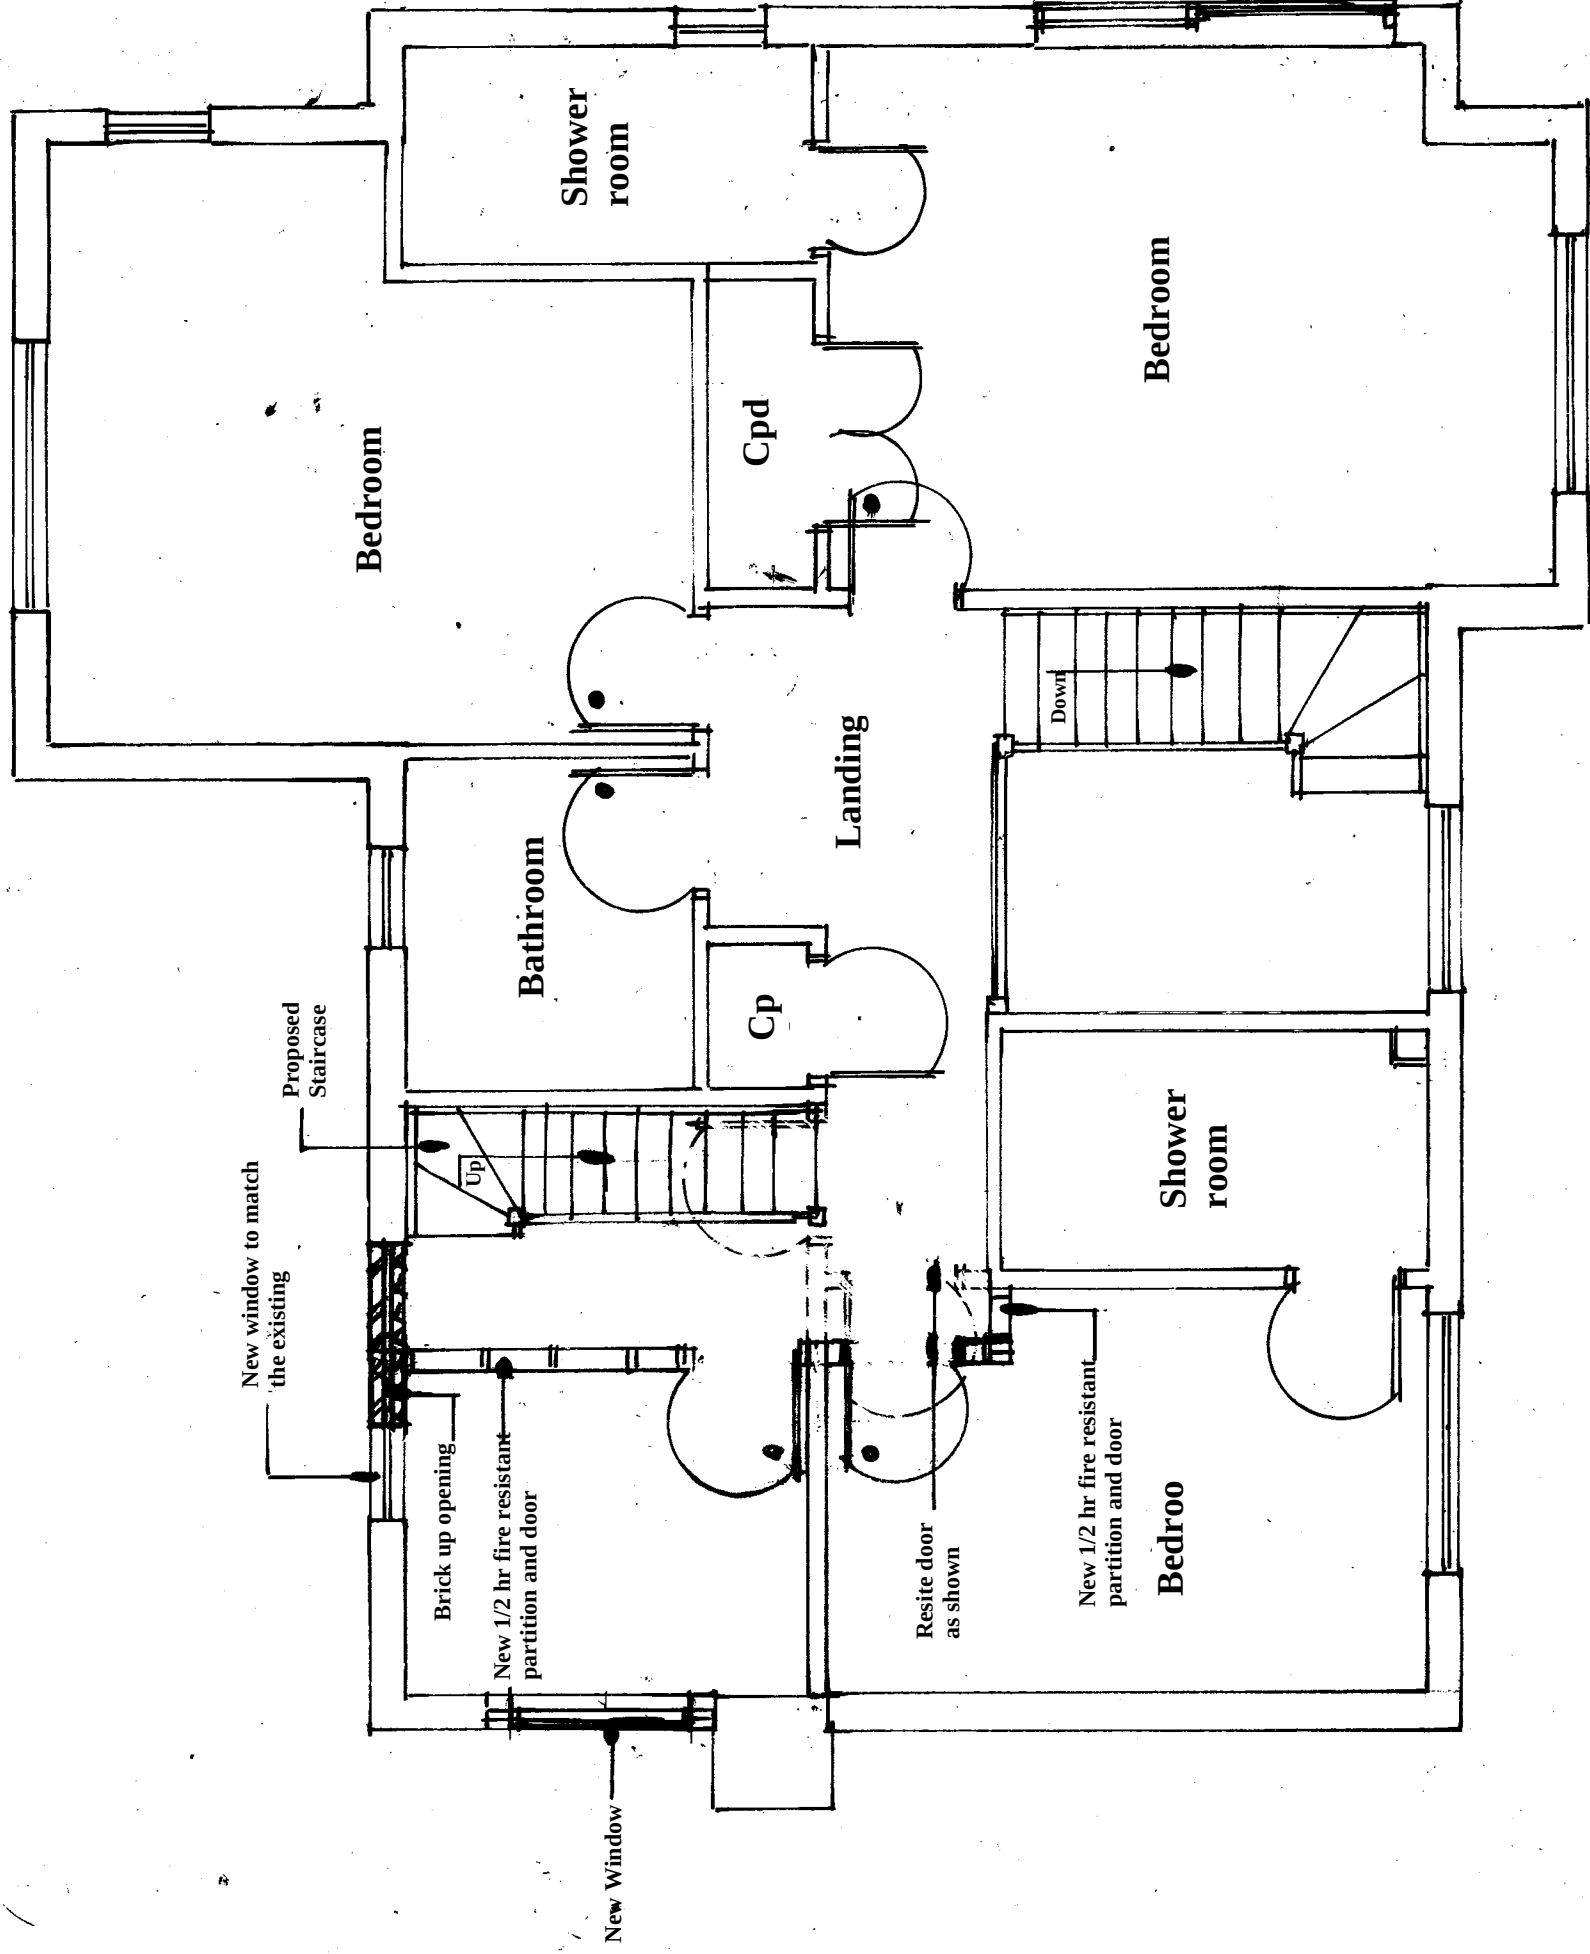

Proposed First Floor Plan

Amendments			Date
Client			

Mr & Mrs Russell

Site Address

17 Barnfield
Balcombe
West Sussex
RH17 6FW

Proposal

Loft Conversion

Drawing Title

Proposed First Floor Plan

Date

31/08/25

Drawn

S. Burrows

Scales

1:

DWG NO. S13444/3

REV