



NOTES


- DO NOT SCALE OFF THIS DRAWING EXCEPT FOR PLANNING PURPOSES
- CHECK ALL DIMENSIONS ON SITE BEFORE ANY WORK IS COMMENCED
- ALL GOODS MATERIALS AND WORKMANSHIP MUST CONFORM WITH CURRENT BUILDING REGULATIONS, BRITISH STANDARDS AND CODES OF PRACTICE
- COPYRIGHT OF THIS DRAWING IS RETAINED BY THE ARCHITECT AND IT MUST NOT BE REPRODUCED WITHOUT WRITTEN CONSENT

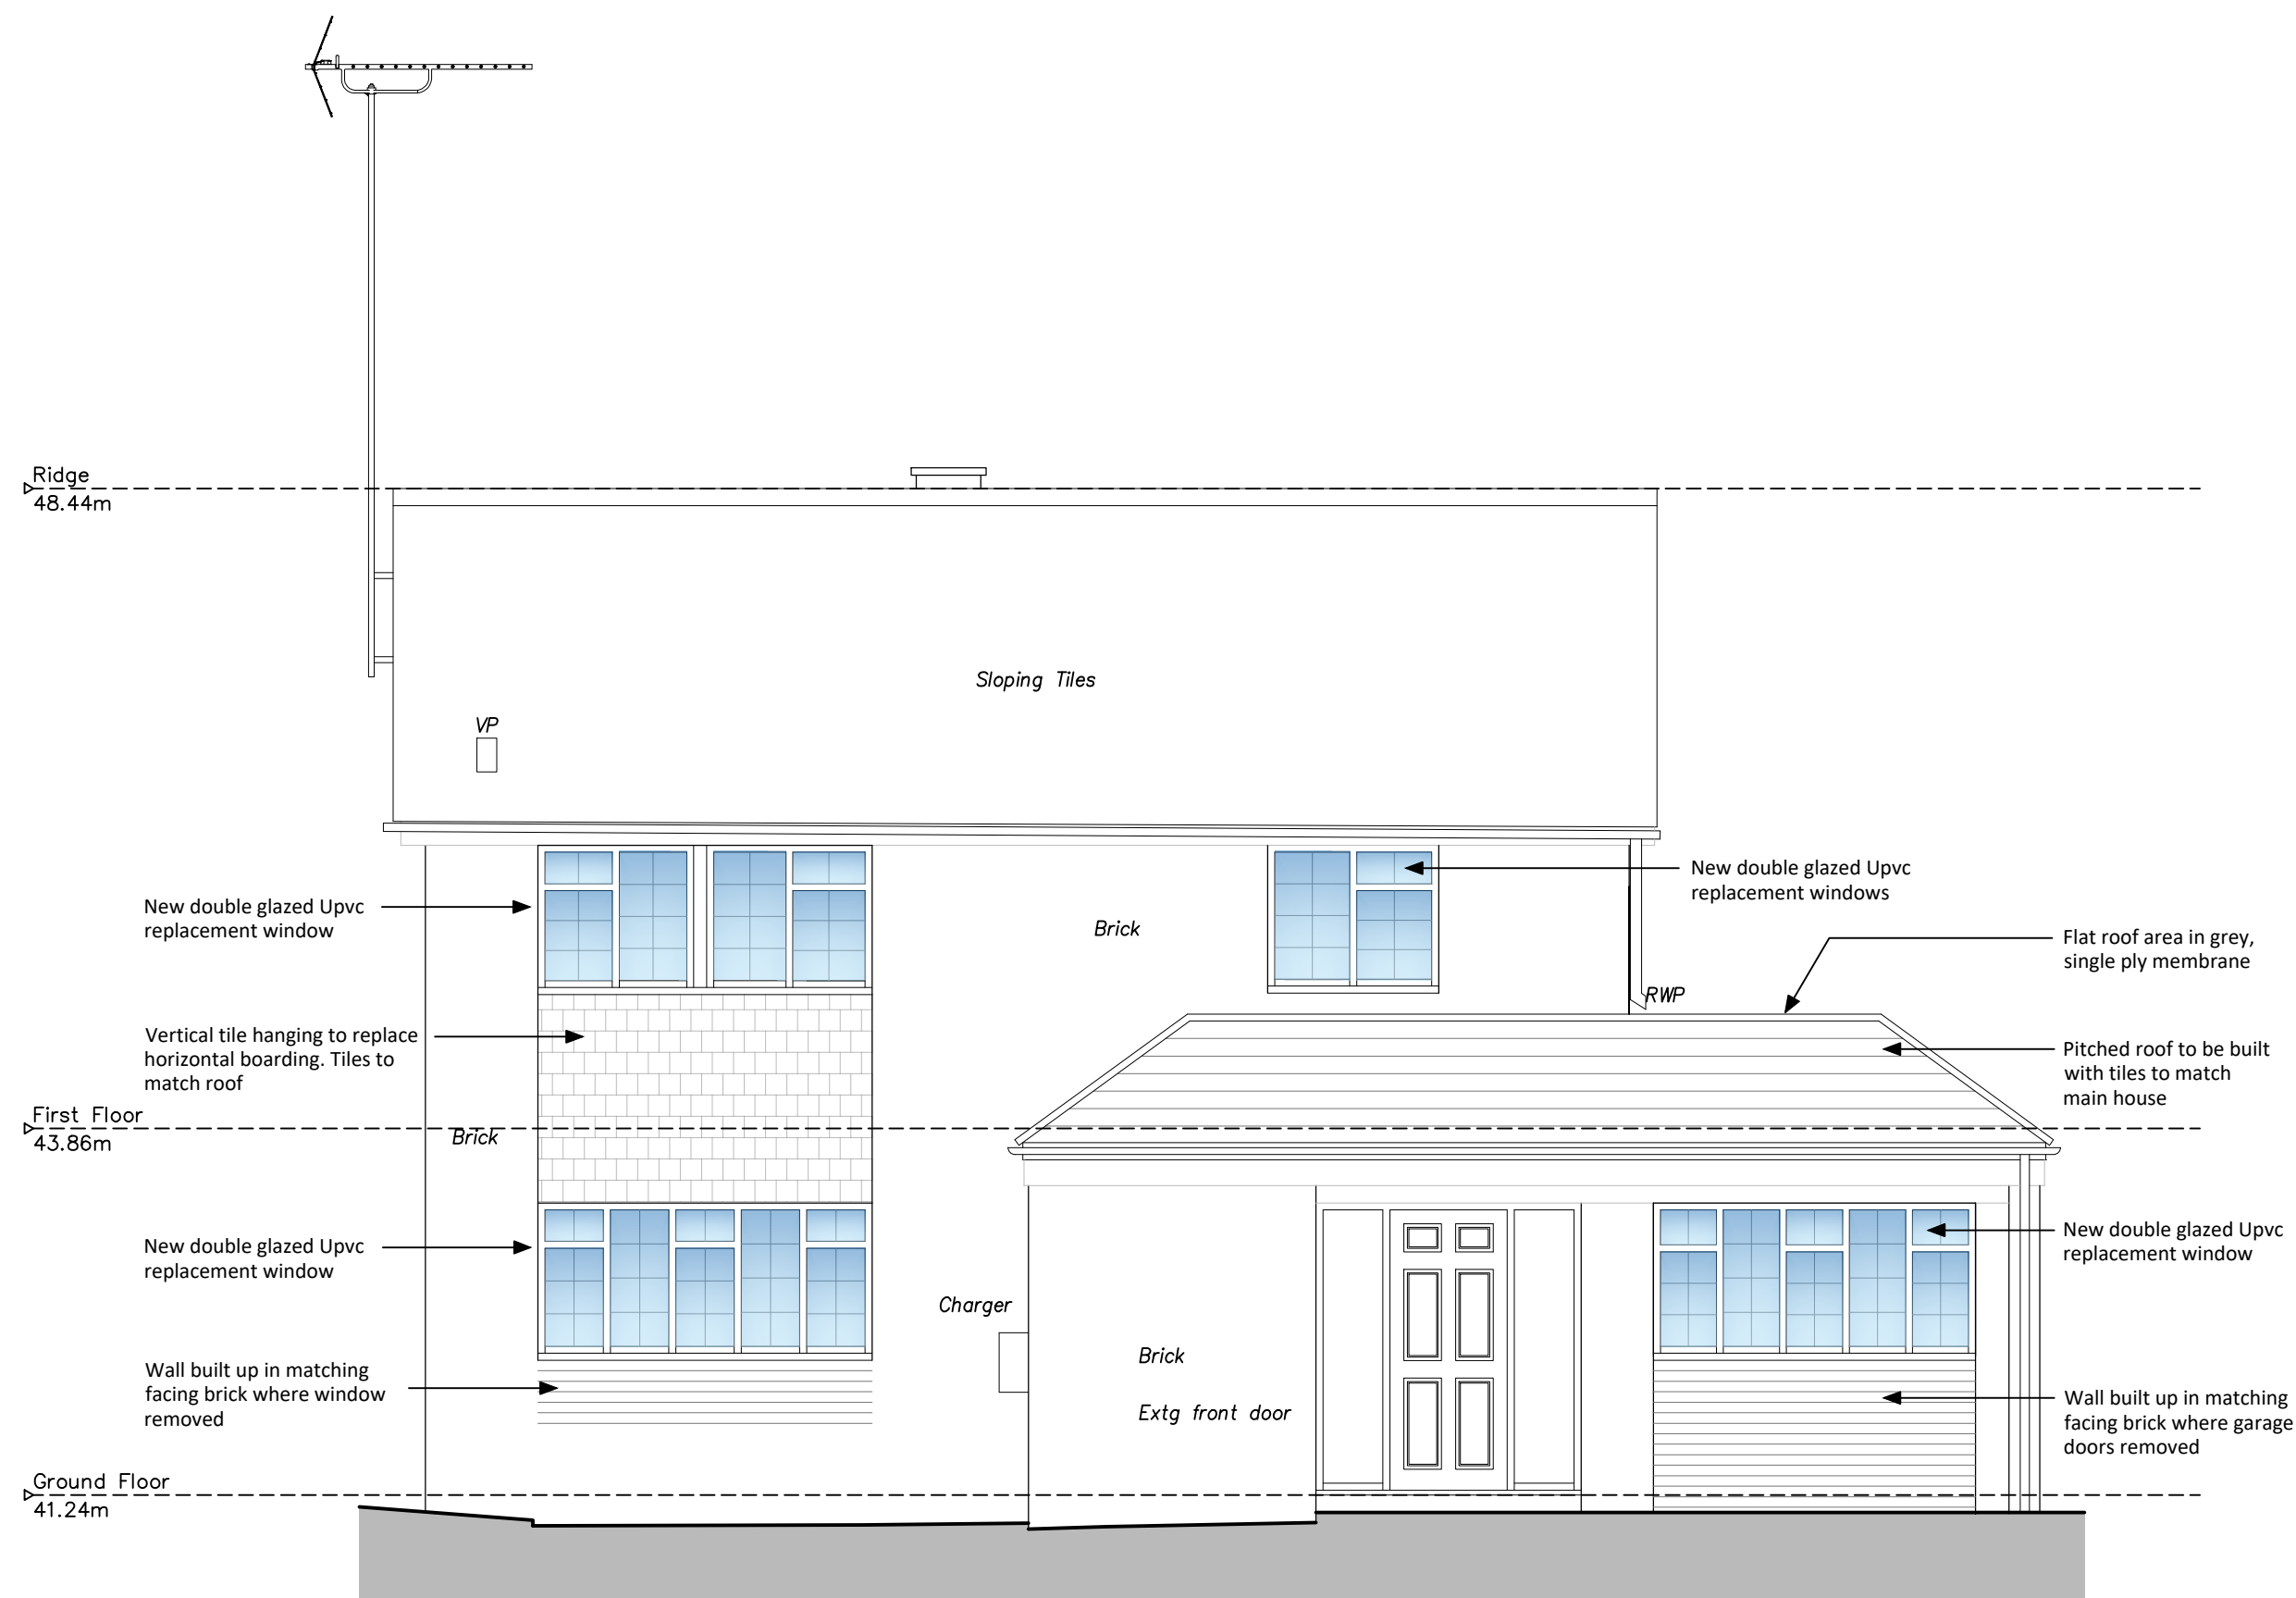


PROPOSED SOUTH ELEVATION

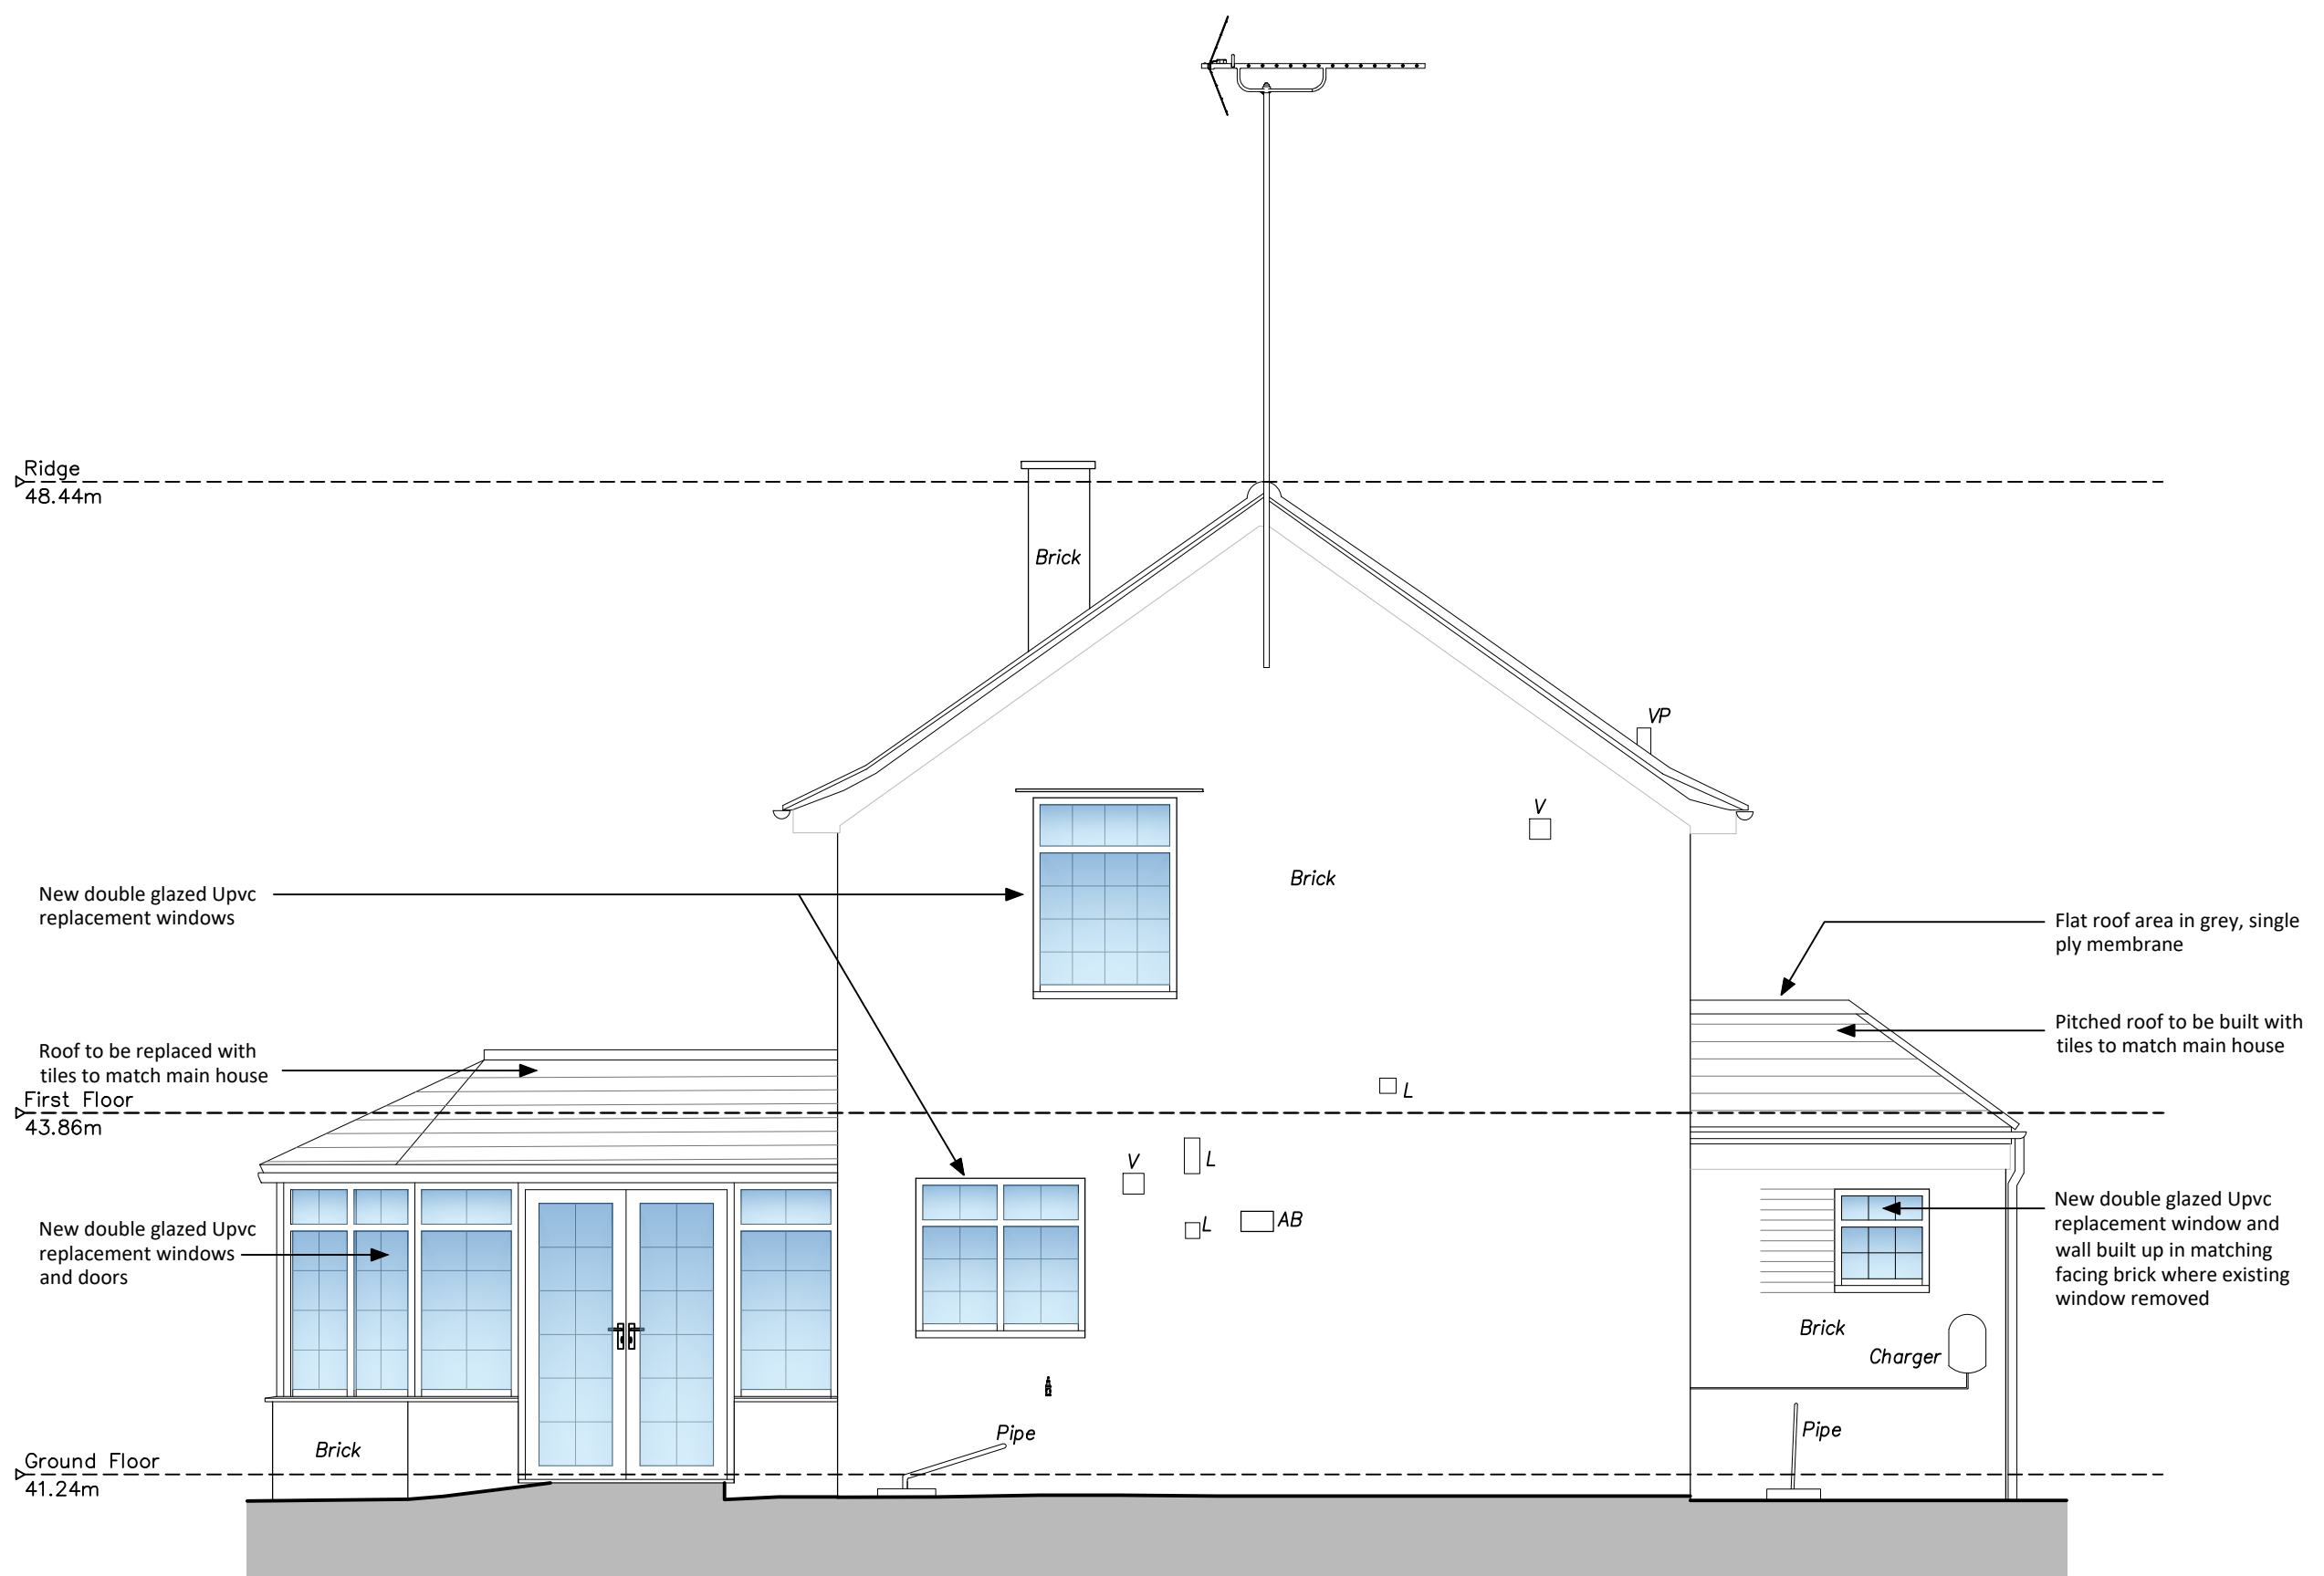


PROPOSED WEST ELEVATION

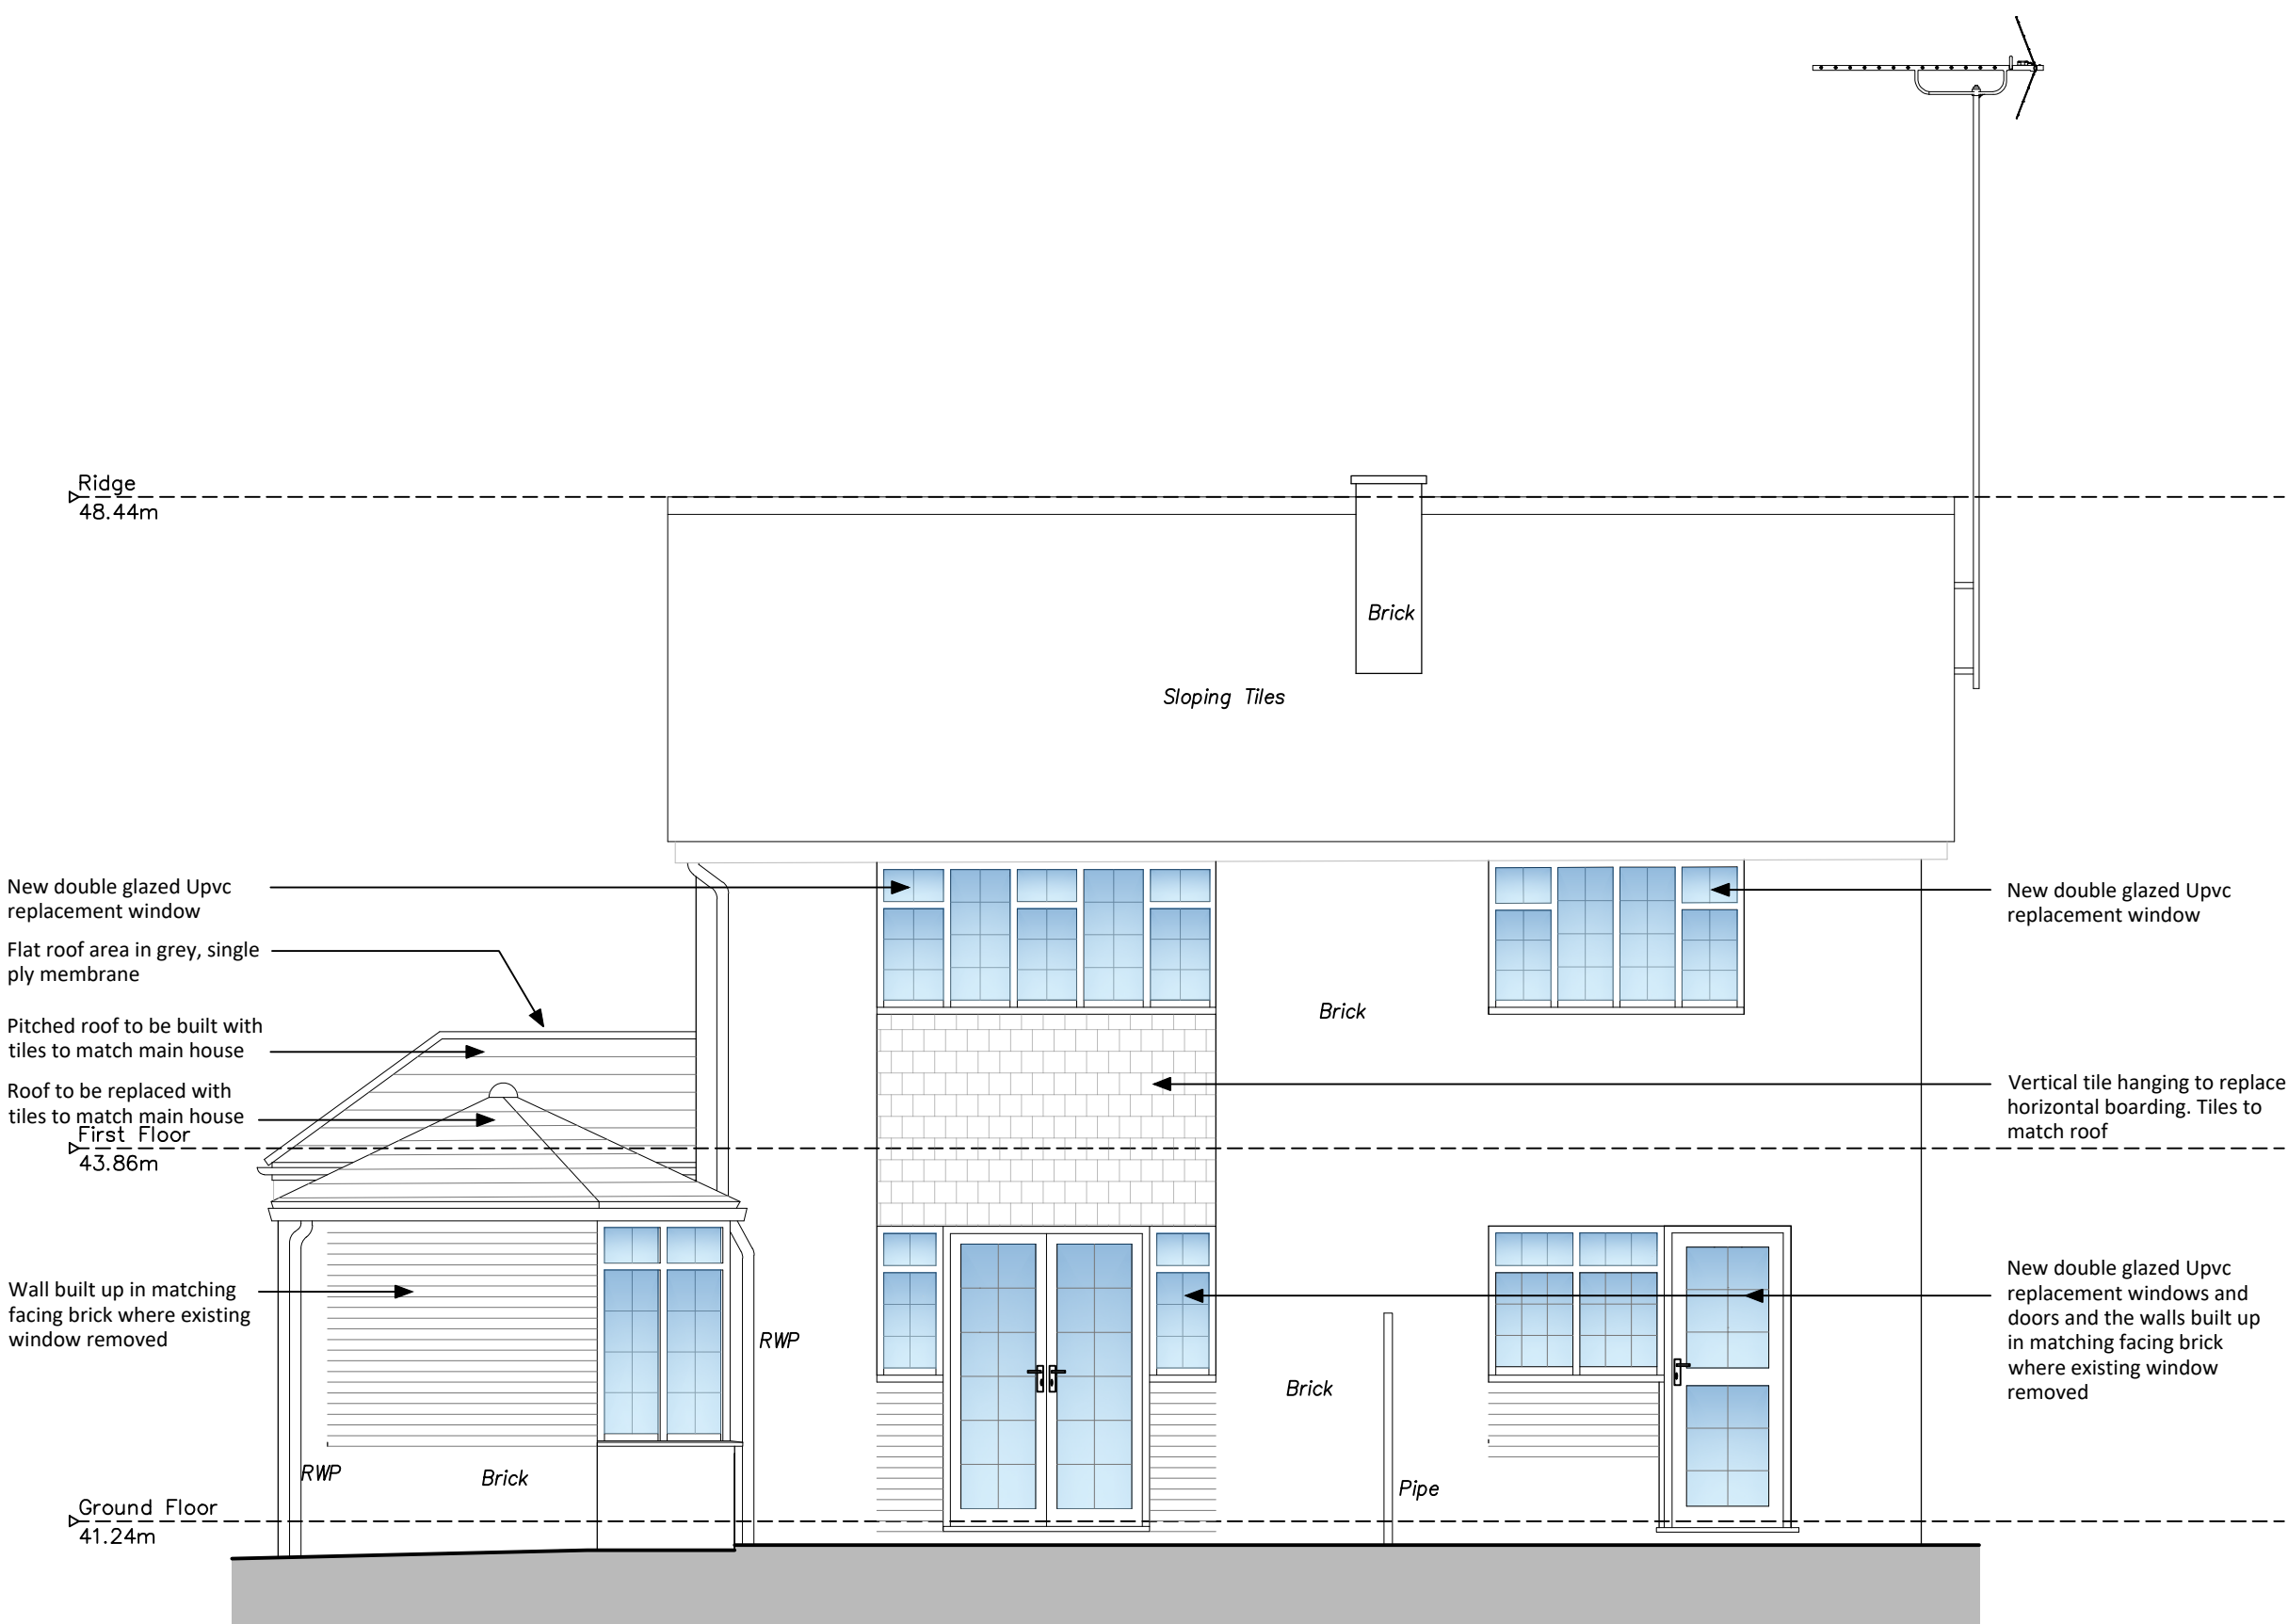

PROPOSED NORTH ELEVATION

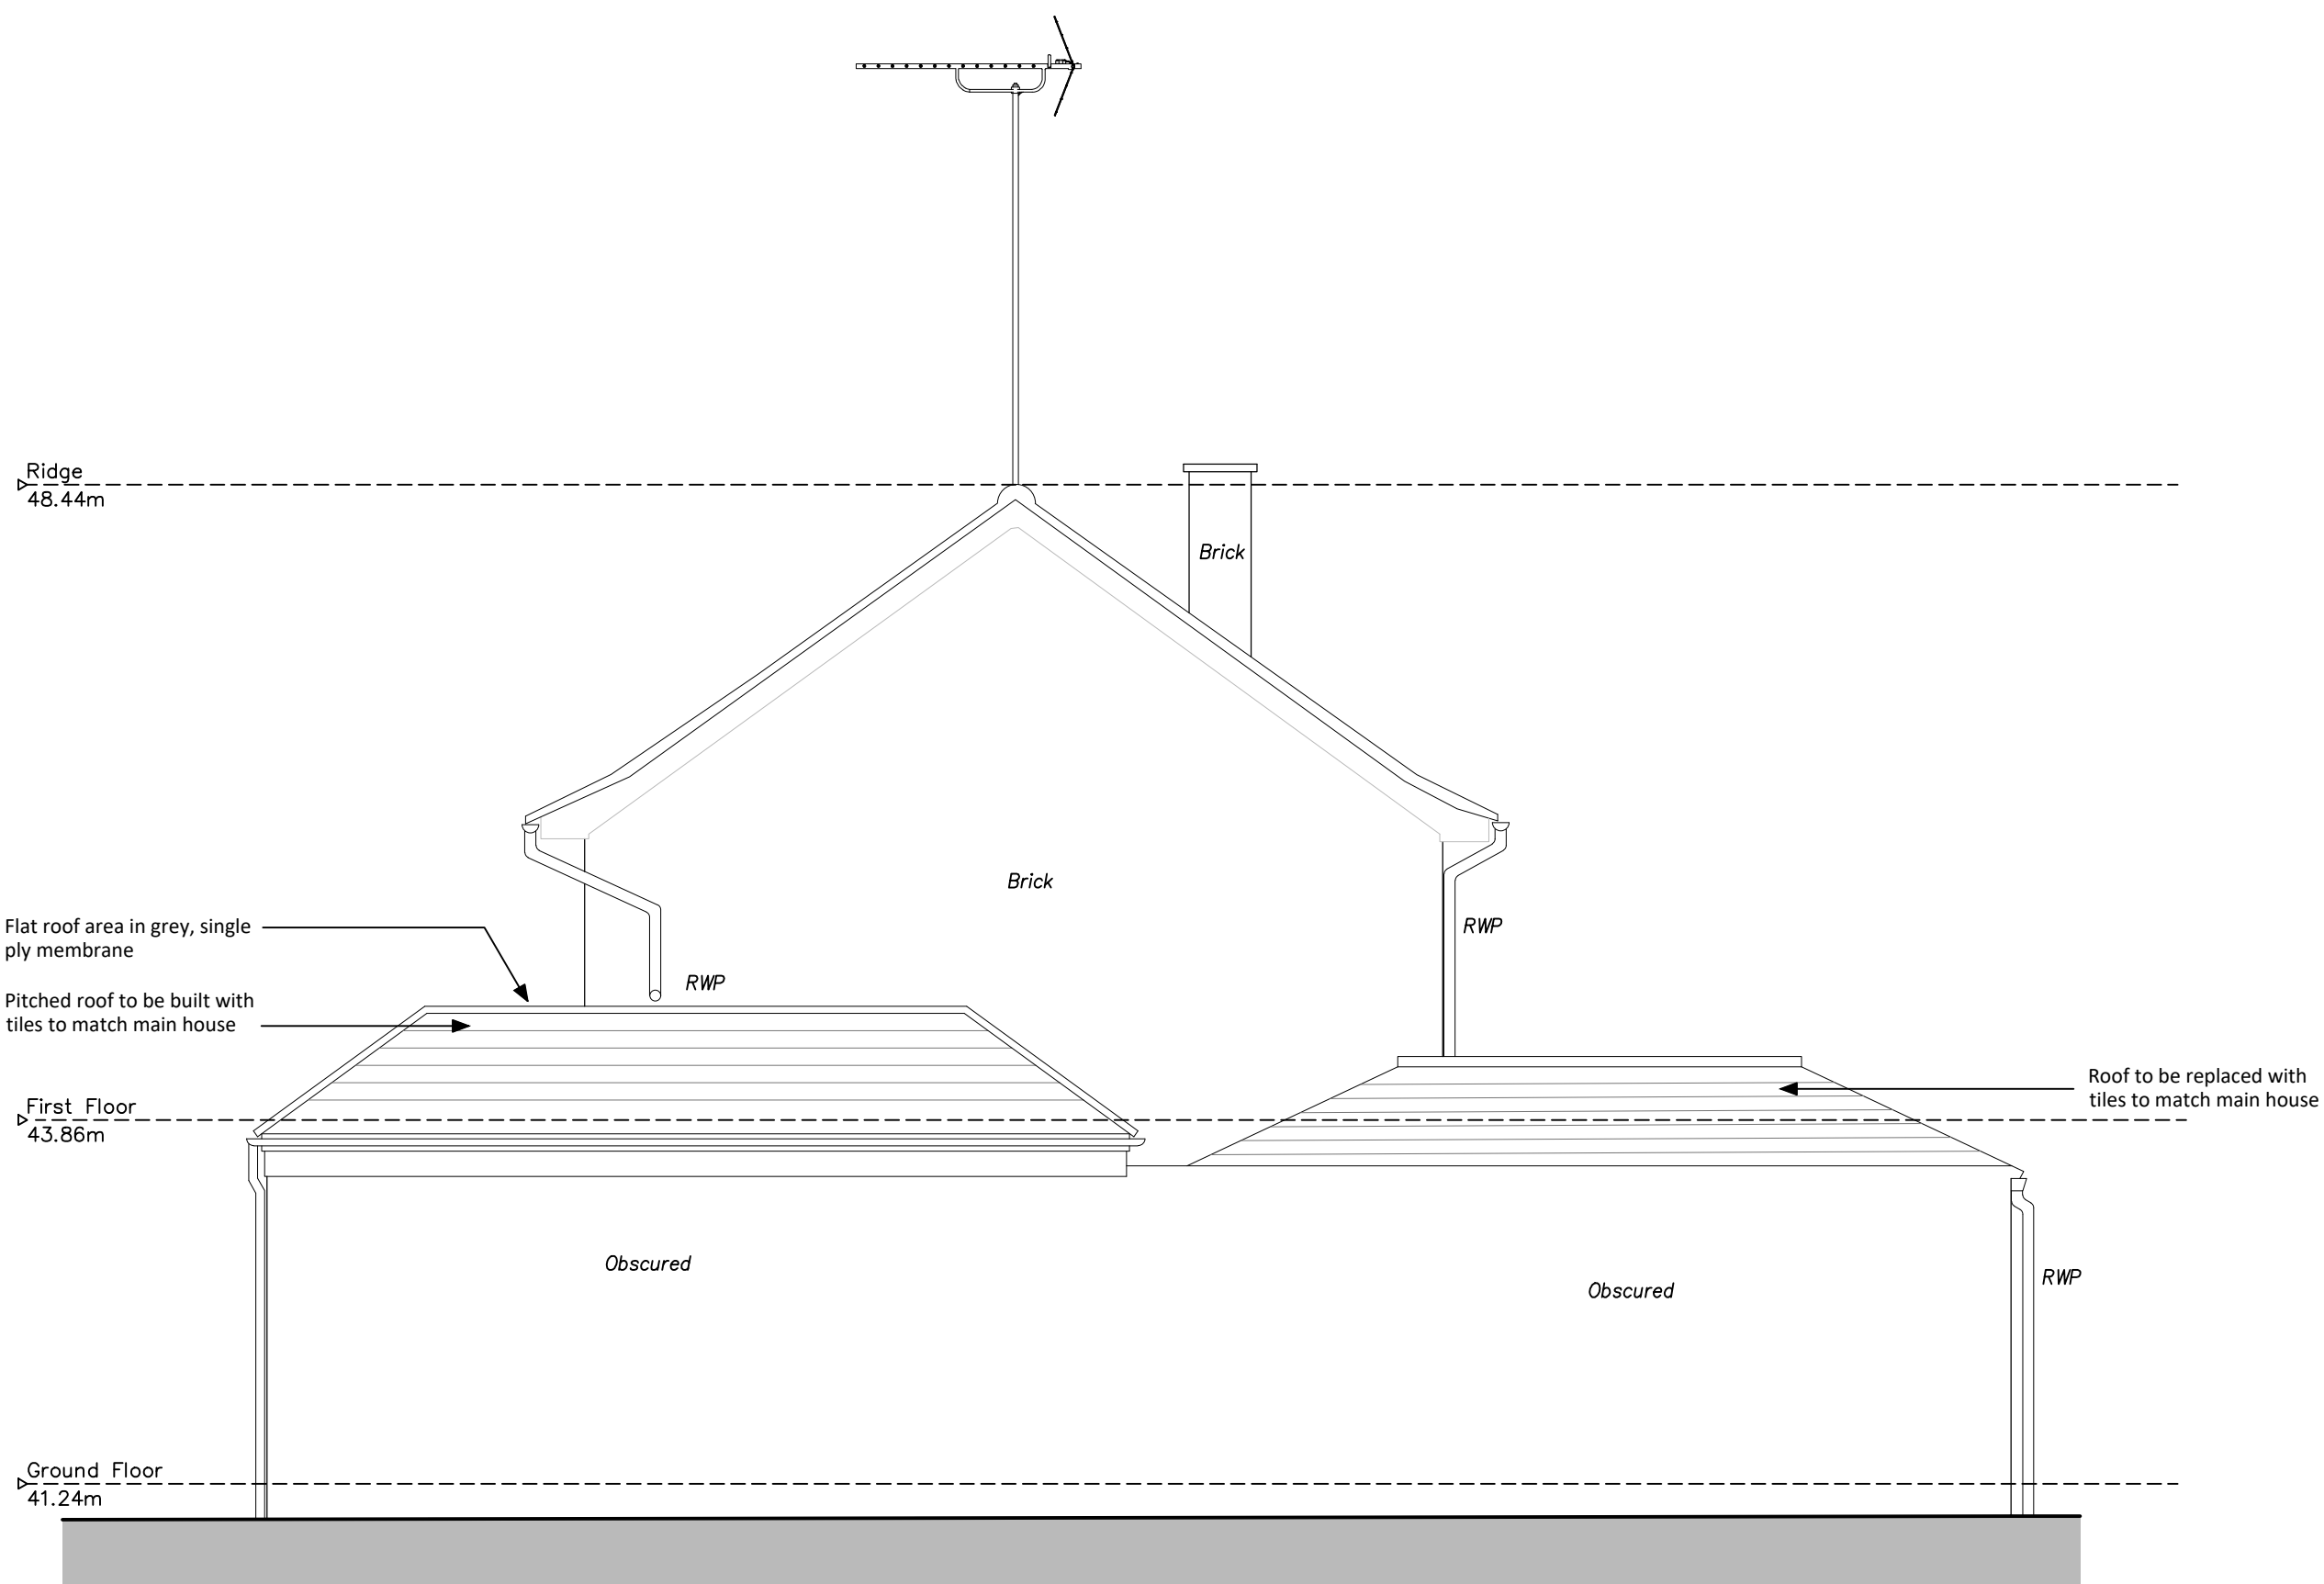

PROPOSED EAST ELEVATION

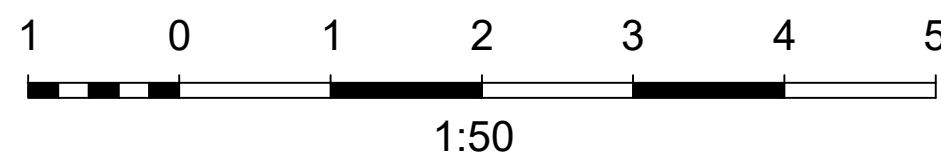

REV	DATE	BY	AMENDMENT
folkes architects L 01903 868628 info@folkesarchitects.co.uk The Old Forge & Church Street Storrington West Sussex RH20 4LA			
CLIENT Mr & Mrs W Boorer			
JOB TITLE 35 Hickmans Lane Lindfield West Sussex RH16 2BN			
DRAWING TITLE Proposed Elevations			
DRAWING STATUS Planning			
NOT FOR CONSTRUCTION USE UNLESS STATED AS 'CONSTRUCTION'			
DATE Sept 2025	SCALE 1:50@A1	DRAWN BY GW	
		CHECKED BY EC	
JOB NO. 24074	DRAWING NO. 3.04	REVISION	