




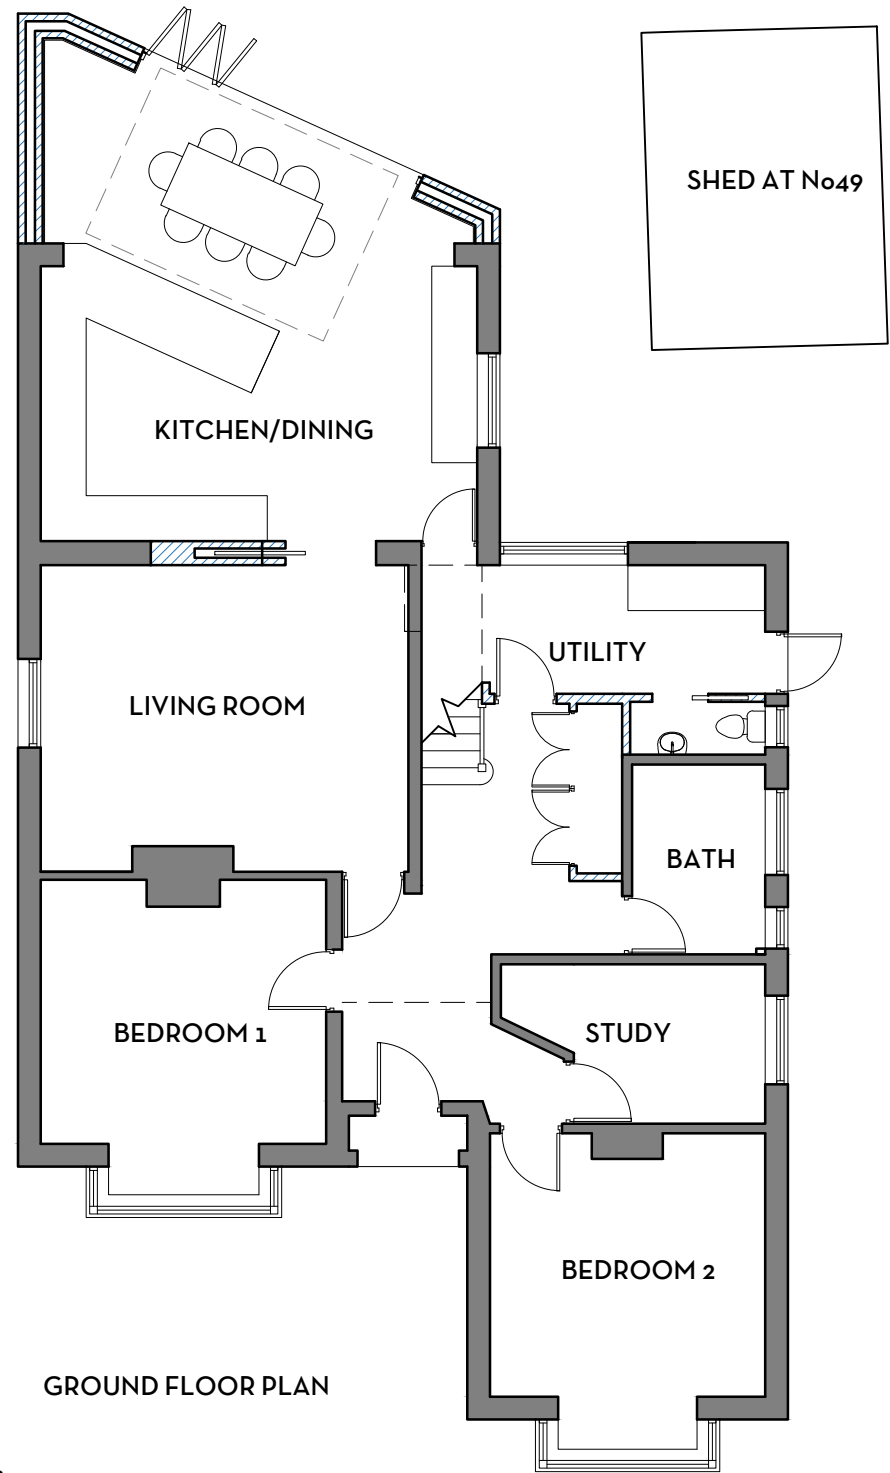


GROUND FLOOR PLAN

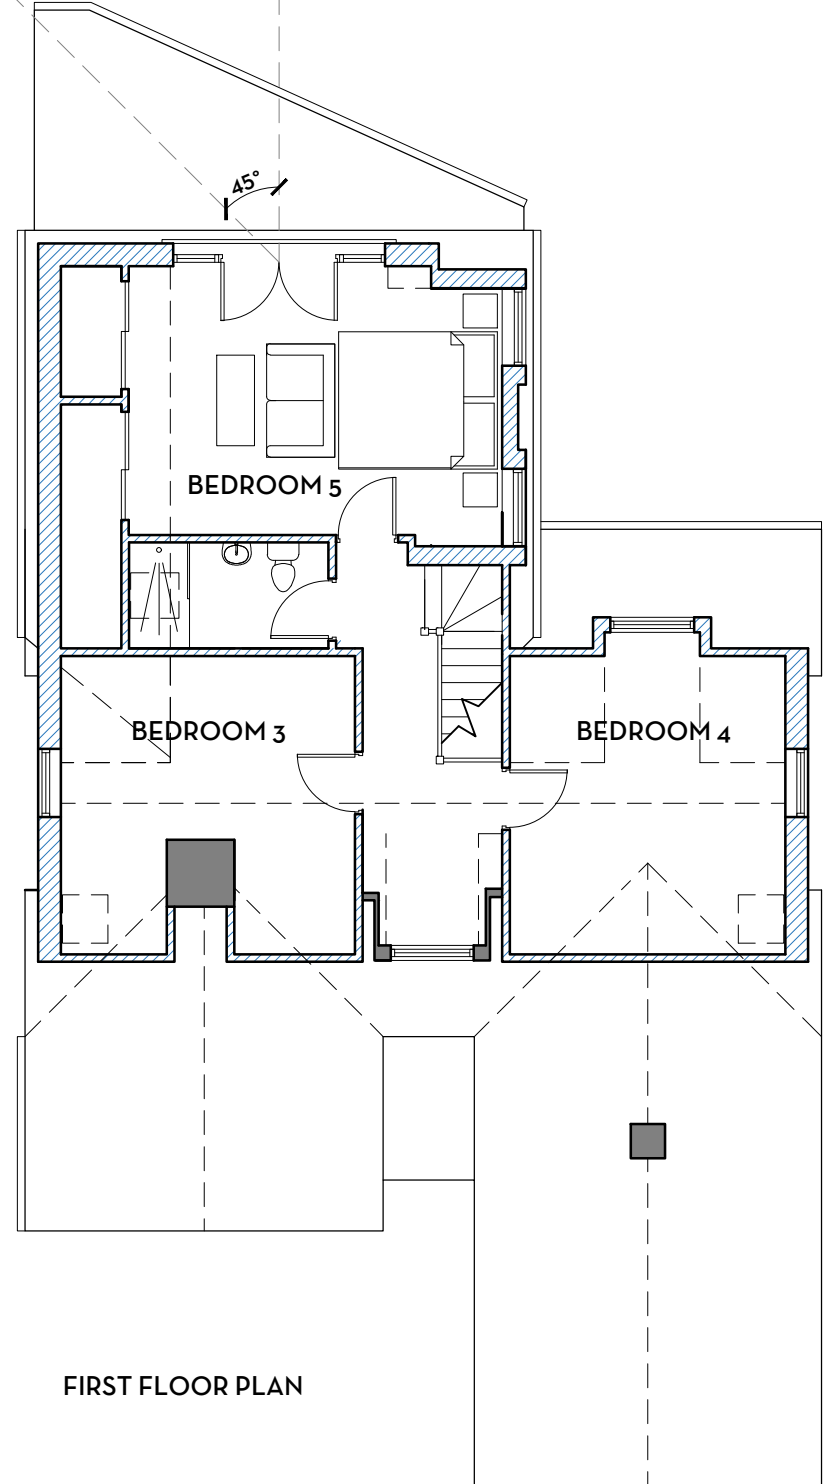

FIRST FLOOR PLAN

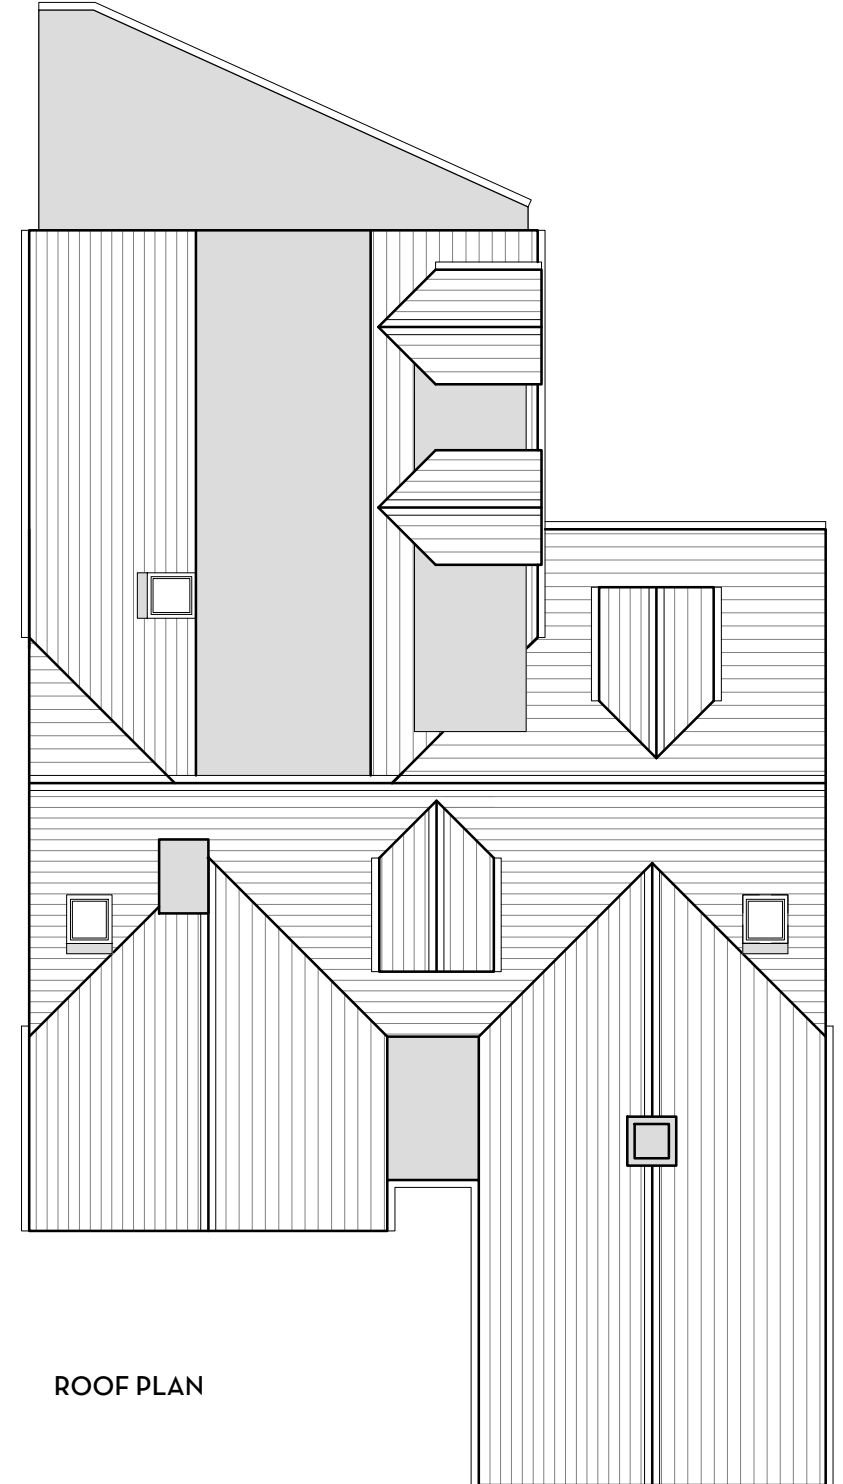

ROOF PLAN

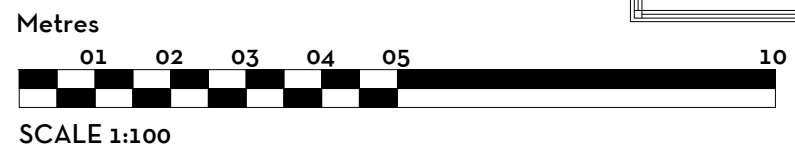

REVISIONS				DESIGN INTENT ONLY NOTES FOR CONSTRUCTION: 1. Dimensions shall be checked and verified prior to work being commenced on site. 2. This drawing is issued for the sole and exclusive use of the named recipient. Distribution to any third party is on the strict understanding that no liability is accepted by KM Architecture for any discrepancies, errors or omissions that may be present and no guarantee is offered as to the accuracy of the information shown.	KM ARCHITECTURE CHARTERED ARCHITECT 46 VALEBRIDGE DRIVE BURGESS HILL WEST SUSSEX RH15 0RW 07862 093 254 kelly@kmarchitecture.co.uk www.kmarchitecture.co.uk			job 51 LEYLANDS ROAD BURGESS HILL WEST SUSSEX RH15 8AF			title		
PLANS AS PROPOSED													
scale	1:100 @ A3												
date	18/12/24												
drawn	KMM	checked	XX										
drawing number	2076_00_13		revision		B								
ref	date		drawn										
A	20/12/24	UTILITY AMENDED	KMM										
B	05/03/25	MINOR REVISIONS	KMM										