


NOTE:
All measurements to be checked on site.
This drawing is prepared for planning purposes only.

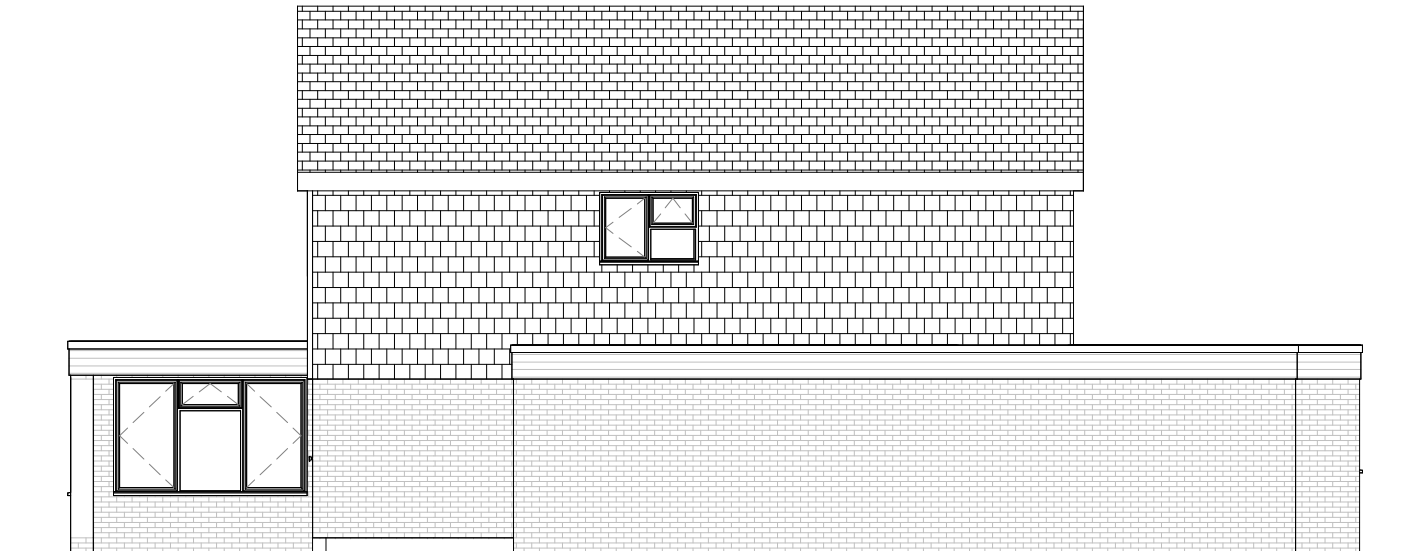


04/201 – EXISTING FRONT ELEVATION
1 : 100



04/202 – EXISTING LEFT ELEVATION
1 : 100



04/203 – EXISTING REAR ELEVATION
1 : 100

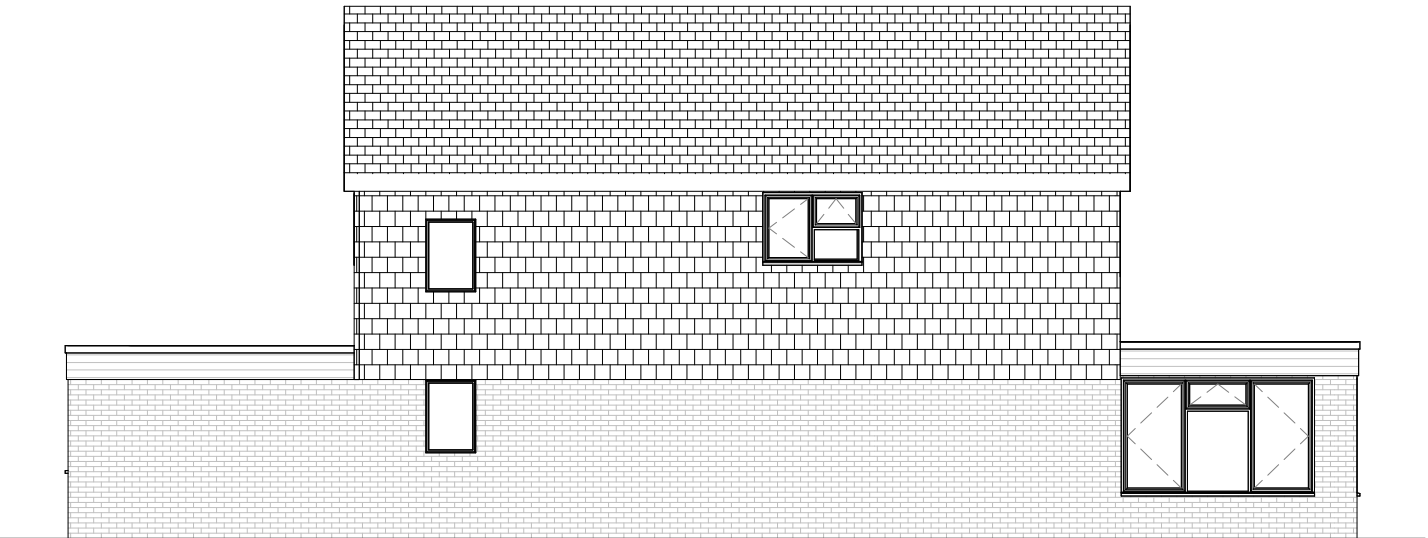

04/204 – EXISTING RIGHT ELEVATION
1 : 100



VISUAL SCALE 1:100 @ A3

PROJECT NO:
833
PROJECT ADDRESS:
13 Newlands Park Copthorne RH10 3EW

SHEET NO: REV:
833/ 04 SCALE:

DRAWING TITLE:
EXISTING ELEVATIONS
DATE:
MARCH 2025