


NOTE:  
All measurements to be checked on site.  
This drawing is prepared for planning purposes only.

www.theplanningman.co.uk  
t: 01372 897891  
e: enquiries@theplanningman.co.uk




07/401 – PROPOSED FRONT ELEVATION  
1 : 100

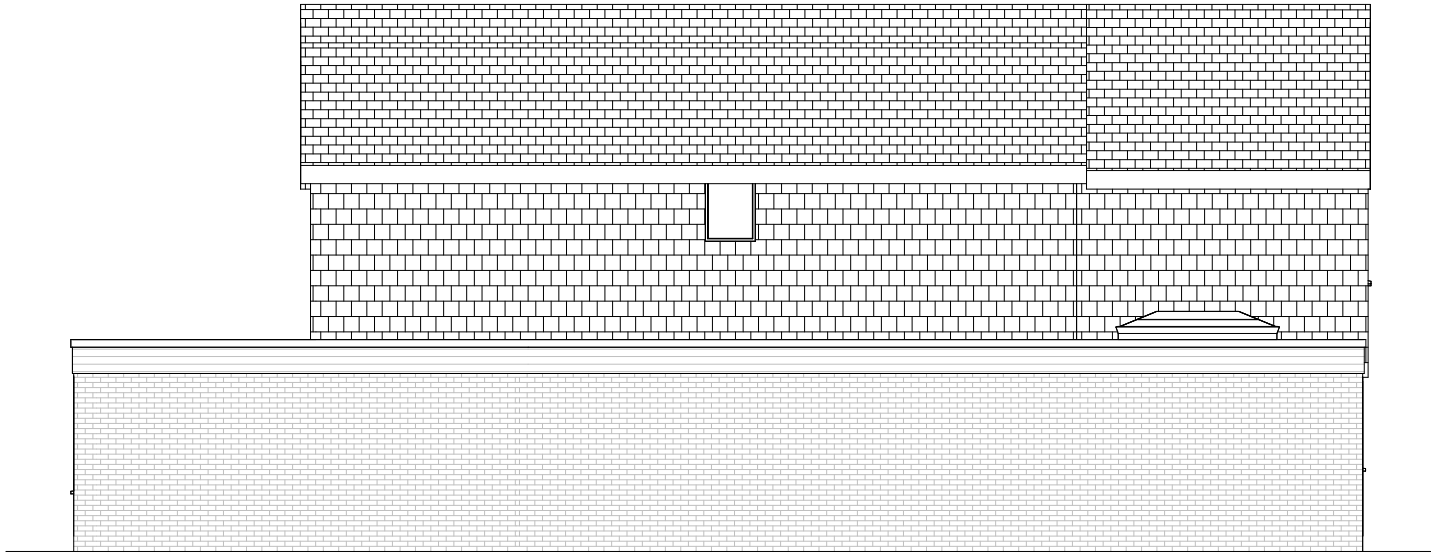

07/402 – PROPOSED LEFT ELEVATION  
1 : 100



07/403 – PROPOSED REAR ELEVATION  
1 : 100

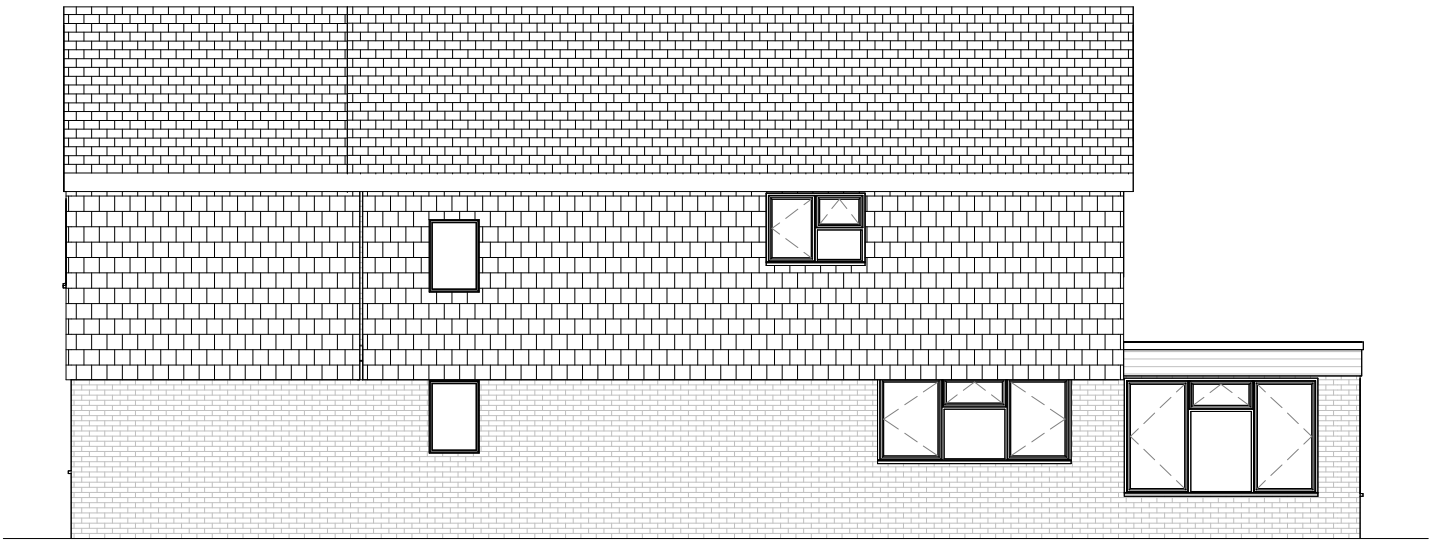

07/404 – PROPOSED RIGHT ELEVATION  
1 : 100



VISUAL SCALE 1:100 @ A3

PROJECT NO.  
833  
PROJECT ADDRESS:  
13 Newlands Park Copthorne RH10 3EW

SHEET NO: 833/ 07  
REV:  
SCALE:

DRAWING TITLE:  
PROPOSED ELEVATIONS  
DATE:  
MARCH 2025