




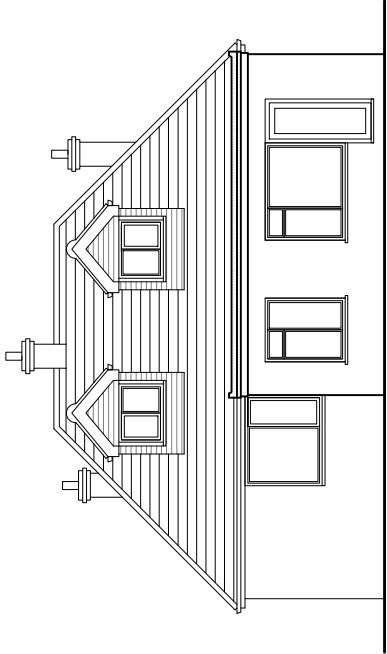


SOUTH ELEVATION

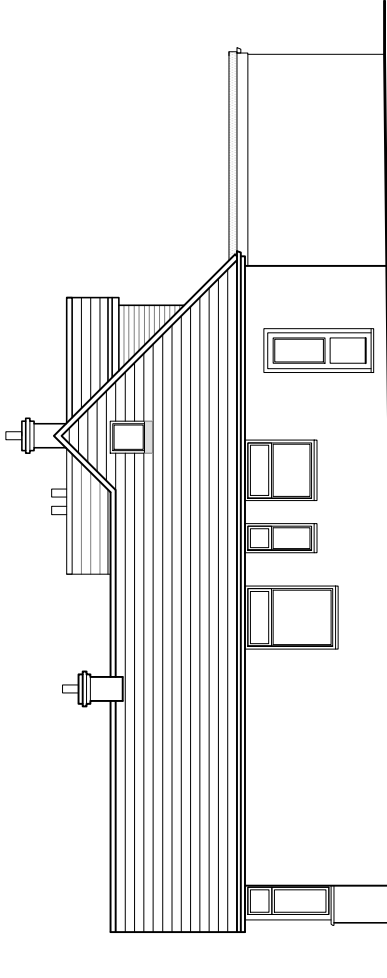


WEST ELEVATION

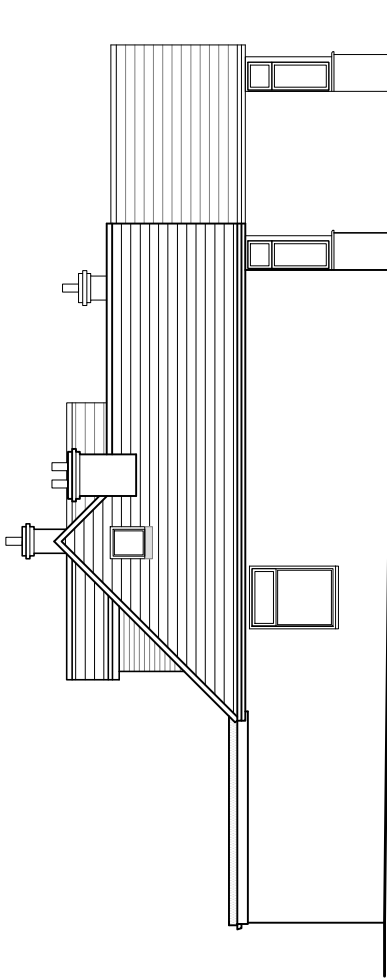

EAST ELEVATION

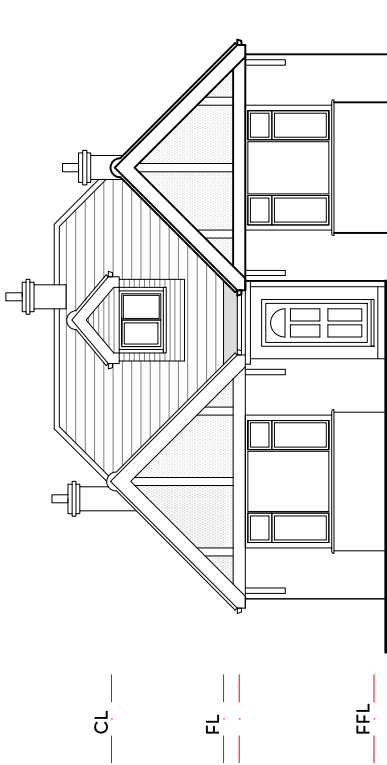

NORTH ELEVATION

 

REVISIONS

ref	date	MINOR REVISIONS	drawn
A	05/03/25		KMM

DESIGN INTENT ONLY
NOTES FOR CONSTRUCTION:

- Dimensions shall be checked and verified prior to work being commenced on site.
- This drawing is issued for the sole and exclusive use of the named recipient. Distribution to any third party is on the strict understanding that no liability is accepted by KM Architecture for any discrepancies, errors or omissions that may be present and no guarantee is offered as to the accuracy of the information shown.

job

51 LEYLANDS ROAD
BURGESS HILL
WEST SUSSEX
RH15 8AF

KM ARCHITECTURE
CHARTERED ARCHITECT

46 VALEBRIDGE DRIVE
BURGESS HILL
WEST SUSSEX
RH15 0RW

07862 093 254
kelly@kmarchitecture.co.uk
www.kmarchitecture.co.uk

title

ELEVATIONS AS EXISTING

scale 1:100 @ A3

date 19/11/24

drawn KMM checked XX

drawing number

2076_00_04

revision A

PLANNING
DRAWING