



Proposed elevations

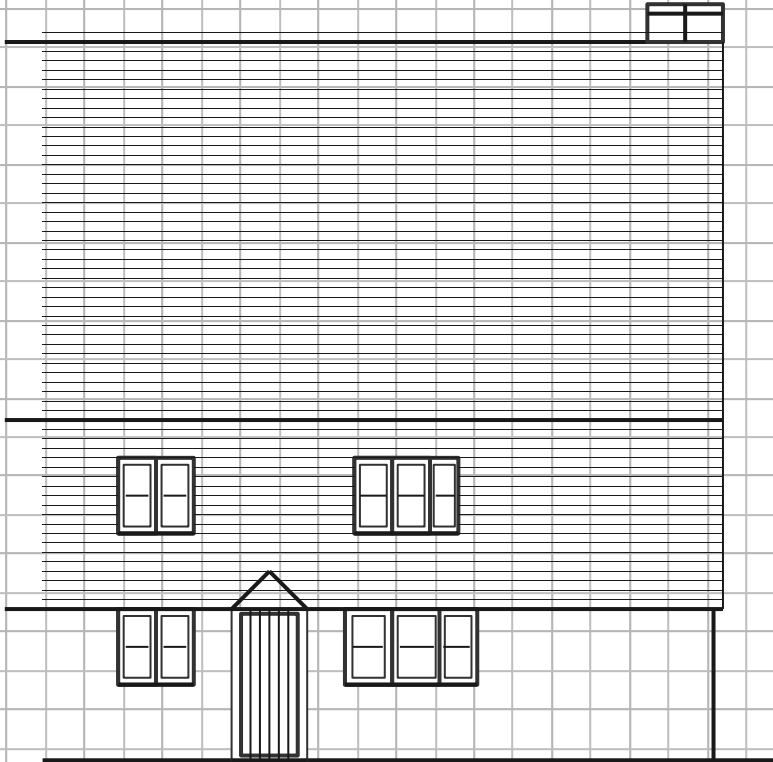

North Elevation



South Elevation

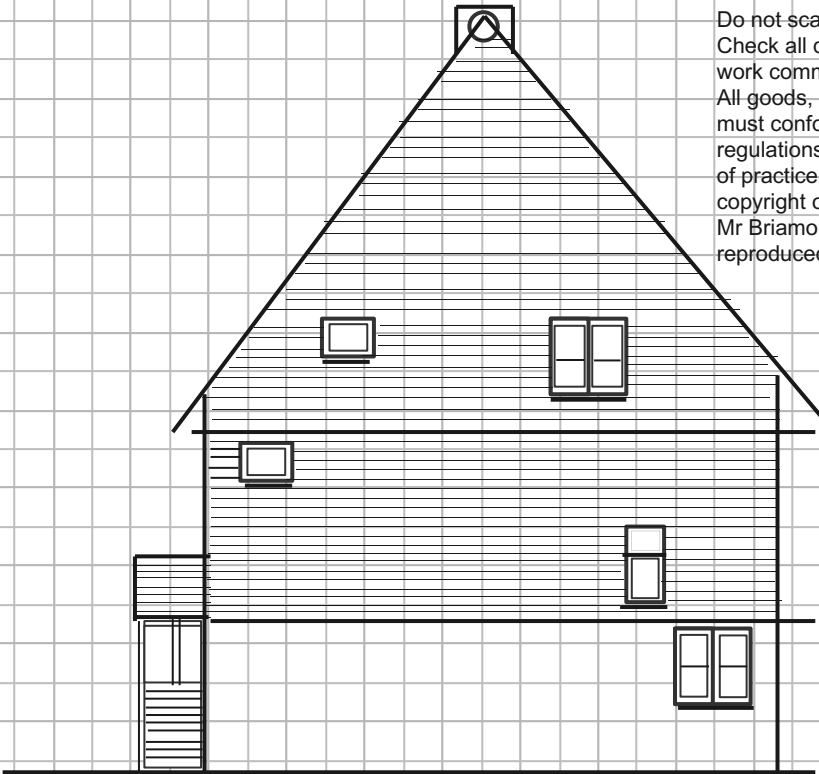

East Elevation

Notes

Do not scale off this drawing.
Check all dimensions on site before any work commences.
All goods, materials and workmanship must conform with current building regulations, british standards and codes of practice.
copyright of this drawing is retaining by Mr Briamonte and it must not be reproduced without his written consent.

Mr & Mrs Briamonte
2 Church Cottages,
Street Lane
RH17 6UN

Description: Survey Plans &
Elevations.
Scale: 1:50
Date: 01.10.24
Drawn: G. Briamonte