

NOTES

Do not scale from this drawing.


Any discrepancies should be reported immediately.

This drawing is copyright. It must not be reproduced or disclosed to third parties without our prior permission.


This drawing is to be read in conjunction with all relevant consultants, specialist manufacturers drawings and specifications.

Any surveyed information incorporated within this drawing cannot be guaranteed as accurate unless confirmed by fixed dimension.


All dimensions are in millimetres unless noted otherwise.

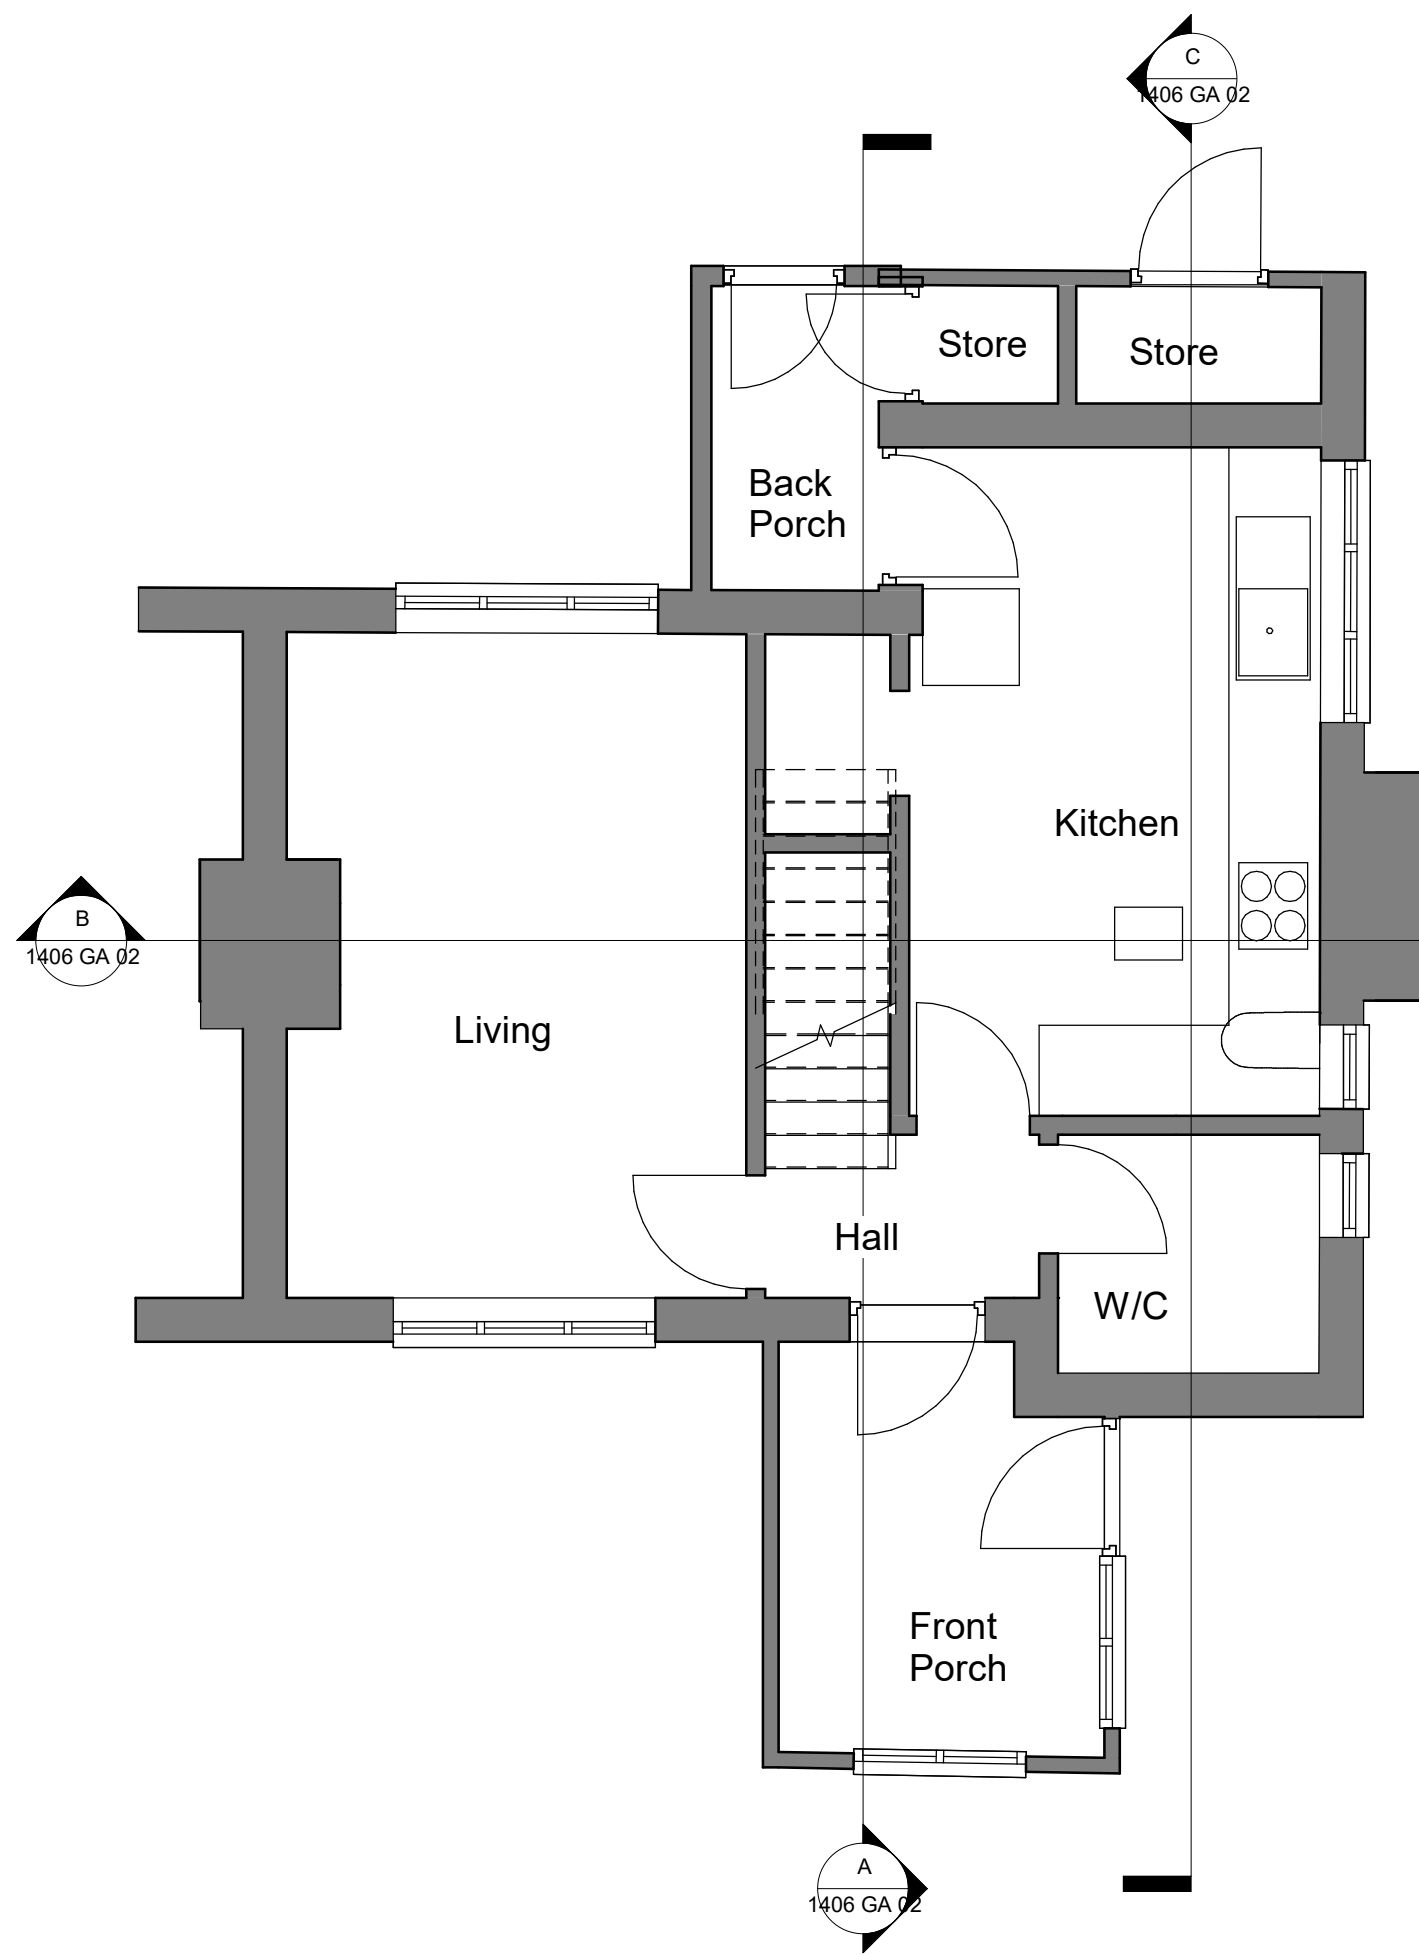


Ground Floor as Existing
1 : 50

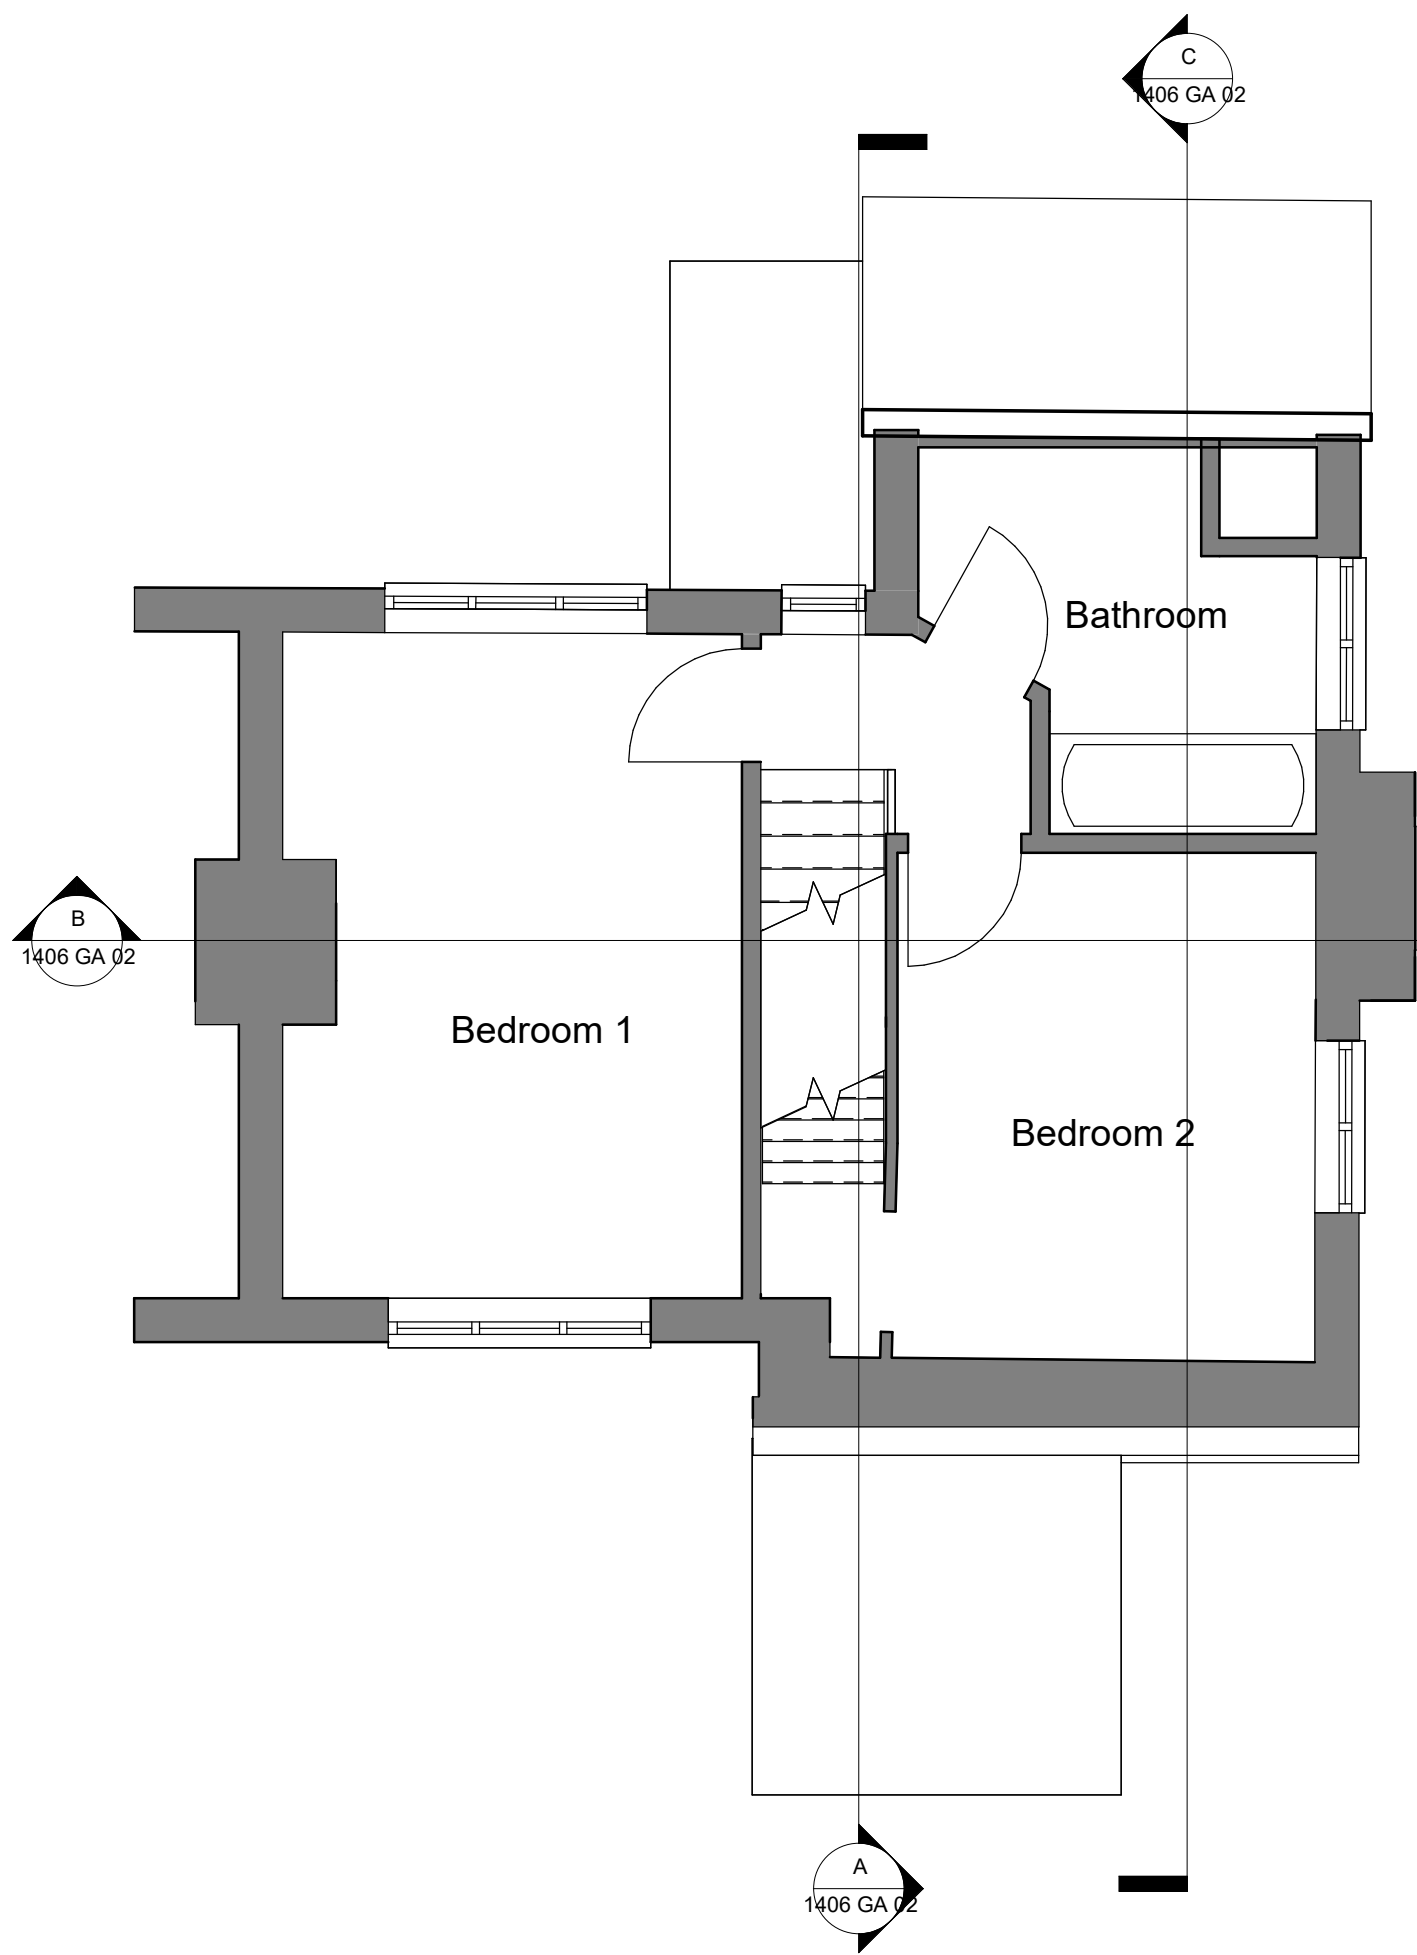

First Floor as Existing
1 : 50

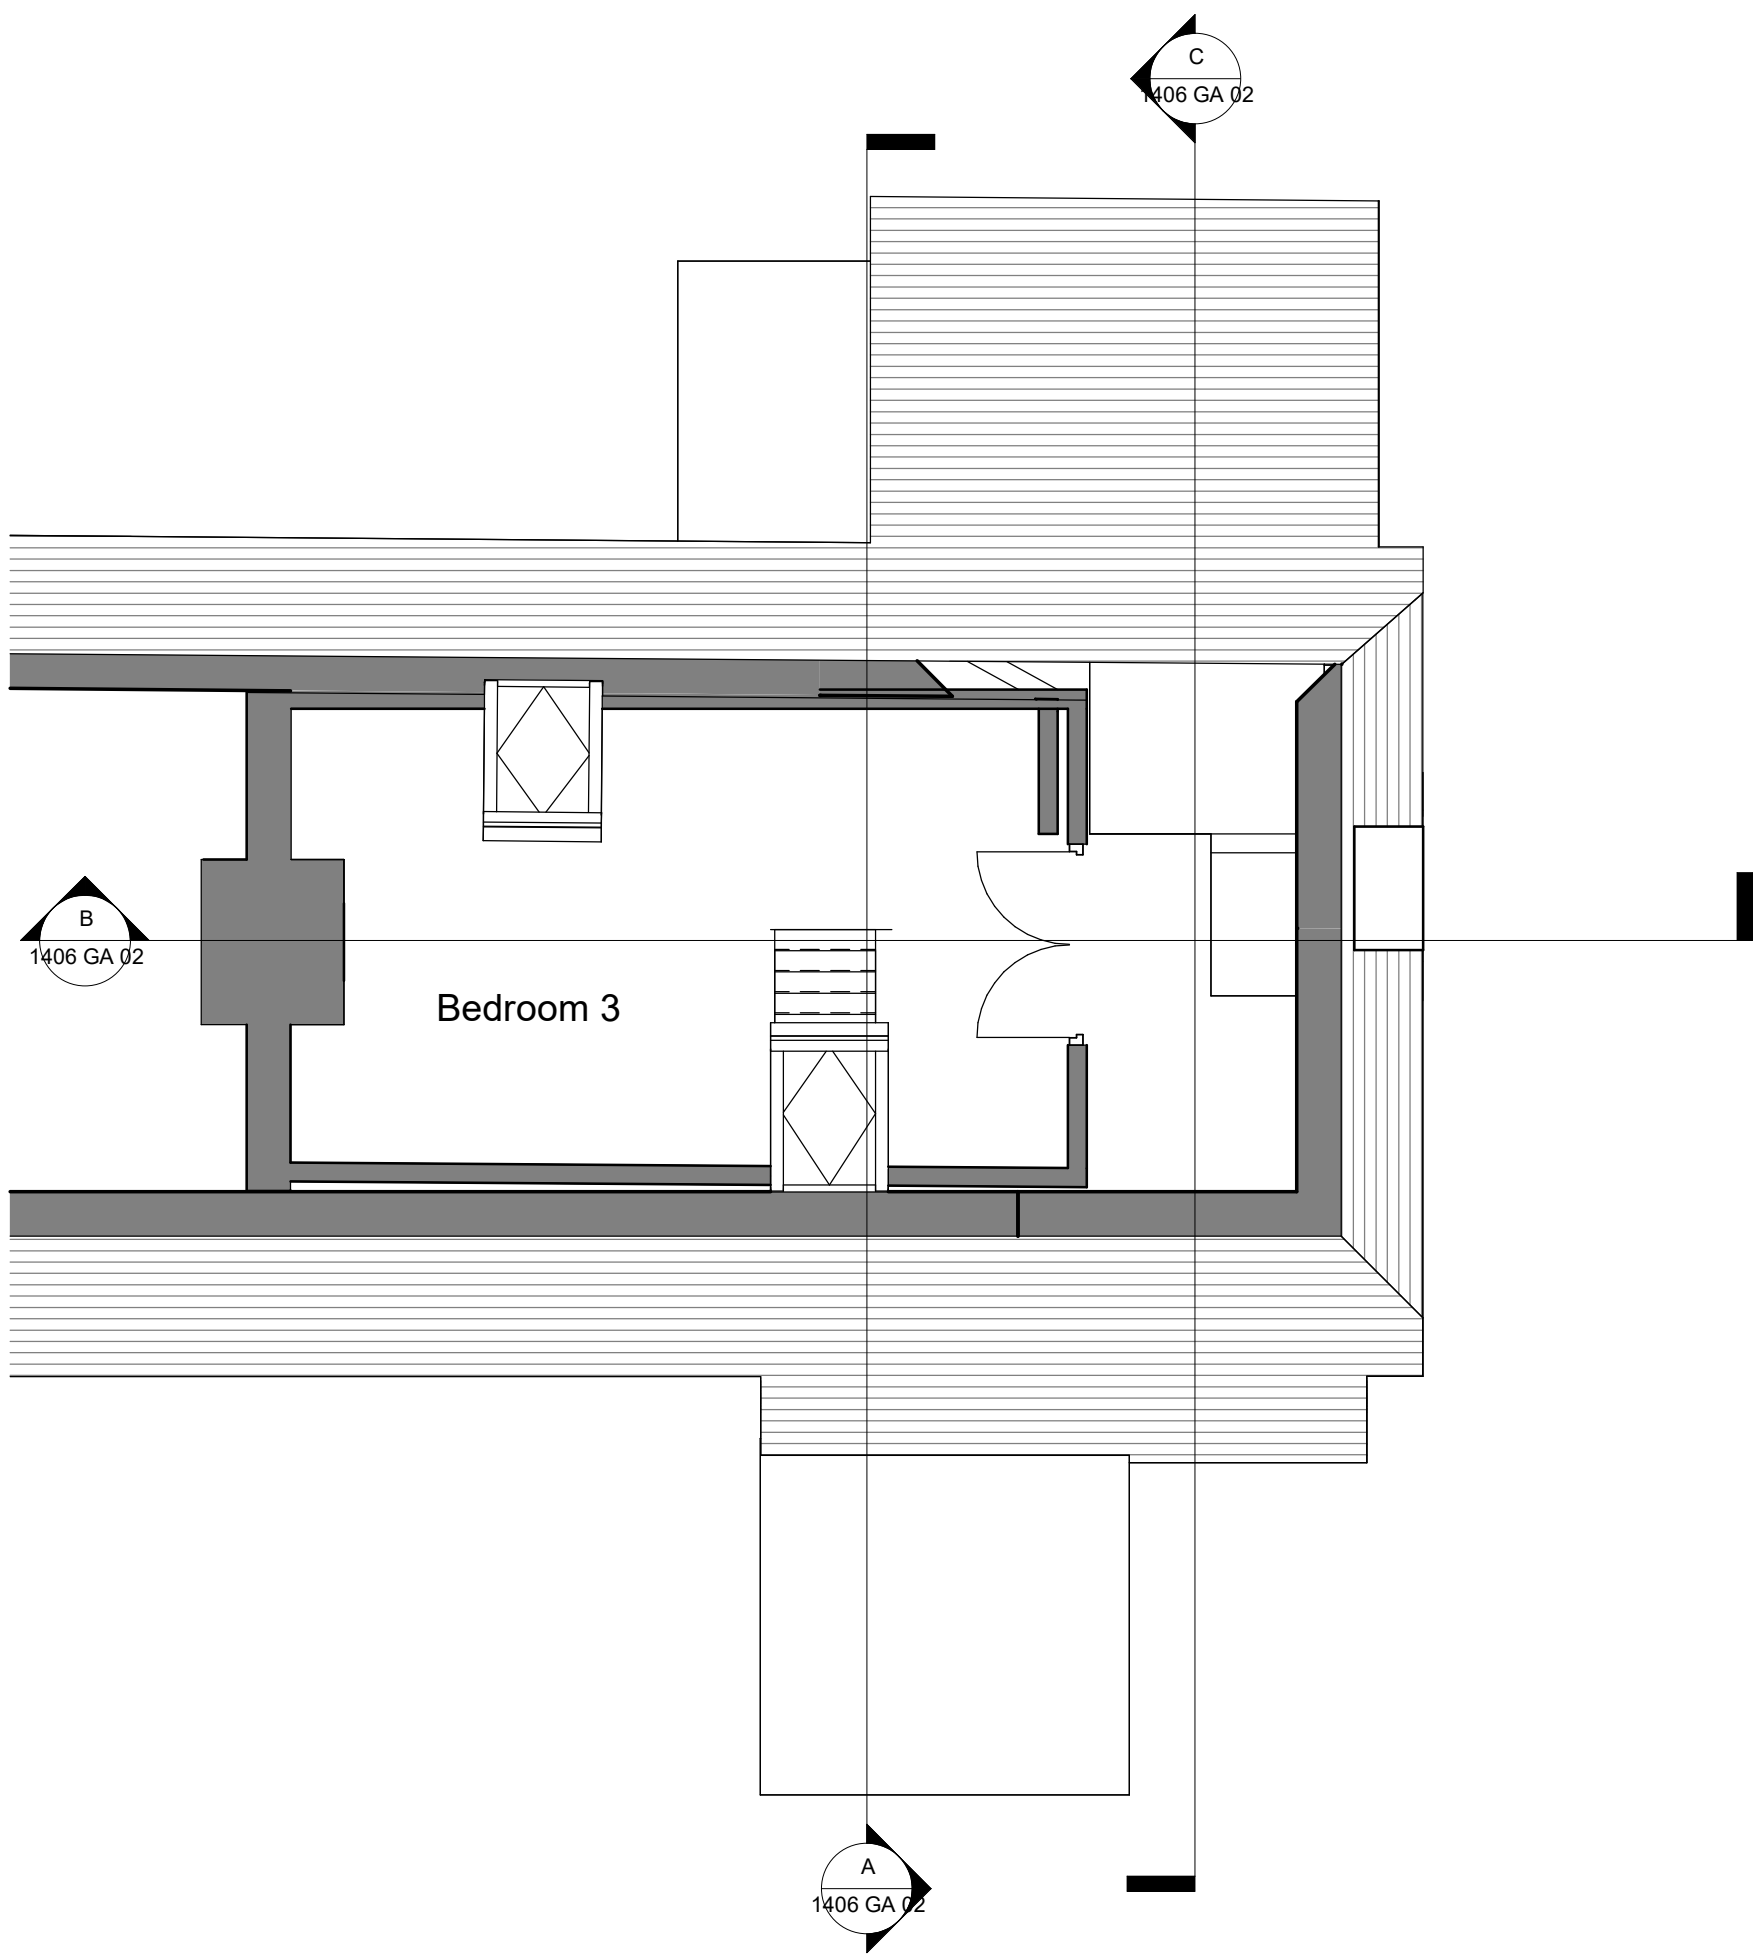

Second Floor as Existing
1 : 50

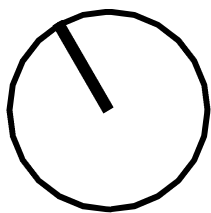

Rev	Date	Author	Revision Description	
 dwelling architecture + design				
studio@dwellingarchitecture.com www.dwellingarchitecture.com			Tel: 01444 831 800	
Drawing Status				
SURVEY				
Client Gail Jansen				
Project East Cottage, Church Lane, Ardingly, RH17 6UR				
Title Floor Plans as Existing				
Dwg.		Rev.		
1406				
Job No. 1406	Date 30/04/2025	Scale 1 : 50	Drawn SC	Checked Checker