

NOTES

Do not scale from this drawing.


Any discrepancies should be reported immediately.

This drawing is copyright. It must not be reproduced or disclosed to third parties without our prior permission.

This drawing is to be read in conjunction with all relevant consultants, specialist manufacturers drawings and specifications.


Any surveyed information incorporated within this drawing cannot be guaranteed as accurate unless confirmed by fixed dimension.

All dimensions are in millimetres unless noted otherwise.

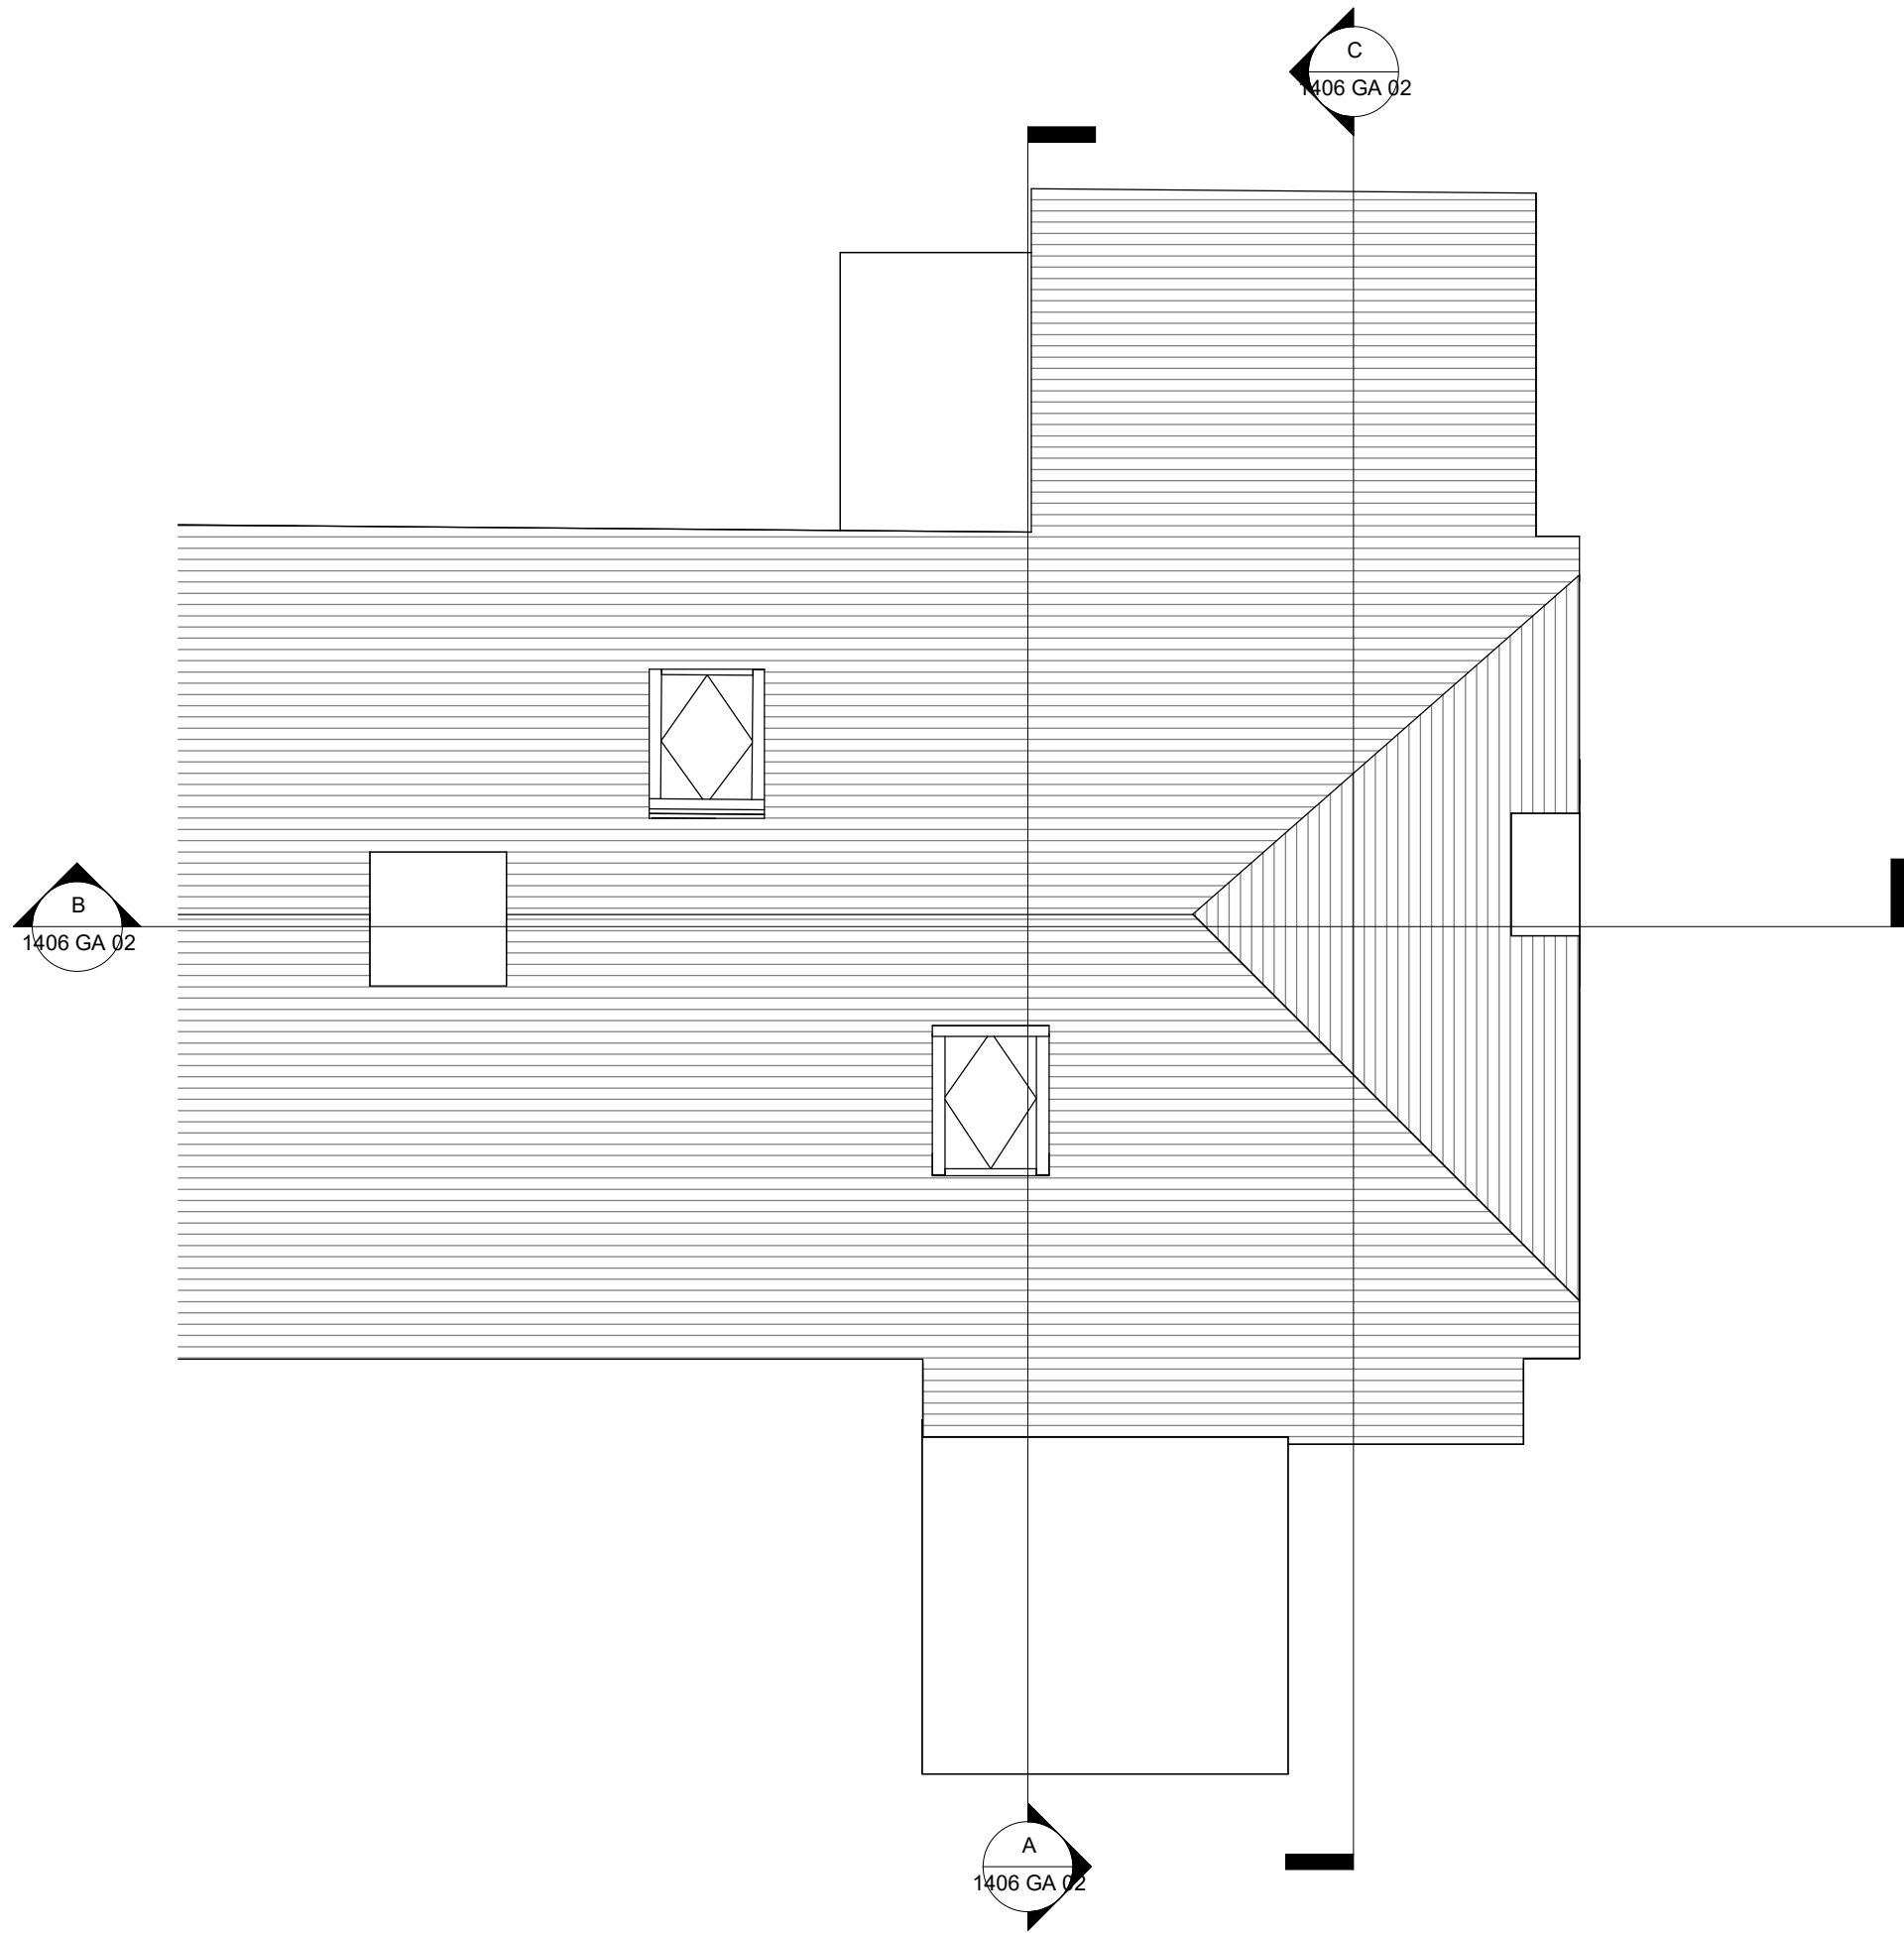

Roof Plan as Existing

1 : 50

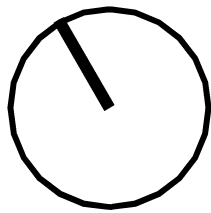

Rev	Date	Author	Revision Description	
 dwelling architecture + design				
studio@dwellingarchitecture.com www.dwellingarchitecture.com			Tel: 01444 831 800	
Drawing Status				
SURVEY				
Client Gail Jansen				
Project East Cottage, Church Lane, Ardingly, RH17 6UR				
Title Roof Plan as Existing				
Dwg		Rev		
1406 GA 03				
Job No.	Date	Scale	Drawn	Checked
1406	30/04/2025	1 : 50	SC	Checker