

NOTES

Do not scale from this drawing.


Any discrepancies should be reported immediately.

This drawing is copyright. It must not be reproduced or disclosed to third parties without our prior permission.


This drawing is to be read in conjunction with all relevant consultants, specialist manufacturers drawings and specifications.

Any surveyed information incorporated within this drawing cannot be guaranteed as accurate unless confirmed by fixed dimension.

All dimensions are in millimetres unless noted otherwise.

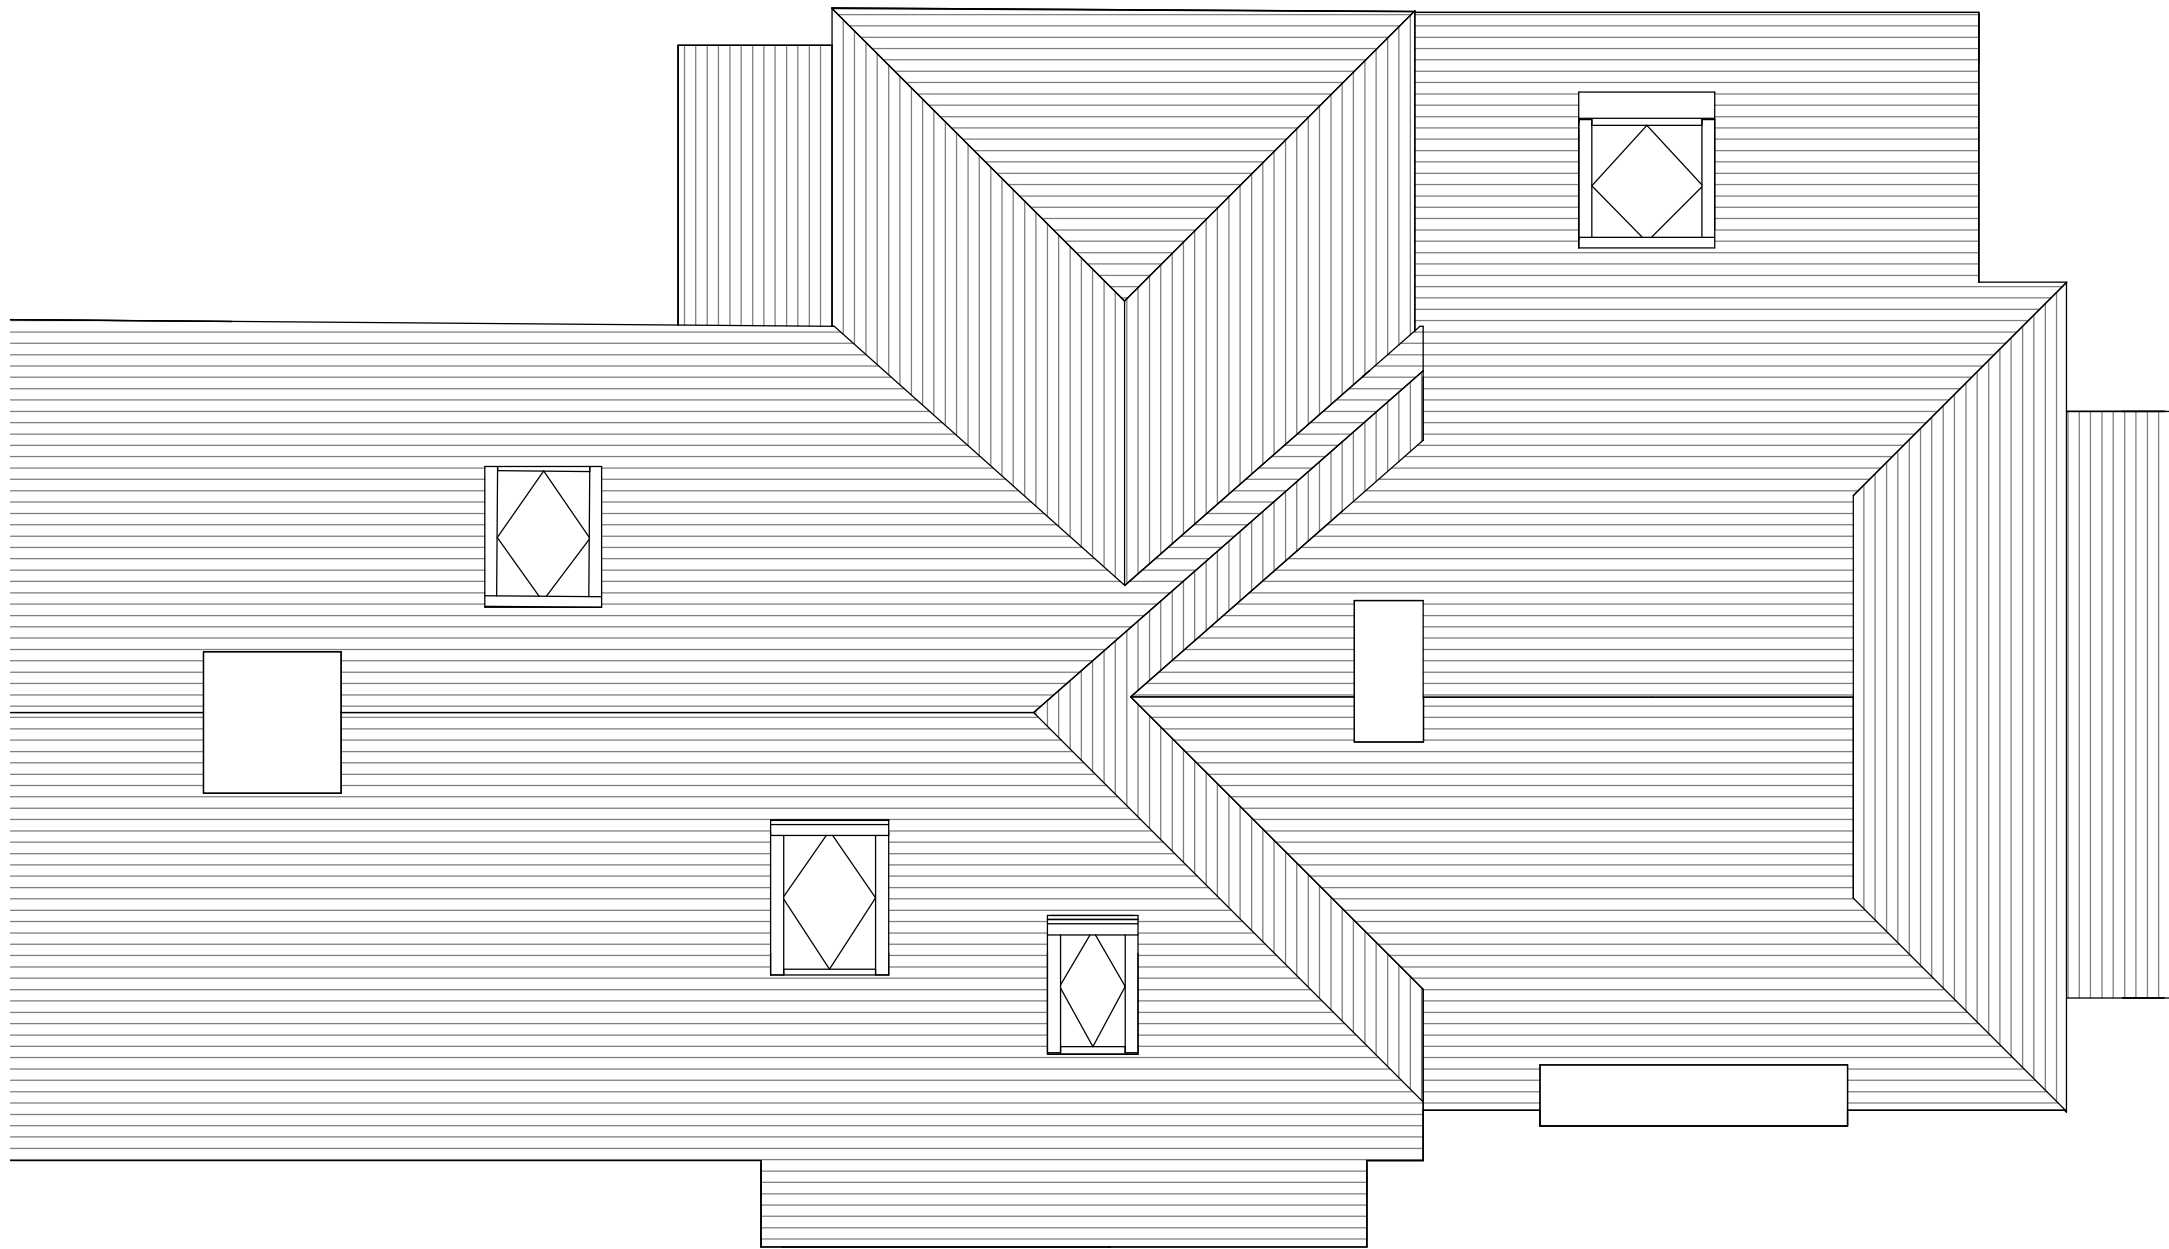

Roof Plan
1 : 50

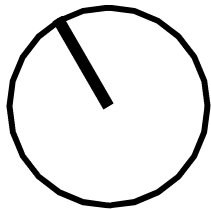

Rev	Date	Author	Revision Description	
 dwelling architecture + design				
studio@dwellingarchitecture.com www.dwellingarchitecture.com Tel: 01444 831 800				
Drawing Status				
PLANNING				
Client				
Gail Jansen				
Project				
East Cottage, Church Lane, Ardingly, RH17 6UR				
Title				
Roof Plan as Proposed				
Dwg.		Rev.		
1406 GA 12				
Job No.	Date	Scale	Drawn	Checked
1406	30/04/2025	1 : 50	SC	Checker