




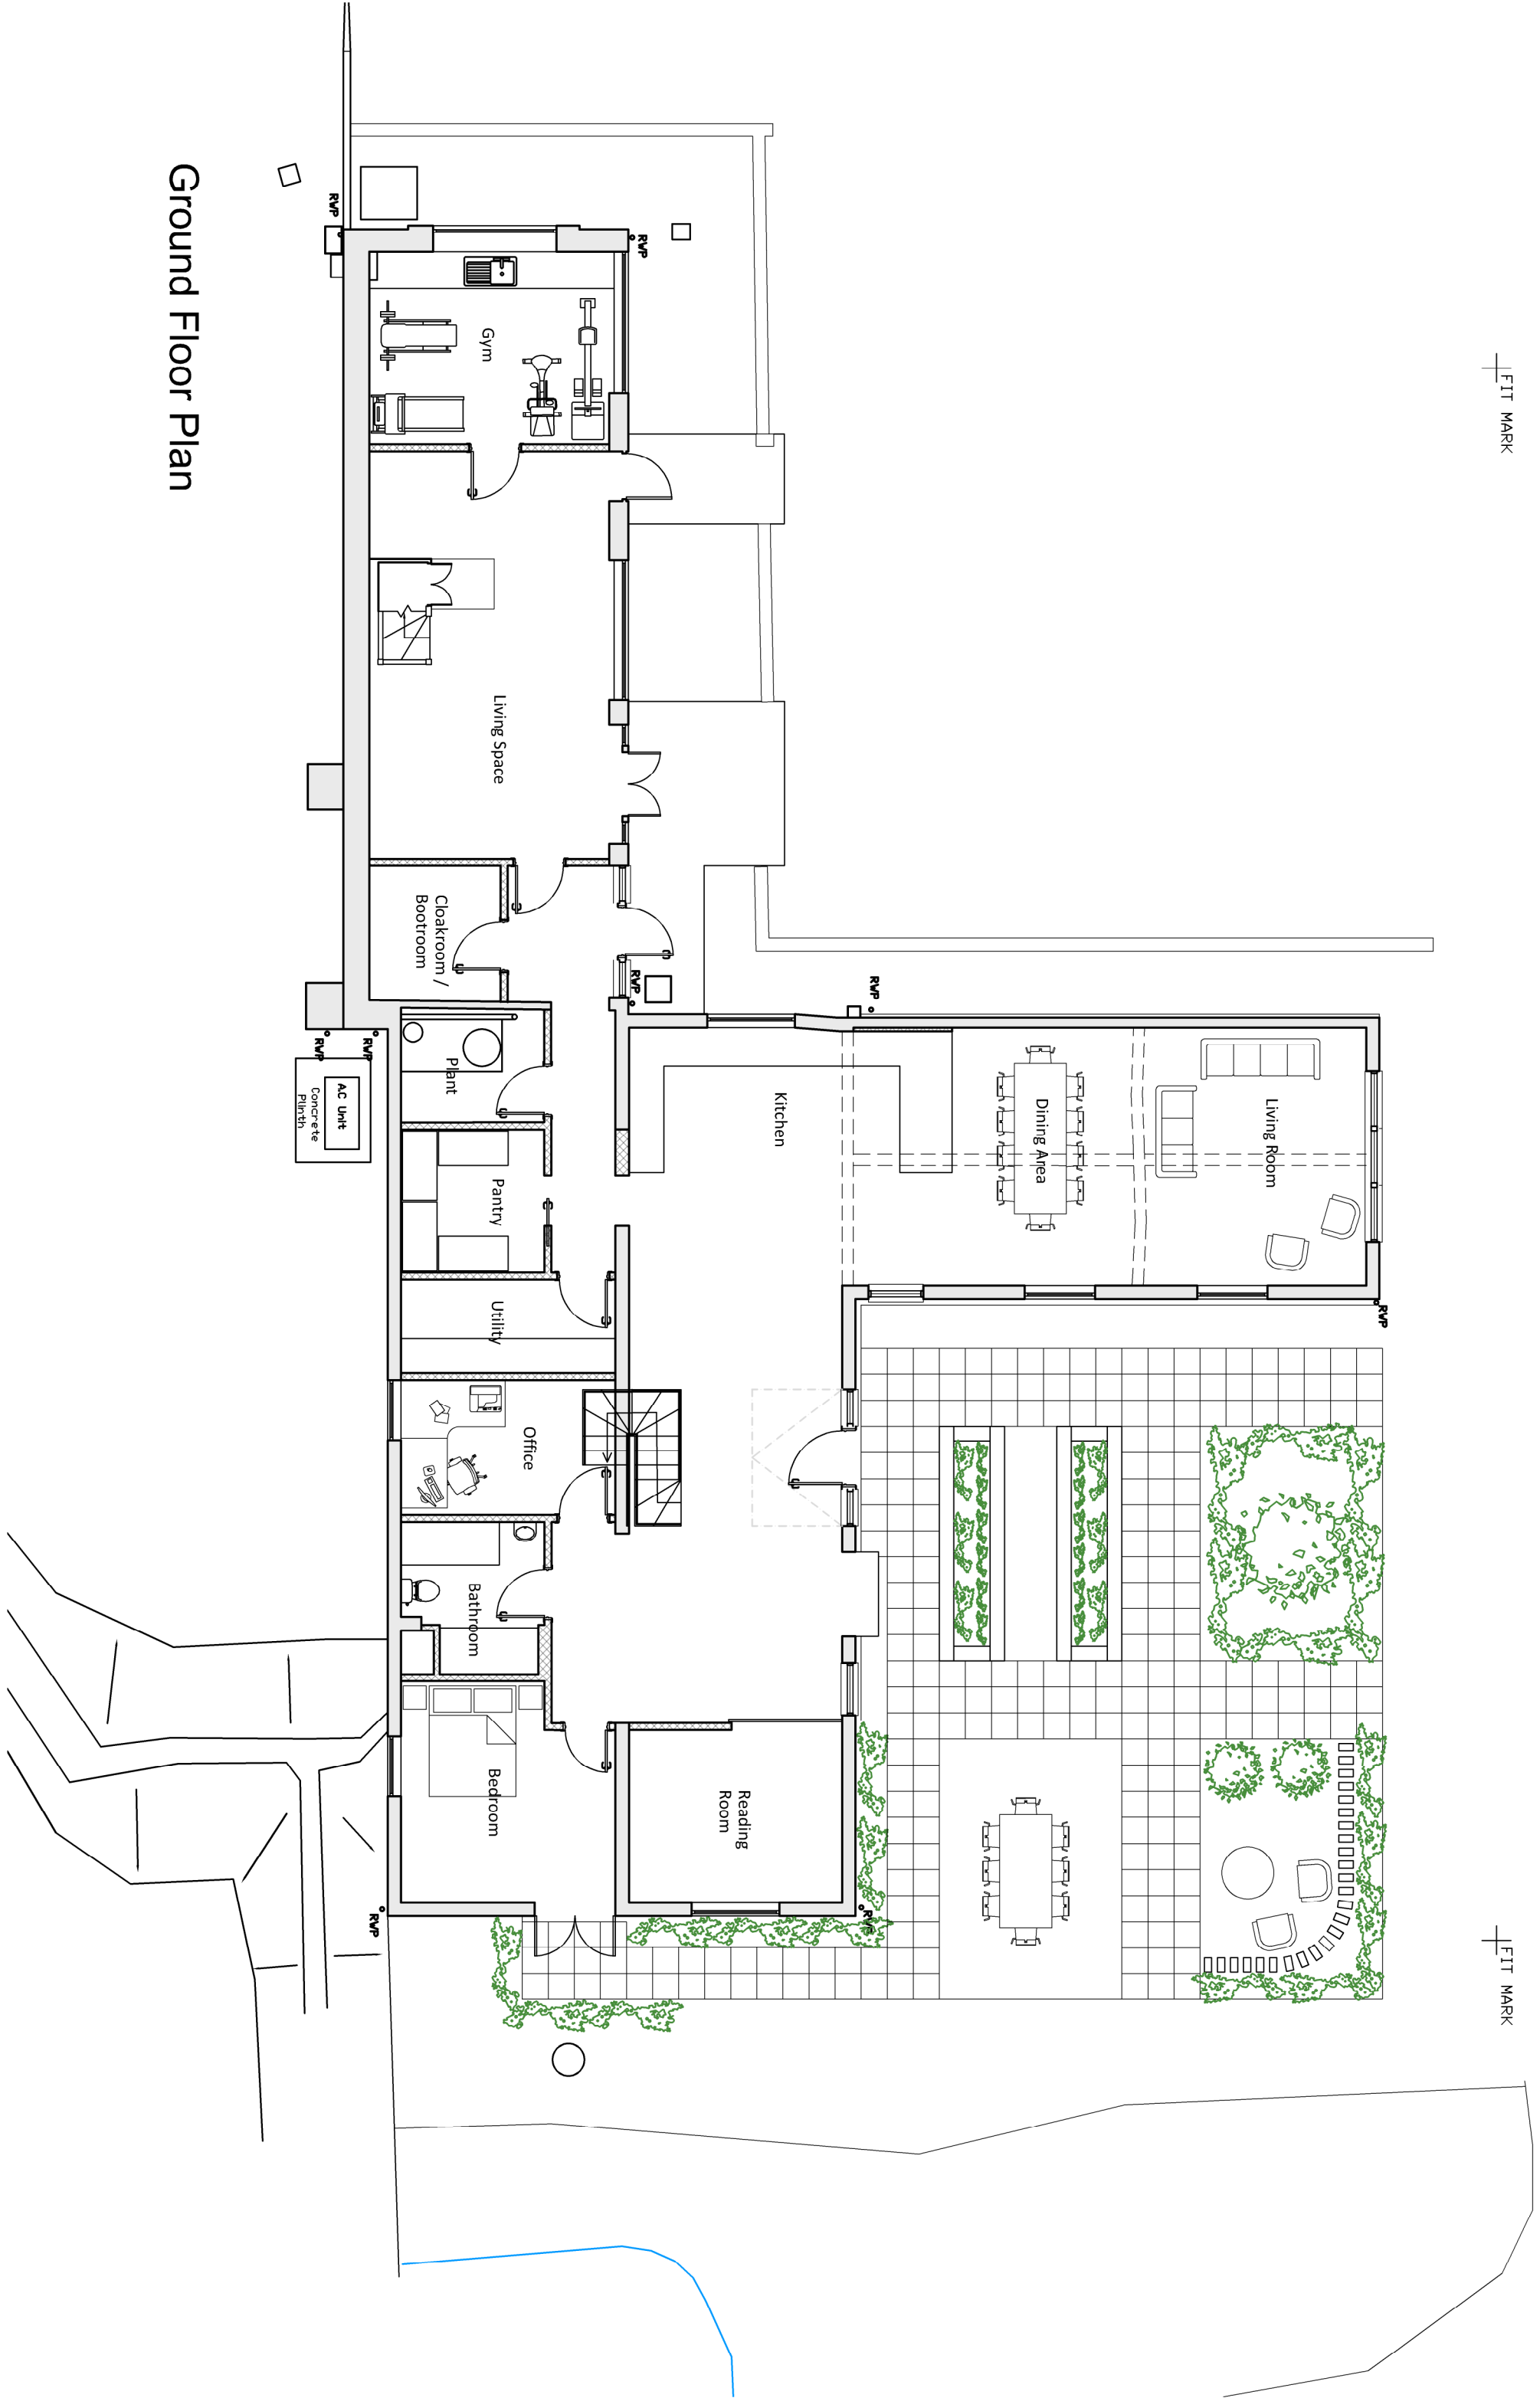


Ground Floor Plan

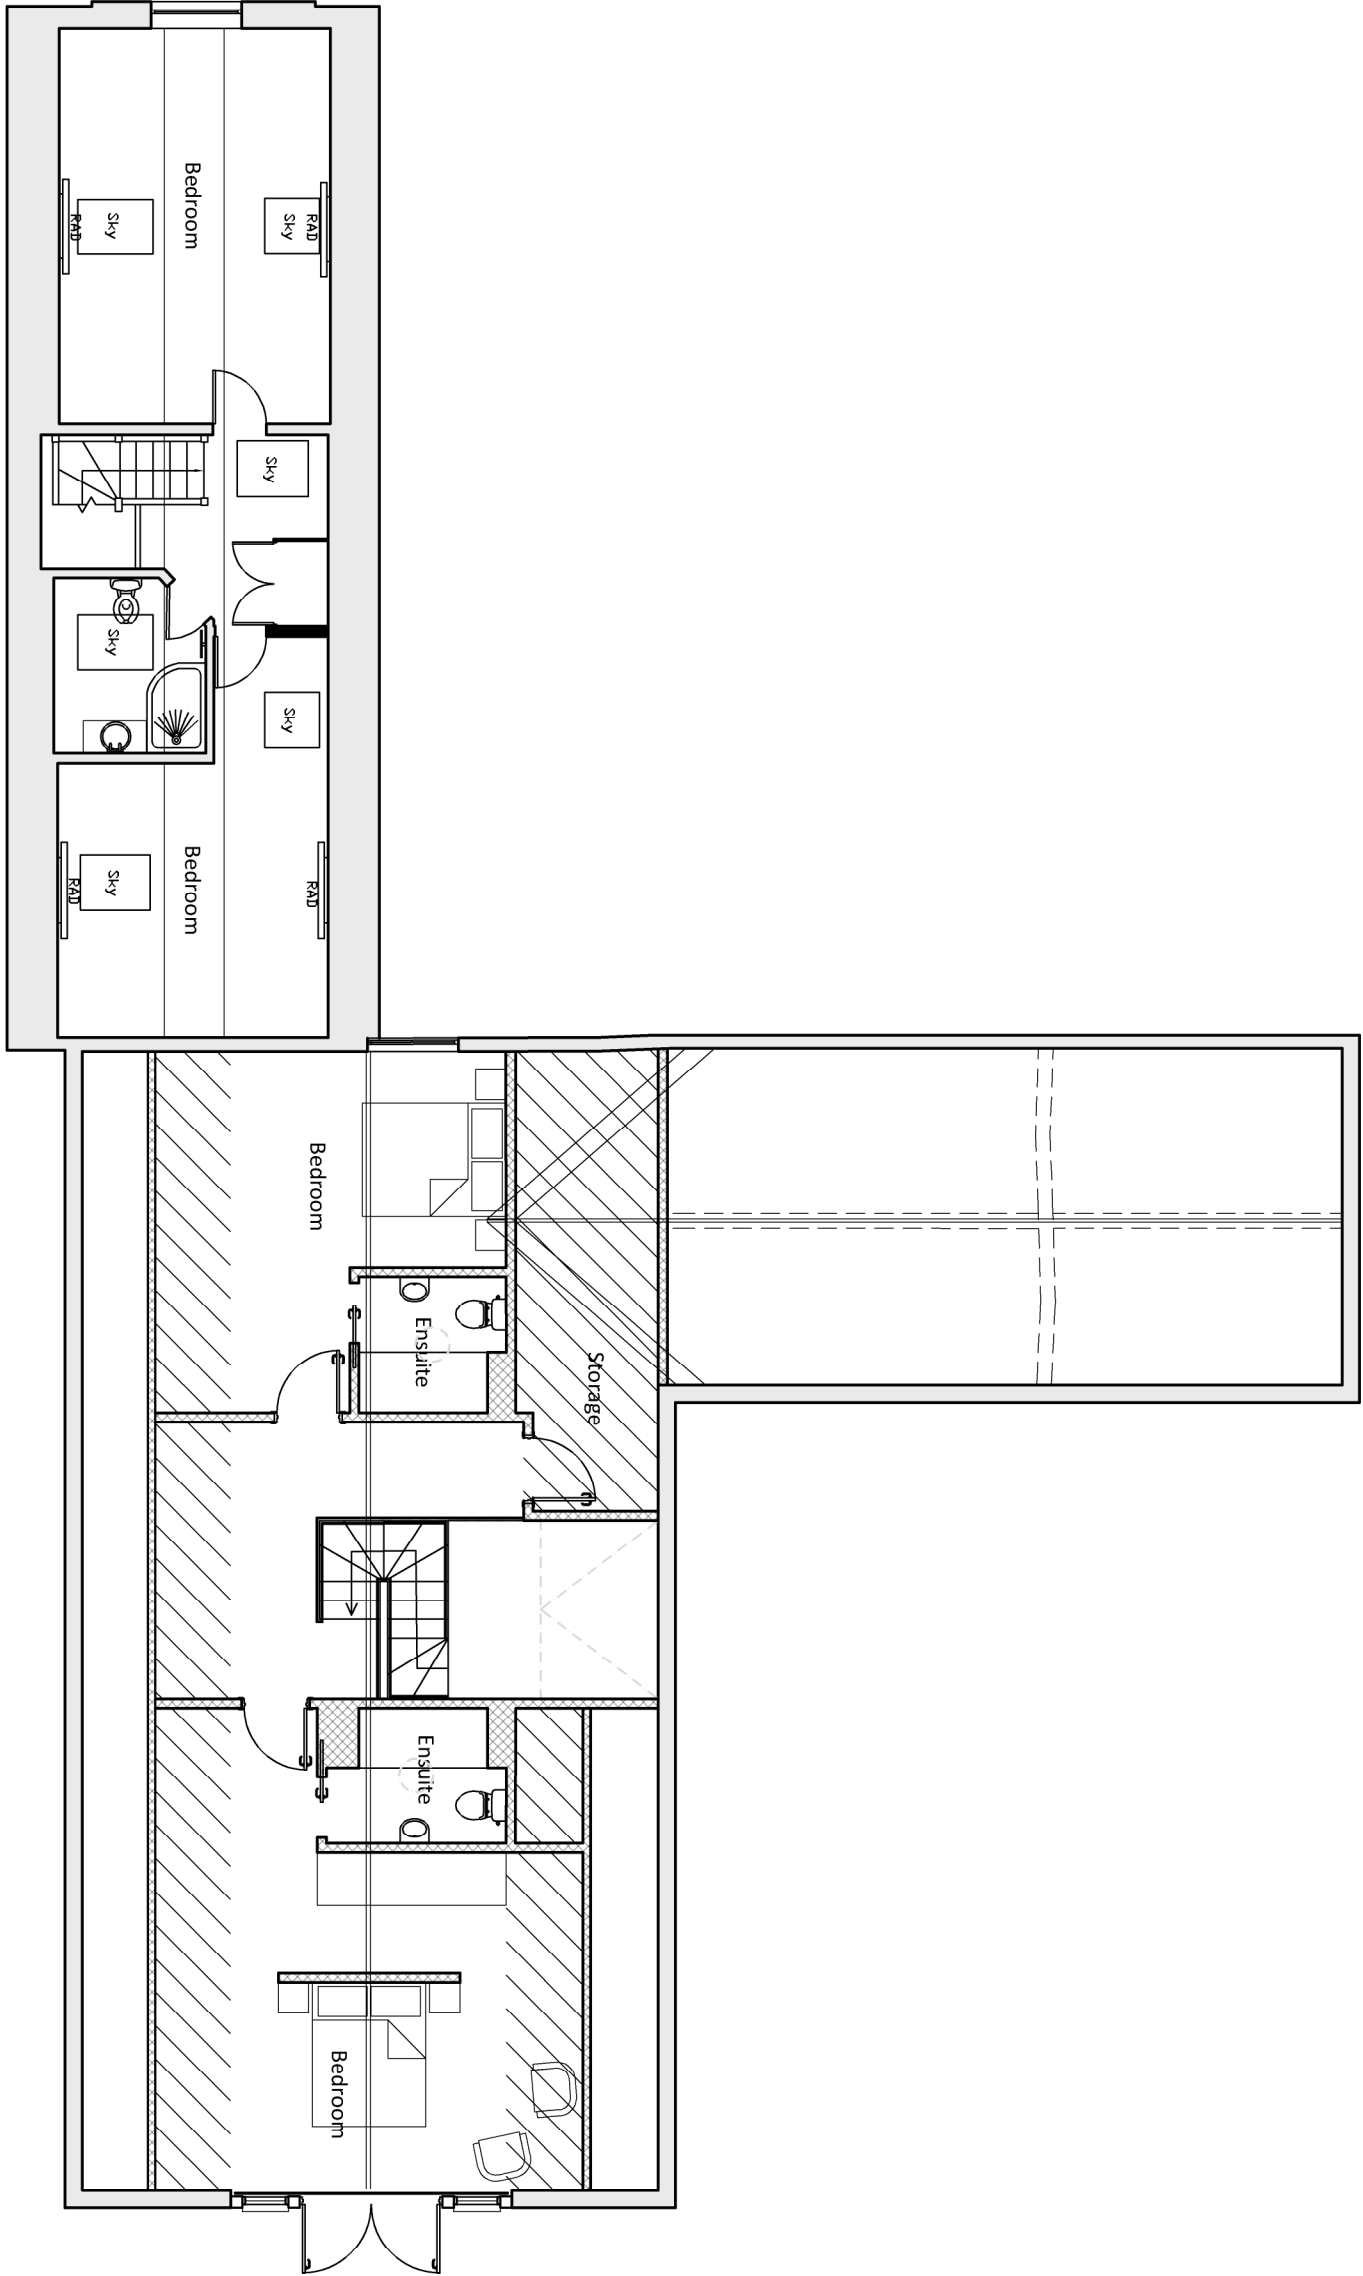

First Floor Plan

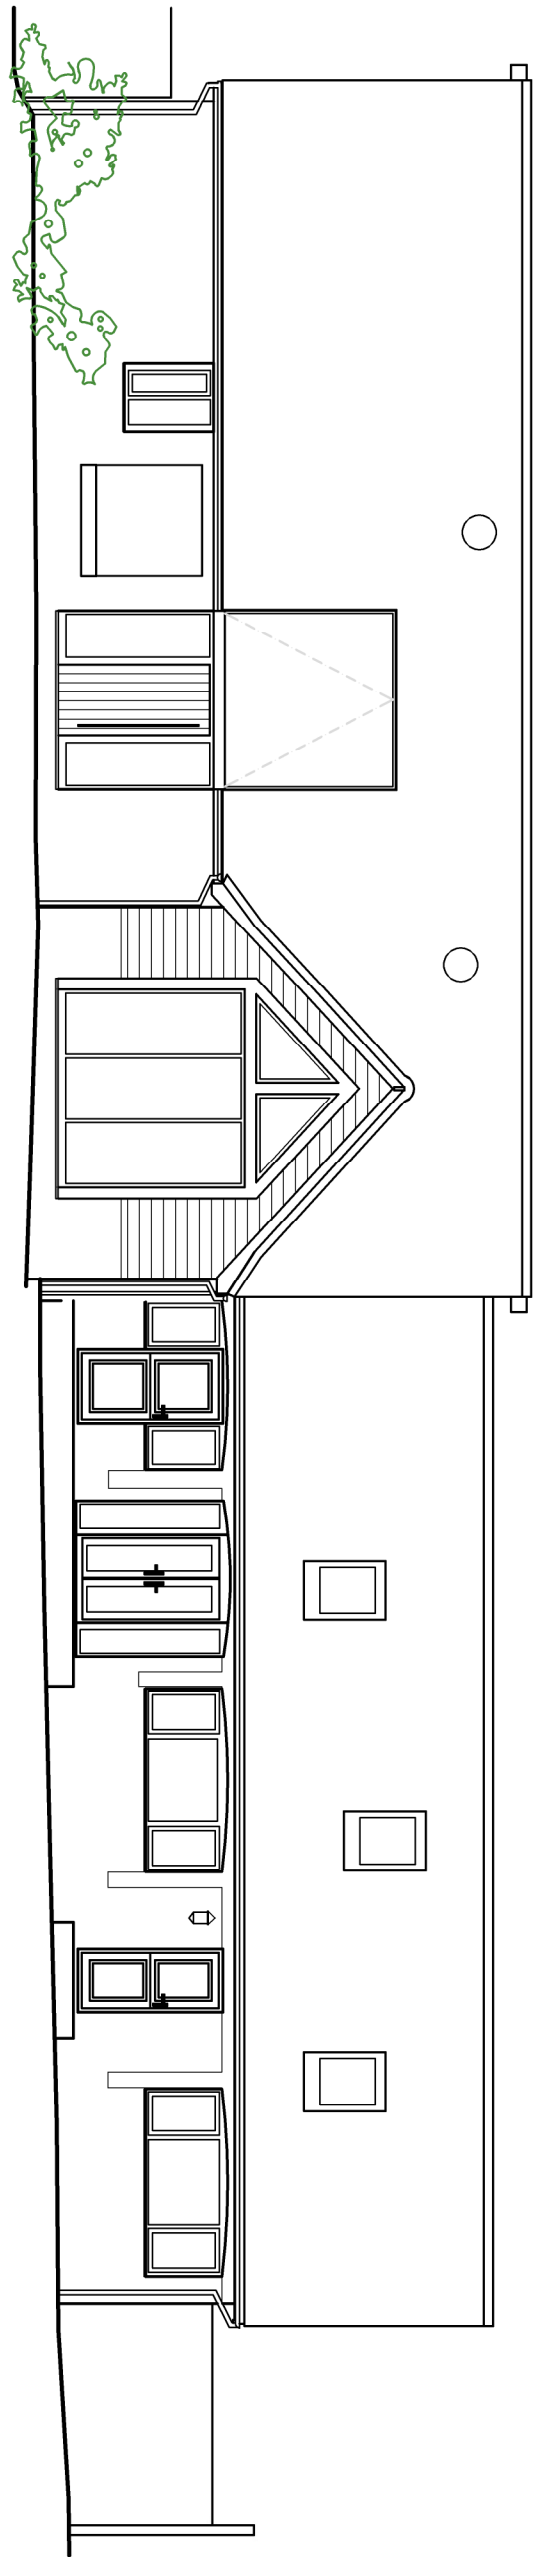


North Elevation

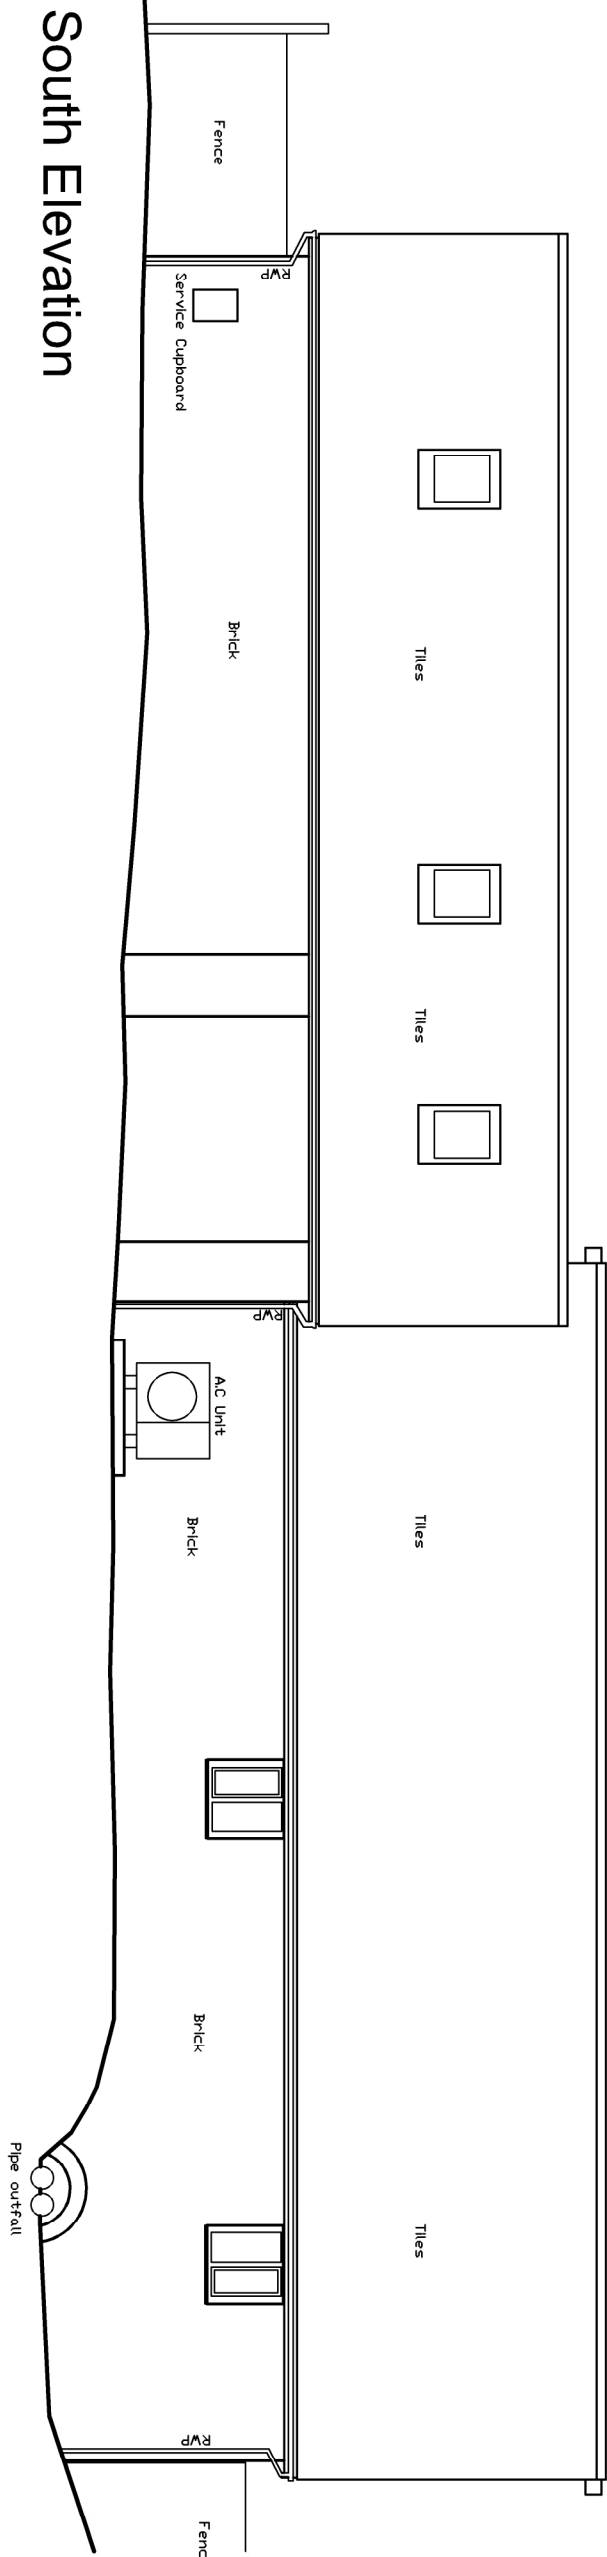

South Elevation



East Elevation

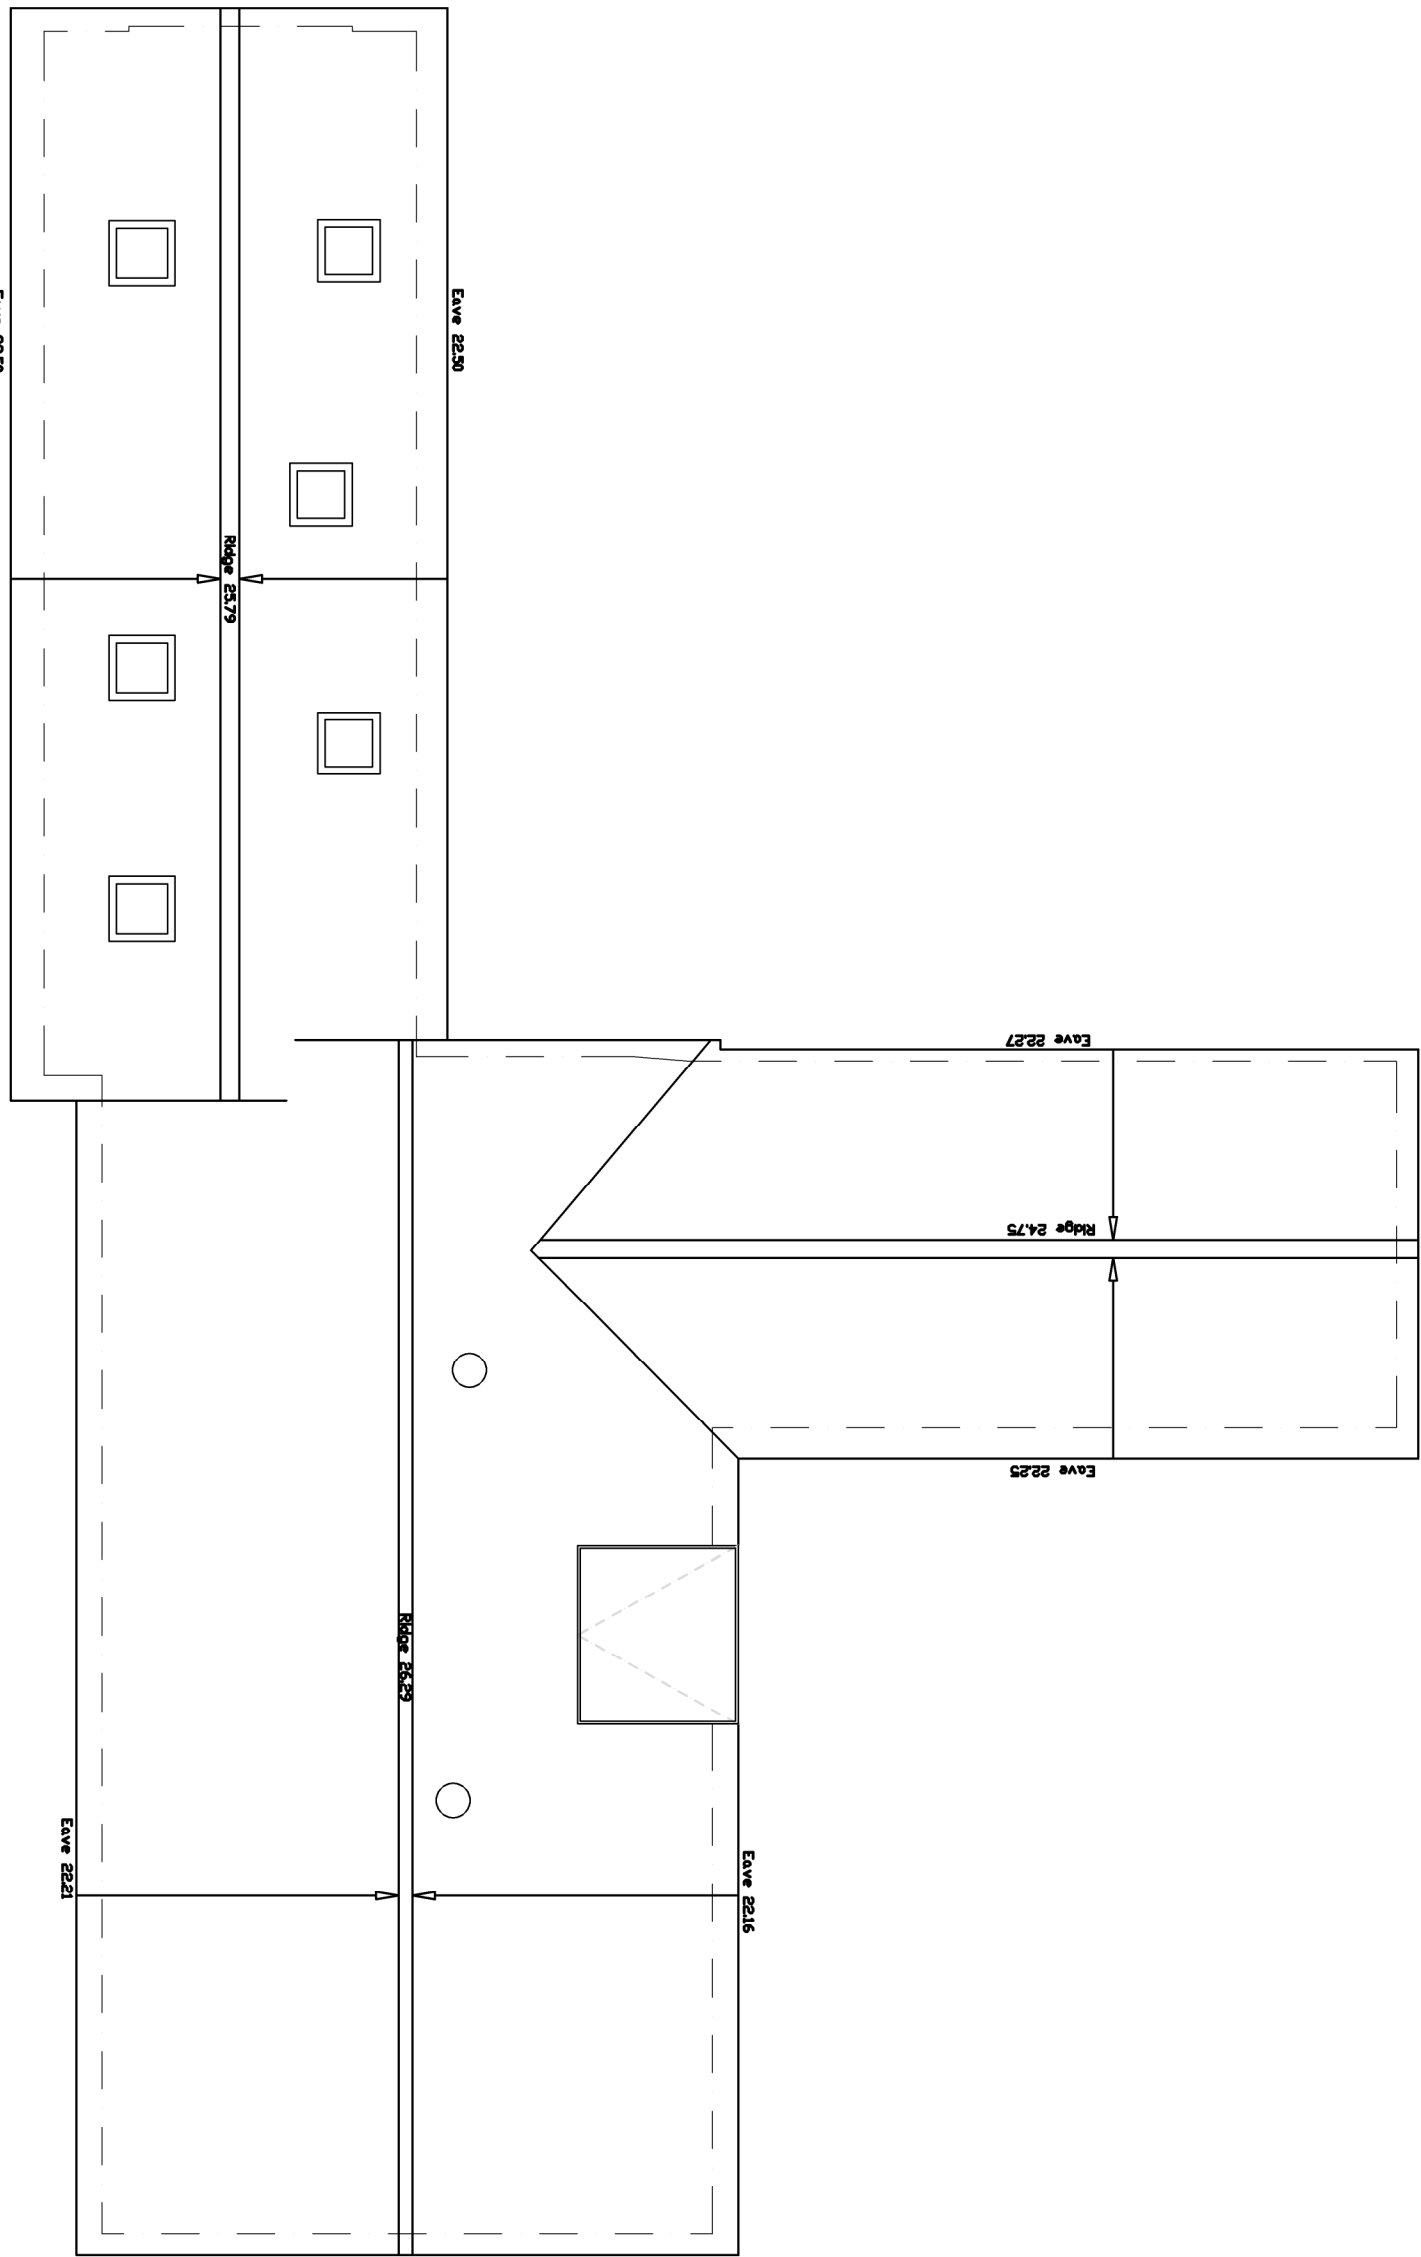

Roof Plan

PLANNING

Client
Mr Howe and Ms Binley
Project
The Old Woodyard
Slaughan Road, Staplefield,
RH17 6AP
Drawing
Existing Plans and Elevations

JTA
Jonathan Talley
Architects Limited

Drawing Number
058-001-700 Rev -

Date
May 2025

Scale
1:100

Paper Size
A1

Drawn
JT

Checked
JT

E-mail
info@jtalimited.co.uk

Telephone
07956 670 079

Web
www.jtalimited.co.uk

NORTH POINT Rev Date/By Revision Note

All drawings to be verified on site.
The drawings are intended to be used as a guide only. The client is responsible for ensuring that the drawings are used in accordance with the intended purpose.
