



1 FT MARK

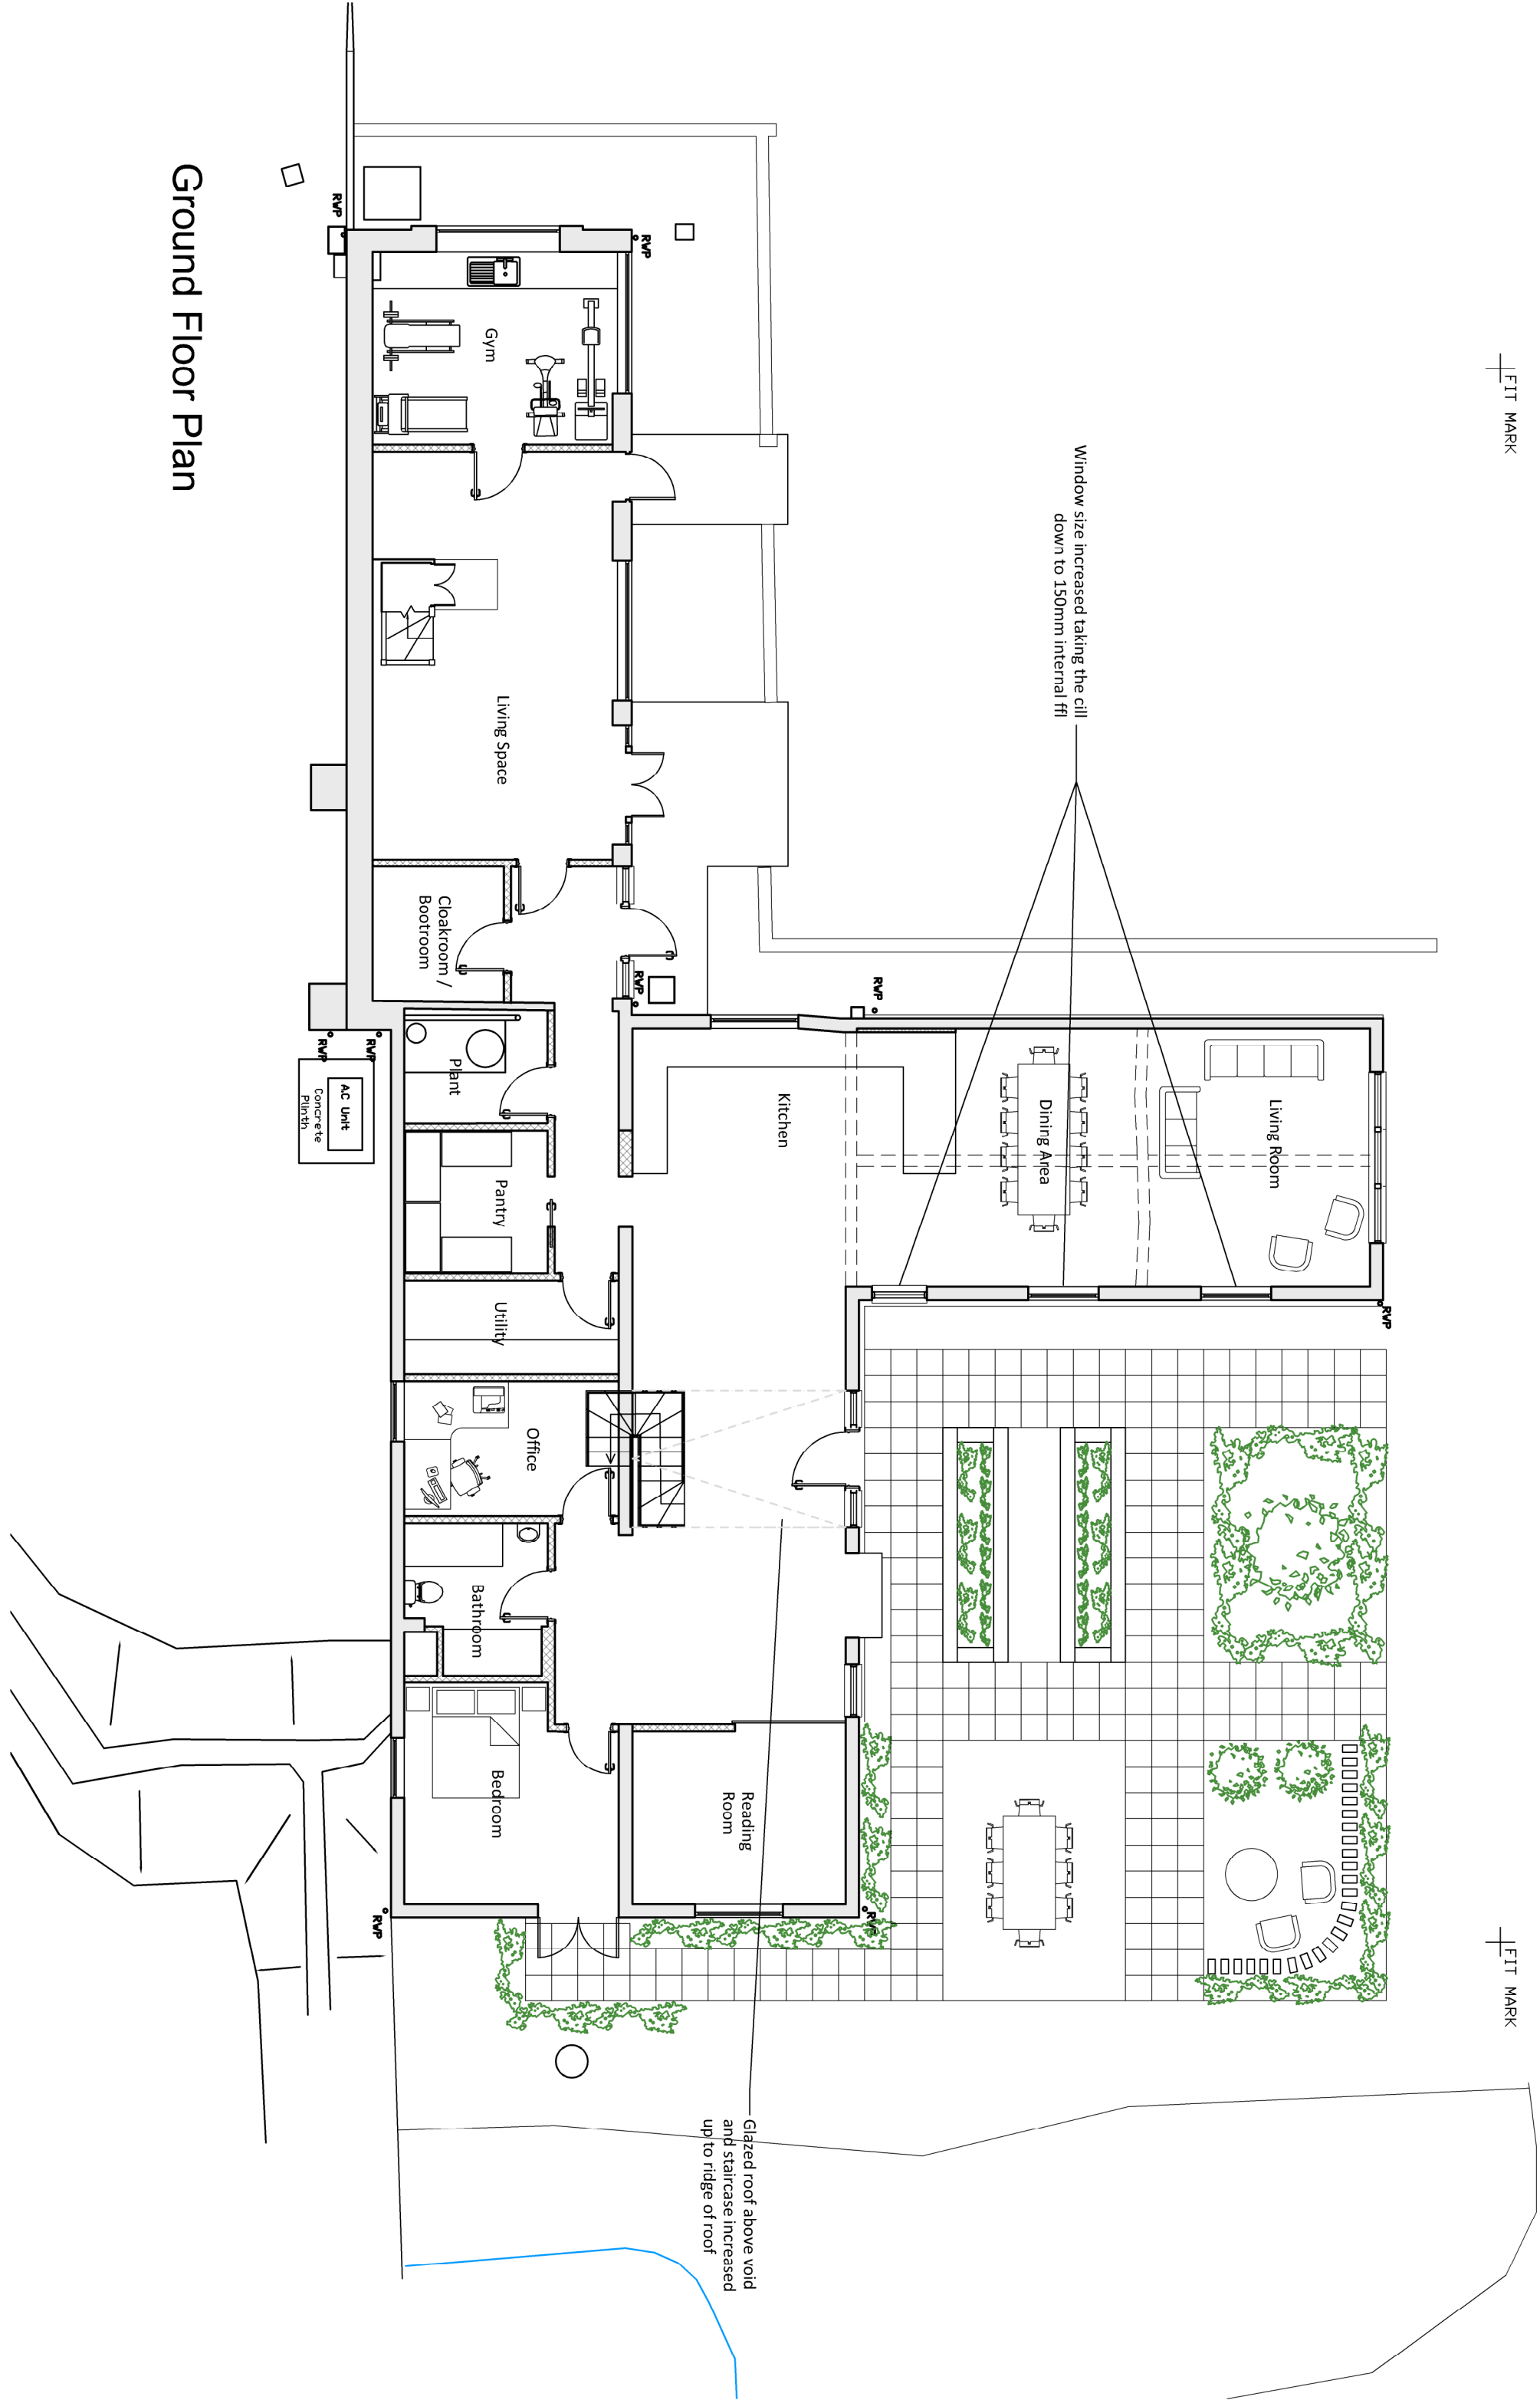

Ground Floor Plan

1 FT MARK

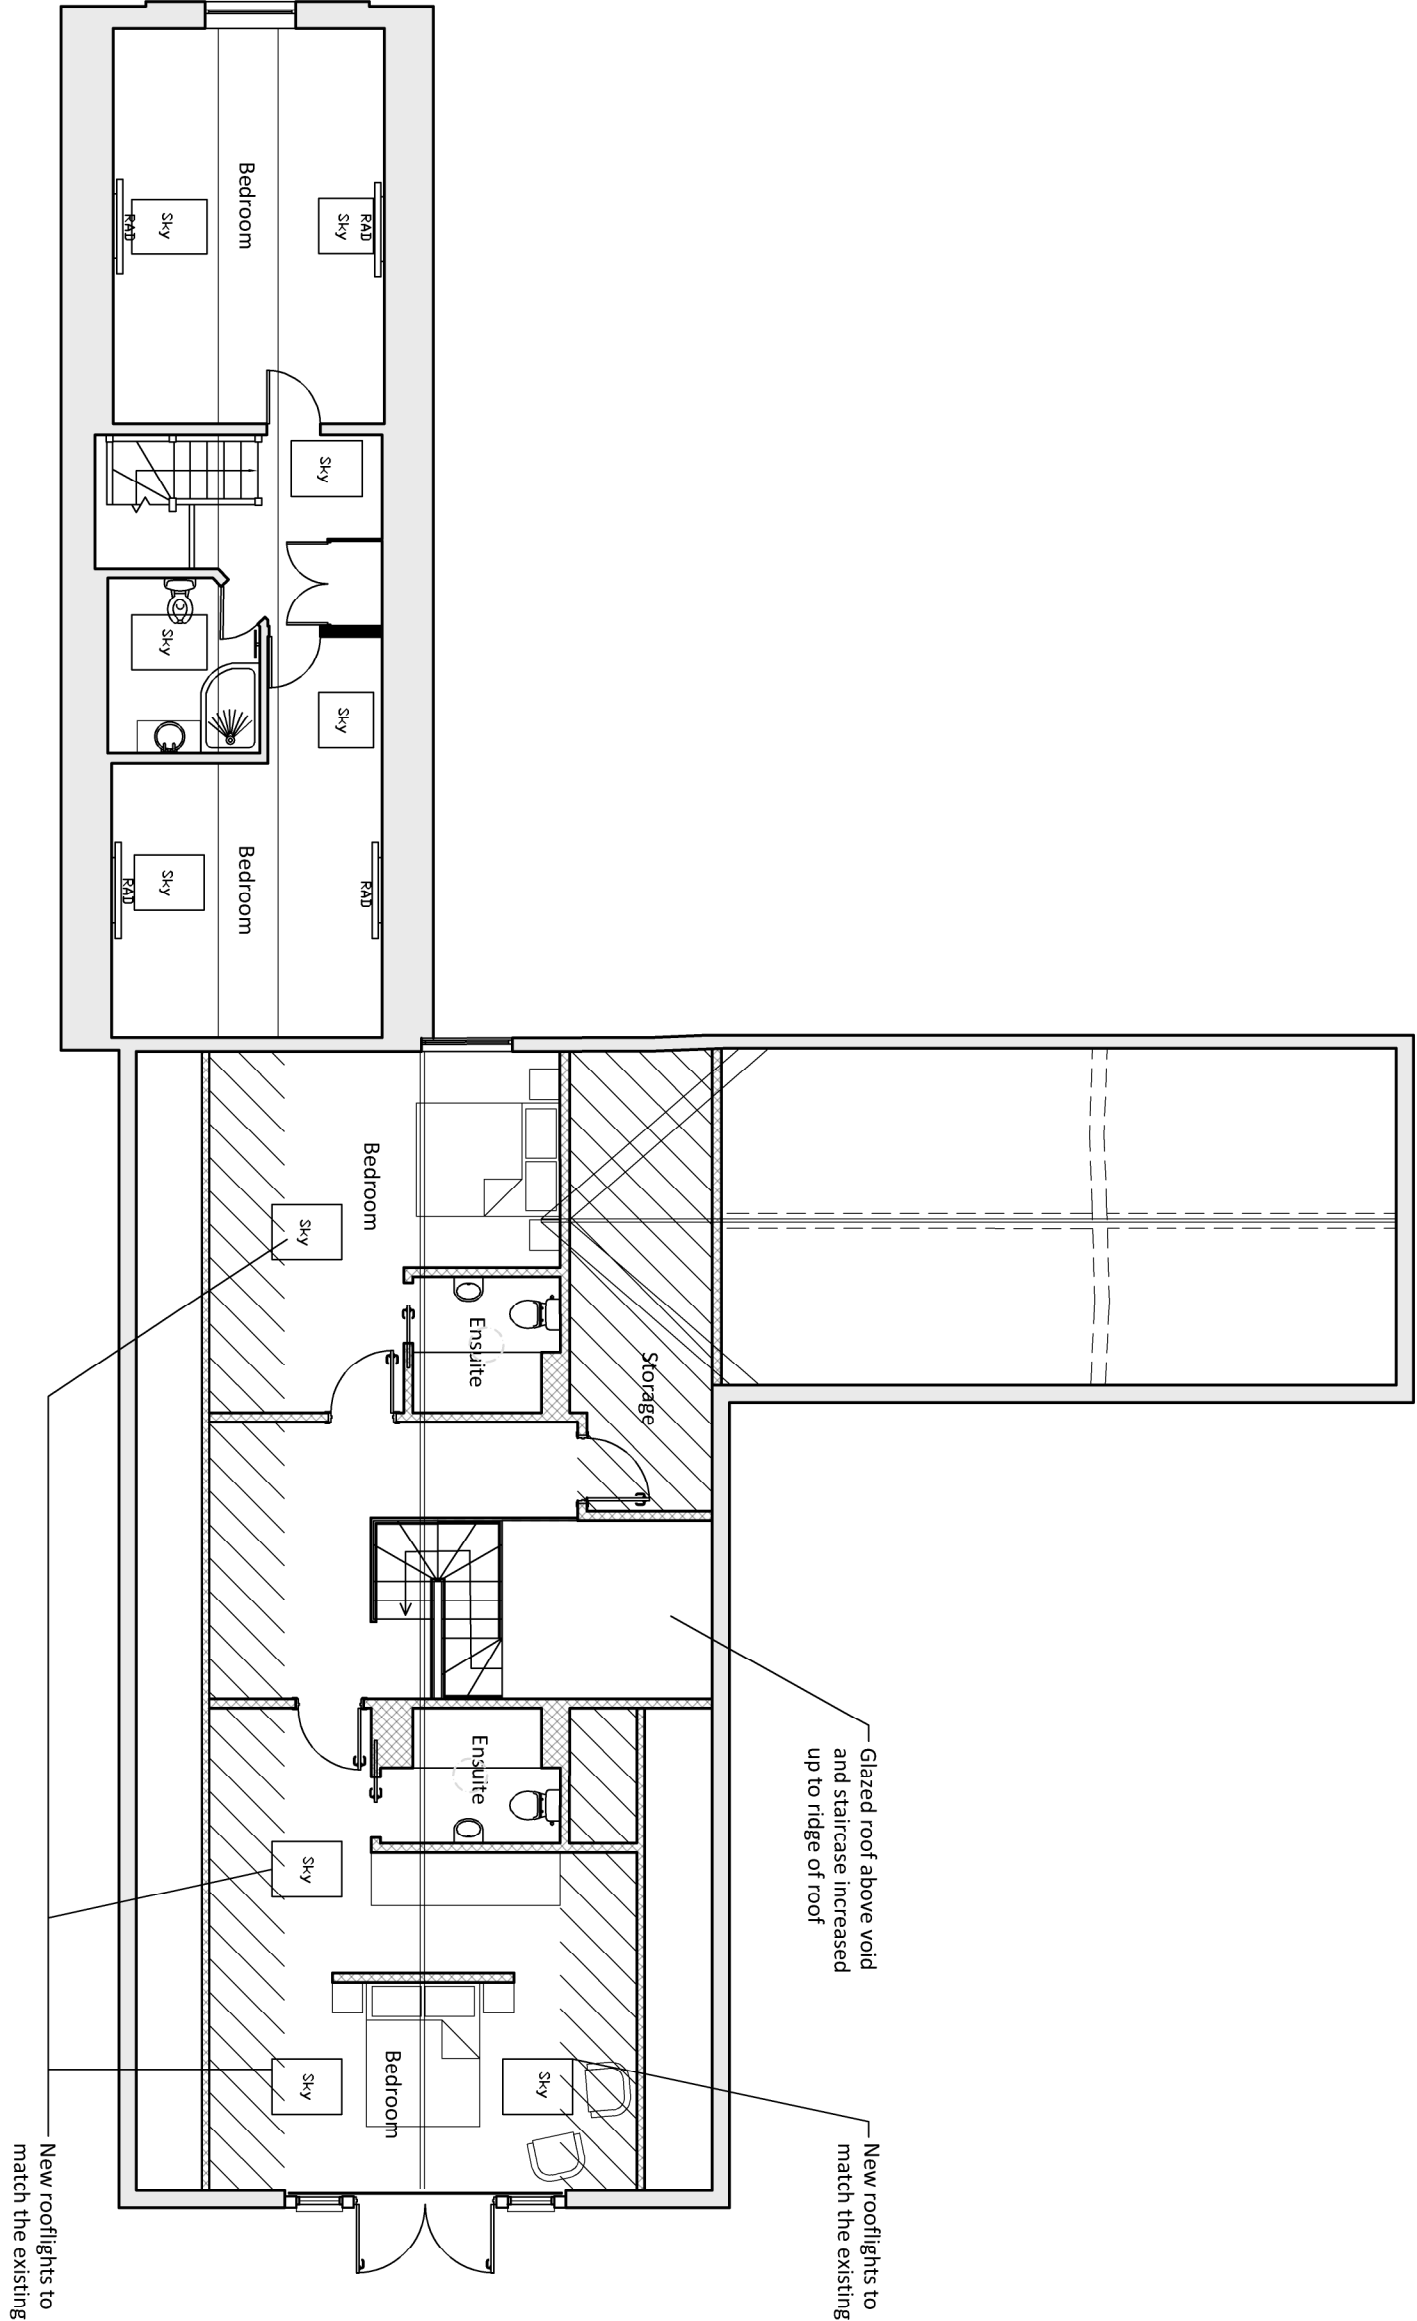


First Floor Plan




New rooflights to match the existing

Glazed roof above void and staircase increased up to ridge of roof. Integrated into existing roof with appropriate flashing and waterproofing.

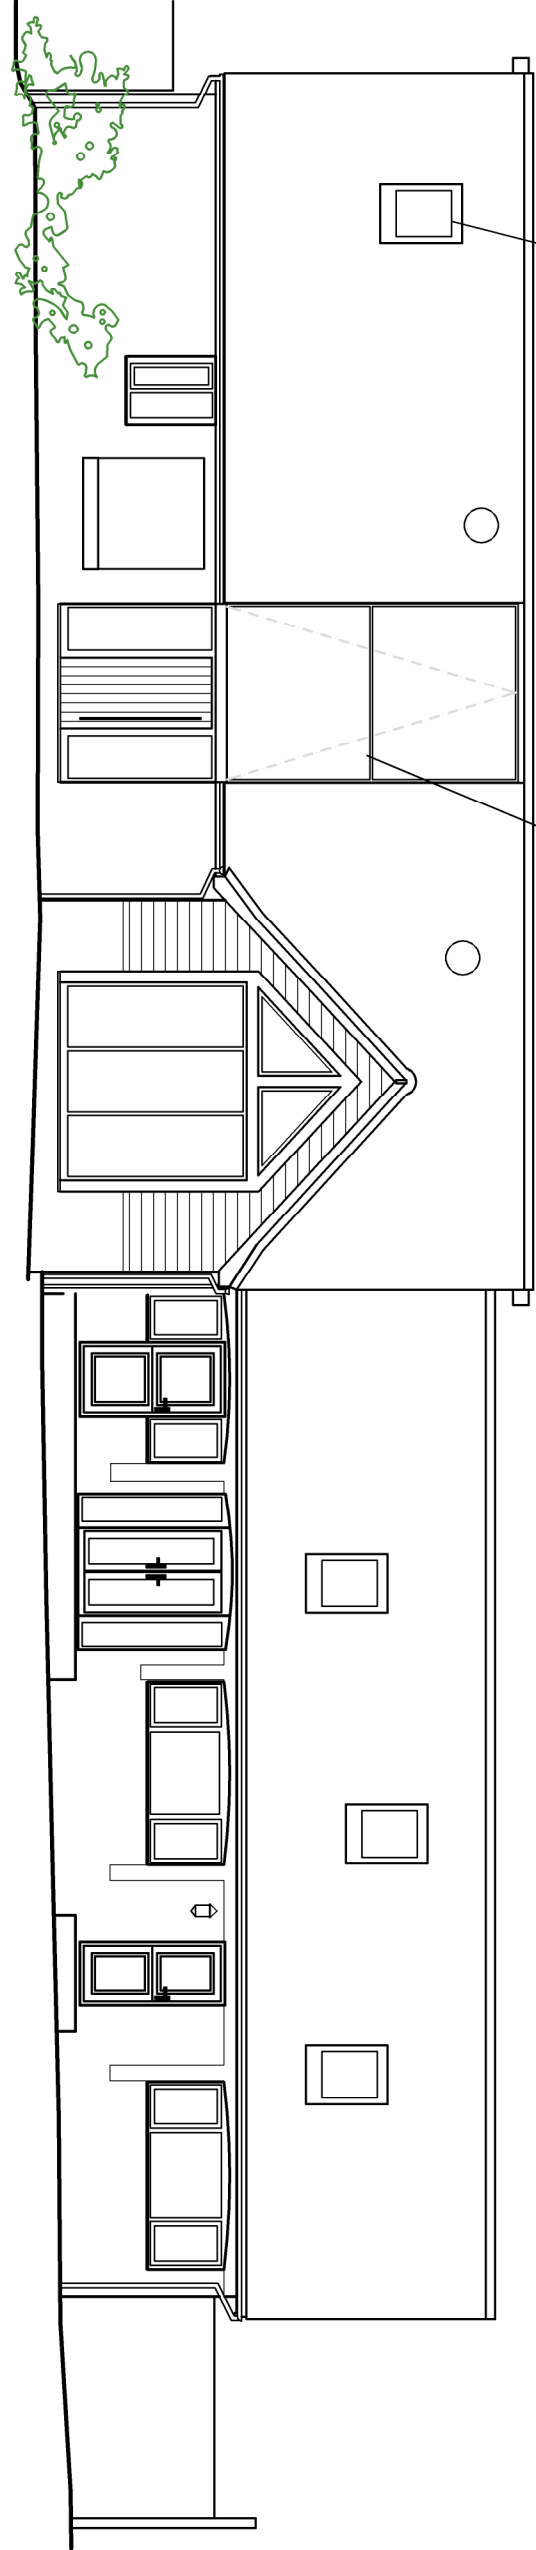

North Elevation


New rooflights to match the existing

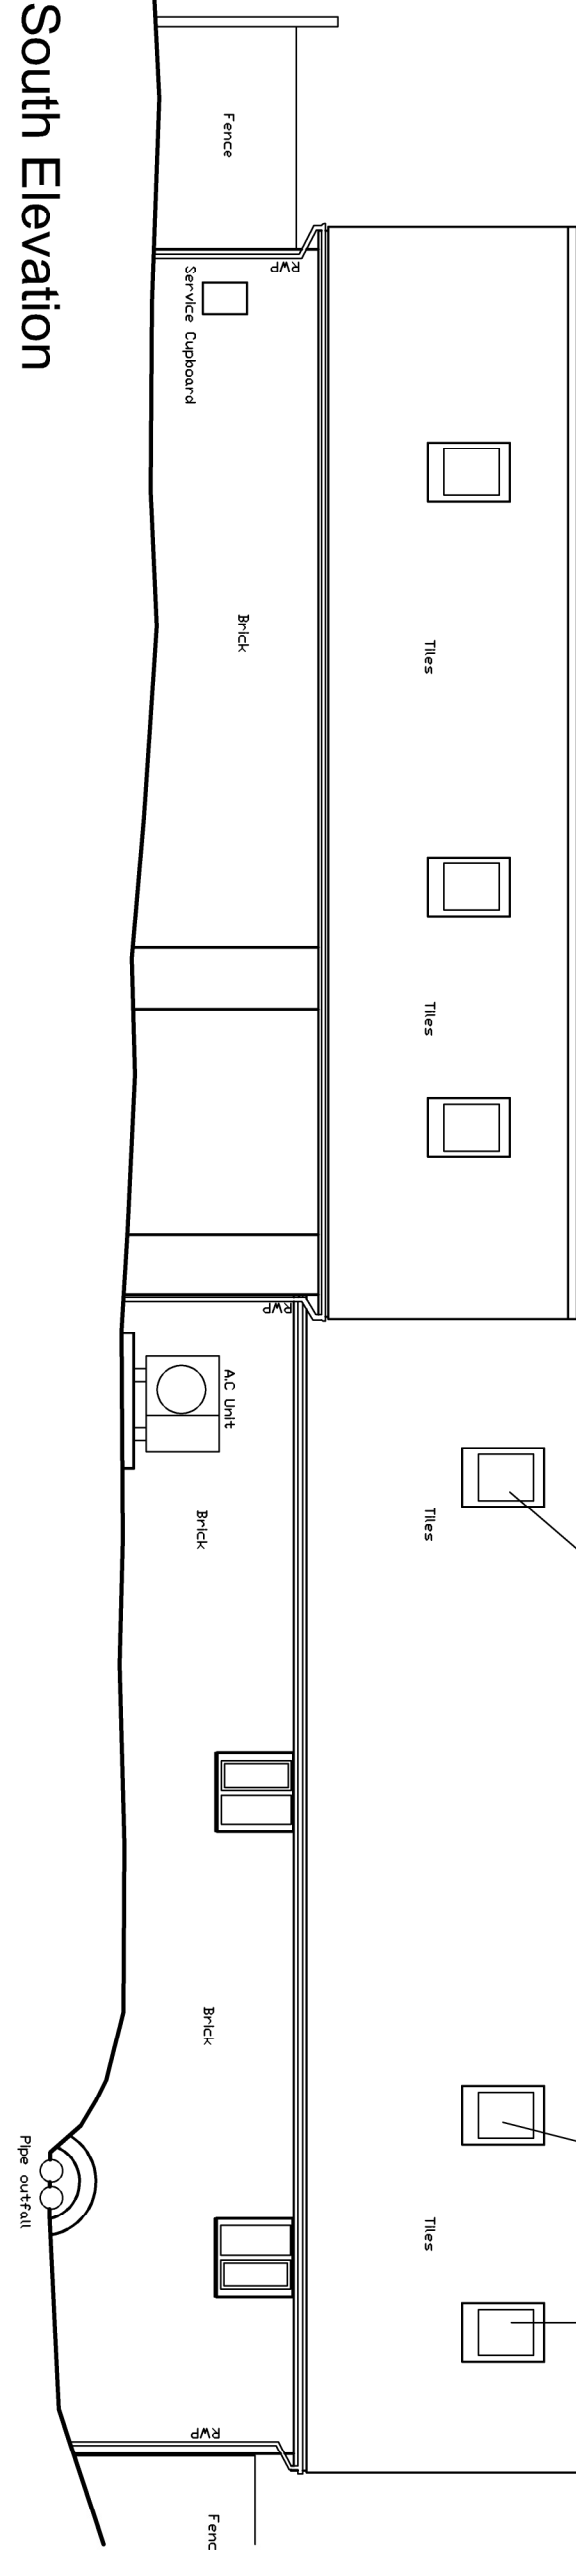

South Elevation



East Elevation

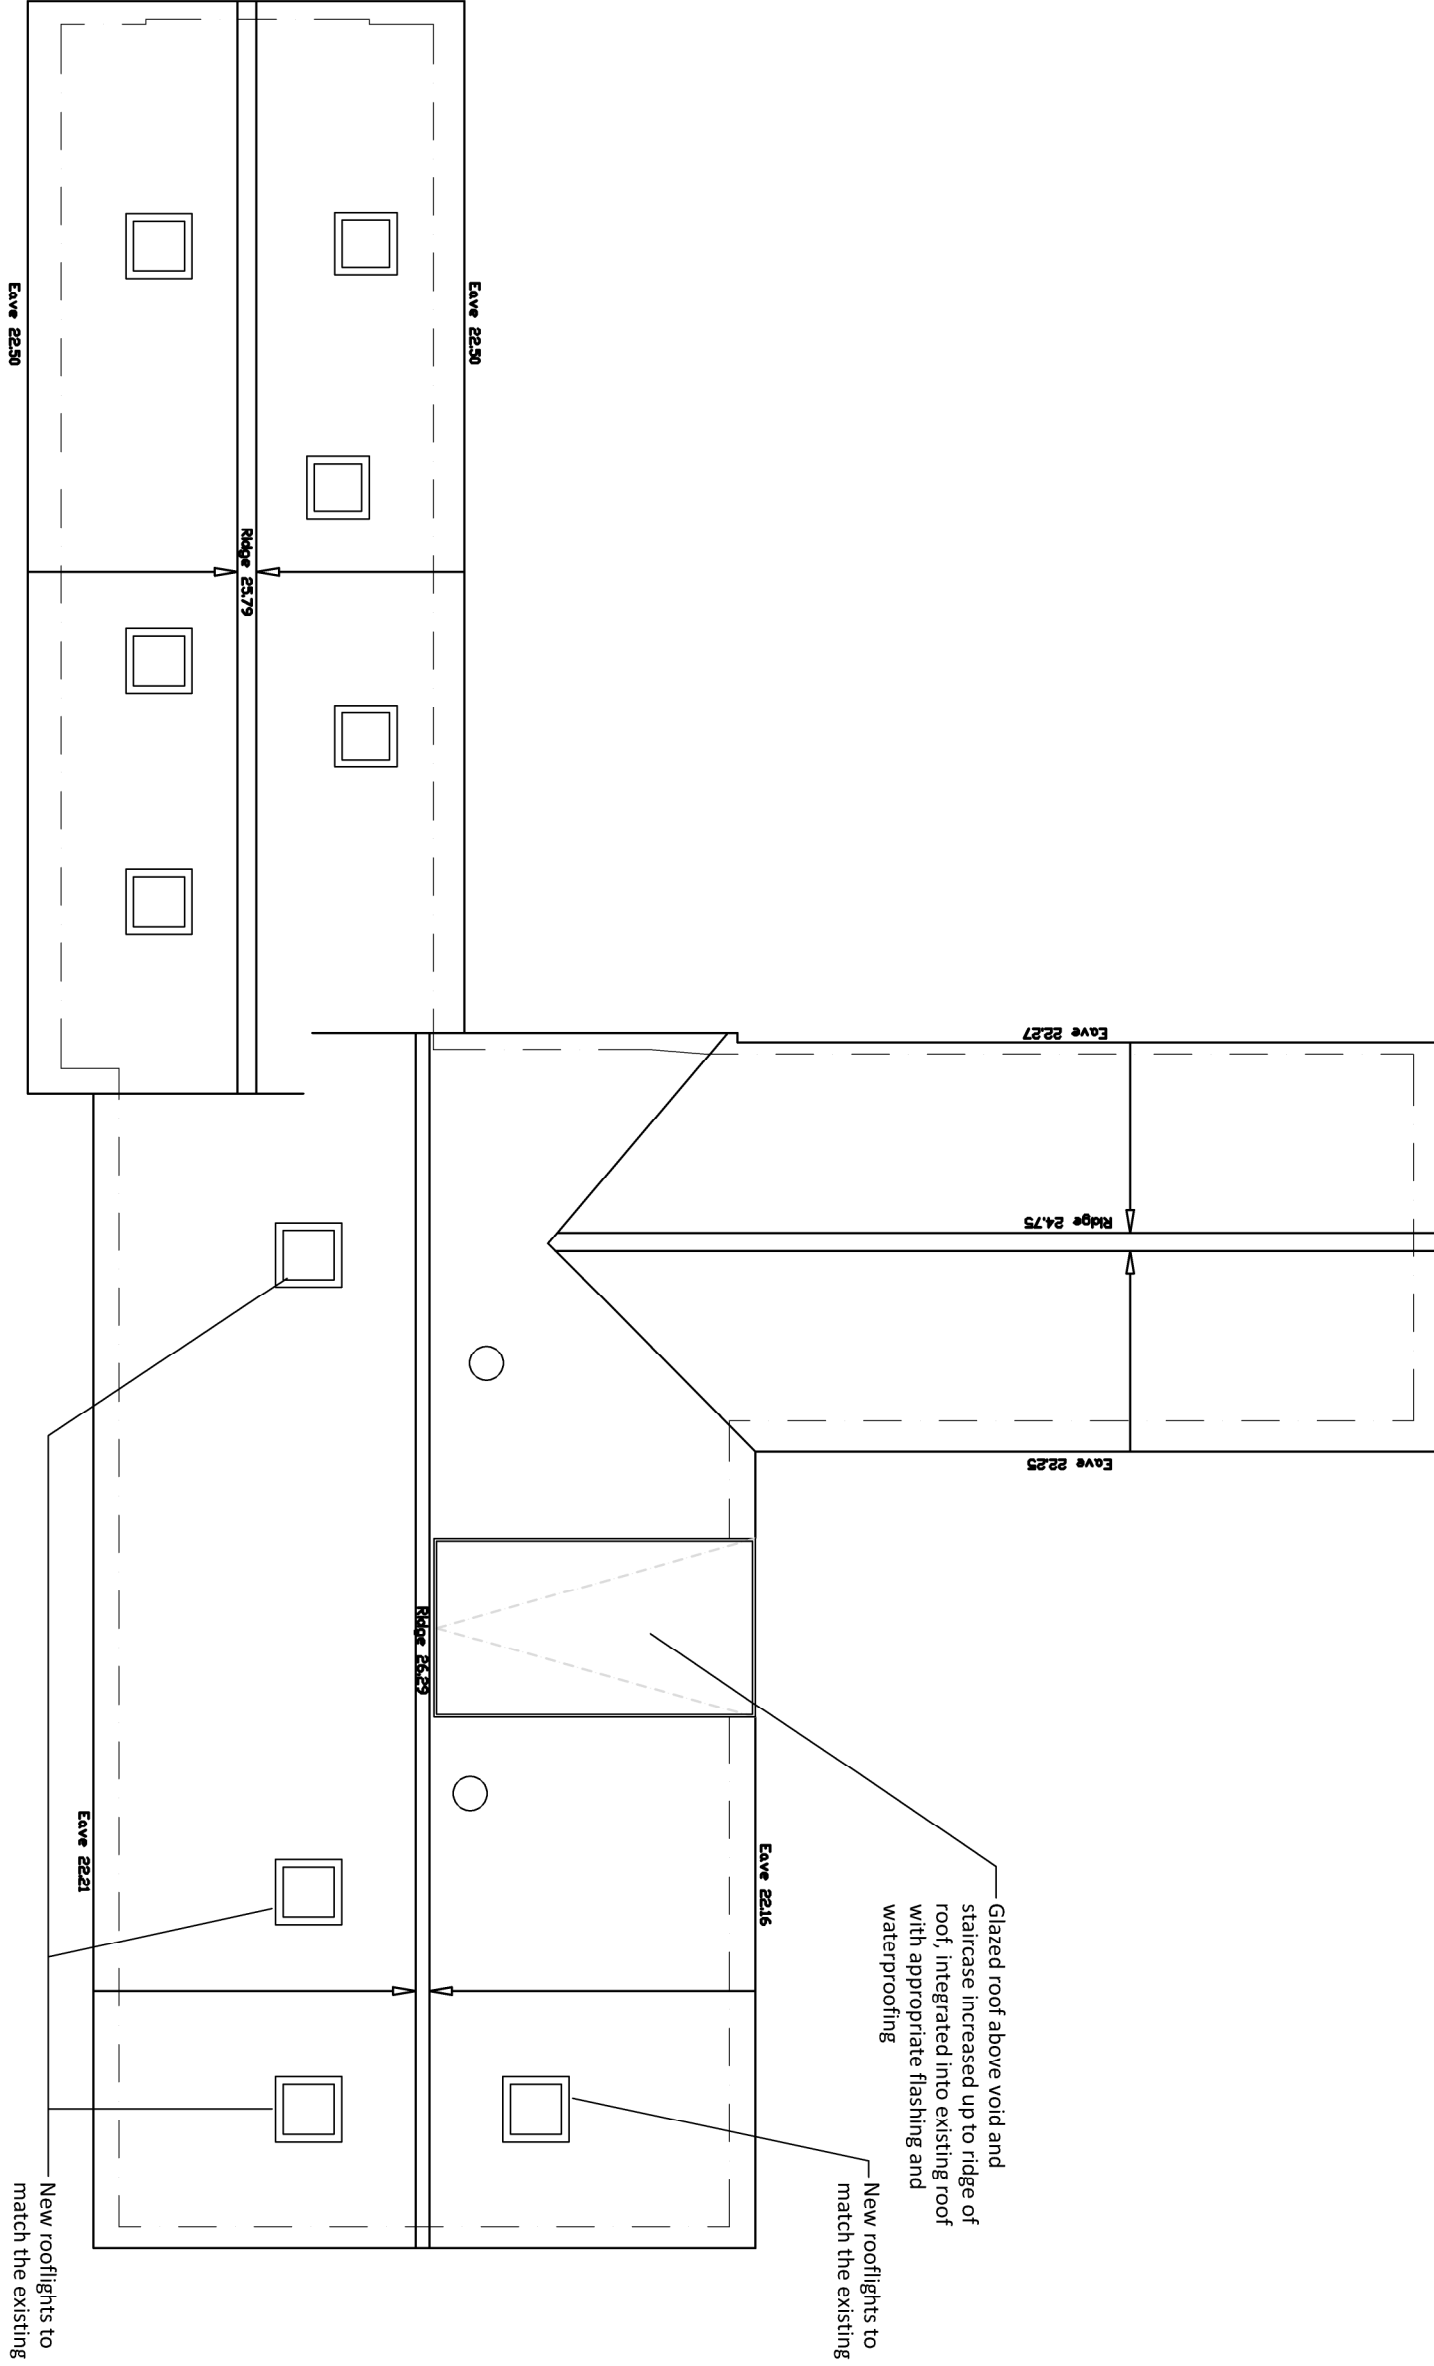

Roof Plan



NORTH POINT Rev Date/By Revision Note

JTA
Jonathan Talley
Architects Limited

Client
Mr Howe and Ms Binley
Project
The Old Woodyard
Staughan Road, Staplefield,
RH17 6AP
Drawing
Proposed Plans and Elevations

PLANNING

Drawing Number	Date
058-001-701 Rev -	May 2025
Scale	Paper Size
1:100	A1
Drawn	Checked
JT	JT
E-mail	Info@jtalimited.co.uk
Telephone 07956 670 079	
Web	www.jtalimited.co.uk

All drawings to be verified on site.
This drawing is a reproduction of information taken from a survey conducted by JTA in May 2025. It is intended for use as a guide only and should not be relied upon for any other purpose.
No part of this drawing may be reproduced without the written permission of JTA. All rights reserved.
10. England and Wales with registered number 12345678. Limited registered office at 10, Chesham Avenue, Hammersmith, London W6 7JL.