





SCALE :
0 20m 40m
location plan - scale 1:1250 @ A3

 

SCALE :
0 5m 10m 20m
site plan - scale 1:500 @ A3

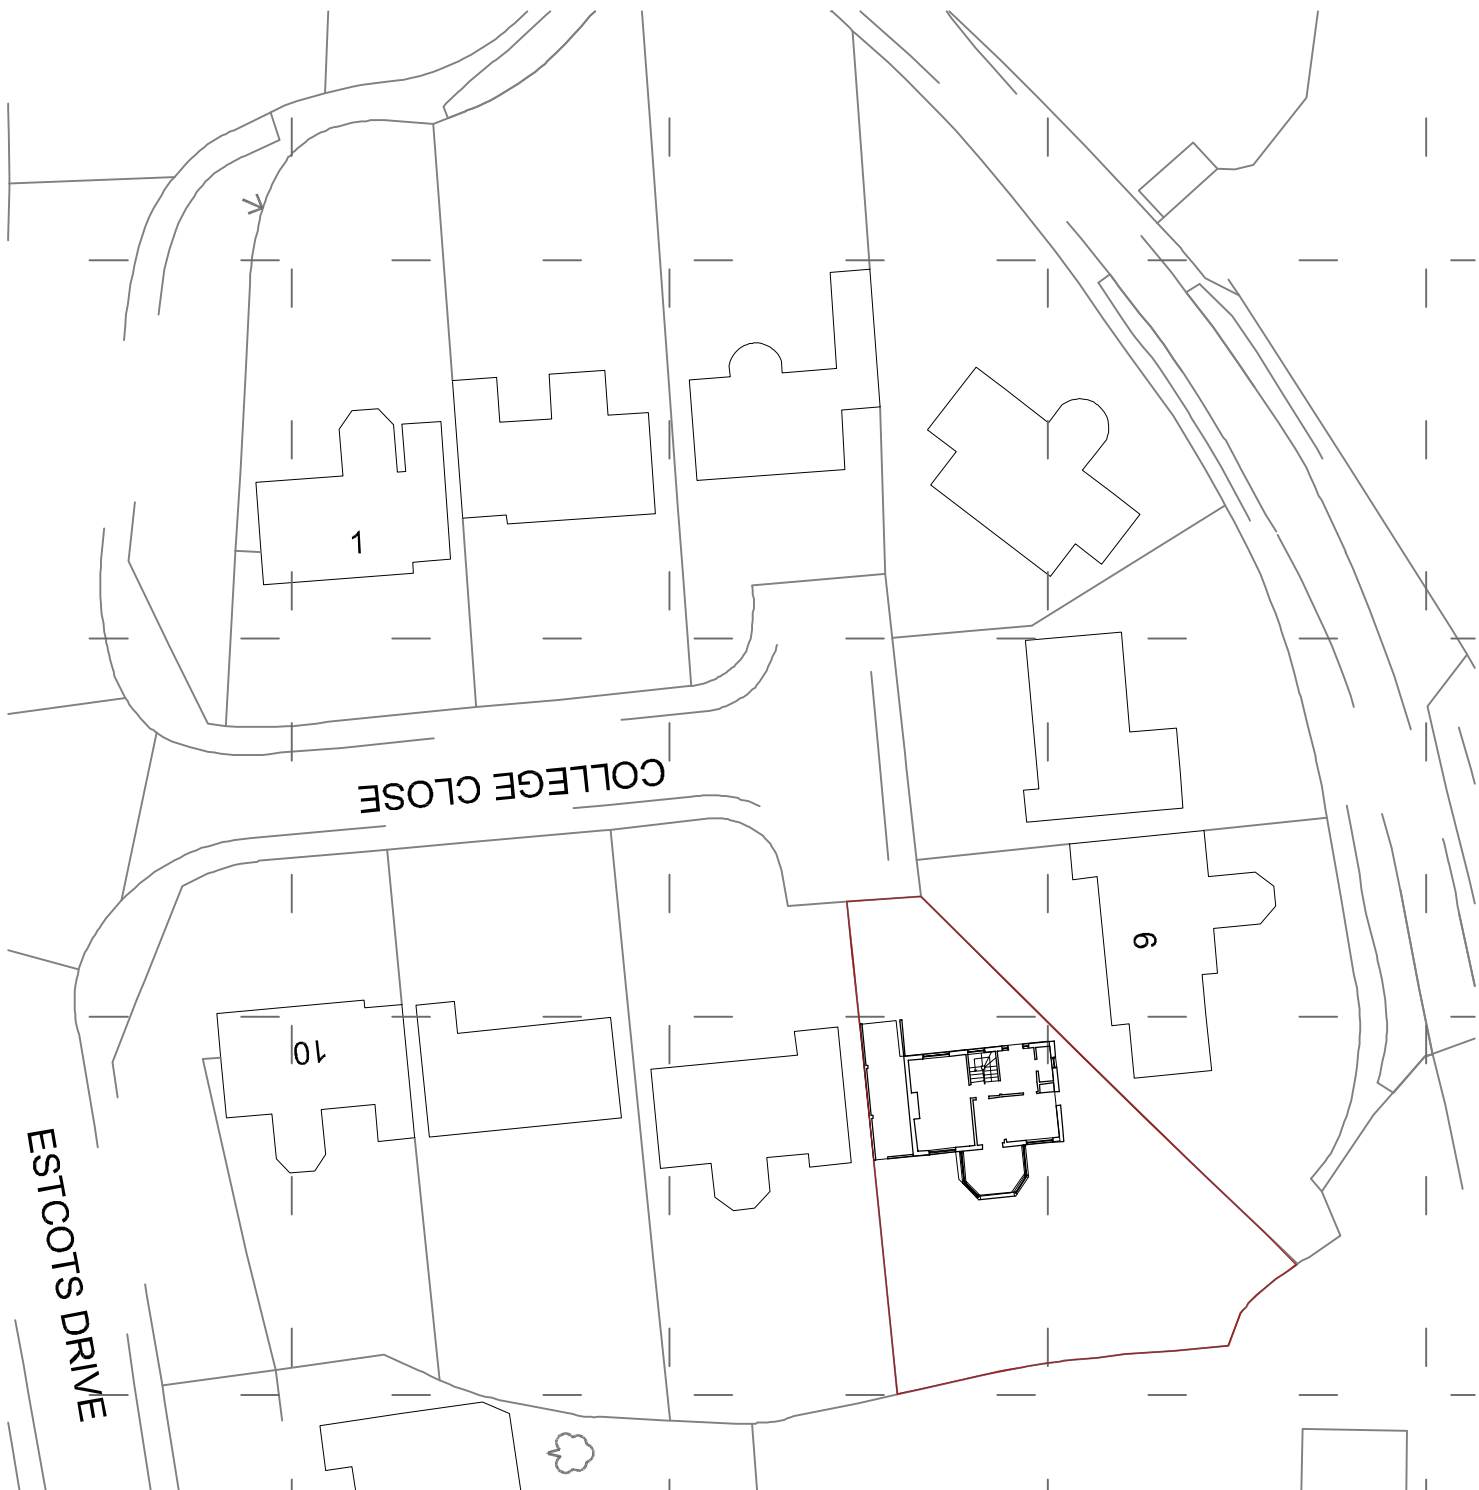

B+C ARCHITECTURE

t: 07751 878897
e: info@bentleysandcarter.com
w: www.bentleysandcarter.com



- GENERAL NOTES :**
- 1 • THIS DRAWING IS THE COPYRIGHT OF BENTLEYS & CARTER AND IS NOT TO BE REPRODUCED IN ANY WAY OR FORM WITHOUT PRIOR WRITTEN CONSENT
 - 2 • Do not scale from this drawing unless for planning purposes
 - 3 • All dimensions to be verified on site prior to any works starting and any discrepancies to be reported to Bentleys & Carter
 - 4 • This drawing is to be read in conjunction with relevant consultants and specialist drawings
 - 5 • All works to comply with the relevant British Standards, Codes of Practice and Building Regulations

PROJECT :
7 college close, east grinstead,
m19 3ya

DRAWING :
site - location plan

DRAWING STATUS :
planning submission

JOB NO:
lem - 0189
DRAWING NO:
100

SCALE:
as indicated @ A3
DATE:
march 2022
DRAWN BY:
pc

REVISIONS:
name