


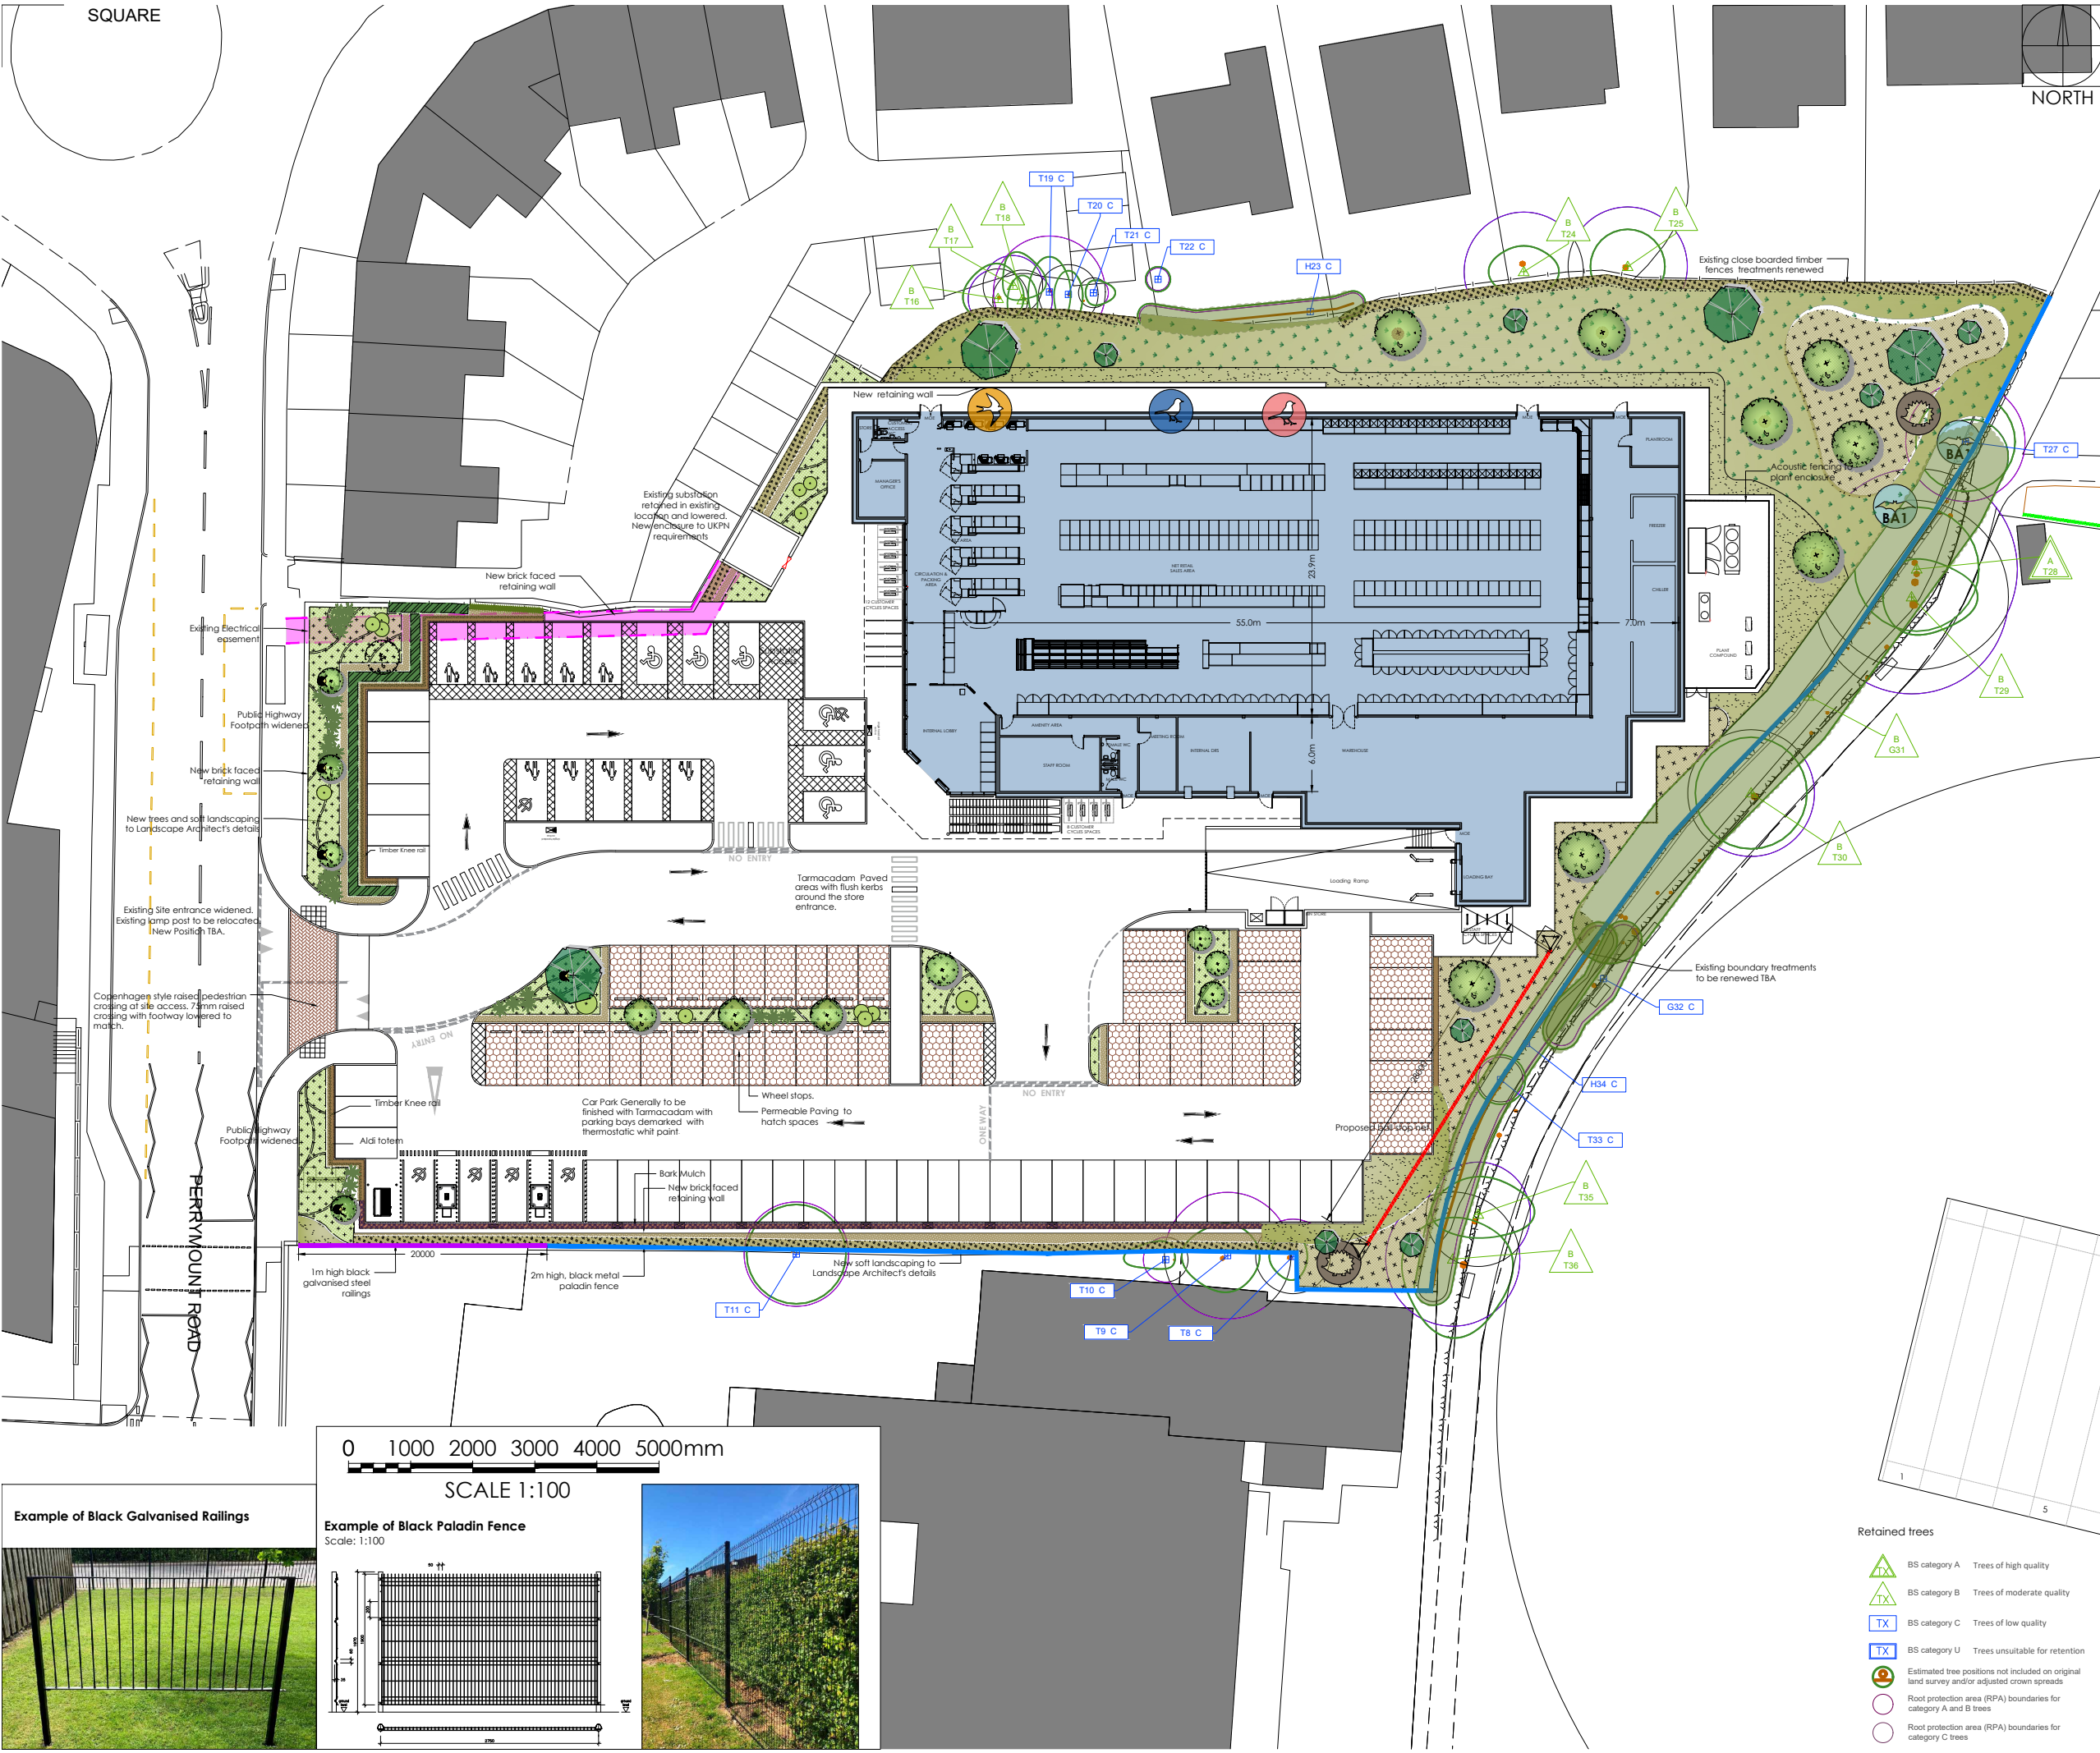


The Harris Group Ltd does not accept liability for any deviation to our drawings or specification. This Drawing is copyright and may not be reproduced in whole or part without written authority.

Subject to confirmation of legal boundaries, underground services locations, easements & other site constraints.

This drawing has been based on ordnance survey mapping and the following drawings:

Berry Geomatics, dwg 54/24 issued 30/09/24
Barrell Tree Consultancy, dwg 24107-1B issued 26/09/24

 

Rev	Date	Description	Drawn	Chk'd
PO3	11.02.25	Number of trees along the west boundary increased.	HWG	ERJ
PO4	30.05.25	Up lighters added to trees & cricket net added	HWG	ERJ
PO5	19.06.25	Copenhagen crossing added	HWG	ERJ
PO6	12.06.26	Boundary fence added, external plant amended.	GI	HWG

ALDI FOOD STORE:	
Ground Floor	
Proposed	2041m² (GEA)
Proposed	1940m² (GIA)
External Areas:	
Parking aisles	6m & 7.5
Parking spaces	2.5m x 5.0m
Parking spaces	97
	Inc. 6 Accessible
	5 Parent & Child
	6 EV + 20 Future
Cycle Parking	20 Customer Space
	10 Staff Spaces

- Key:**
- Aldi site area (Red line) 1.97 Acres; 0.7977 Hectares
 - Electrical Easement
 - Permeable Paving
 - Block Paving
 - Proposed new trees
 - Galvanised Railings
 - Paladin Fence

For details of the Landscaping scheme refer to Smeeden Foreman drawing: 19971-SPW-XX-XX-DR-L-1001

THE HARRIS PARTNERSHIP

www.harrispartnership.com

Wakefield Manchester Milton Keynes Reading London Harrogate

Architecture
Masterplanning
Interior Design



Client

Aldi Stores Ltd

Project Title
Proposed Redevelopment

Sussex House
Perrymount Road
Haywards Heath, RH16 1DN

Drawing Title Proposed Site Plan				
Drawn	Checked	Scale @A3	BIM Status	Date
HWG	ERJ	1:500	NA	11/24
Drawing Status		Rev.	THP Project No	
Planning		P06	19971	
Project No.	Originator	Volume	Level	Type
19971	THPK	00	XX	DR
				Role
				Number
				0120

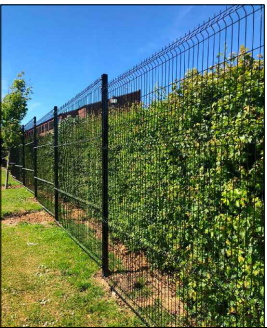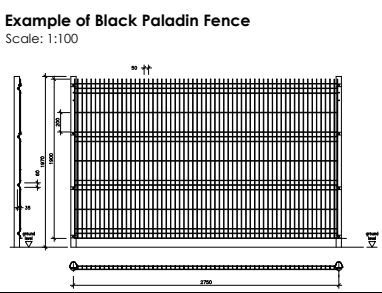

- Retained trees**
- BS category A Trees of high quality
 - BS category B Trees of moderate quality
 - BS category C Trees of low quality
 - BS category U Trees unsuitable for retention
 - Estimated tree positions not included on original land survey and/or adjusted crown spreads
 - Root protection area (RPA) boundaries for category A and B trees
 - Root protection area (RPA) boundaries for category C trees