




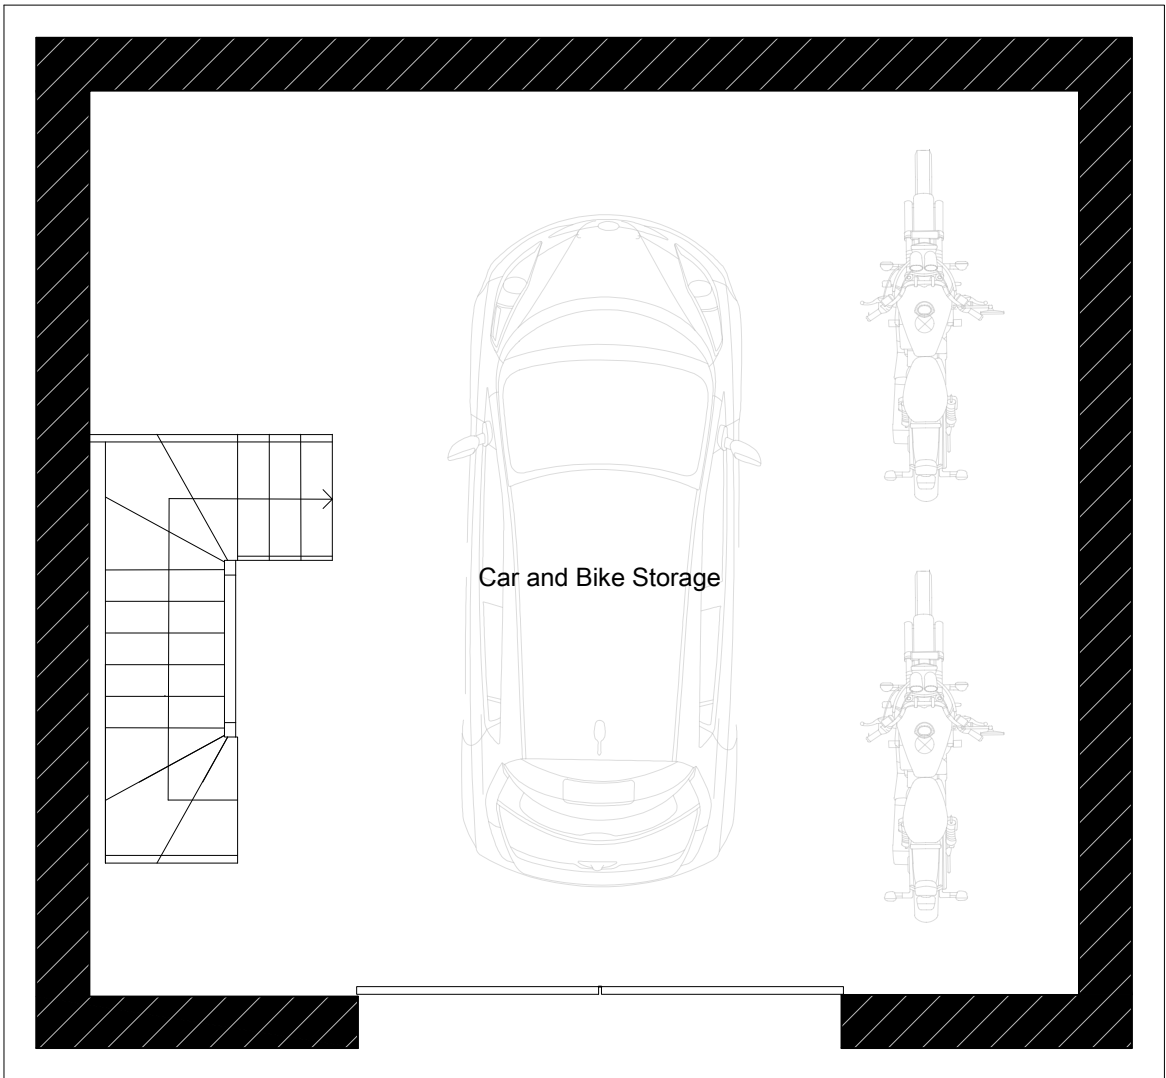

GROUND FLOOR PLAN - AS PROPOSED
SCALE @ 1:50 ON AN A1 SHEET

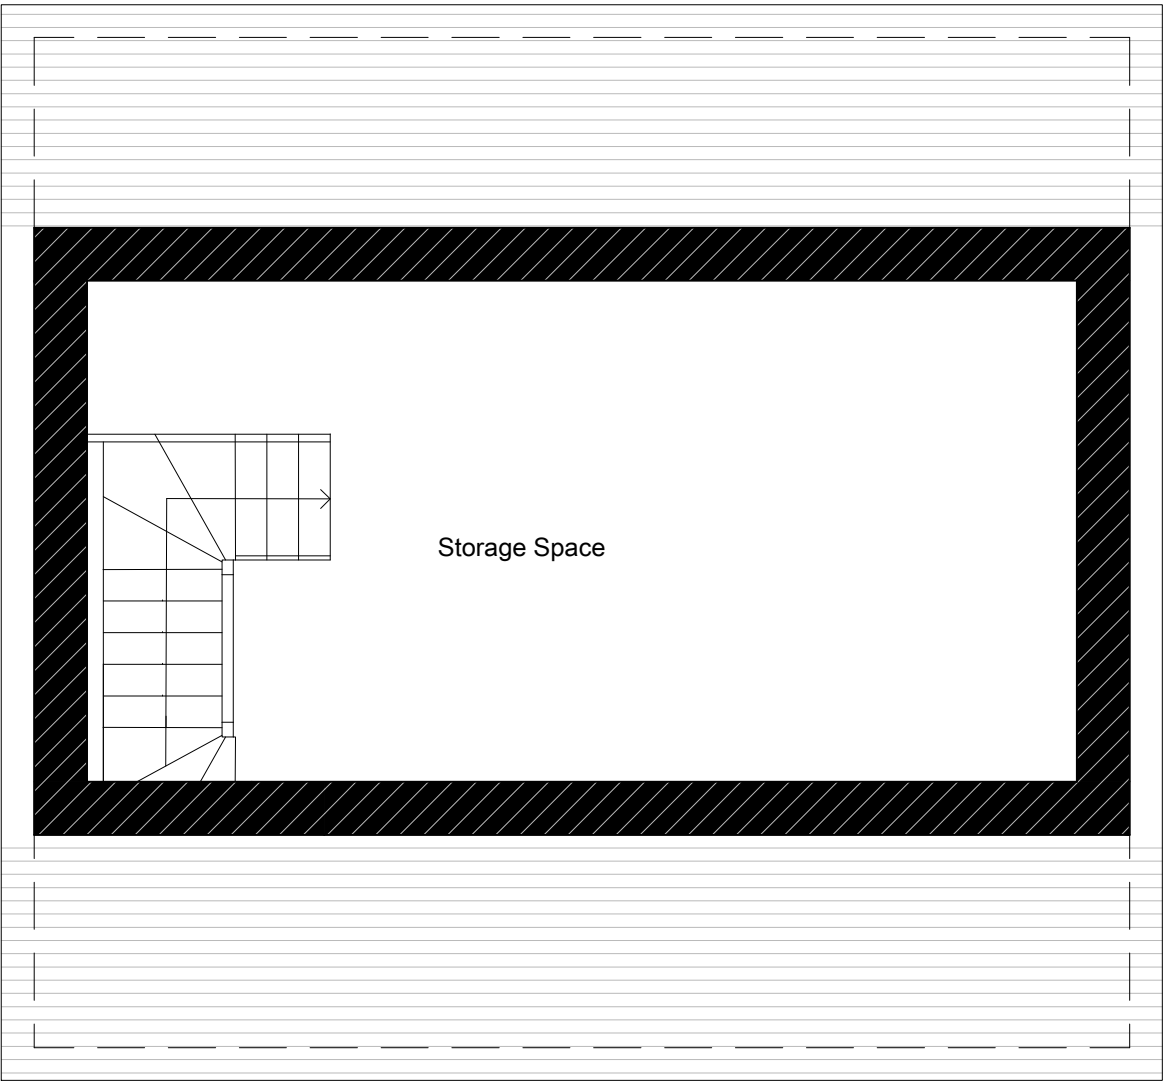

FIRST FLOOR PLAN - AS PROPOSED
SCALE @ 1:50 ON AN A1 SHEET

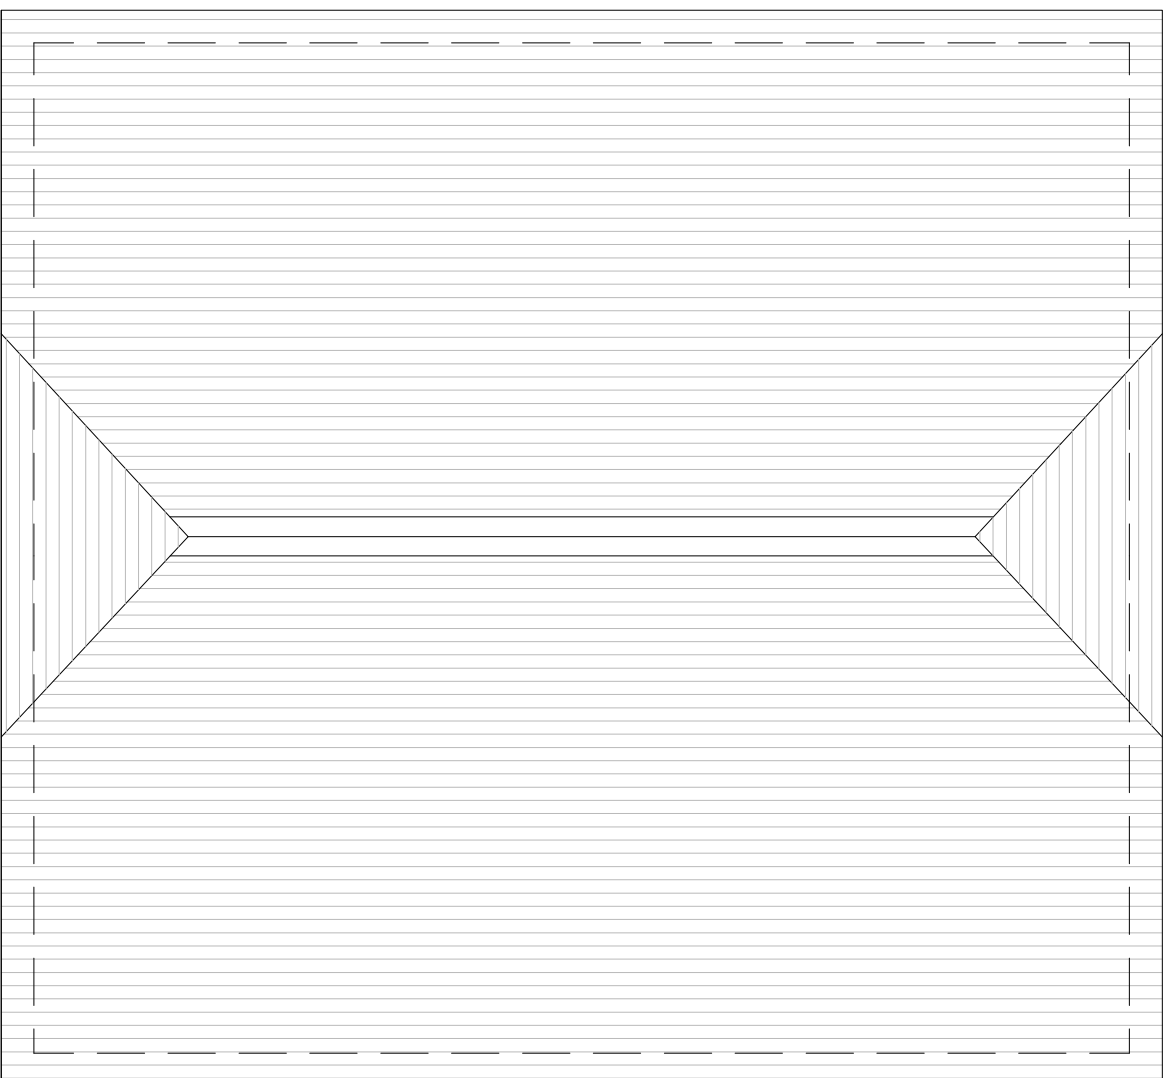


ROOF PLAN - AS PROPOSED
SCALE @ 1:50 ON AN A1 SHEET

FOR PLANNING
PURPOSES ONLY


NOT FOR CONSTRUCTION



FRONT ELEVATION - AS PROPOSED
SCALE @ 1:50 ON AN A1 SHEET

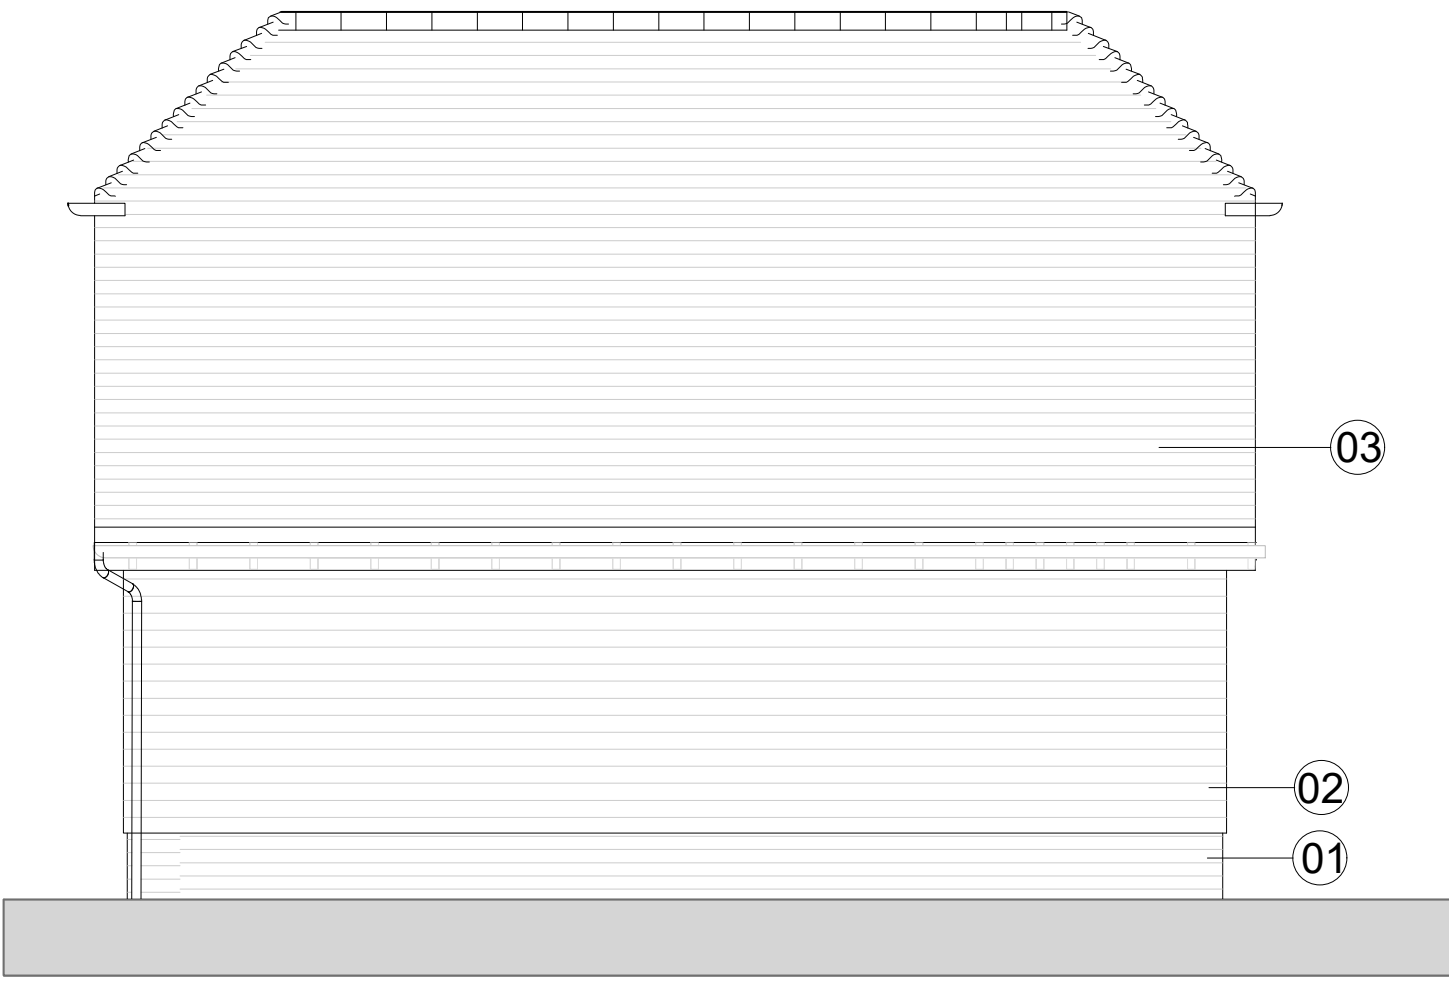

REAR ELEVATION - AS PROPOSED
SCALE @ 1:50 ON AN A1 SHEET

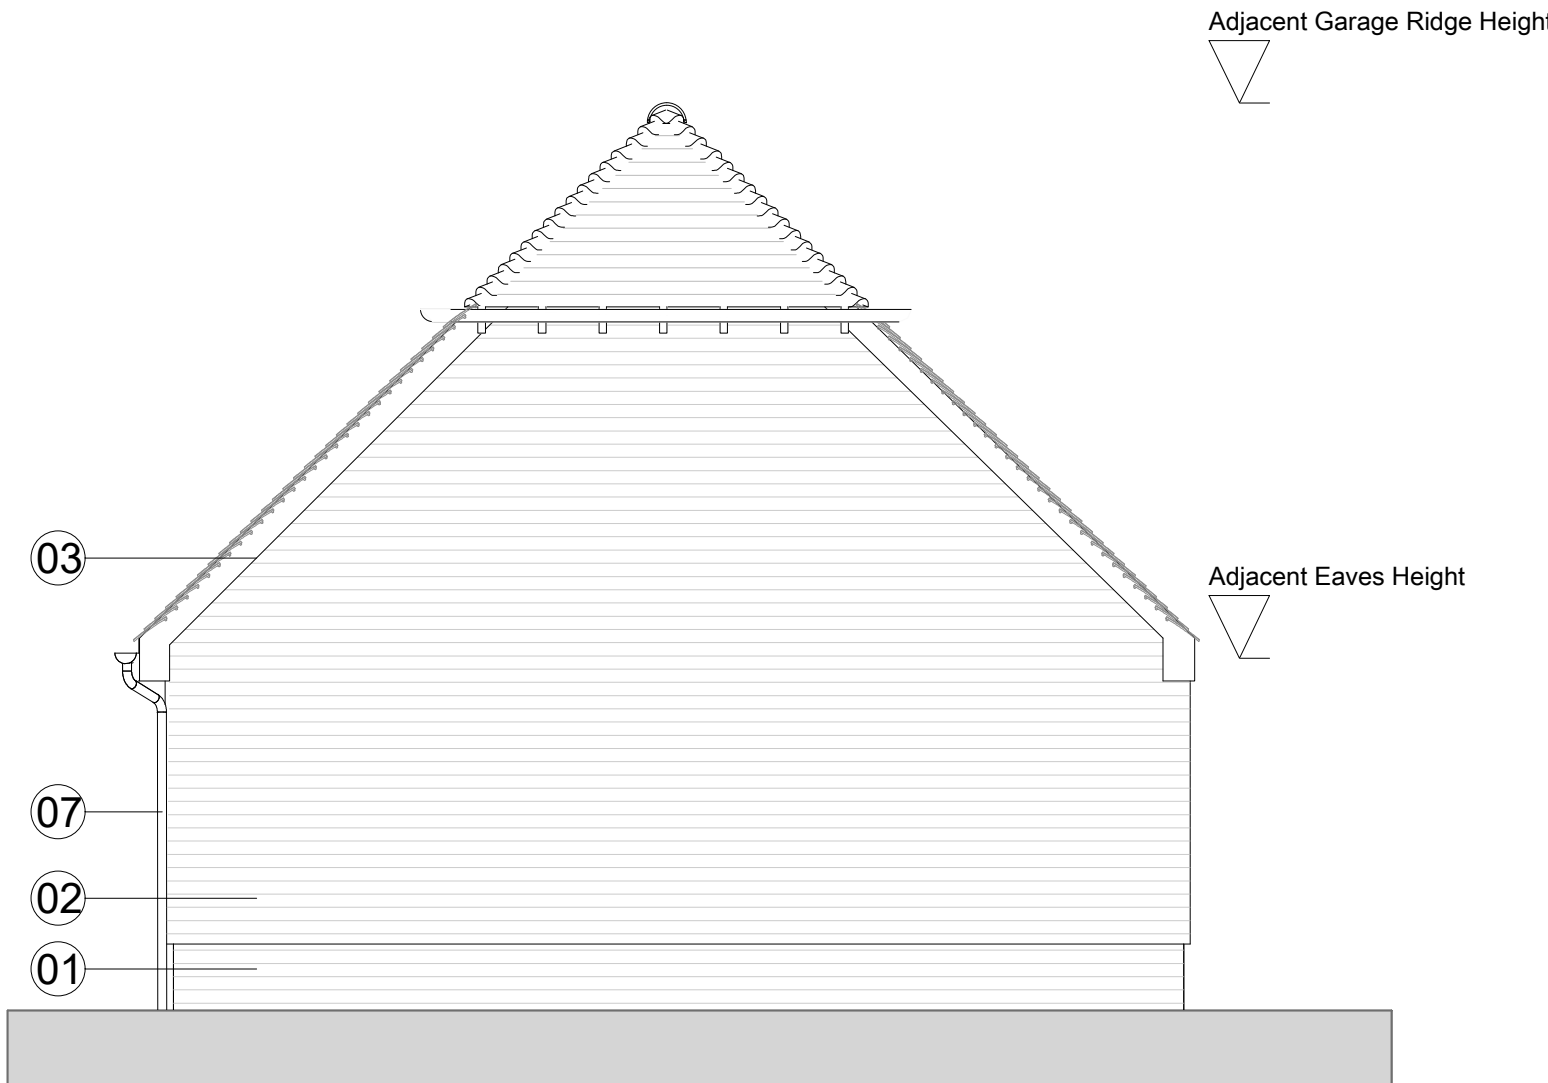

GARDEN SIDE ELEVATION - AS PROPOSED
SCALE @ 1:50 ON AN A1 SHEET

- KEY
- ① Proposed facing brick plinth.
 - ② Natural oiled timber weatherboard cladding.
 - ③ Traditional pitched clay tile roof.
 - ④ Oak frame log store.
 - ⑤ Lean to roof to cover timber log store.
 - ⑥ Natural oiled timber sliding garage doors. To slide internally.
 - ⑦ Aluminium rainwater goods.
 - ⑧ Natural oiled timber electronic hinged driveway doors.
 - ⑨ Rebuild render wall and replace with a stone wall to match existing house.

REV.	DATE.	BY.	AMENDMENT.	CHK.
B	27/10/25	AE	Adjustments to extensions and garage following conversations with MSDC and heritage consultant.	*
A	18/08/25	SC	NAMING CORRECTION TO GARAGE ROOF PLAN	*

PLANNING



2 Lucastes Mews, Paddockhall Road,
Haywards Heath,
West Sussex, RH16 1HE
(01444) 452604
hh@gouldbaxter.co.uk
www.gouldbaxter.co.uk

NOTES:
DO NOT SCALE OFF THIS DRAWING UNLESS FOR PLANNING PURPOSES.
CHECK ALL DIMENSIONS ON SITE BEFORE ANY WORK IS COMMENCED.
ALL GOODS MATERIALS AND WORKMANSHIP MUST CONFORM WITH
CURRENT BUILDING REGULATIONS, BRITISH STANDARDS AND CODES OF
PRACTICE.
COPYRIGHT OF THIS DRAWING IS RETAINED BY GOULD PROPERTY
CONSULTANTS LLP T/A GOULD-BAXTER AND IT MUST NOT BE REPRODUCED
WITHOUT WRITTEN CONSENT.


CLIENT:
Mr & Mrs Broad

PROJECT:
St Johns Lodge,
151 High Street,
Lindfield RH16 2HT

DRAWING:
Garage As Proposed

DATE: 13.08.2025	SCALE AT A1: 1:50	DRAWN BY: AE CHECKED BY: *
---------------------	----------------------	-------------------------------

JOB NO. GH891	DRAWING NO. PL.24	REV. B
------------------	----------------------	-----------

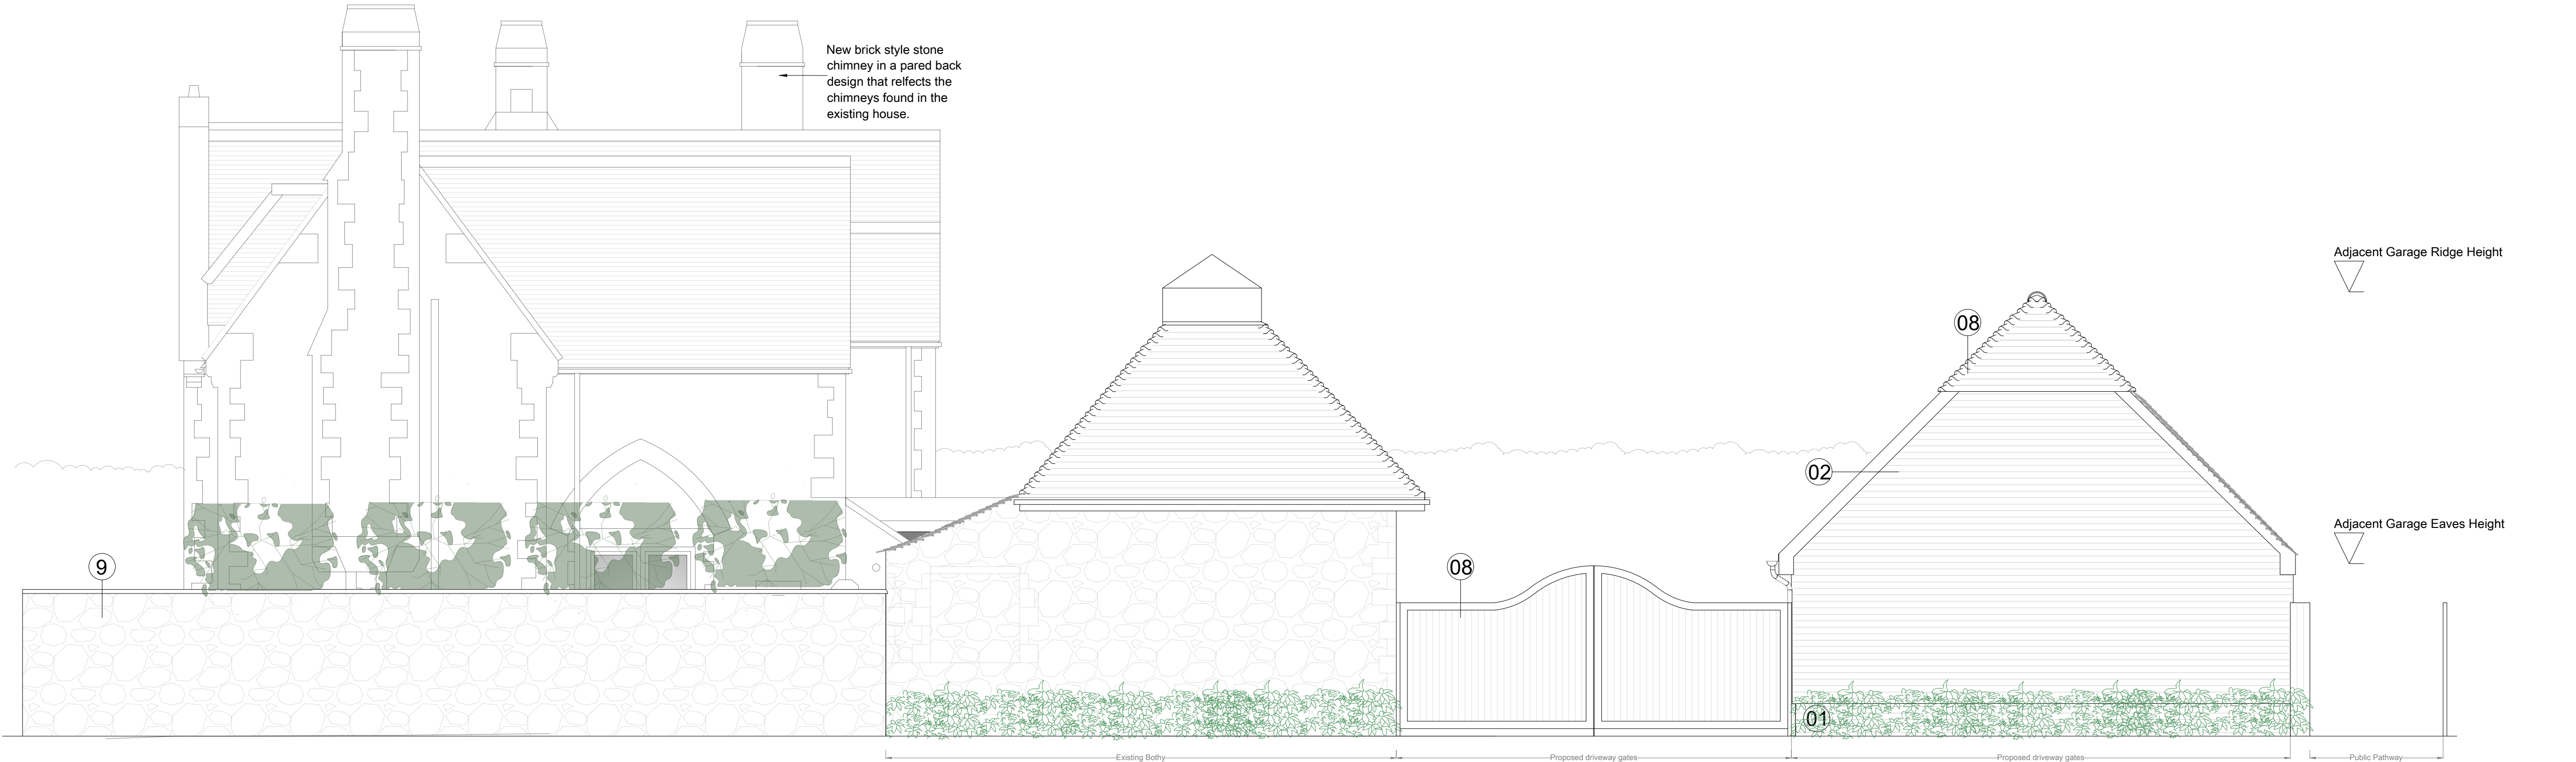

DRIVEWAY ELEVATION IN CONTEXT - AS PROPOSED
SCALE @ 1:50 ON AN A1 SHEET

