


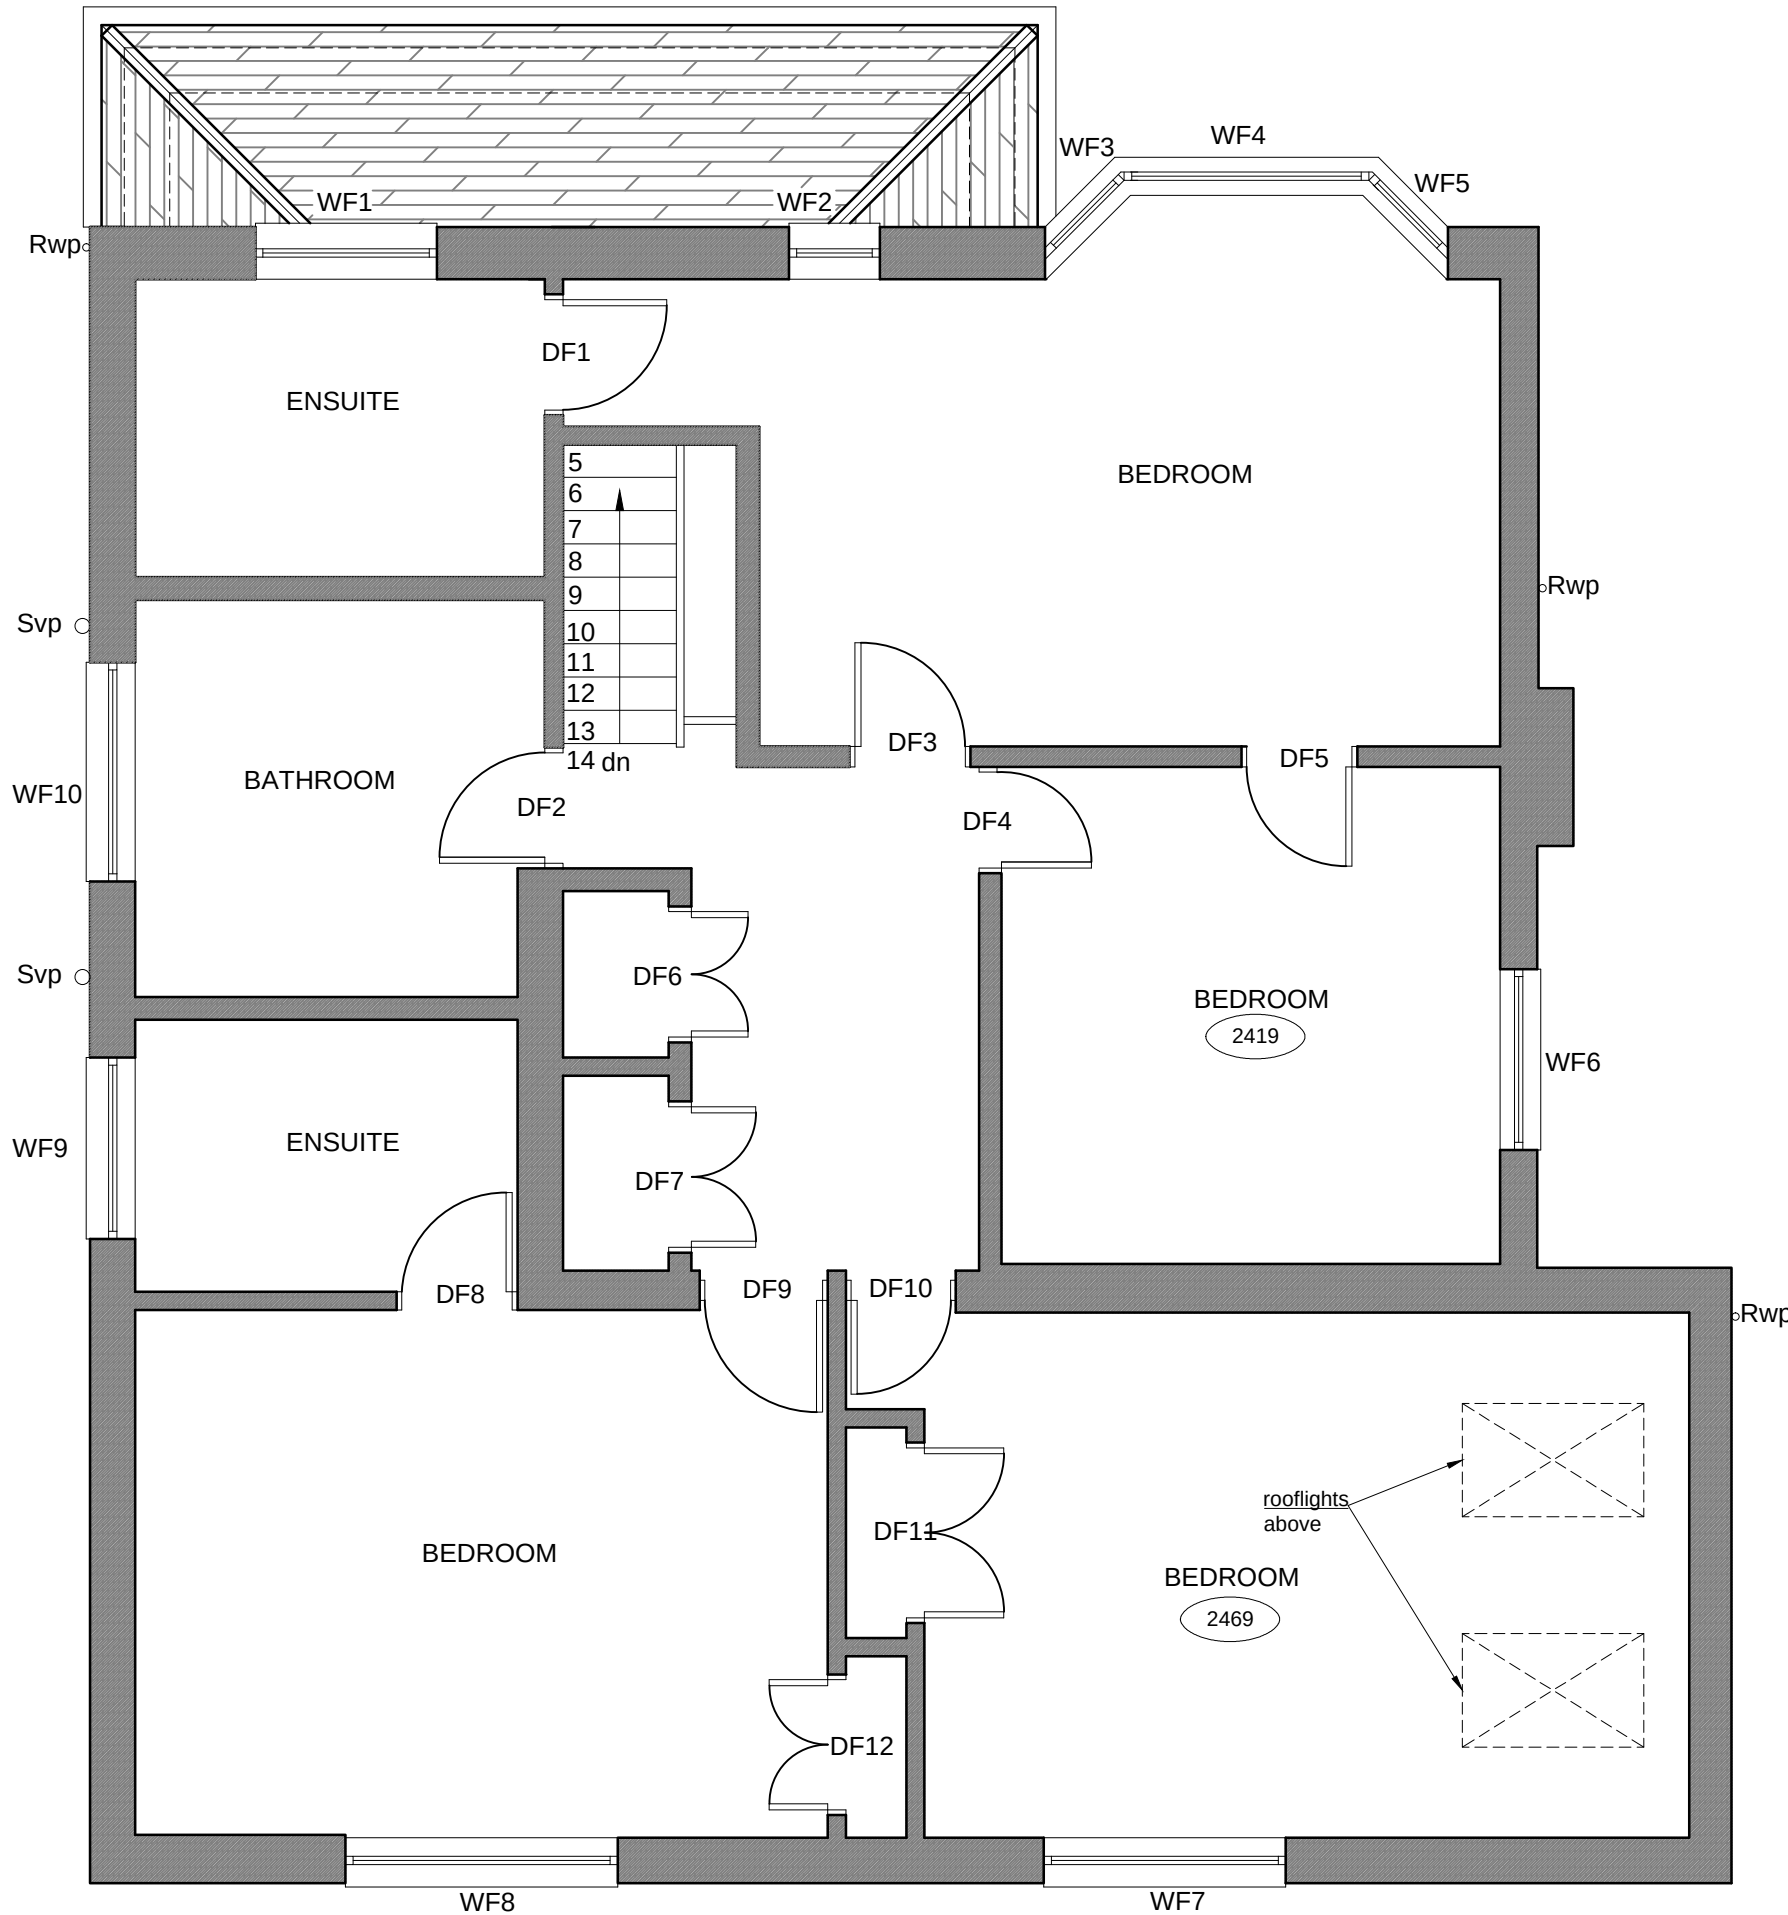
 


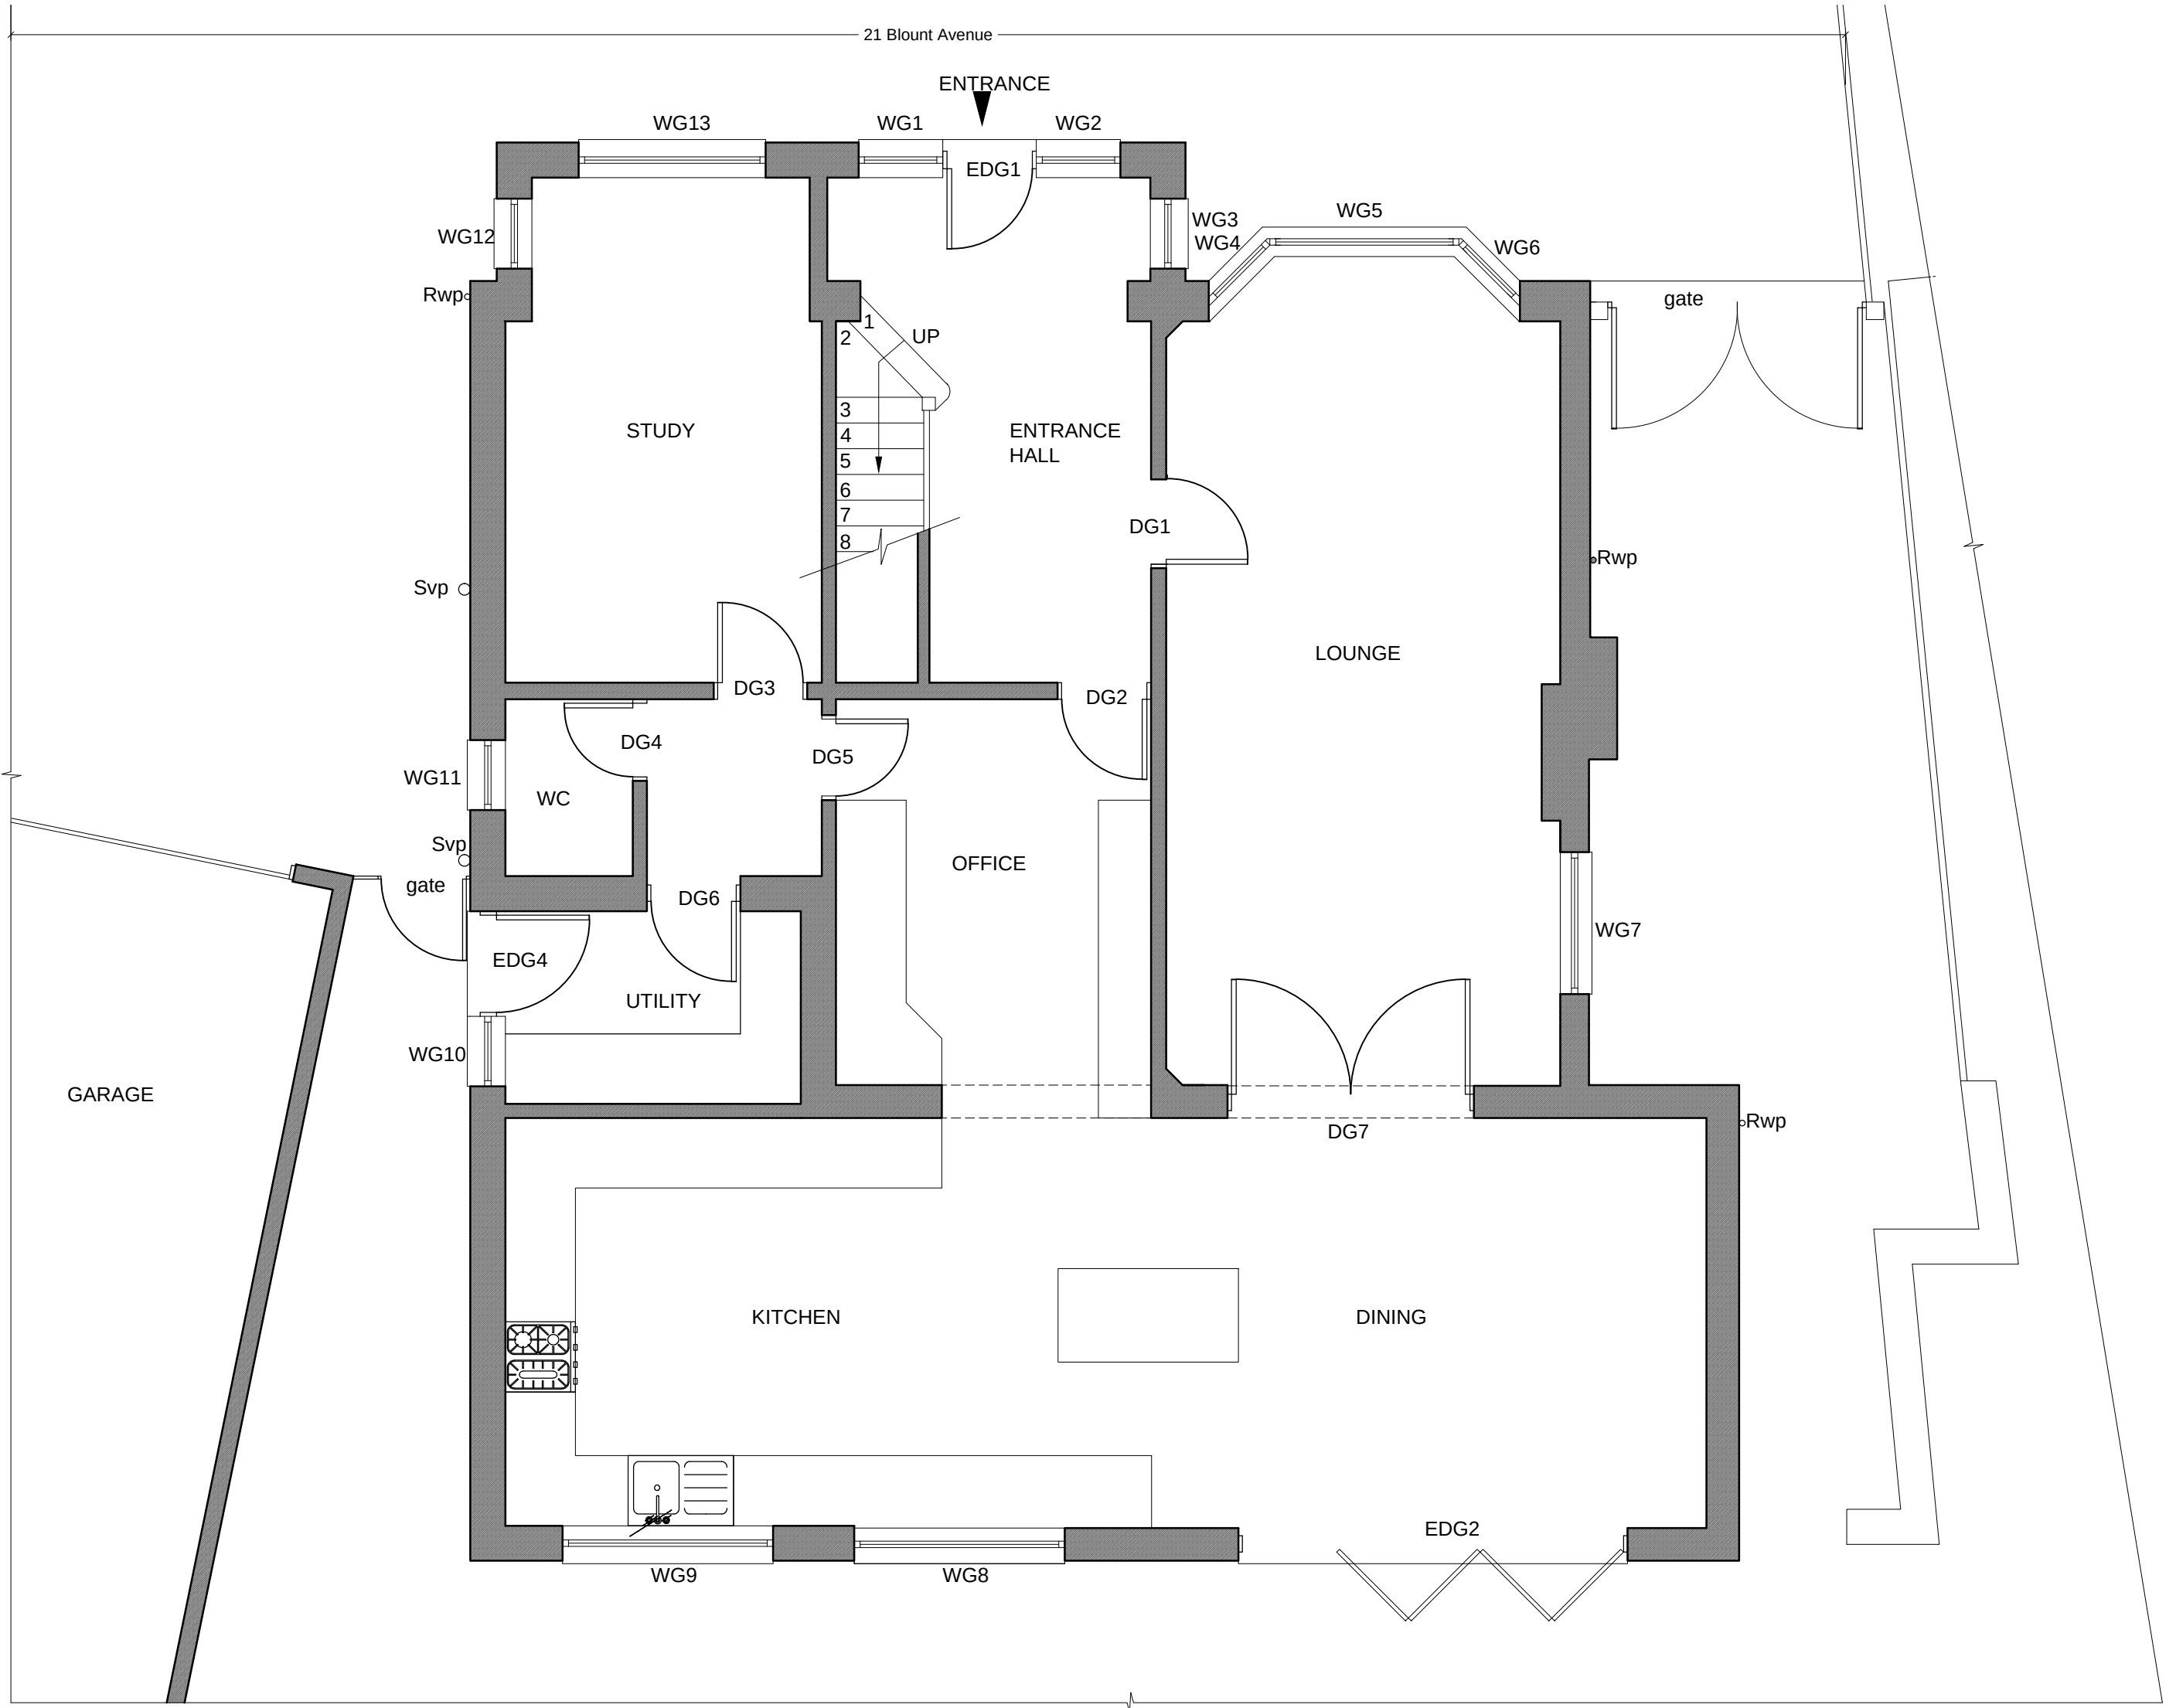



SOUTH WEST (SIDE) ELEVATION AS EXISTING

 

FIRST PLAN AS EXISTING

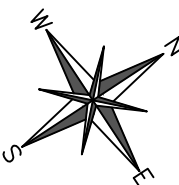

GROUND PLAN AS EXISTING

 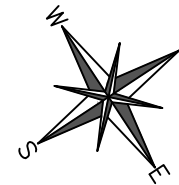

THESE DRAWINGS AND NOTES HAVE BEEN PREPARED FOR PLANNING / BUILDING REGULATORY PURPOSES ONLY AND SHOULD NOT BE REGARDED AS FULLY DETAILED CONSTRUCTIONAL SPECIFICATIONS. THE DRAWINGS DO NOT SHOW ALL CONSTRUCTION DETAILS AND IT IS UNDERSTOOD THAT THE CONTRACTOR WILL BE RESPONSIBLE FOR PROVIDING AND CO-ORDINATION OF ALL REMAINING DETAILED AND INCIDENTAL DESIGN WORKS, INCLUDING BUT NOT LIMITED TO STRUCTURAL, STEELWORK, CONNECTIONS, MECHANICAL AND ELECTRICAL DESIGN AND TEMPORARY WORKS DESIGN. ALL WORKS ARE TO BE CARRIED OUT IN ACCORDANCE WITH BUILDING REGULATIONS, MANUFACTURER'S INSTRUCTIONS AND CODES OF PRACTICE. STRUCTURAL INFORMATION WHERE SHOWN IS INDICATIVE ONLY OF THE STRUCTURAL ENGINEER'S DESIGN INTENT AND THE STRUCTURAL ENGINEER'S DESIGN AND CALCULATIONS SHOULD BE REFERRED TO FOR SPECIFIC INFORMATION. A/D ARCHITECTURAL DESIGN LTD WILL NOT BE INVOLVED IN THE CONSTRUCTION PHASE NOR CO-ORDINATE DESIGN ENHANCEMENT OR CHANGES THROUGHOUT THE CONSTRUCTION PHASE. THE CLIENT IS TO EMPLOY THE PRINCIPAL DESIGNER FOR THE CONSTRUCTION PHASE IN ACCORDANCE WITH THE BUILDING SAFETY ACT. THIS MAY BE THE PRINCIPAL CONTRACTOR. THE CLIENT IS TO ENSURE THOSE EMPLOYED ARE COMPETENT FOR THAT ROLE. THE PRINCIPAL CONTRACTOR MUST TAKE RESPONSIBILITY FOR THE PROVISION AND IMPLEMENTATION OF THE CONSTRUCTION PHASE HEALTH AND SAFETY PLAN UNDER THE CDM REGULATIONS. THE CLIENT IS TO SATISFY THEMSELVES THAT THE APPROPRIATE PERSONS HAVE ACCEPTED AND IMPLEMENTED THE OBLIGATIONS PLACED UPON THEM AS PRINCIPAL DESIGNER FOR THE CONSTRUCTION PHASE. THE MAIN CONTRACTOR IS TO ARRANGE FOR THE BUILDING CONTROL OFFICER AND/OR THE STRUCTURAL ENGINEER TO MAKE SITE INSPECTIONS AT THE APPROPRIATE TIMES. ANY VARIATIONS TO THESE DRAWINGS AND NOTES SHOULD BE AGREED DIRECTLY WITH THE PRINCIPAL DESIGNER. CLIENT, BUILDING CONTROL OFFICER AND STRUCTURAL ENGINEER, ALL UNDERTAKING ARE TO BE CHECKED PRIOR TO COMMENCEMENT OF THE WORKS. THE DRAWINGS, DETAILS AND NOTES ARE THE COPYRIGHT OF A/D ARCHITECTURAL DESIGN LTD.

A/D
A.D. ARCHITECTURAL DESIGN LTD
www.adarchitectural.com Email: lorry@adarchitectural.com Tel: 01362 82584

Project Title:
21 Blount Avenue,
East Grinstead,
RH19 1JJ

Drawing Title: Rev:
21 BA_01
Floor Plans & Elevation
AS EXISTING

22nd April 25

Scale: As Noted at A1