




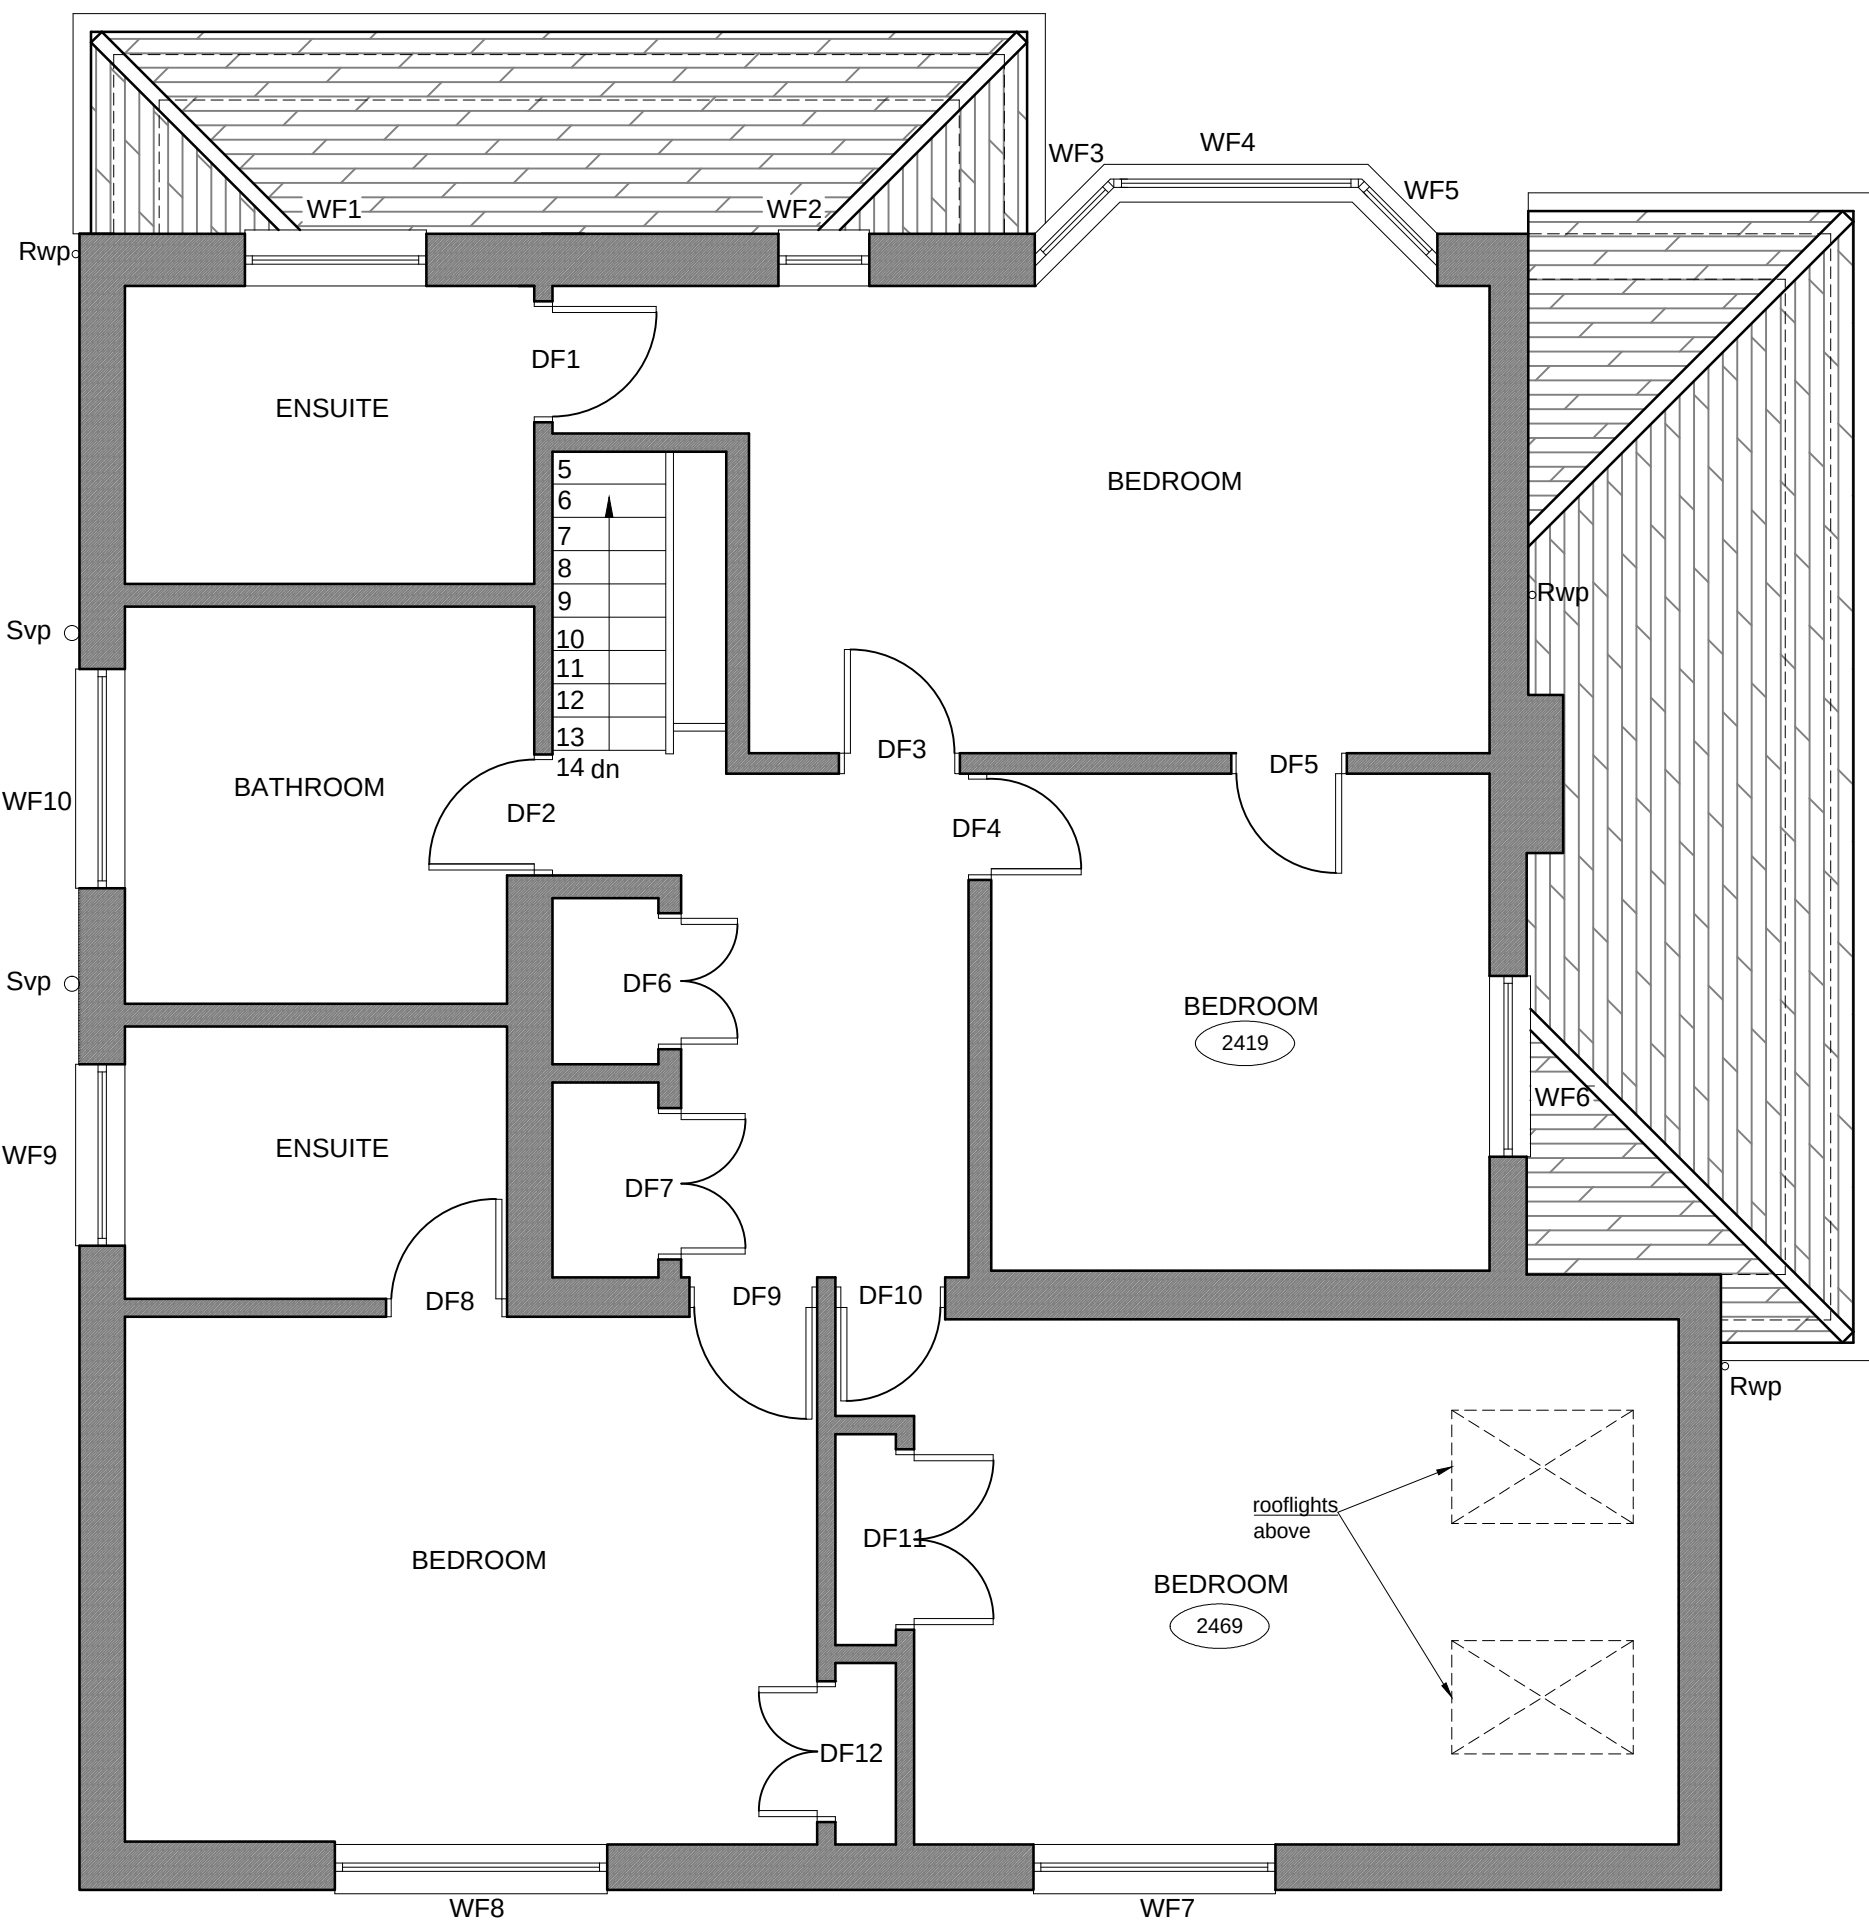


SOUTH EAST (REAR) ELEVATION AS PROPOSED

 


FIRST PLAN AS PROPOSED

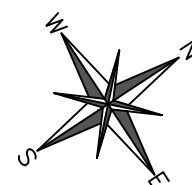

DISCLAIMER
THESE DRAWINGS AND NOTES HAVE BEEN PREPARED FOR PLANNING / BUILDING REGULATIONS PURPOSES ONLY AND SHOULD NOT BE REGARDED AS FULLY DETAILED CONSTRUCTIONAL SPECIFICATIONS. THE DRAWINGS DO NOT SHOW ALL CONSTRUCTION DETAILS AND IT IS UNDERSTOOD THAT THE CONTRACTOR WILL BE RESPONSIBLE FOR PROVIDING AND CO-ORDINATION OF ALL REMAINING DETAILED AND INCIDENTAL DESIGN WORKS, INCLUDING BUT NOT LIMITED TO STRUCTURAL STEELWORK CONNECTIONS, MECHANICAL AND ELECTRICAL DESIGN AND TENDERING WORKS DESIGN. ALL WORKS ARE TO BE CARRIED OUT IN ACCORDANCE WITH BUILDING REGULATIONS, MANUFACTURERS' INSTRUCTIONS AND CODES OF PRACTICE. STRUCTURAL INFORMATION WHERE SHOWN IS INDICATIVE ONLY OF THE STRUCTURAL ENGINEERS DESIGN INTENT AND THE STRUCTURAL ENGINEERS DESIGN AND CALCULATIONS SHALL BE REFERRED TO FOR SPECIFIC INFORMATION. A.D. ARCHITECTURAL DESIGN LTD WILL NOT BE INVOLVED IN THE CONSTRUCTION PHASE NOR CO-ORDINATE DESIGN ENHANCEMENT OR CHANGES THROUGH THE CONSTRUCTION PHASE. THE CLIENT IS TO APPOINT THE PRINCIPAL DESIGNER FOR THE CONSTRUCTION PHASE IN ACCORDANCE WITH THE BUILDING SAFETY ACT. THIS MAY BE THE PRINCIPAL CONTRACTOR. THE CLIENT IS TO ENSURE THOSE APPOINTED ARE COMPETENT FOR THAT ROLE. THE PRINCIPAL CONTRACTOR MUST TAKE RESPONSIBILITY FOR THE PRODUCTION AND IMPLEMENTATION OF THE CONSTRUCTION PHASE RISK MANAGEMENT PLAN UNDER THE BUILDING SAFETY ACT. THE CLIENT IS TO SATISFY THEMSELVES THAT THE APPOINTED PERSONS HAVE ACCEPTED AND IMPLEMENTED THE OBLIGATIONS PLACED UPON THEM AS PRINCIPAL DESIGNER FOR THE CONSTRUCTION PHASE. THE MAIN CONTRACTOR IS TO ARRANGE FOR THE BUILDING CONTROL OFFICER AND/OR THE STRUCTURAL ENGINEER TO MAKE SITE INSPECTIONS AT THE APPROPRIATE TIMES. ANY VARIATIONS TO THESE DRAWINGS AND NOTES SHALL BE AGREED DIRECTLY WITH THE PRINCIPAL DESIGNER, CLIENT, BUILDING CONTROL OFFICER AND STRUCTURAL ENGINEER. ALL DIMENSIONS ARE TO BE CHECKED PRIOR TO COMMENCEMENT OF THE WORKS. THE DRAWINGS, DETAILS AND NOTES ARE THE COPYRIGHT OF A.D. ARCHITECTURAL DESIGN LTD.

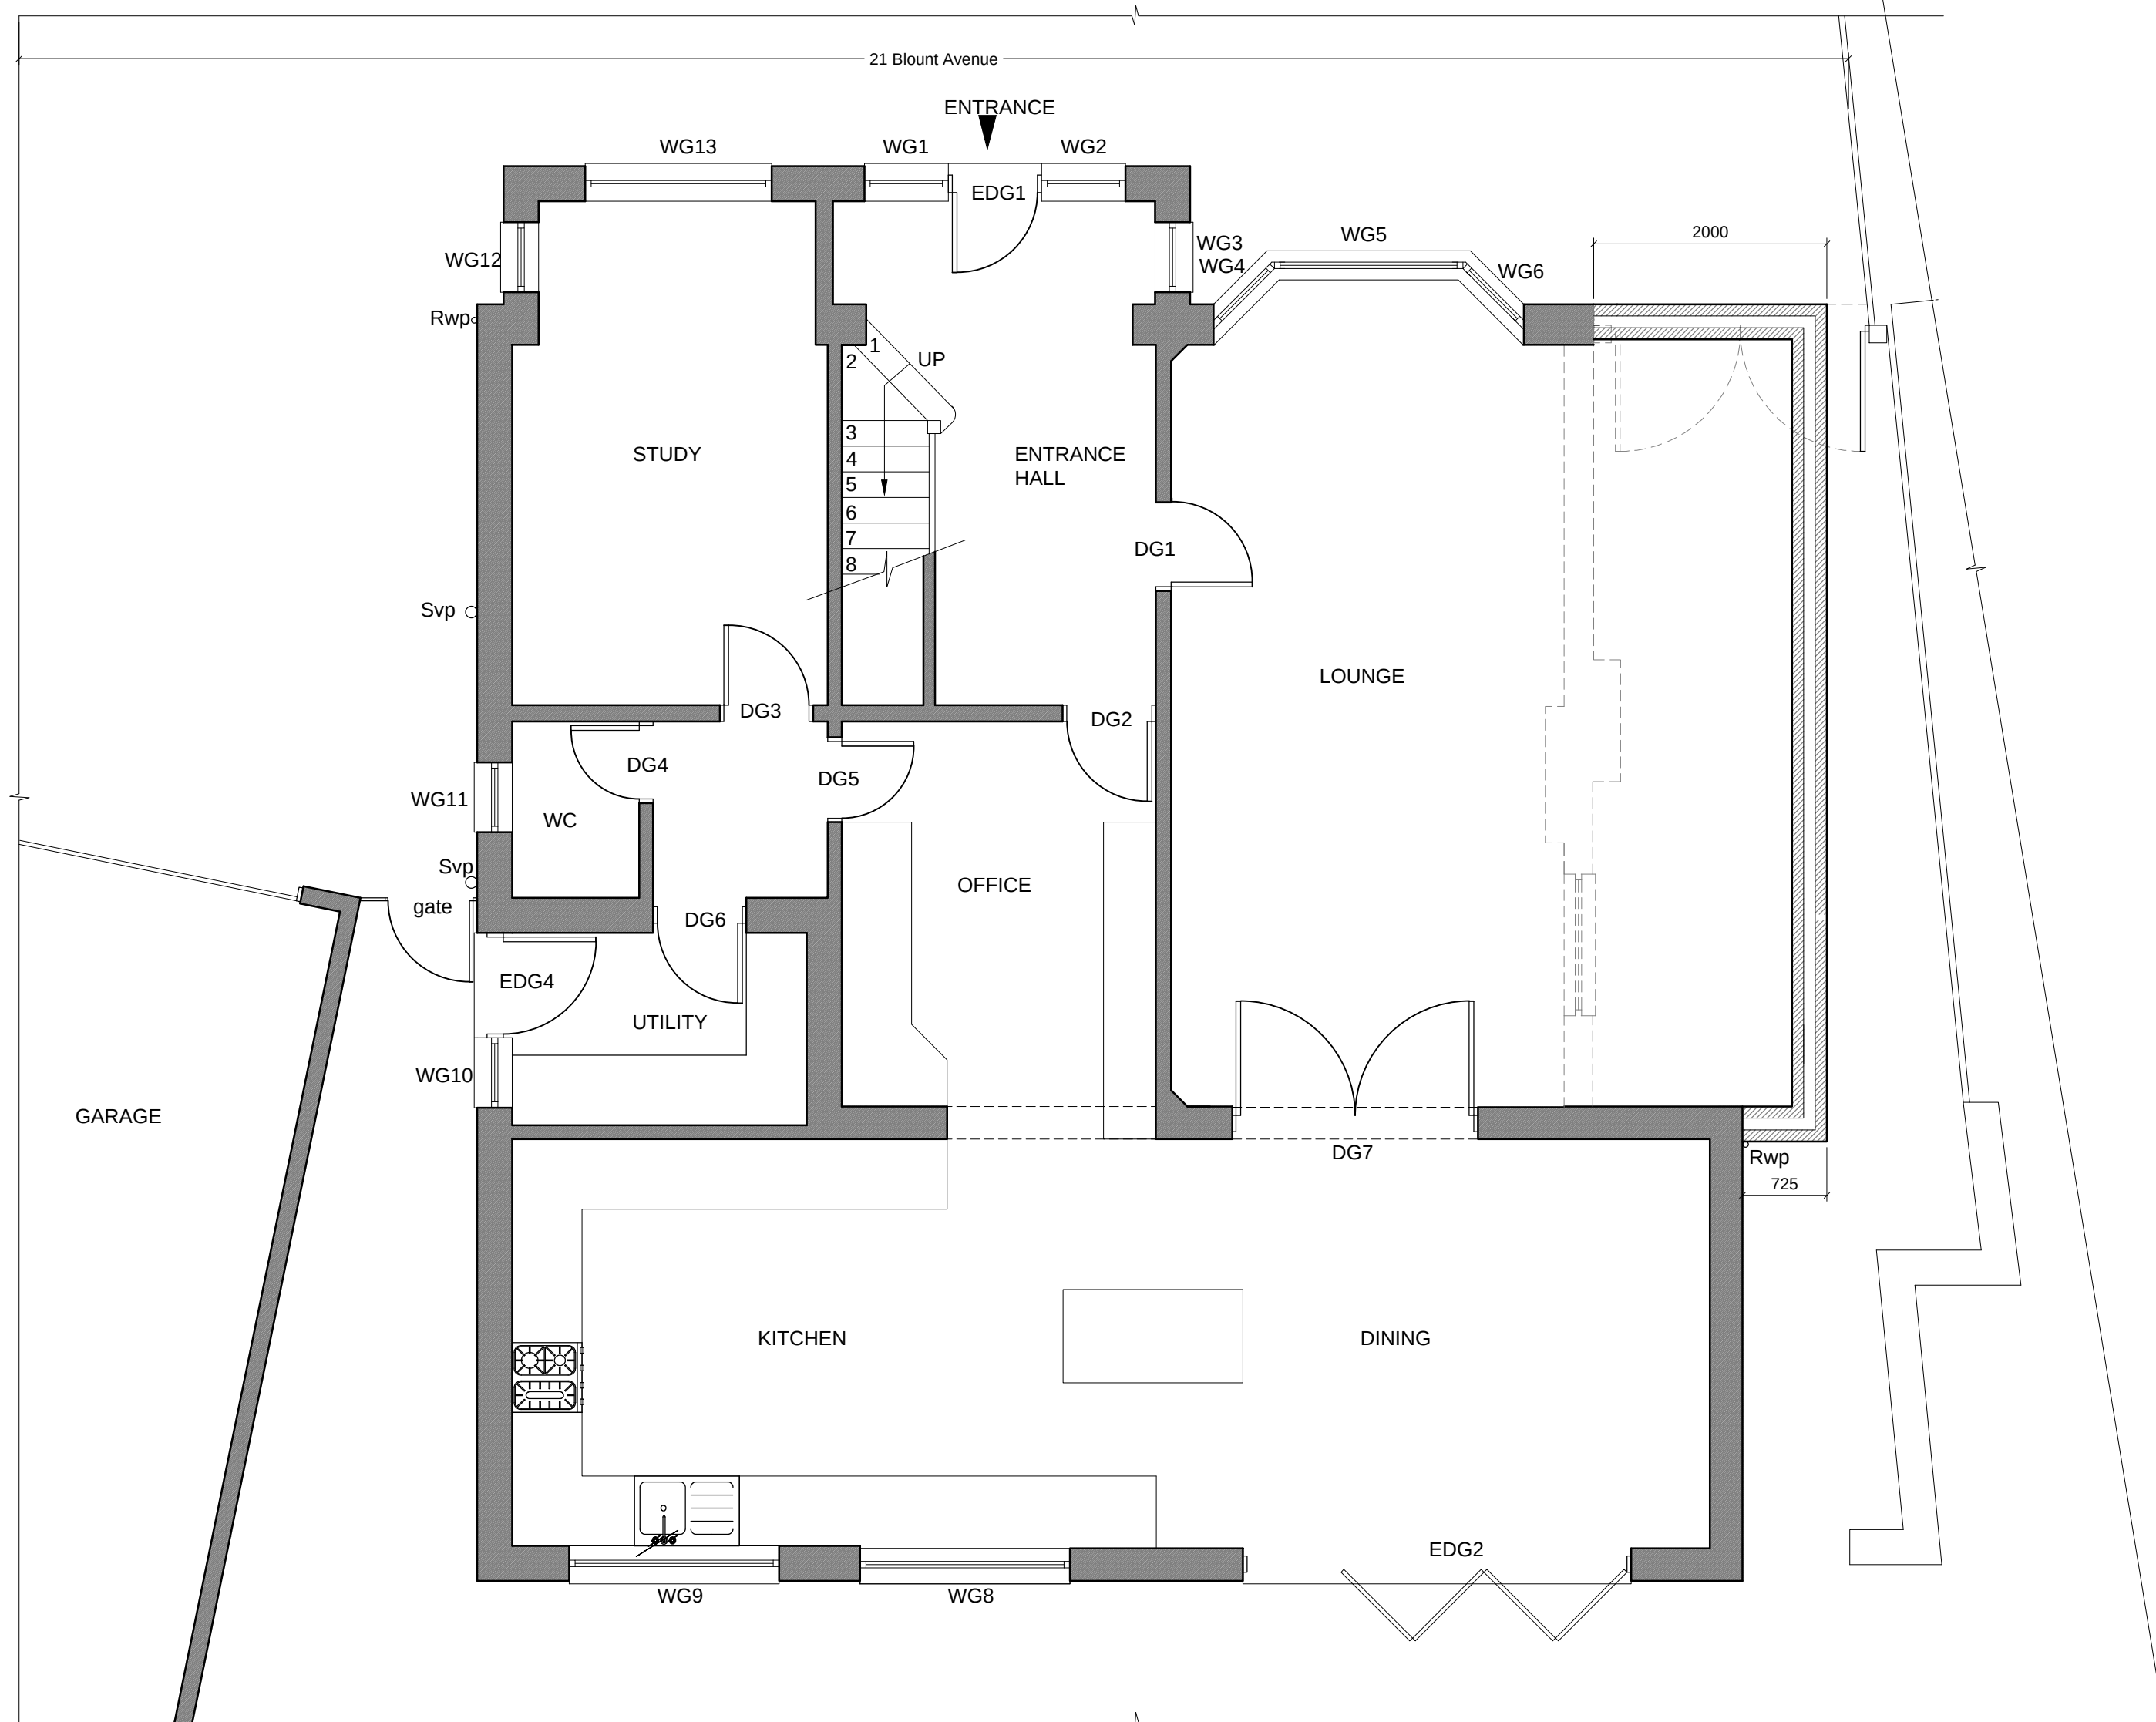

GROUND PLAN AS PROPOSED

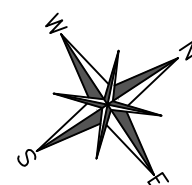

 A.D. ARCHITECTURAL DESIGN LTD www.adarchitectural.com Email: info@adarchitectural.com Tel: 01342 820354	Project Title: 21 Blount Avenue, East Grinstead, RH19 1JJ	Drawing Title: Rev: 21 BA_04 A Floor Plans & Elevation AS PROPOSED	24th April 25
			Scale: As Noted at A1