




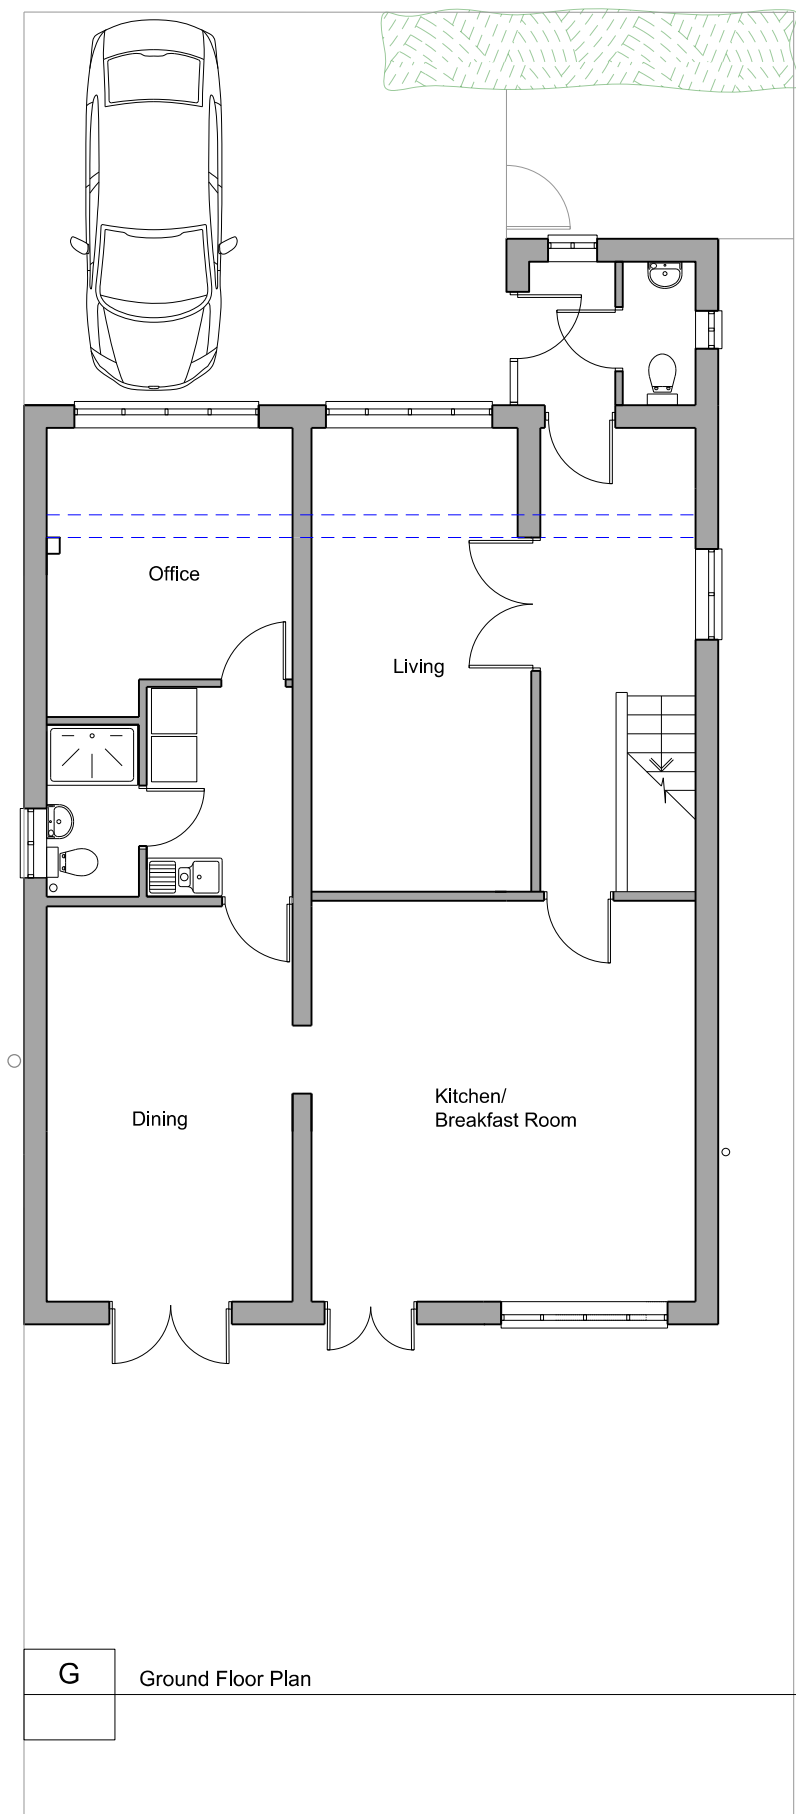

G Ground Floor Plan

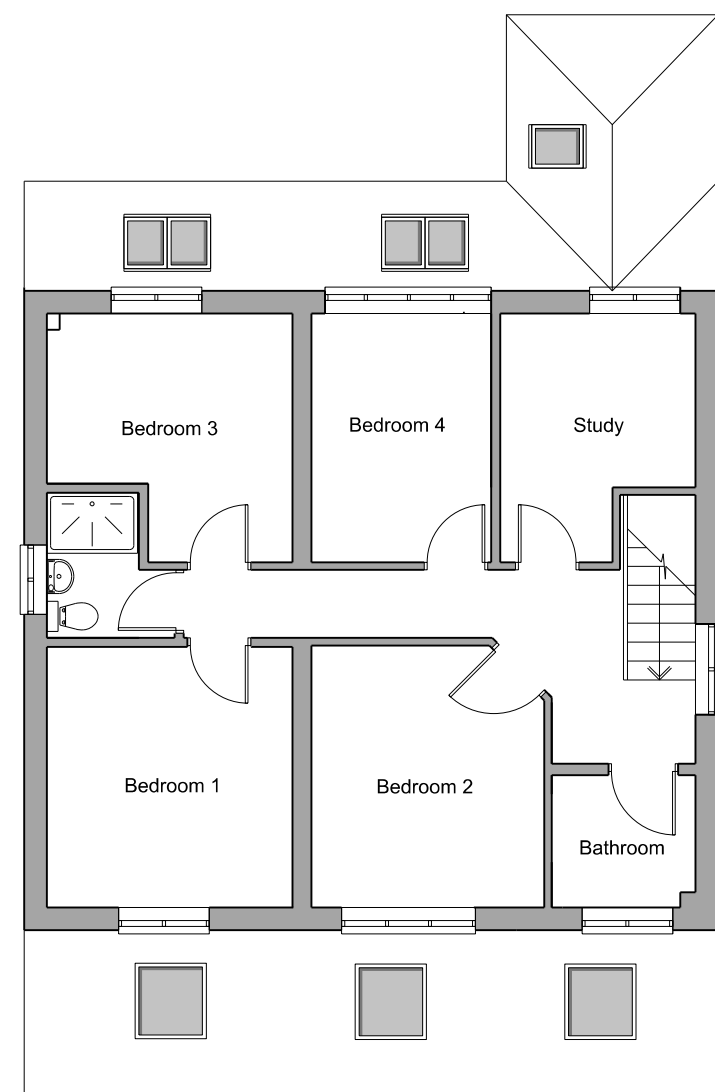

01 First Floor Plan

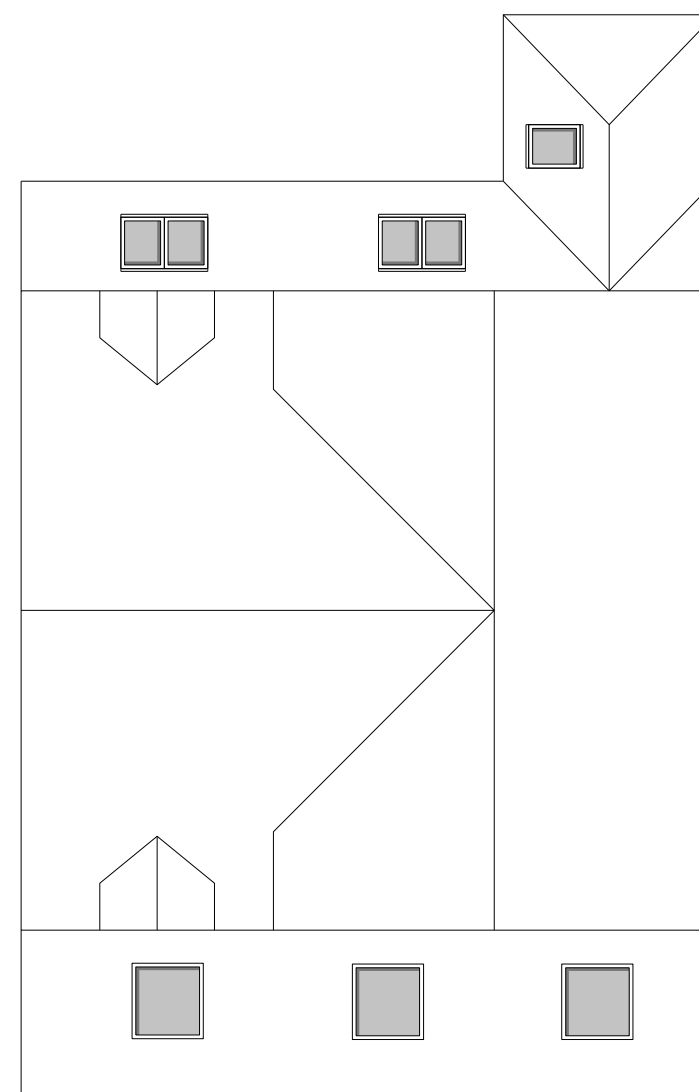


R Roof Plan




S South Elevation



N North Elevation

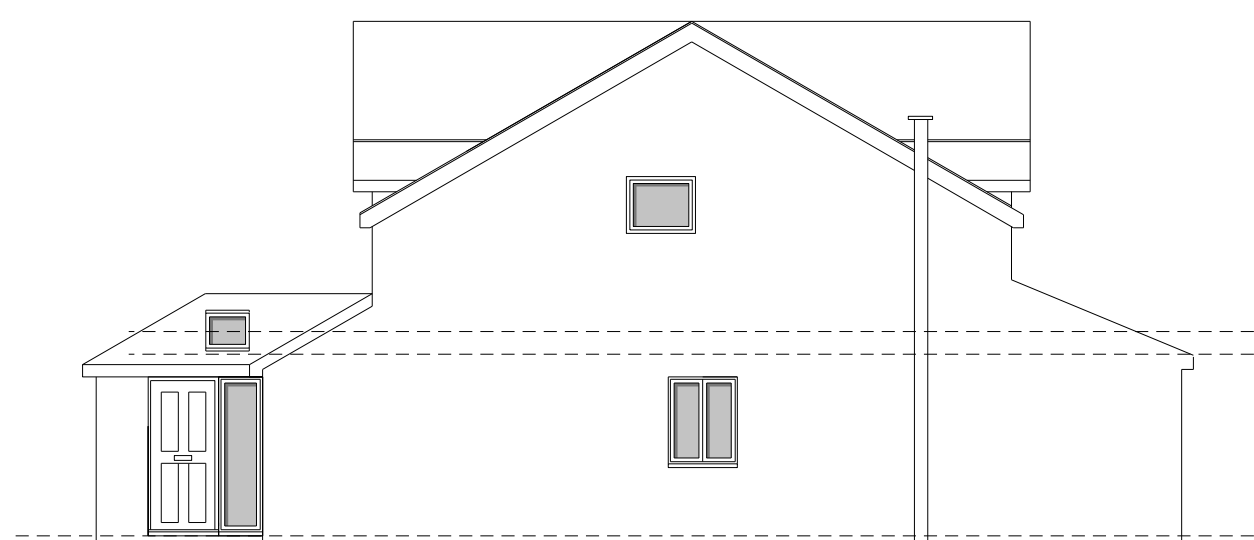

W West Elevation

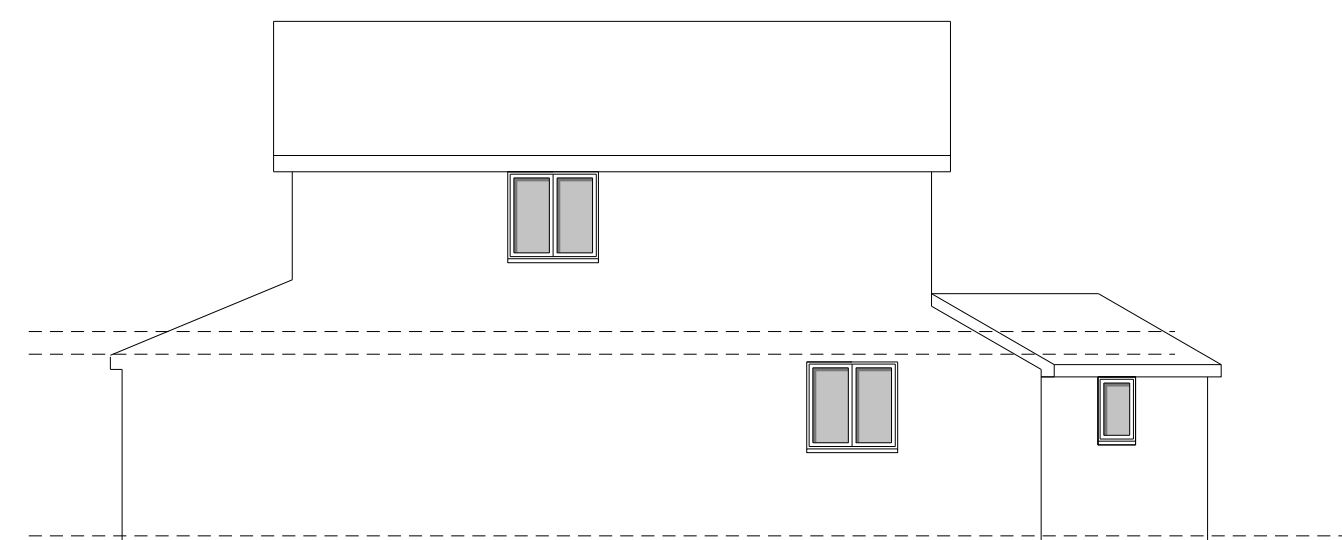

E East Elevation

Revisions		
Rev	Date	Note

Project address
28 Iden Hurst
Hurstpierpoint
BN6 9XZ

Client	Steve + Am Stone
--------	------------------

Iden Hurst

Drawing Title
Existing Drawings

Scale 1:100 @ A1	Drawn by MB	
Project No. 184	Drawing no. 001	Revision P1
Status Design		First Drawn 22.01.24