




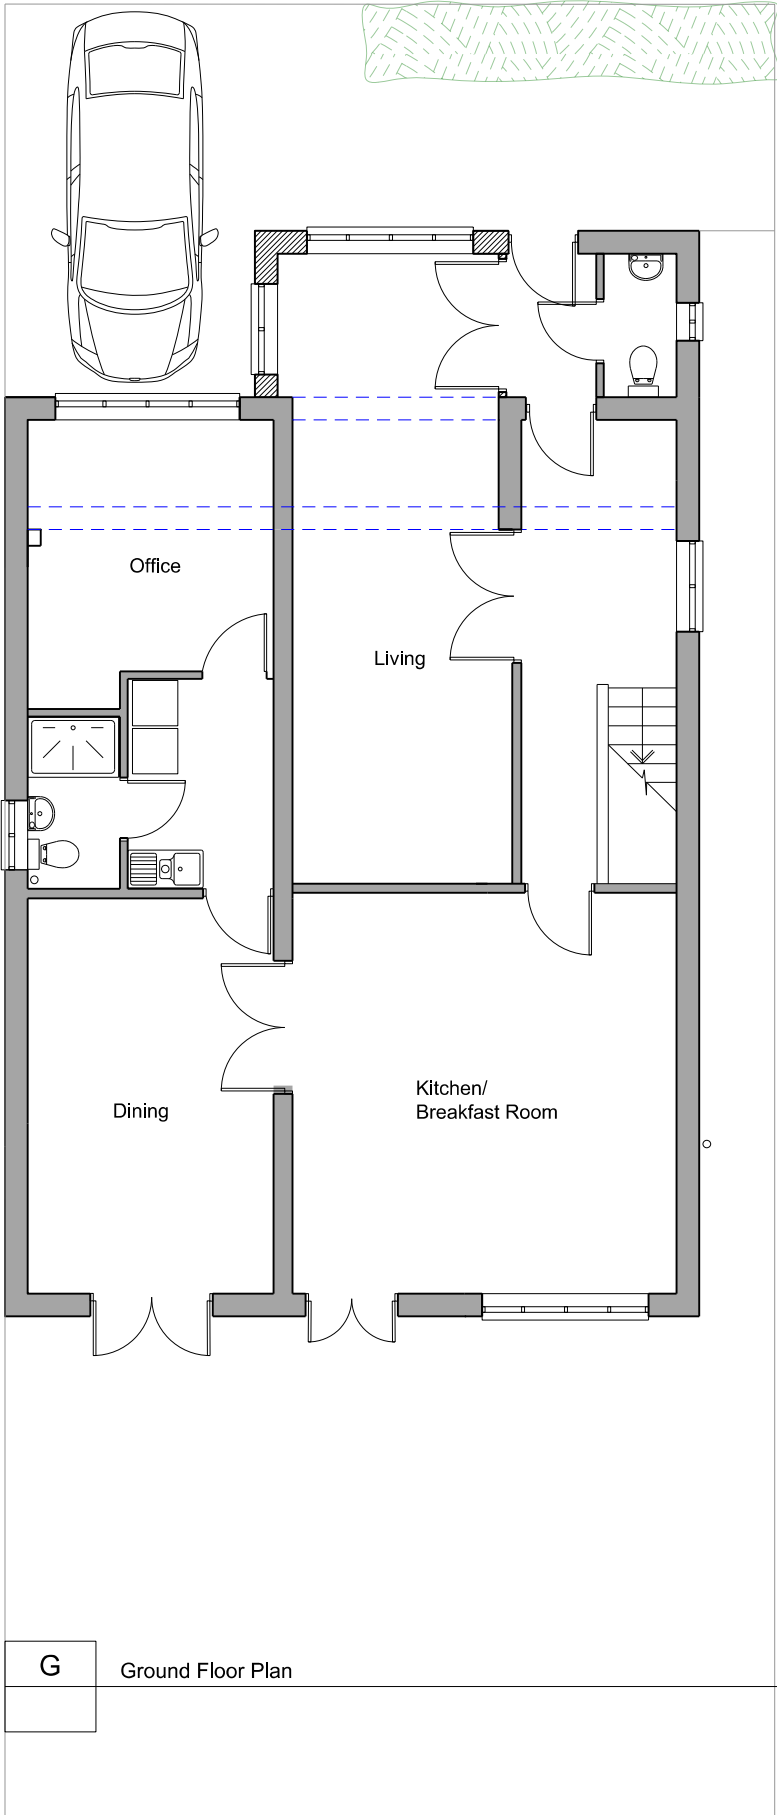


G Ground Floor Plan

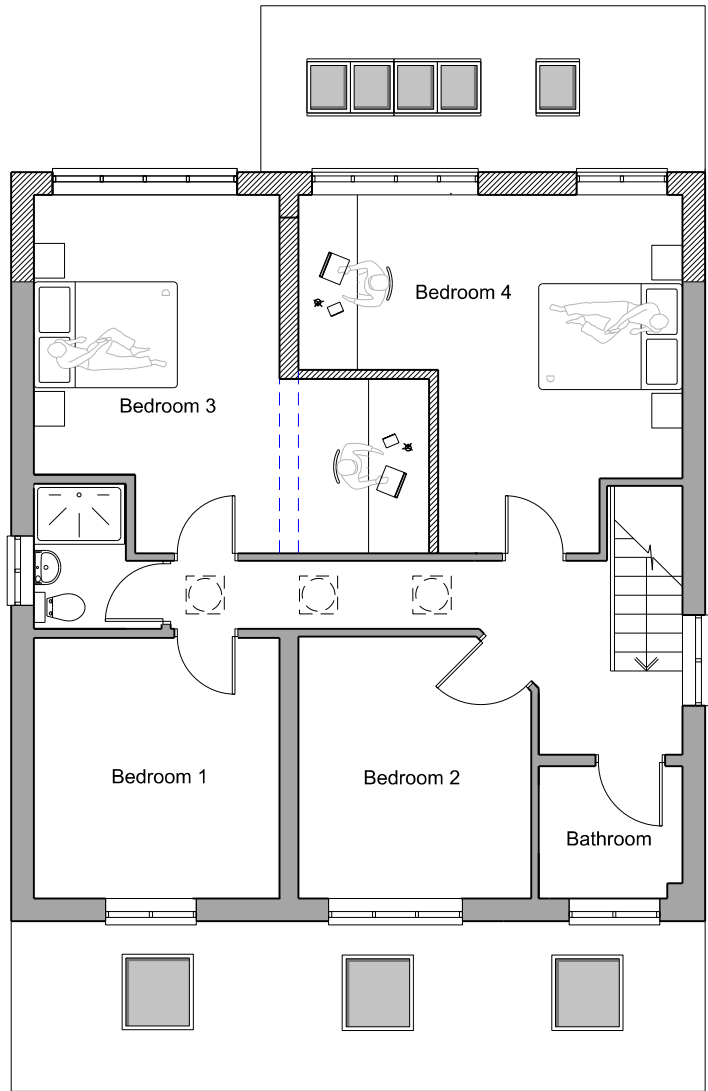

01 First Floor Plan

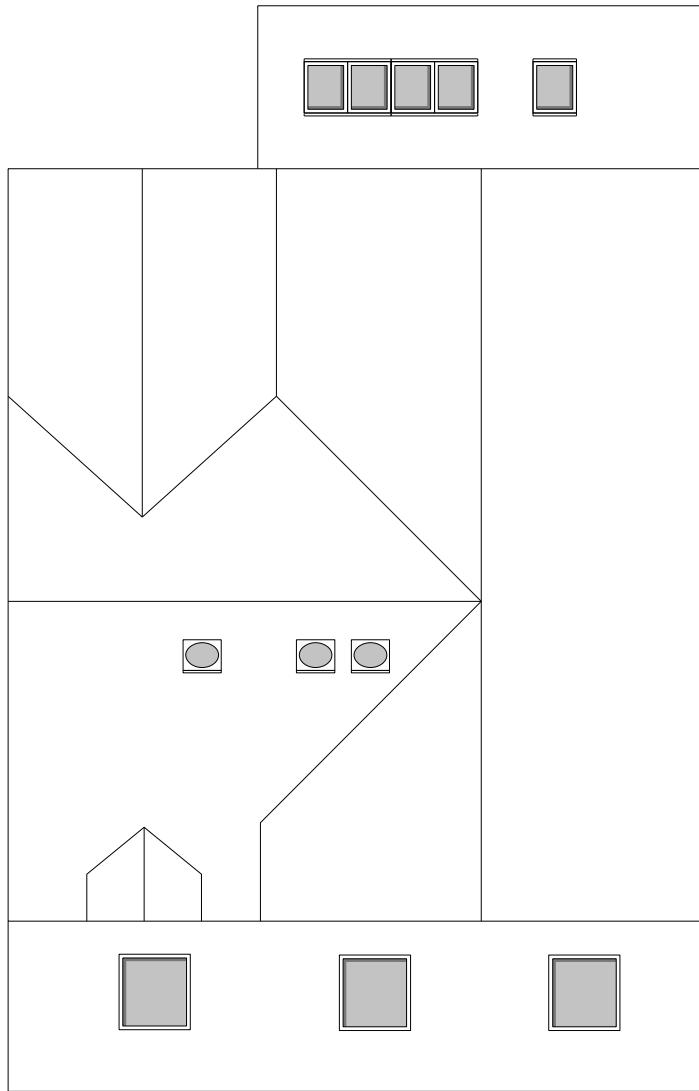


R Roof Plan

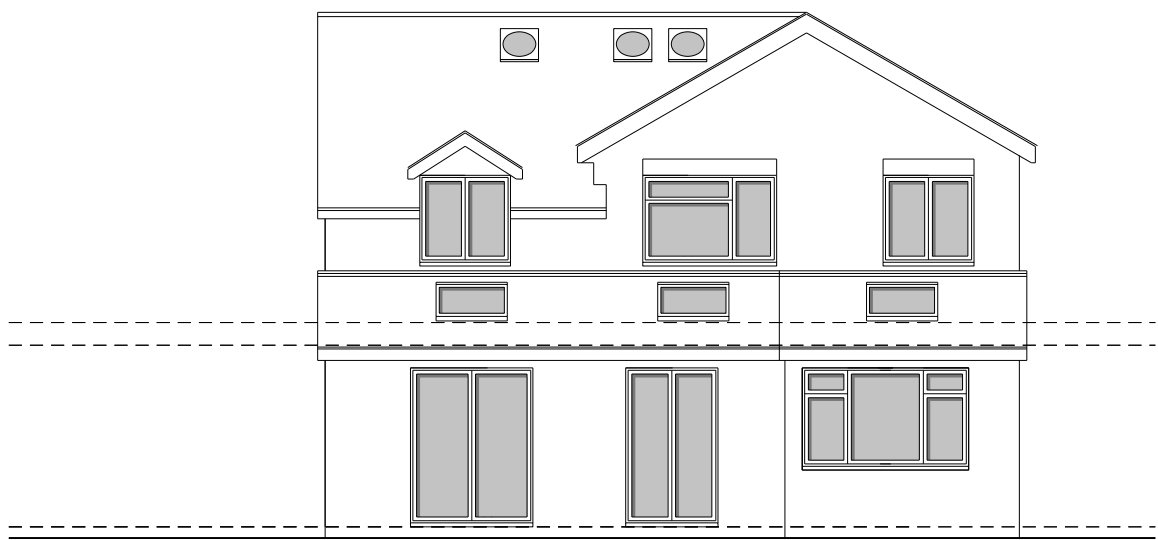


S South Elevation



N North Elevation

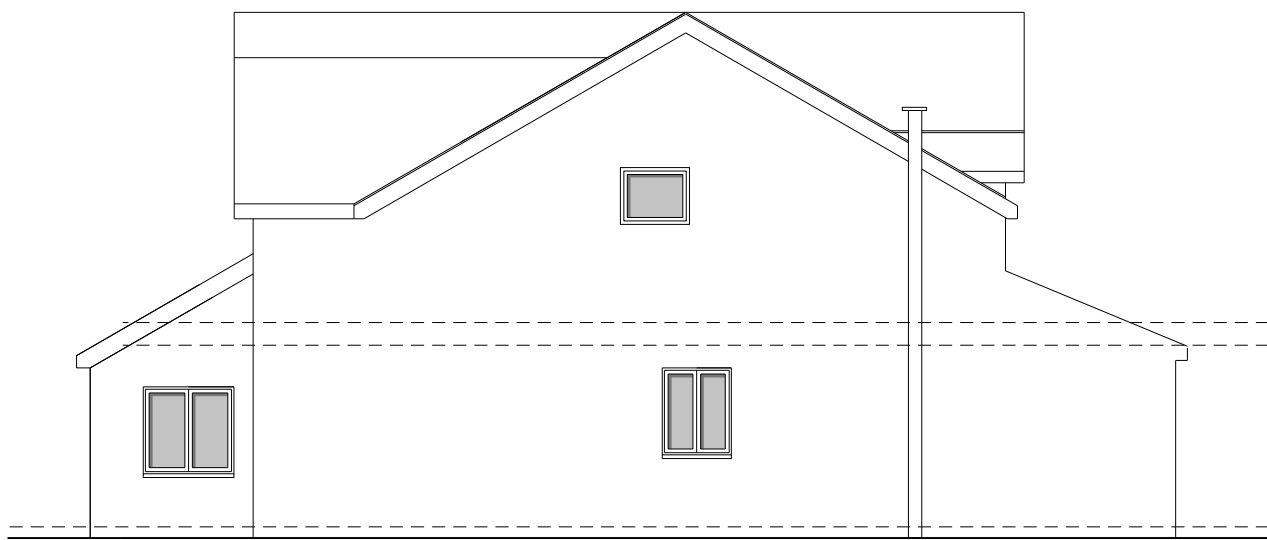

W West Elevation

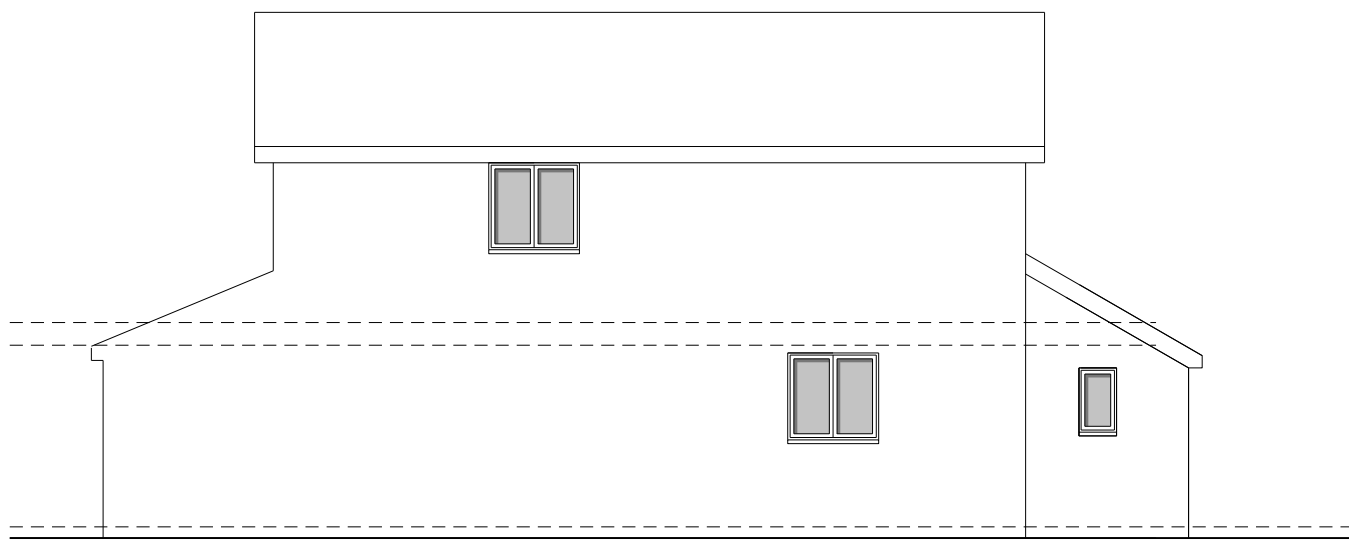

E East Elevation

Revisions		
Rev	Date	Note

Project address
28 Iden Hurst,
Hurstpierpoint,
BN6 9XZ

Client
Steve + Am Stone

Project title
Iden Hurst

Drawing Title:
Proposed Drawings

Scale 1:100 @ A1		Drawn by MB
Project No. 184	Drawing no. 101	Revision P1
Status Design		First Drawn 22.01.24