



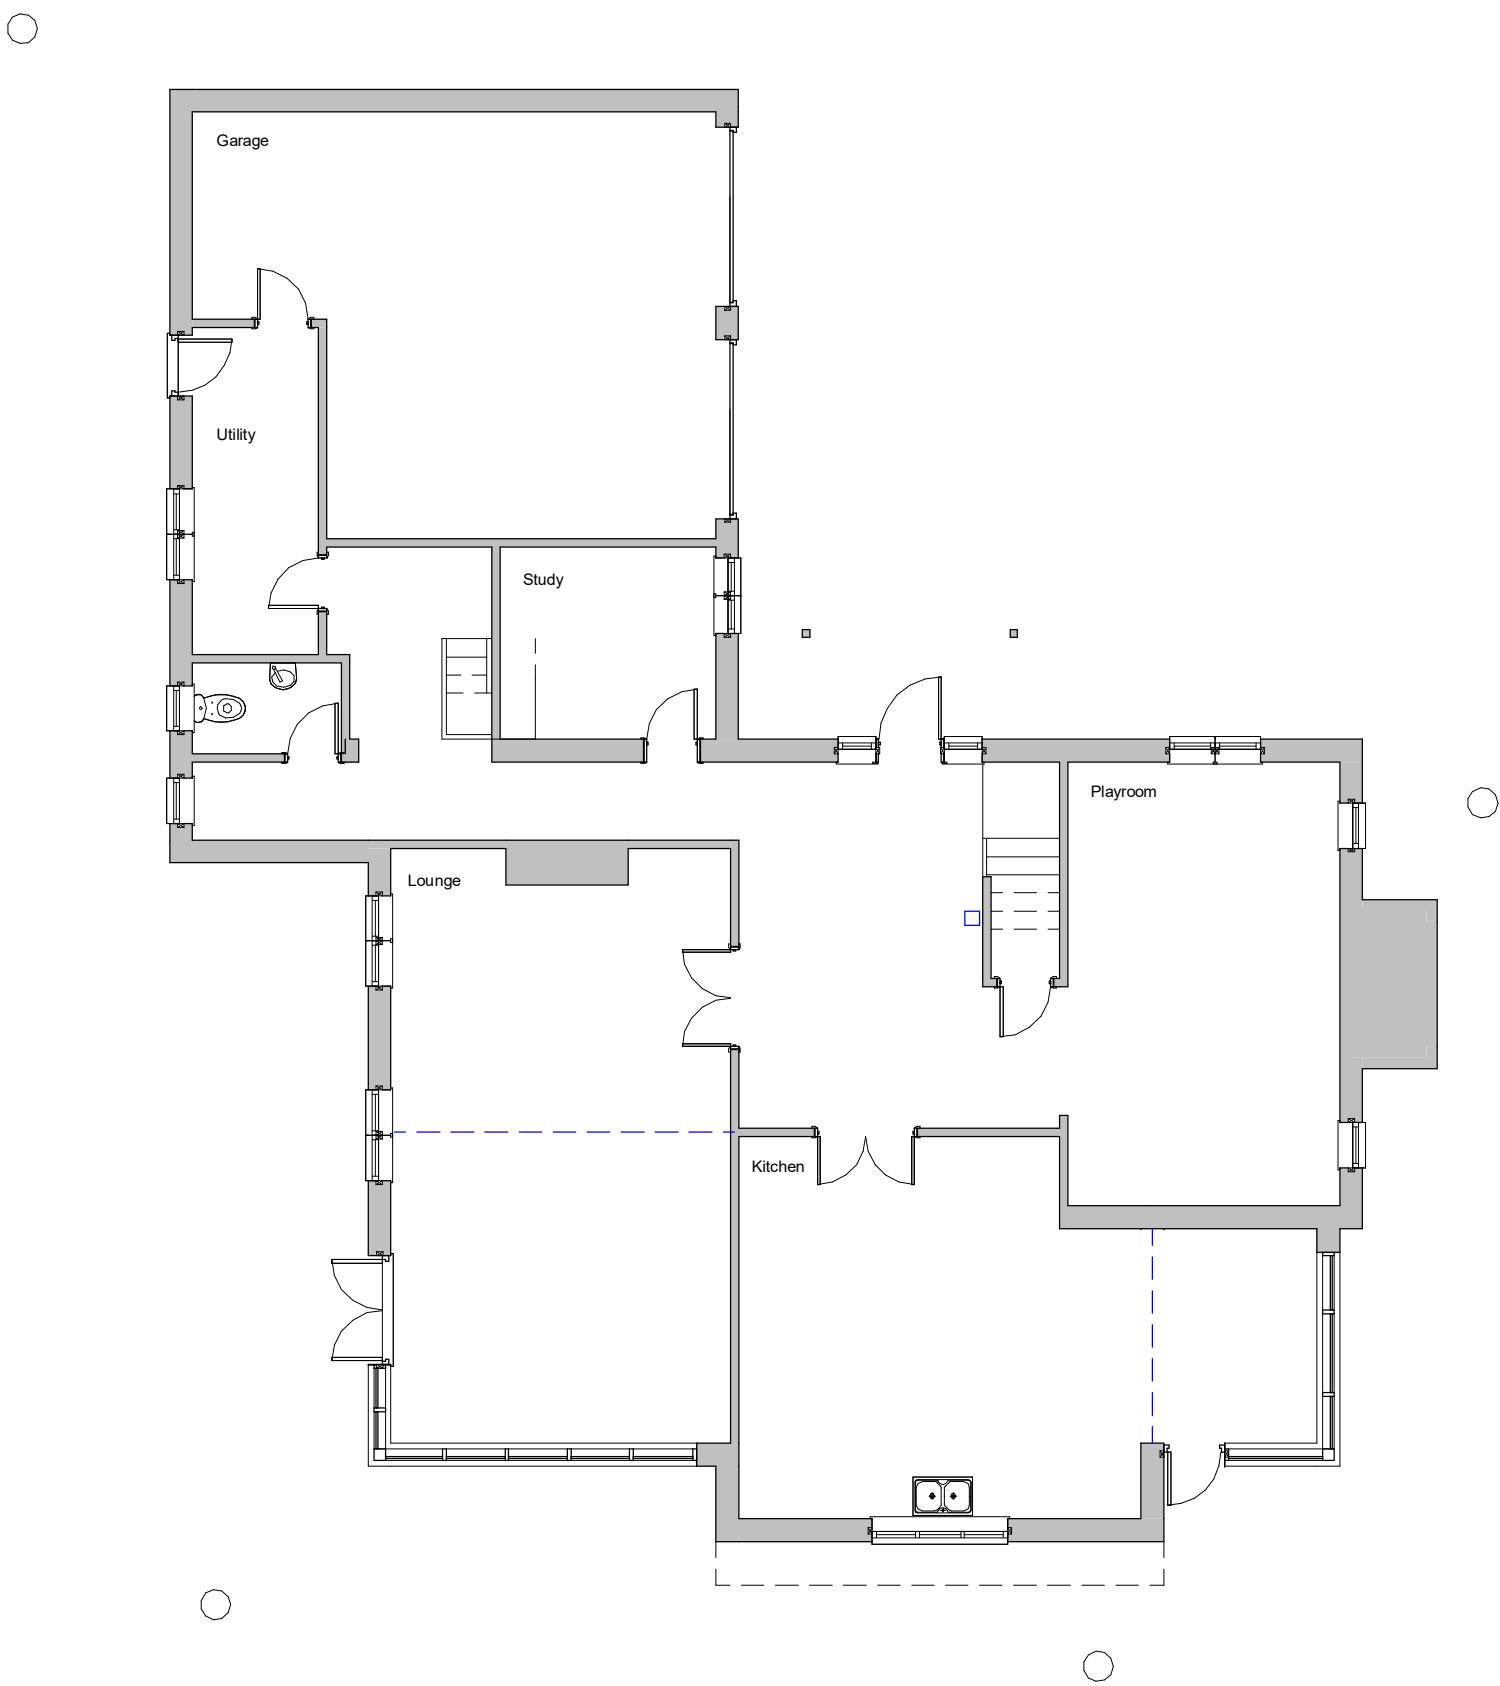


Ground Floor

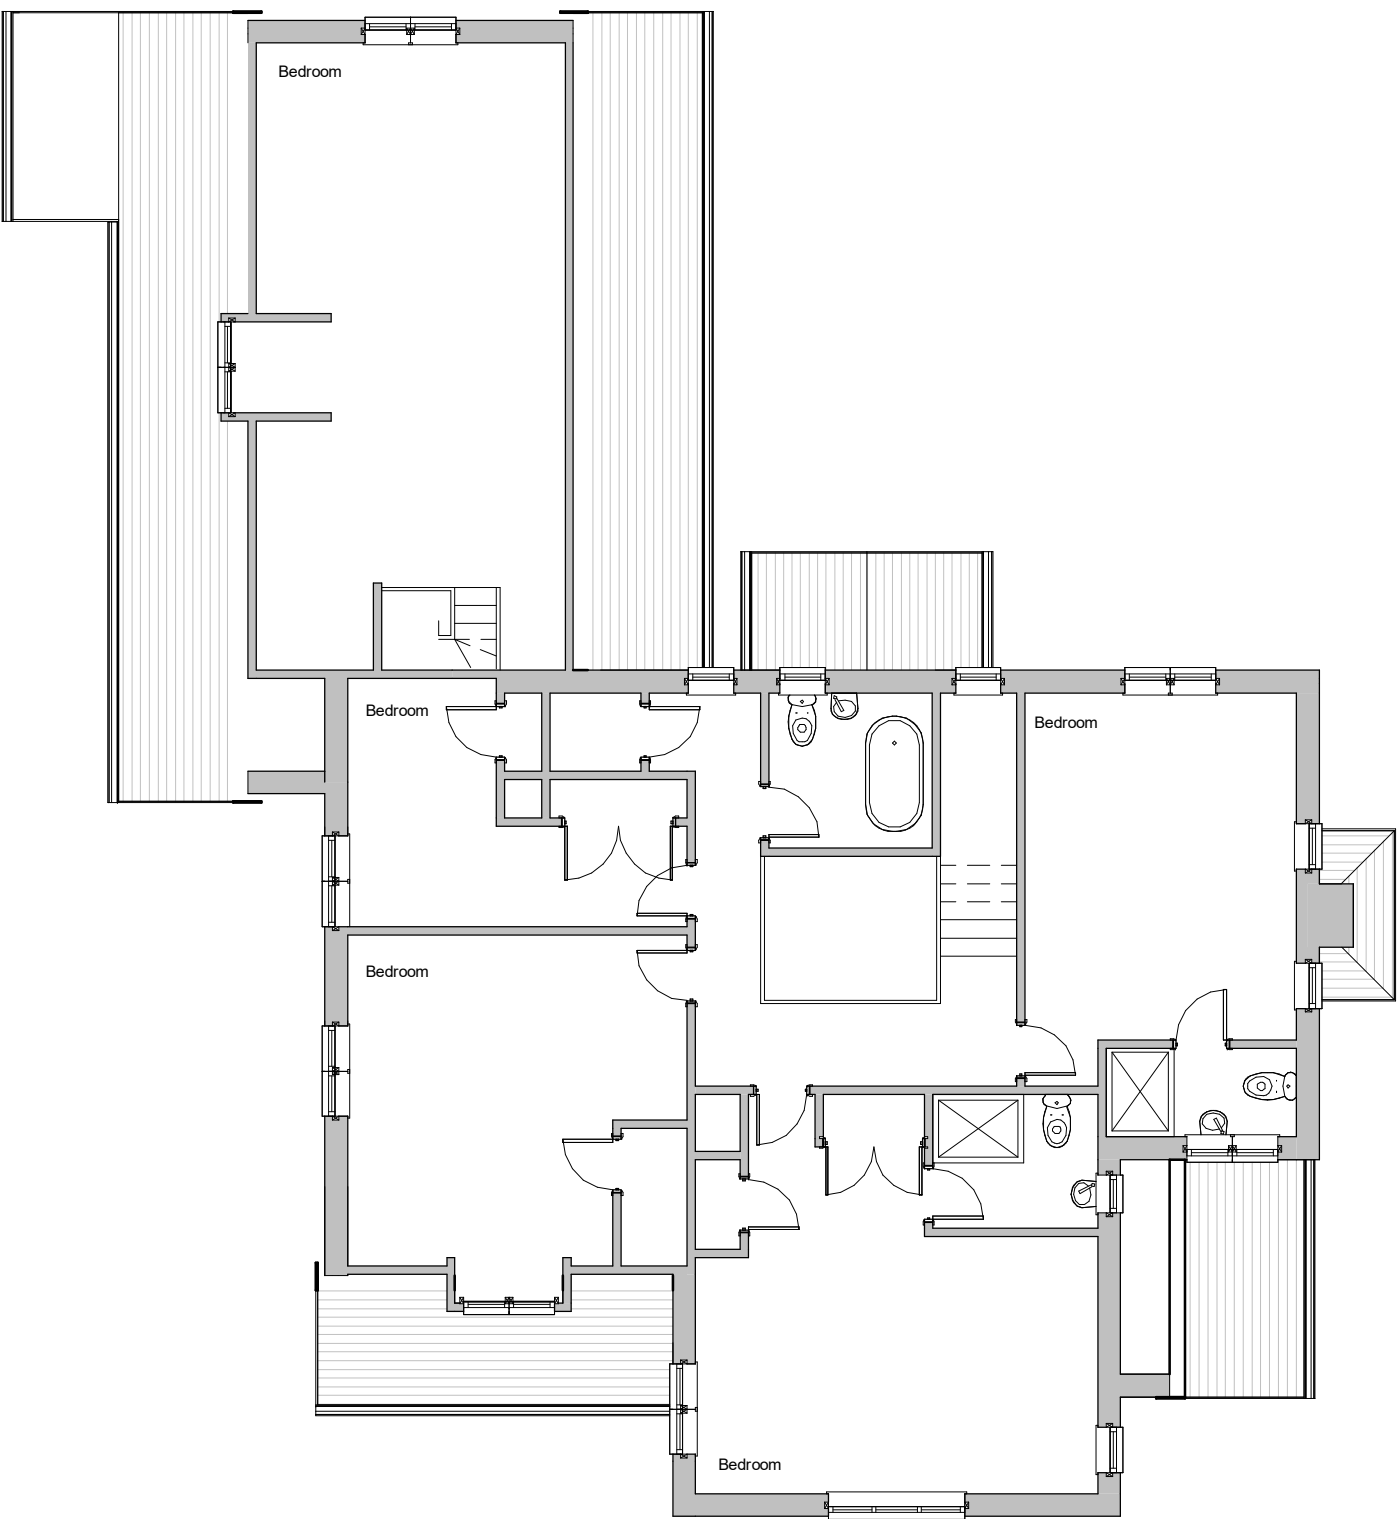

First Floor



Side Elevation

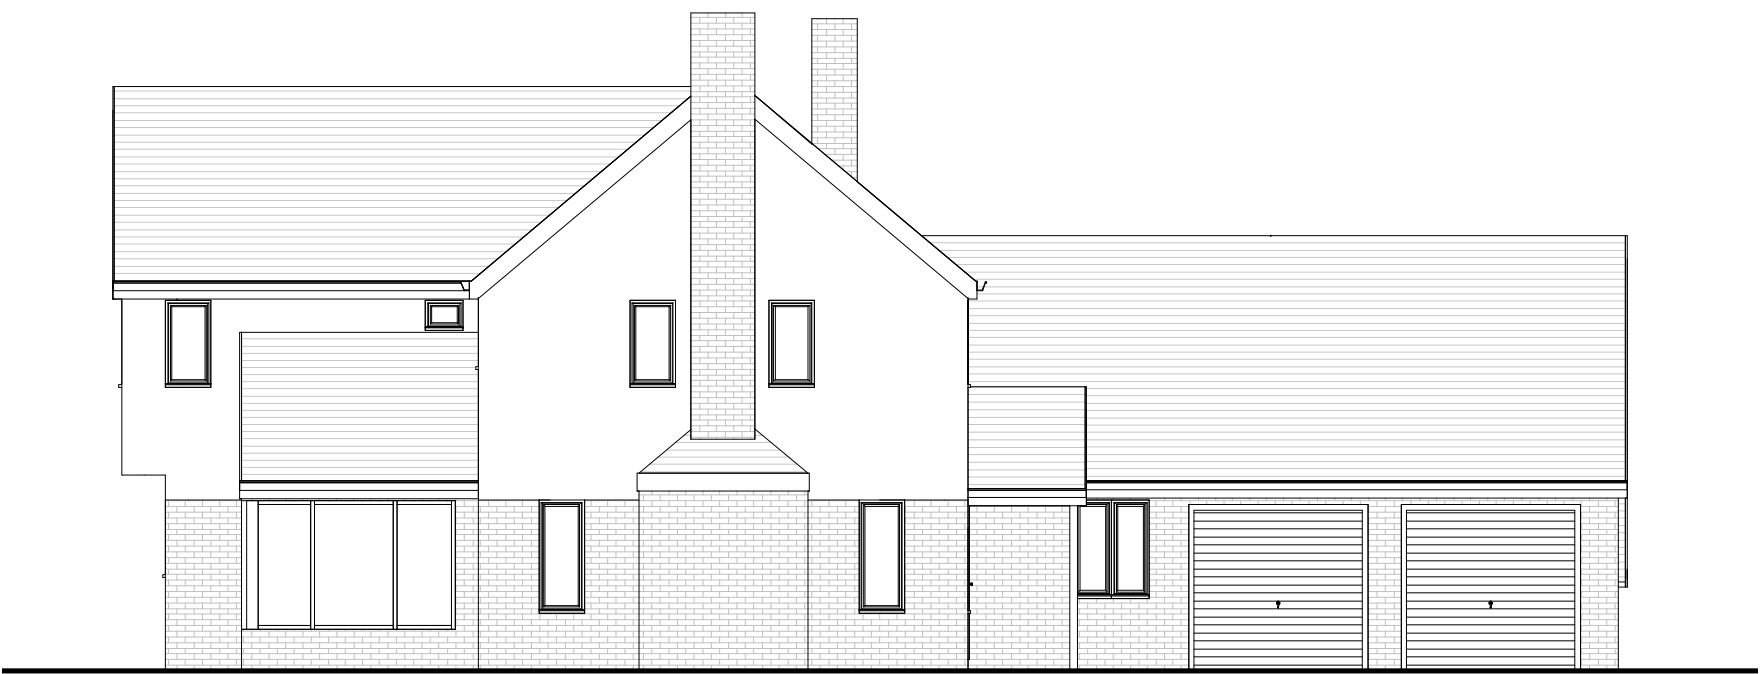

Front Elevation




Side Elevation



Rear Elevation

Revisions

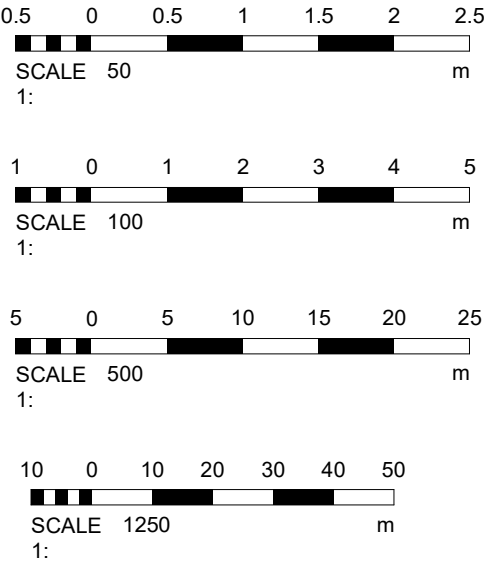

Materials

Drawing Number 2024/148 Sheet 1 of 4

Size A1 Scale 1:50, 1:100, 1:500, 1:1250

Project Existing details October 2024

Job Title Truslers Turslers Hill Lane Albourne Hassocks

Do Not scale from this drawing except for planning as photocopies will be subject to distortion Drawings to be read in conjunction with all other Designers and structural engineers contract drawings and specifications: Any discrepancies must be brought to the attention of the Designer immediately. The contractor must verify all dimensions by site measurement before ordering materials or manufacturing components Substitute materials and products to those named will be acceptable if proven to be of equal or higher performance and not in conflict with other elements

M.J.Humphrey Ltd



Mel Humphrey MRICS, MBEng 9 Aldeworth Avenue Goring By Sea West Sussex BN12 4XQ Adam Humphrey 4 Thalassa Road Worthing West Sussex BN11 2HH

Mel@mjhumphrey.co.uk 07701055182 Adam@mjhumphrey.co.uk 07812419142