



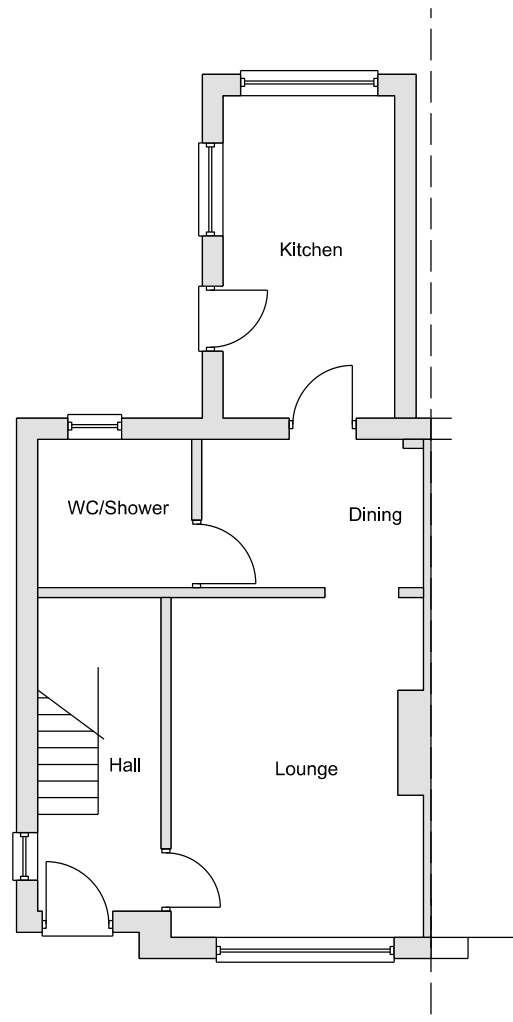


Existing Ground Floor
Scale 1:100




Existing Front Elevation
Scale 1:100

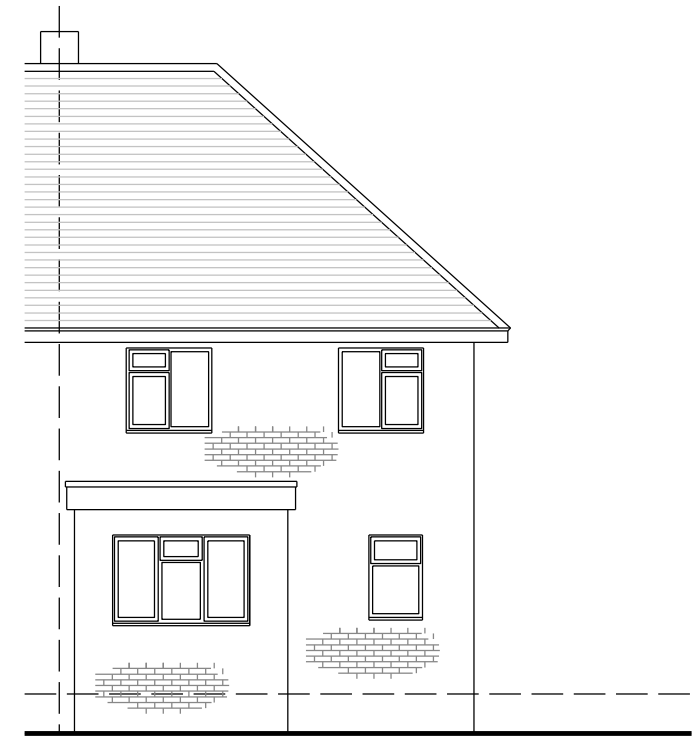

Existing Rear Elevation
Scale 1:100

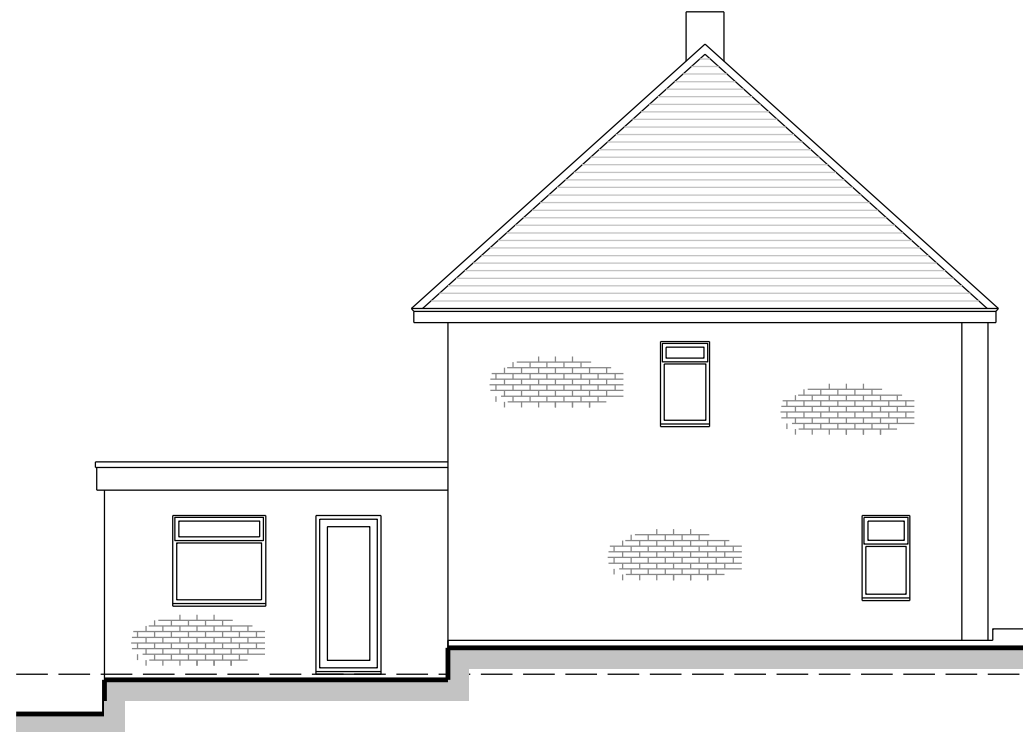

Existing Side Elevation
Scale 1:100

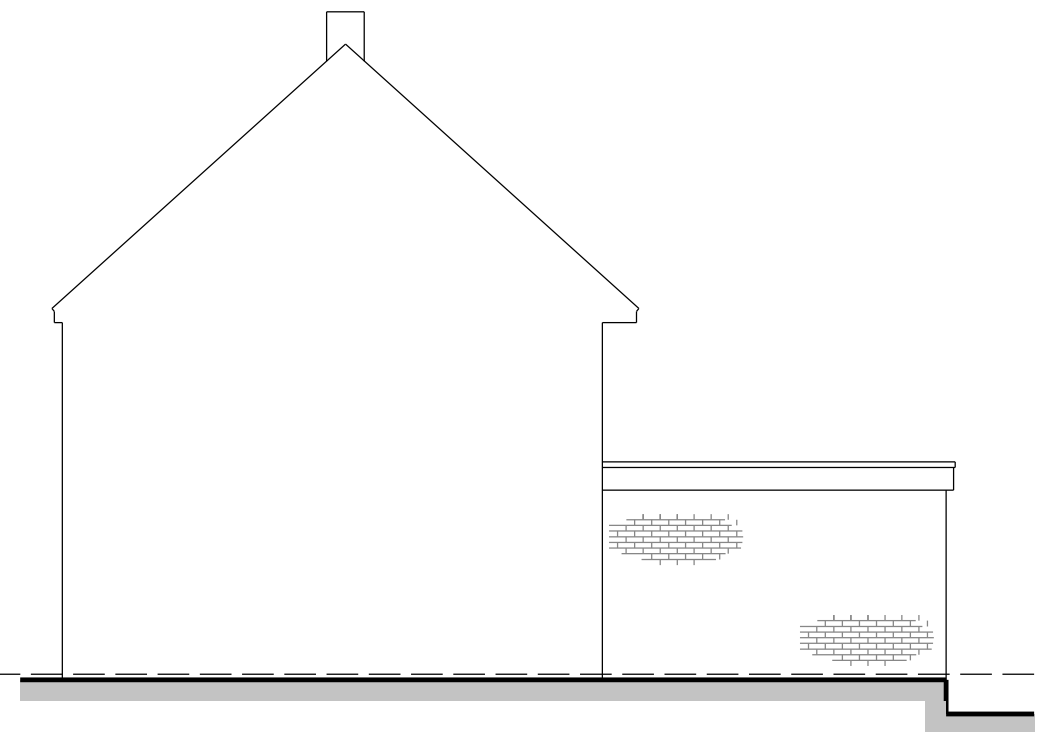

Existing Side Elevation
Scale 1:100

	Client	Mr & Mrs Watson	Title	Proposed Single Storey Rear Extension	Drawn By	Size	Date		
	Title	18 Forest View Road, East Grinstead, West Sussex, RH19 4AR						Existing Plan & Elevations	
				Drawing Number	JBD/RH19/4AR/051		Rev	A	