


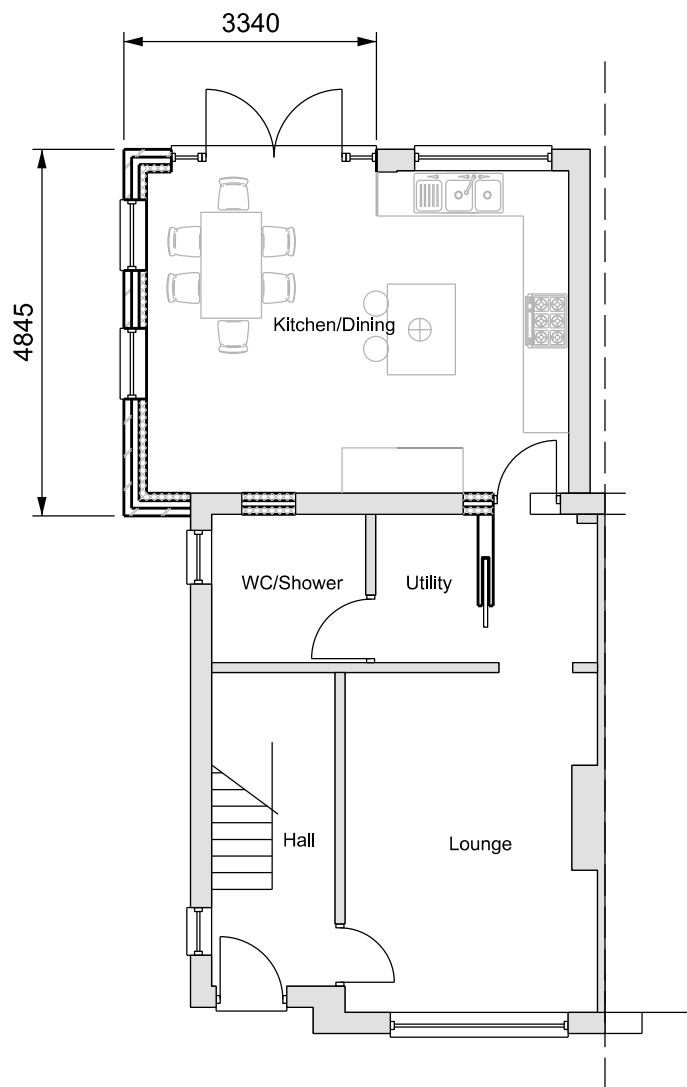


Proposed Ground Floor Plan




Proposed Front Elevation



Proposed Rear Elevation

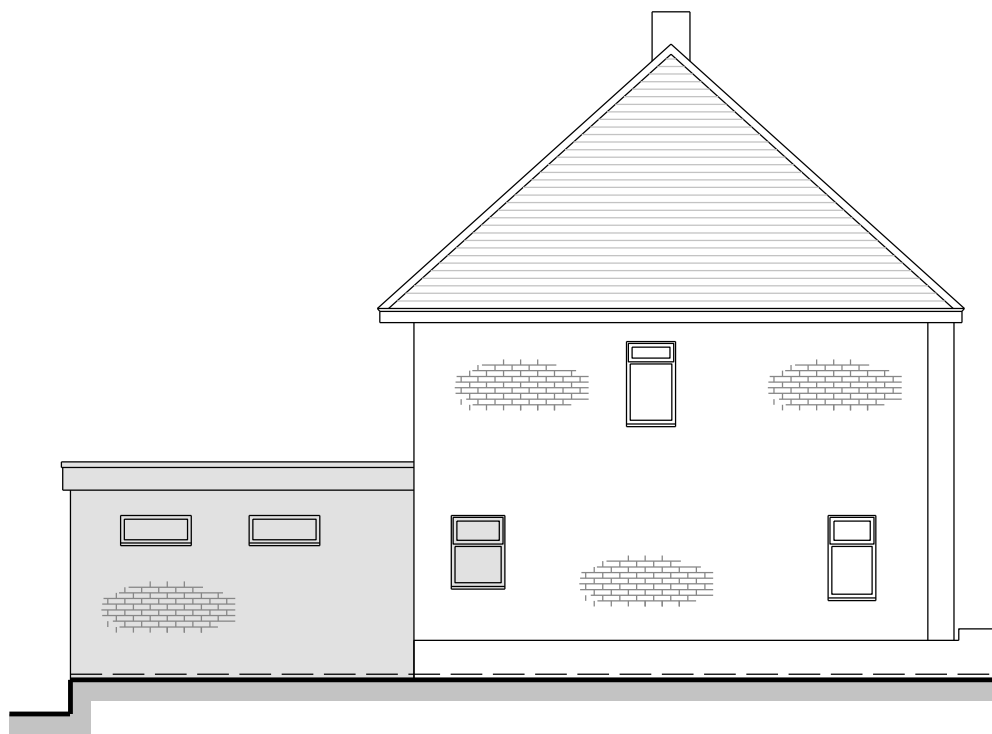


Proposed Side Elevation

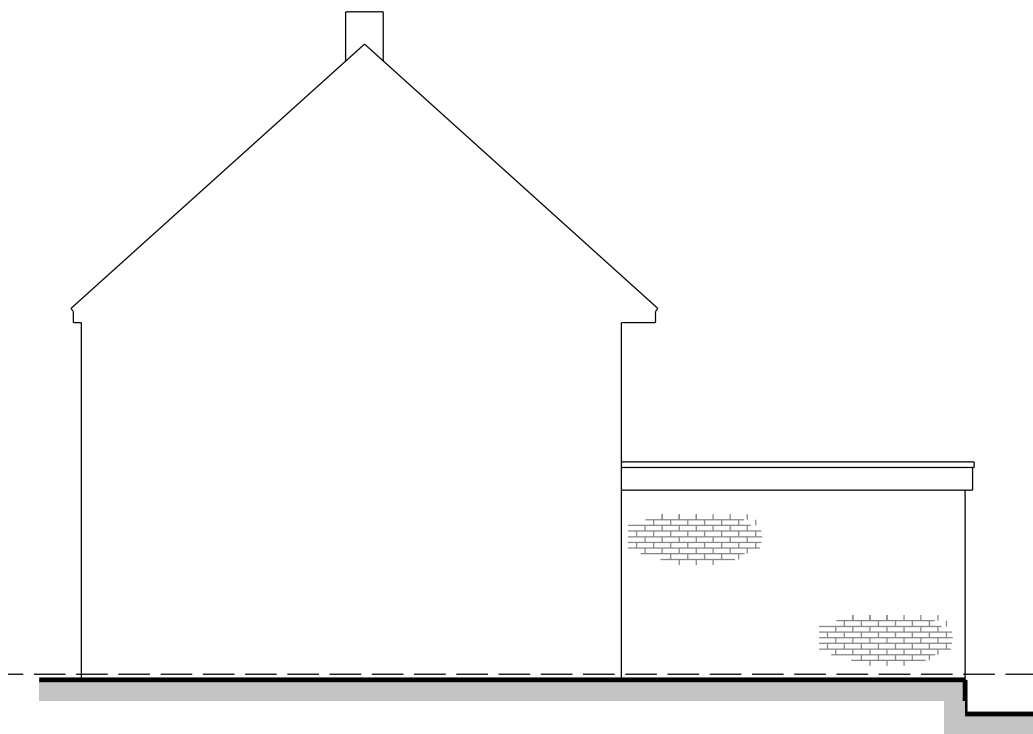

Proposed Side Elevation

Scale 1:100

 

Client Mr & Mrs Watson	Title Proposed Single Storey Rear Extension Proposed Plan & Elevations	Drawn By	Size A3	Date 10/05/26
		Drawing Number JBD/RH19/4AR/052		Rev A