




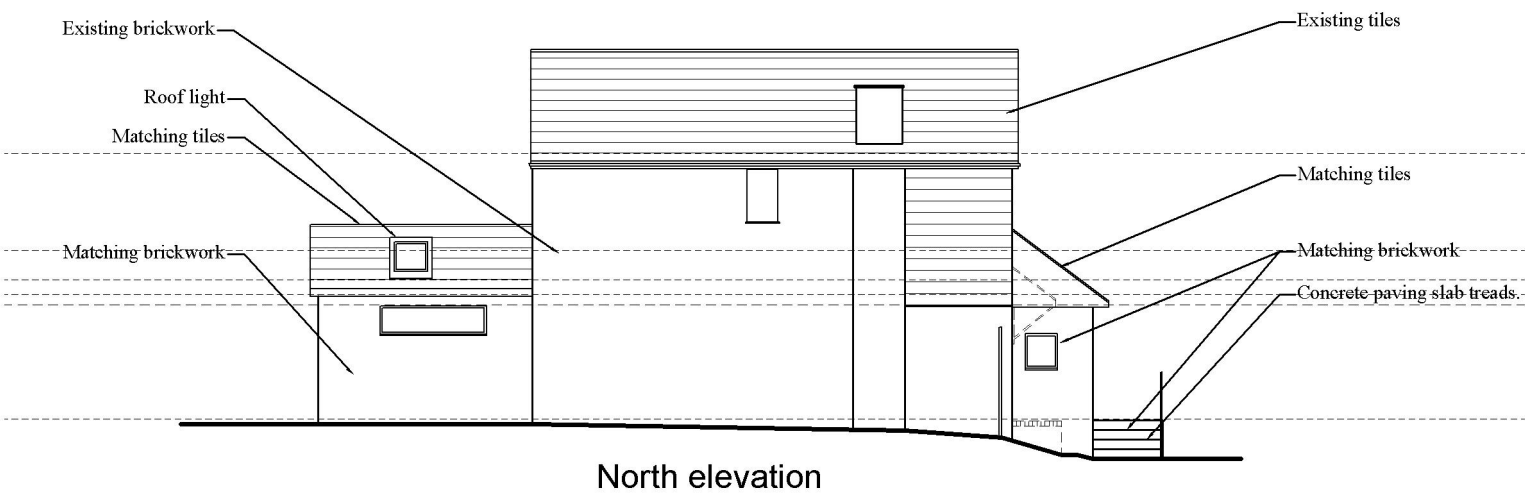

North elevation

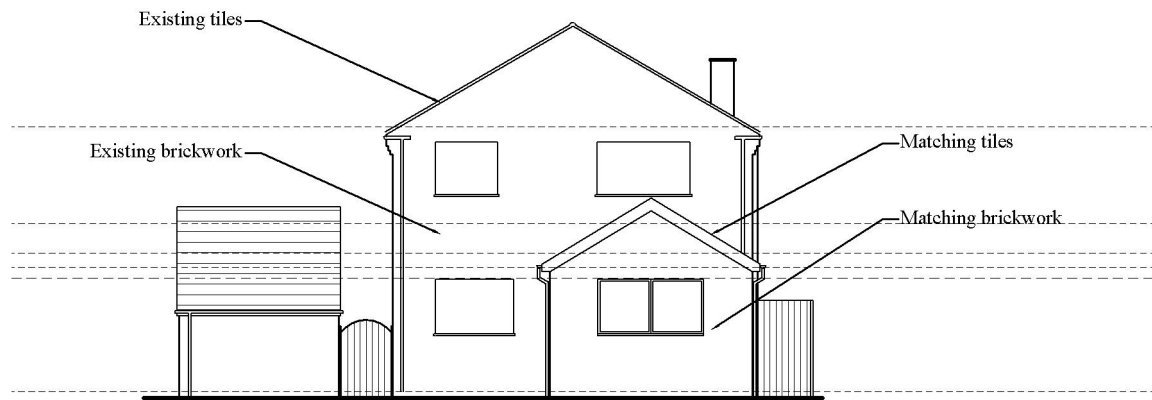


East elevation

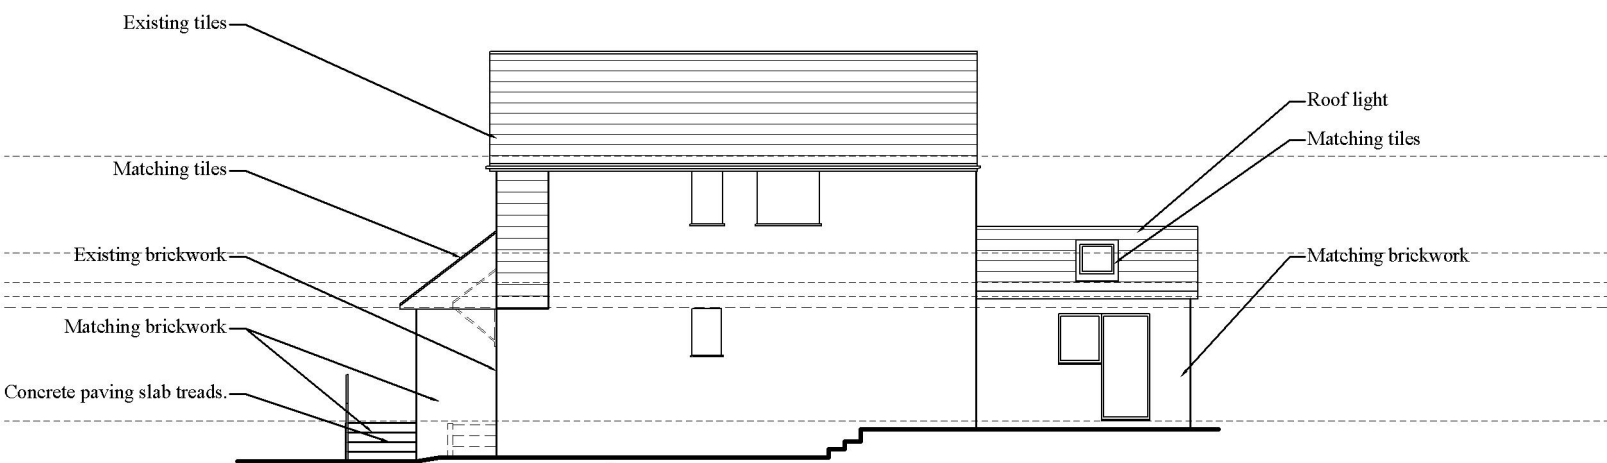

South elevation



West elevation

 

Downlands

Architectural

Design & Surveying



Downlands

Framfield

Chickfield

East Sussex TN22 5PN

Tel: 01825 890222

E-mail: cad@downlands.co.uk

Job:

5 Court Close,
East Grinstead,
West Sussex, RH19 3YQ

Title:

planning
Proposed elevations

Date:

FEB 2026

Drwg No:

2666/302

Rev:

B

Scale:

1:100 @ A2

Drawn:

MB/AMJ

Client:

Mr & Mrs D Sharp

Drawings are the copyright of the above practice. Contractor to check all dimensions and details before commencement, construction or fabrication and report any deviation to the Surveyor. Figured dimensions are not to be relied upon without site accuracy checking. All work to comply with current Building Regulations, BS5492:2011 & NBS: Reg's where applicable. Specification and Drawing contradictions must be referred to the surveyor before being acted upon.