



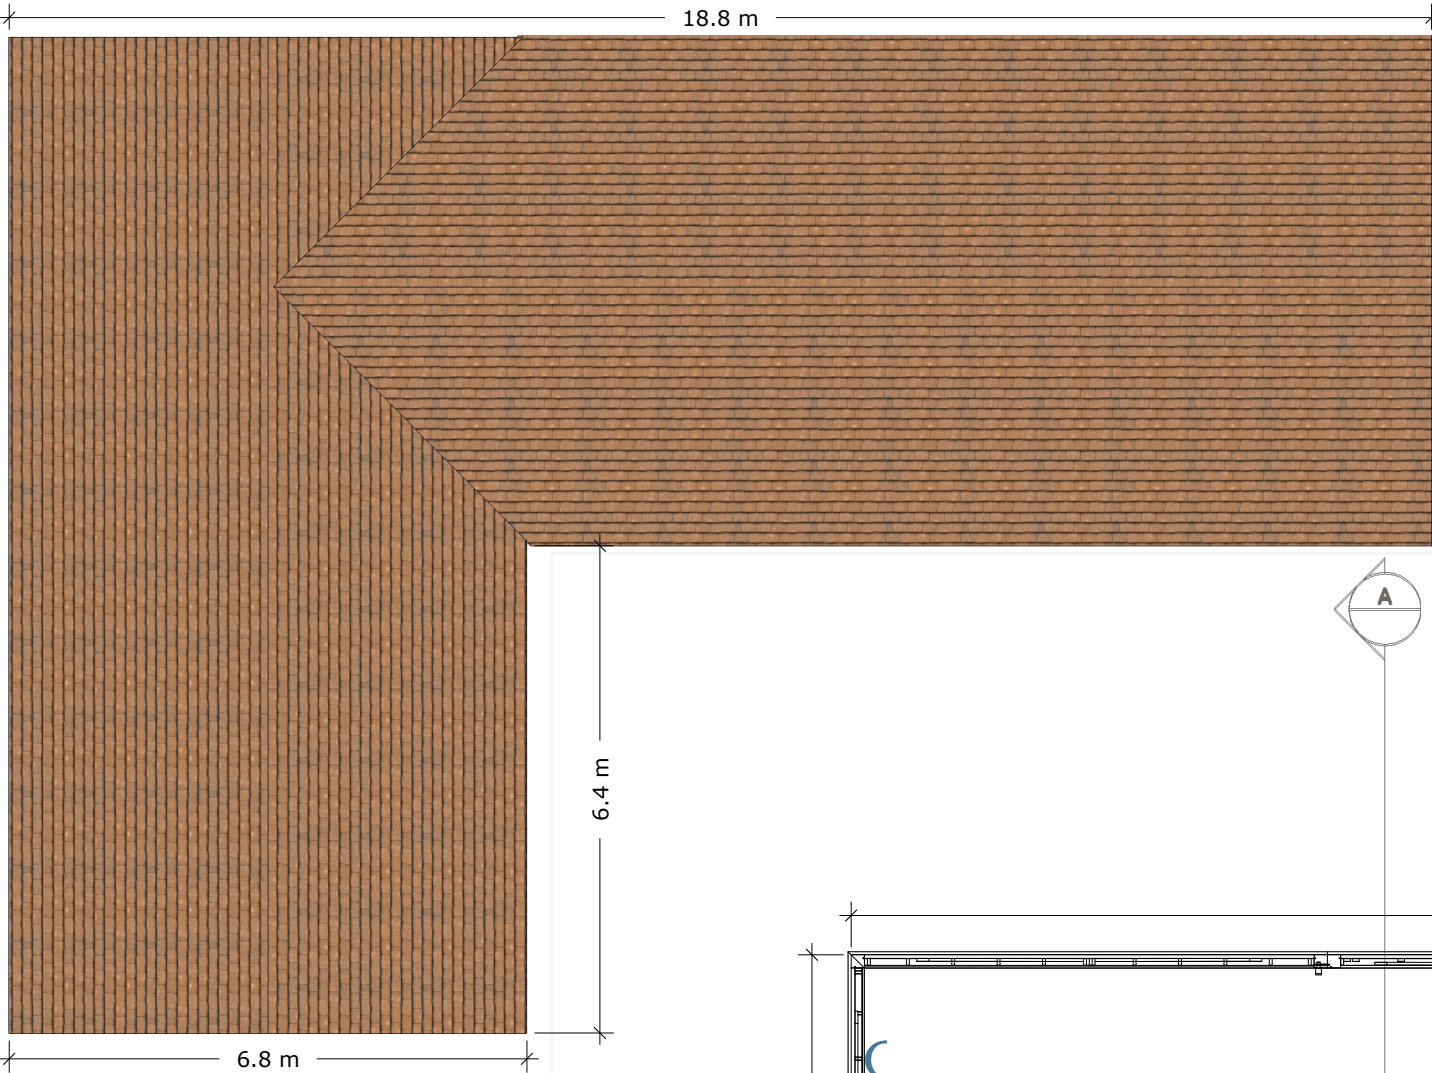

ROOF PLAN
Scale 1:100

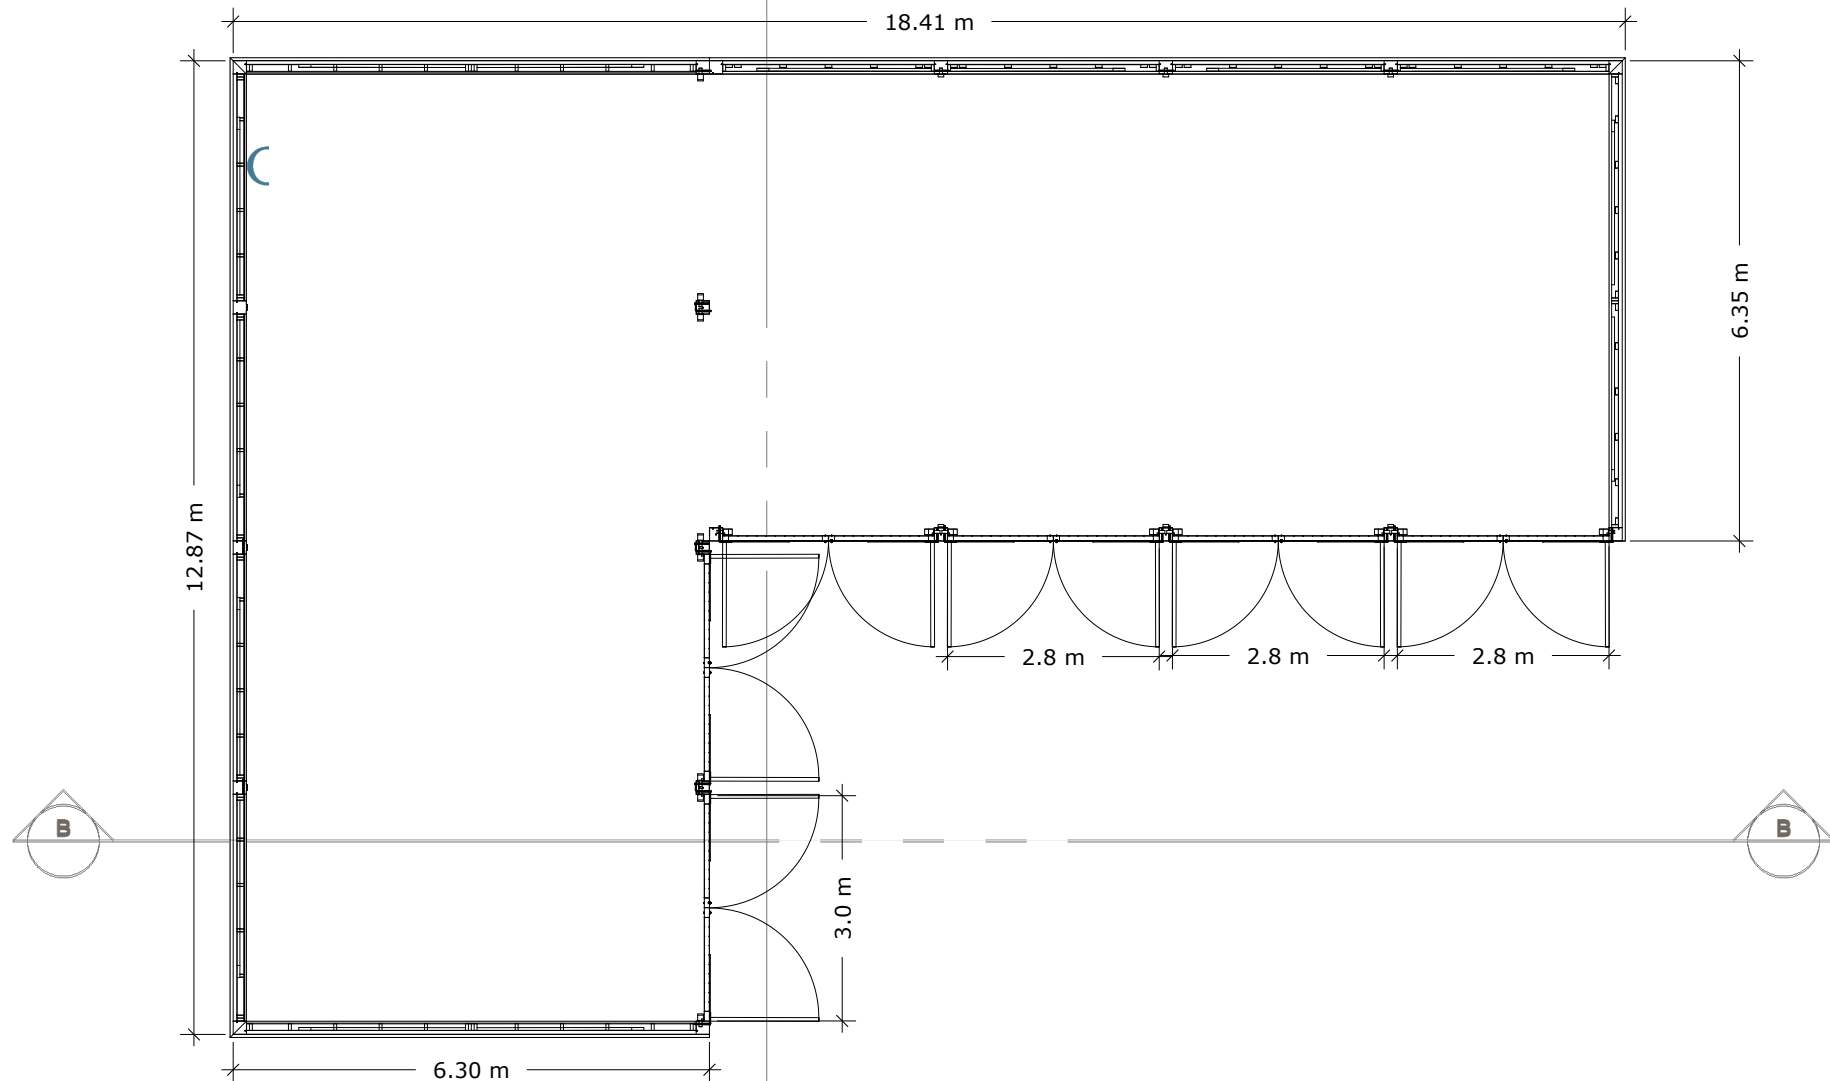

FLOOR PLAN
Scale 1:100

Plan

OAKWRIGHTS®

DRAWINGS PRODUCED BY

T.J. Crump Oakwrights Ltd
The Lakes, Swainshill,
Hereford, HR4 7PU

+44 (0)1432 353353
enquiries@oakwrights.co.uk

CLIENT

Mr James Smith

SITE ADDRESS

5 Silverdale Road, Burgess Hill
West Sussex RH15 0ED

PROJECT

Bespoke Outbuilding

DEPARTMENT

OCB

DRAWING

PLAN

SCALE

1:100 @ A3

DATE DRAWN

20.12.2024

DATE ISSUED

20.12.2024

DRAWN

SS & DR

CHECKED

-

SALES REP

ZG

DRG. NO.

2210283

REV.

E