


North & South Elevations with Landscaping Scheme



NORTH ELEVATION
Scale 1:100



SOUTH ELEVATION
Scale 1:100

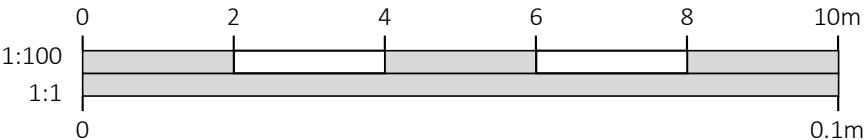

DRAWINGS PRODUCED BY		
T.J. Crump Oakwrights Ltd The Lakes, Swainshill, Hereford, HR4 7PU		
+44 (0)1432 353353 enquiries@oakwrights.co.uk		
CLIENT		
Mr James Smith		
SITE ADDRESS		
5 Silverdale Road, Burgess Hill West Sussex RH15 0ED		
PROJECT		
Bespoke Outbuilding		
DEPARTMENT		
OCB		
DRAWING		
NORTH & SOUTH ELEVATIONS		
SCALE		
1:100 @ A3		
DATE DRAWN		DATE ISSUED
20.12.2024		20.12.2024
DRAWN	CHECKED	SALES REP
SS & DR	-	ZG
DRG. NO.		REV.
2210283		E