


East & West Elevations with Landscaping Scheme


OAKWRIGHTS®



WEST ELEVATION
Scale 1:100

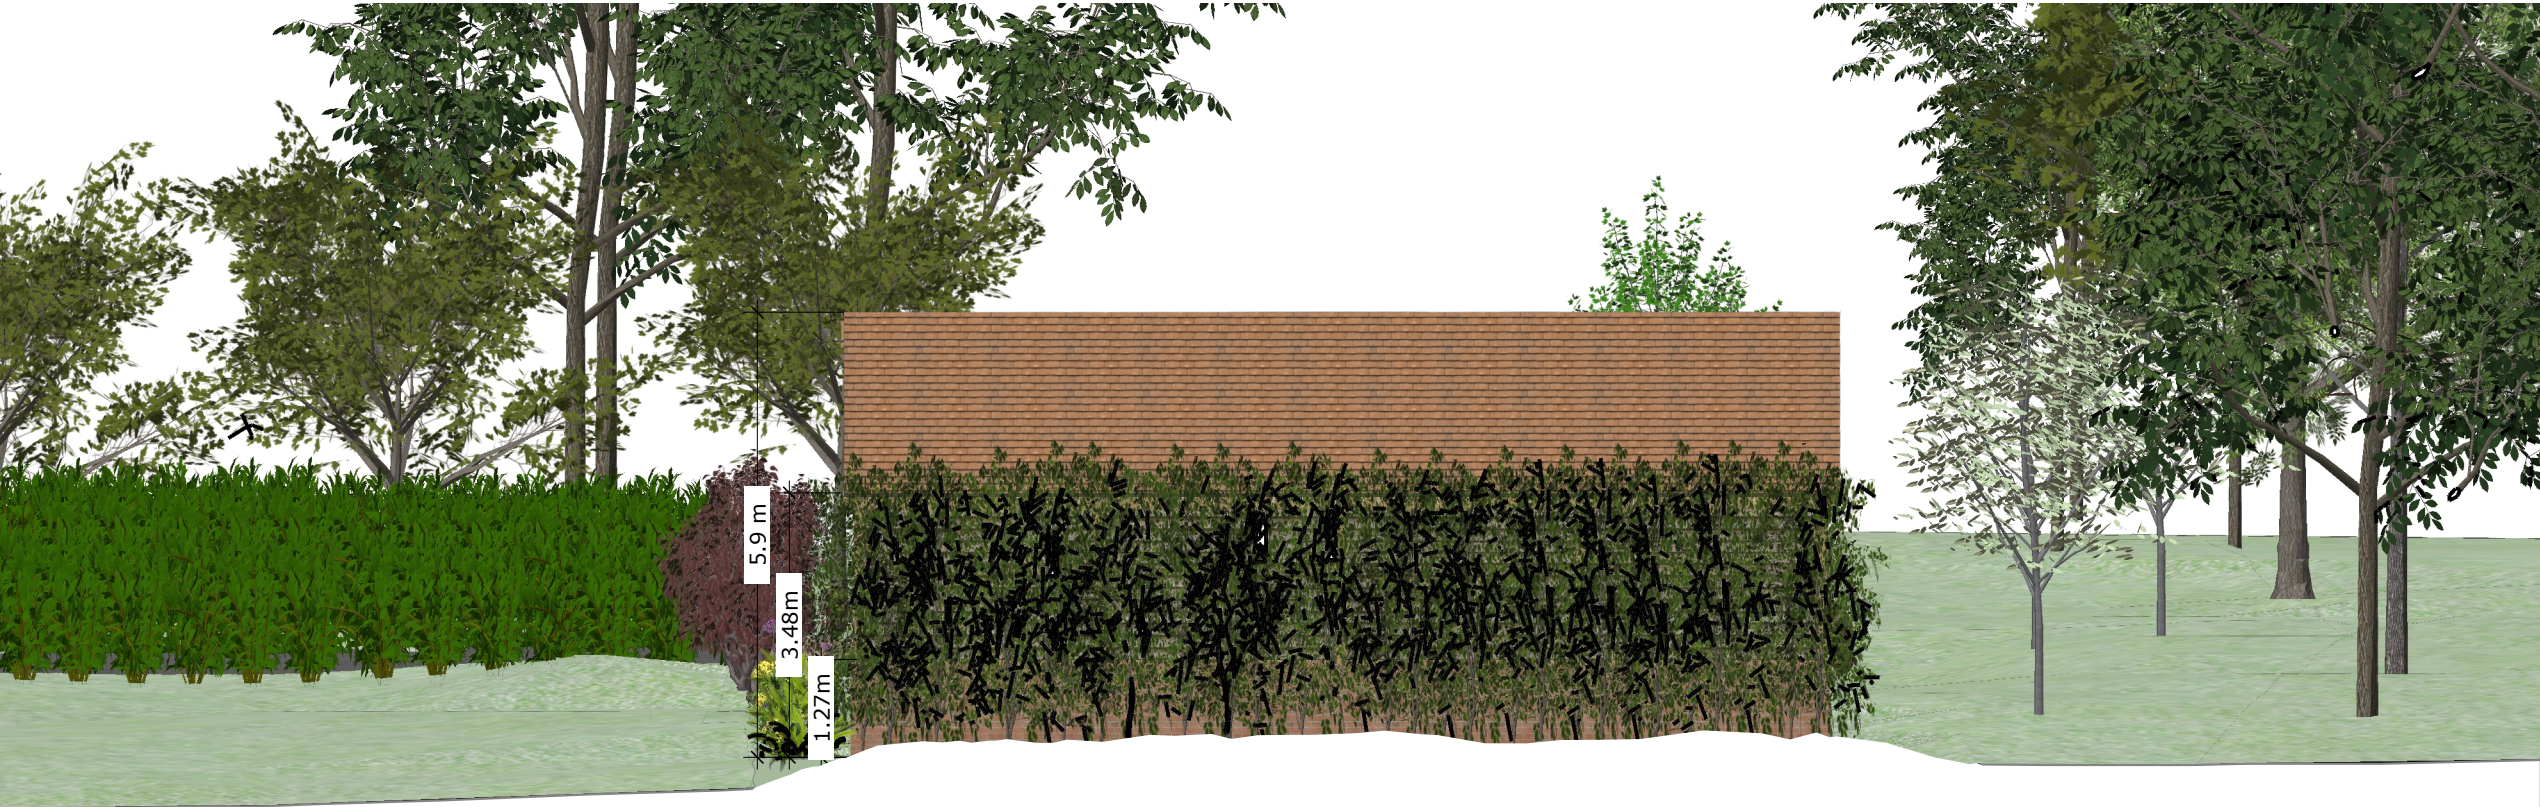

EAST ELEVATION
Scale 1:100

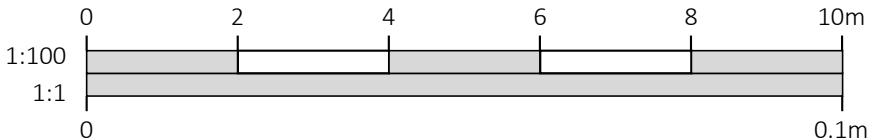

DRAWINGS PRODUCED BY			
T.J. Crump Oakwrights Ltd The Lakes, Swainshill, Hereford, HR4 7PU			
+44 (0)1432 353353 enquiries@oakwrights.co.uk			
CLIENT			
Mr James Smith			
SITE ADDRESS			
5 Silverdale Road, Burgess Hill West Sussex RH15 0ED			
PROJECT			
Bespoke Outbuilding			
DEPARTMENT			
OCB			
DRAWING			
EAST & WEST ELEVATIONS			
SCALE			
1:100 @ A3			
DATE DRAWN		DATE ISSUED	
20.12.2024		20.12.2024	
DRAWN	CHECKED	SALES REP	
SS & DR	-	ZG	
DRG. NO.			REV.
2210283			E