



Ansty Recreation Ground Proposed Landscaping - Picket Fence Installation around the Cricket Nets


Scale 1: 100

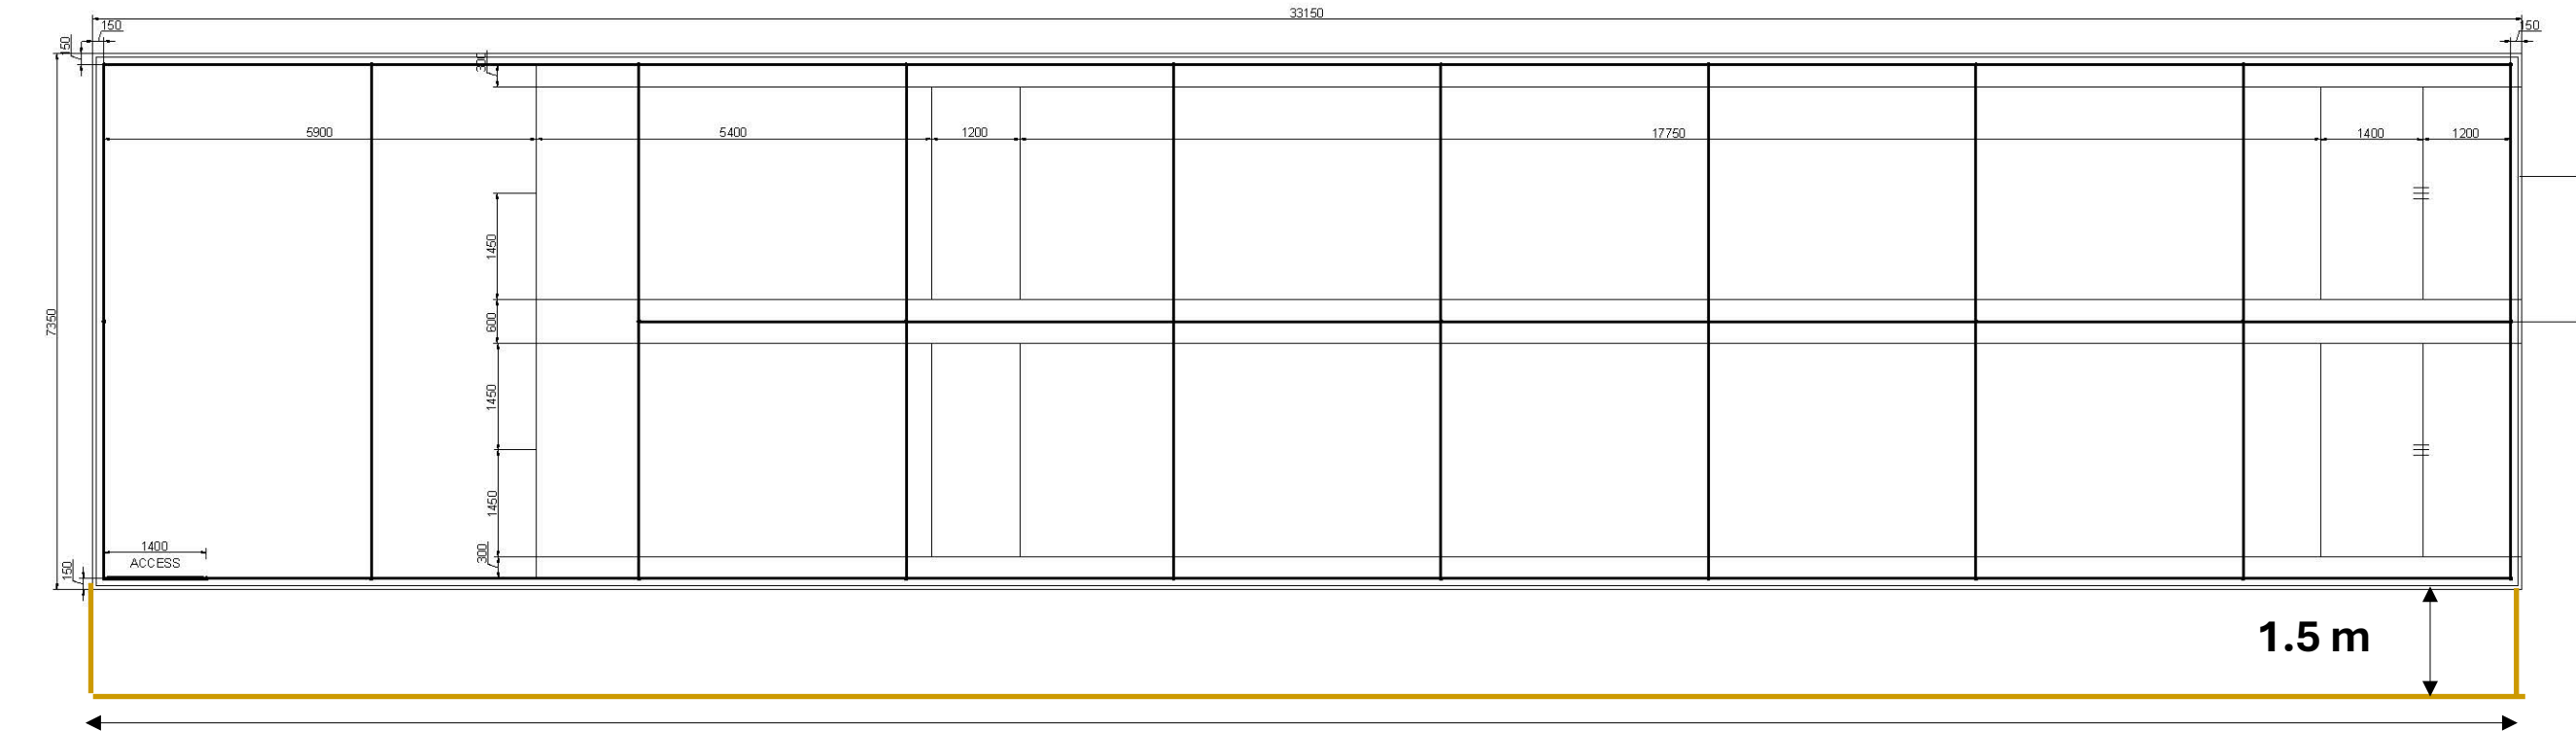

Picket Fence constructed from morticed posts, ended arris rails, and rounded top palisades at standard heights of 900mm.

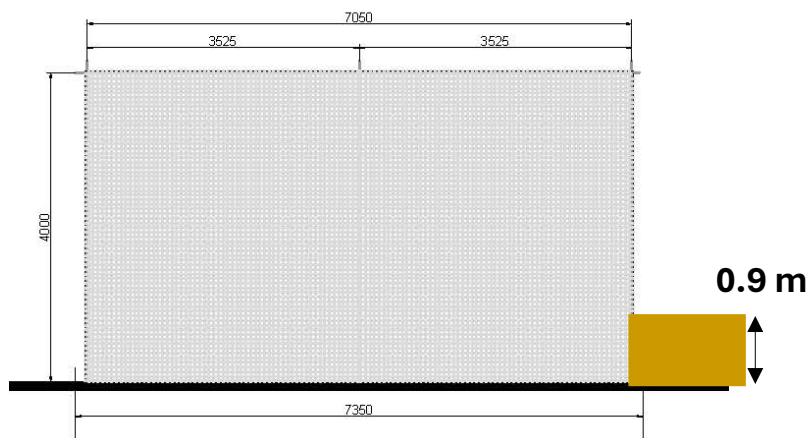

North Elevation

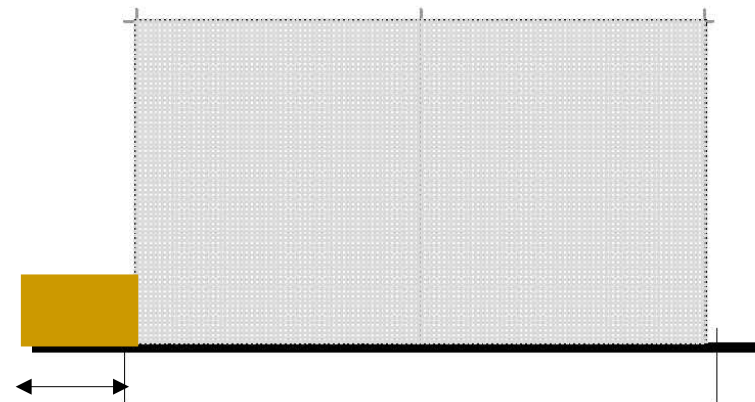

South Elevation

