



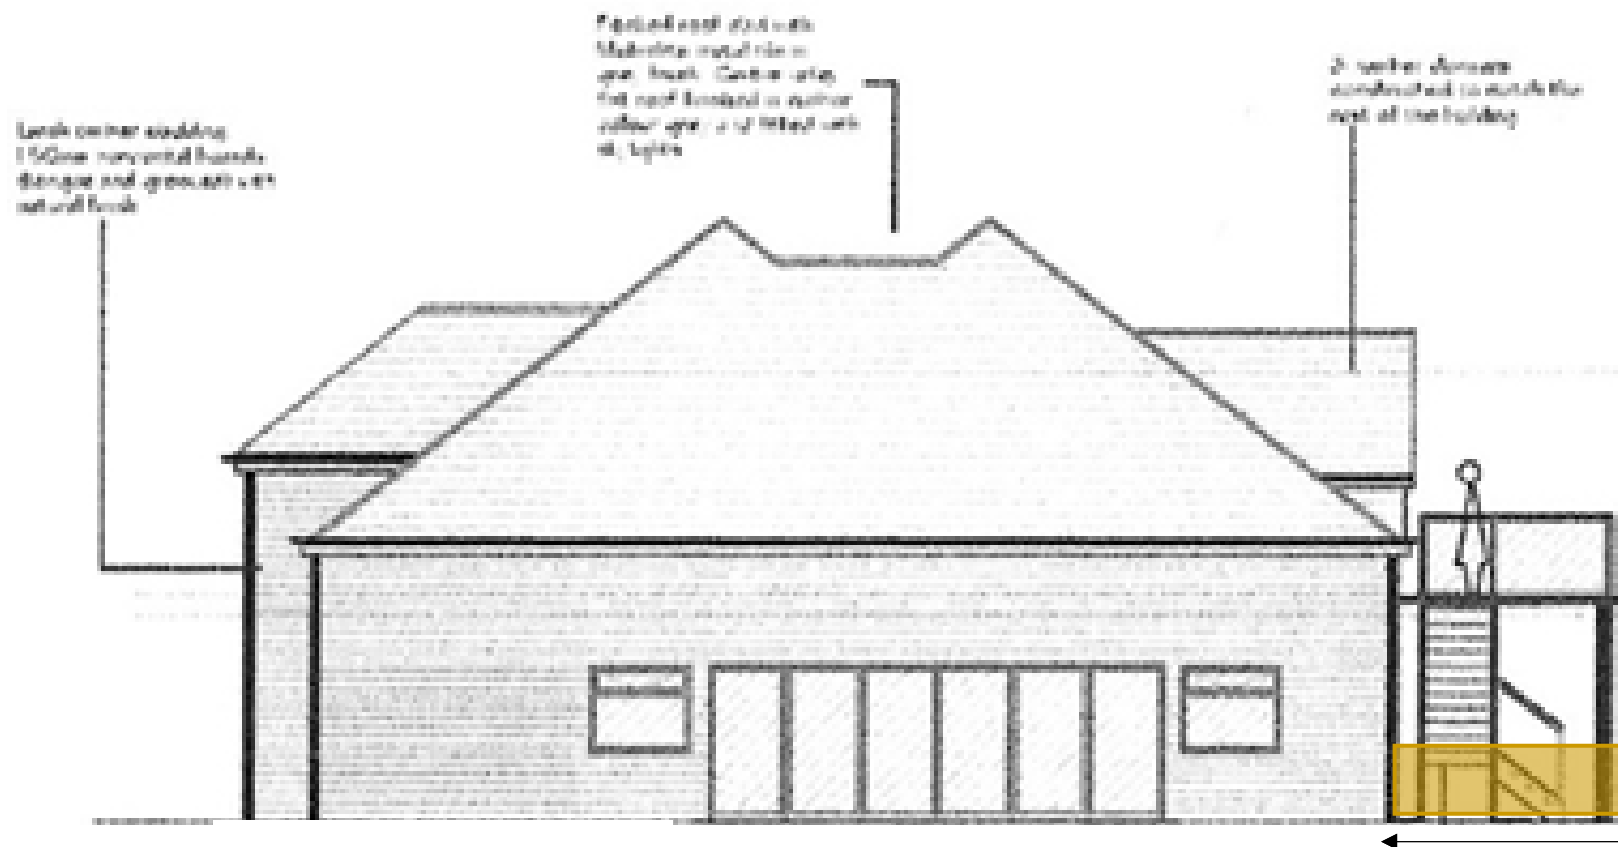


East Elevation


Ansty Recreation Ground Proposed Landscaping Picket Fence Sketch (Scale 1:100)

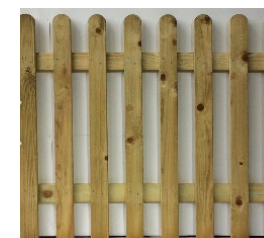


Picket Fence constructed from morticed posts, ended arris rails, and rounded top palisades at standard heights of 900mm.

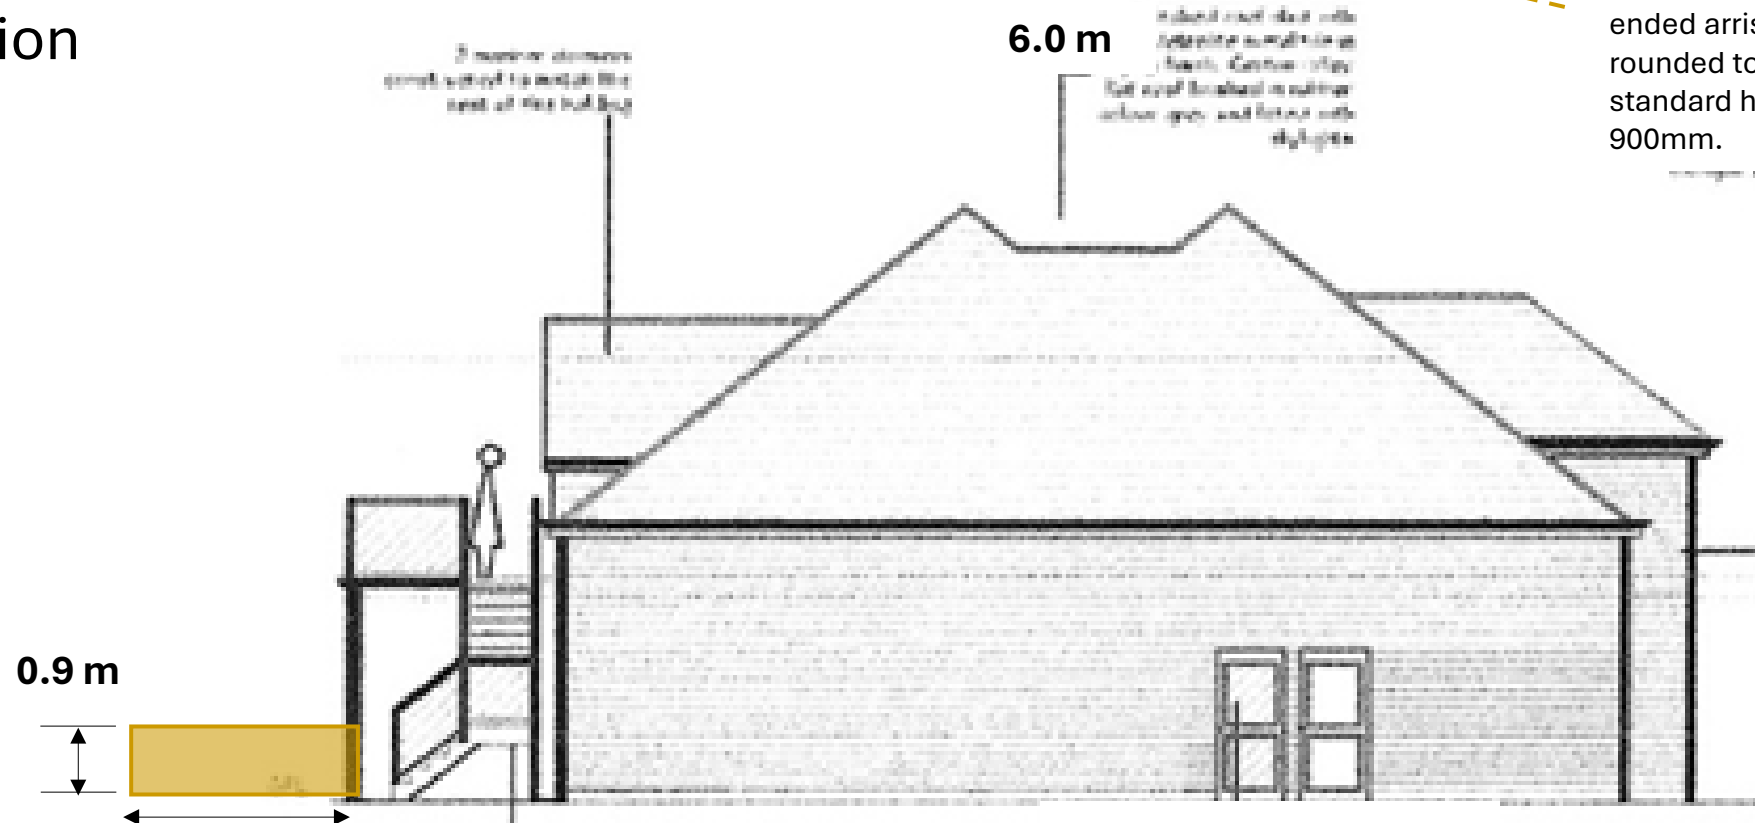

West Elevation

 

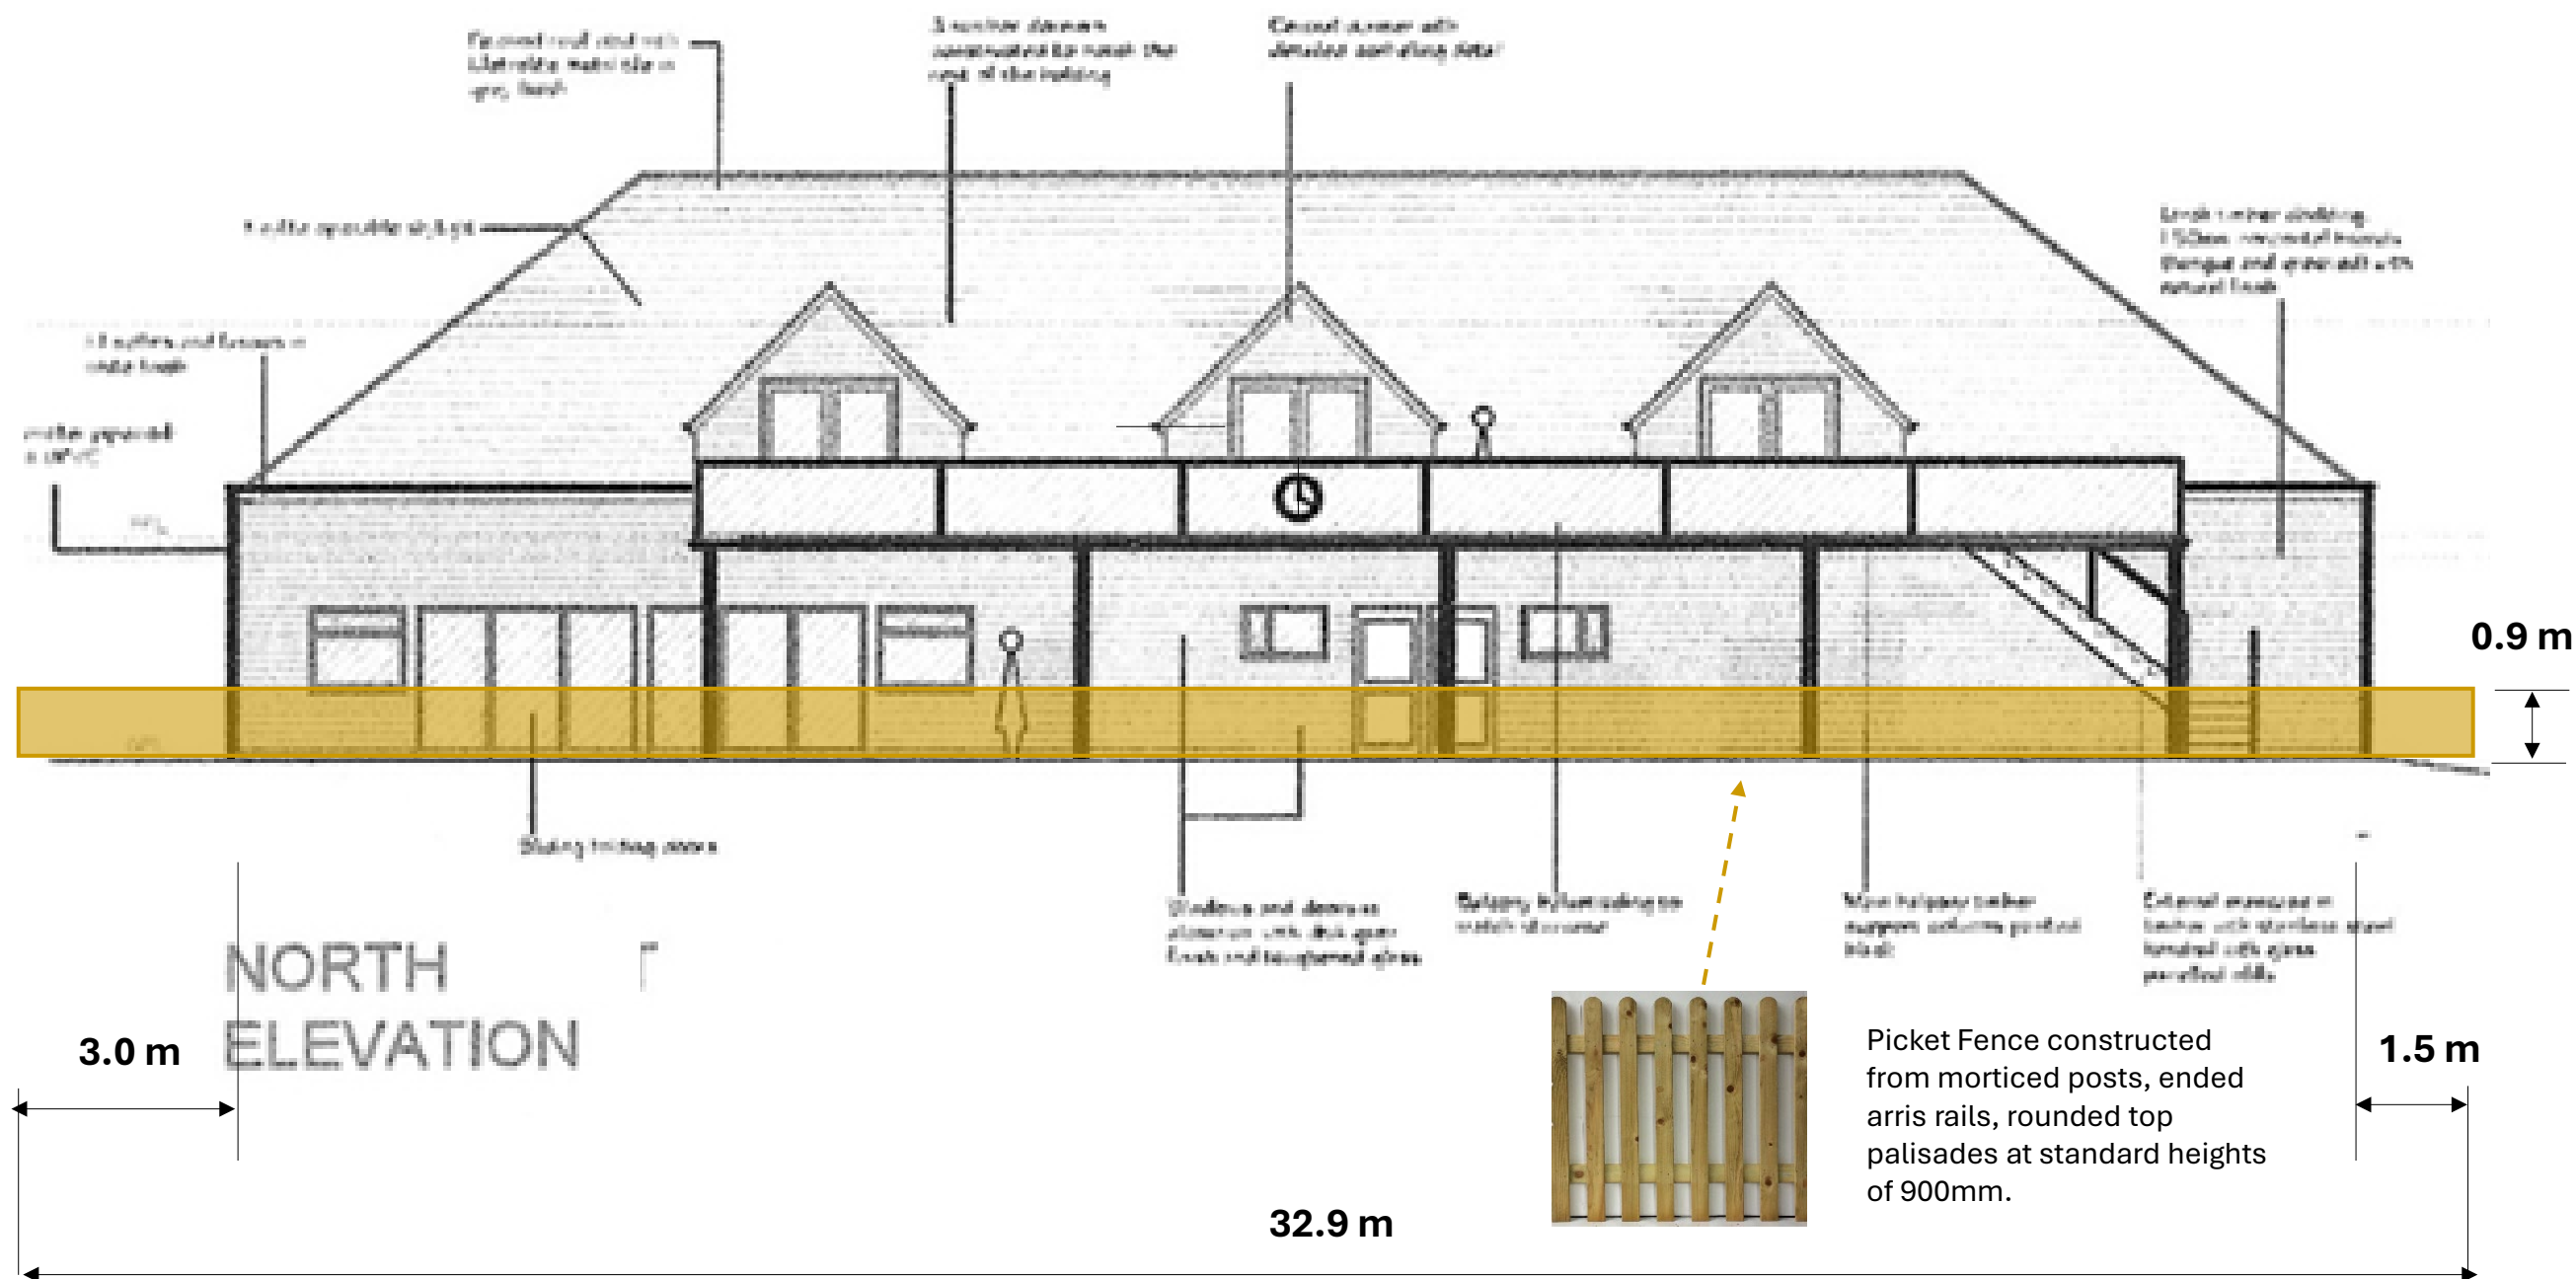

Ansty Recreation Ground
Proposed Landscaping
Picket Fence Sketch (Scale 1:100)