


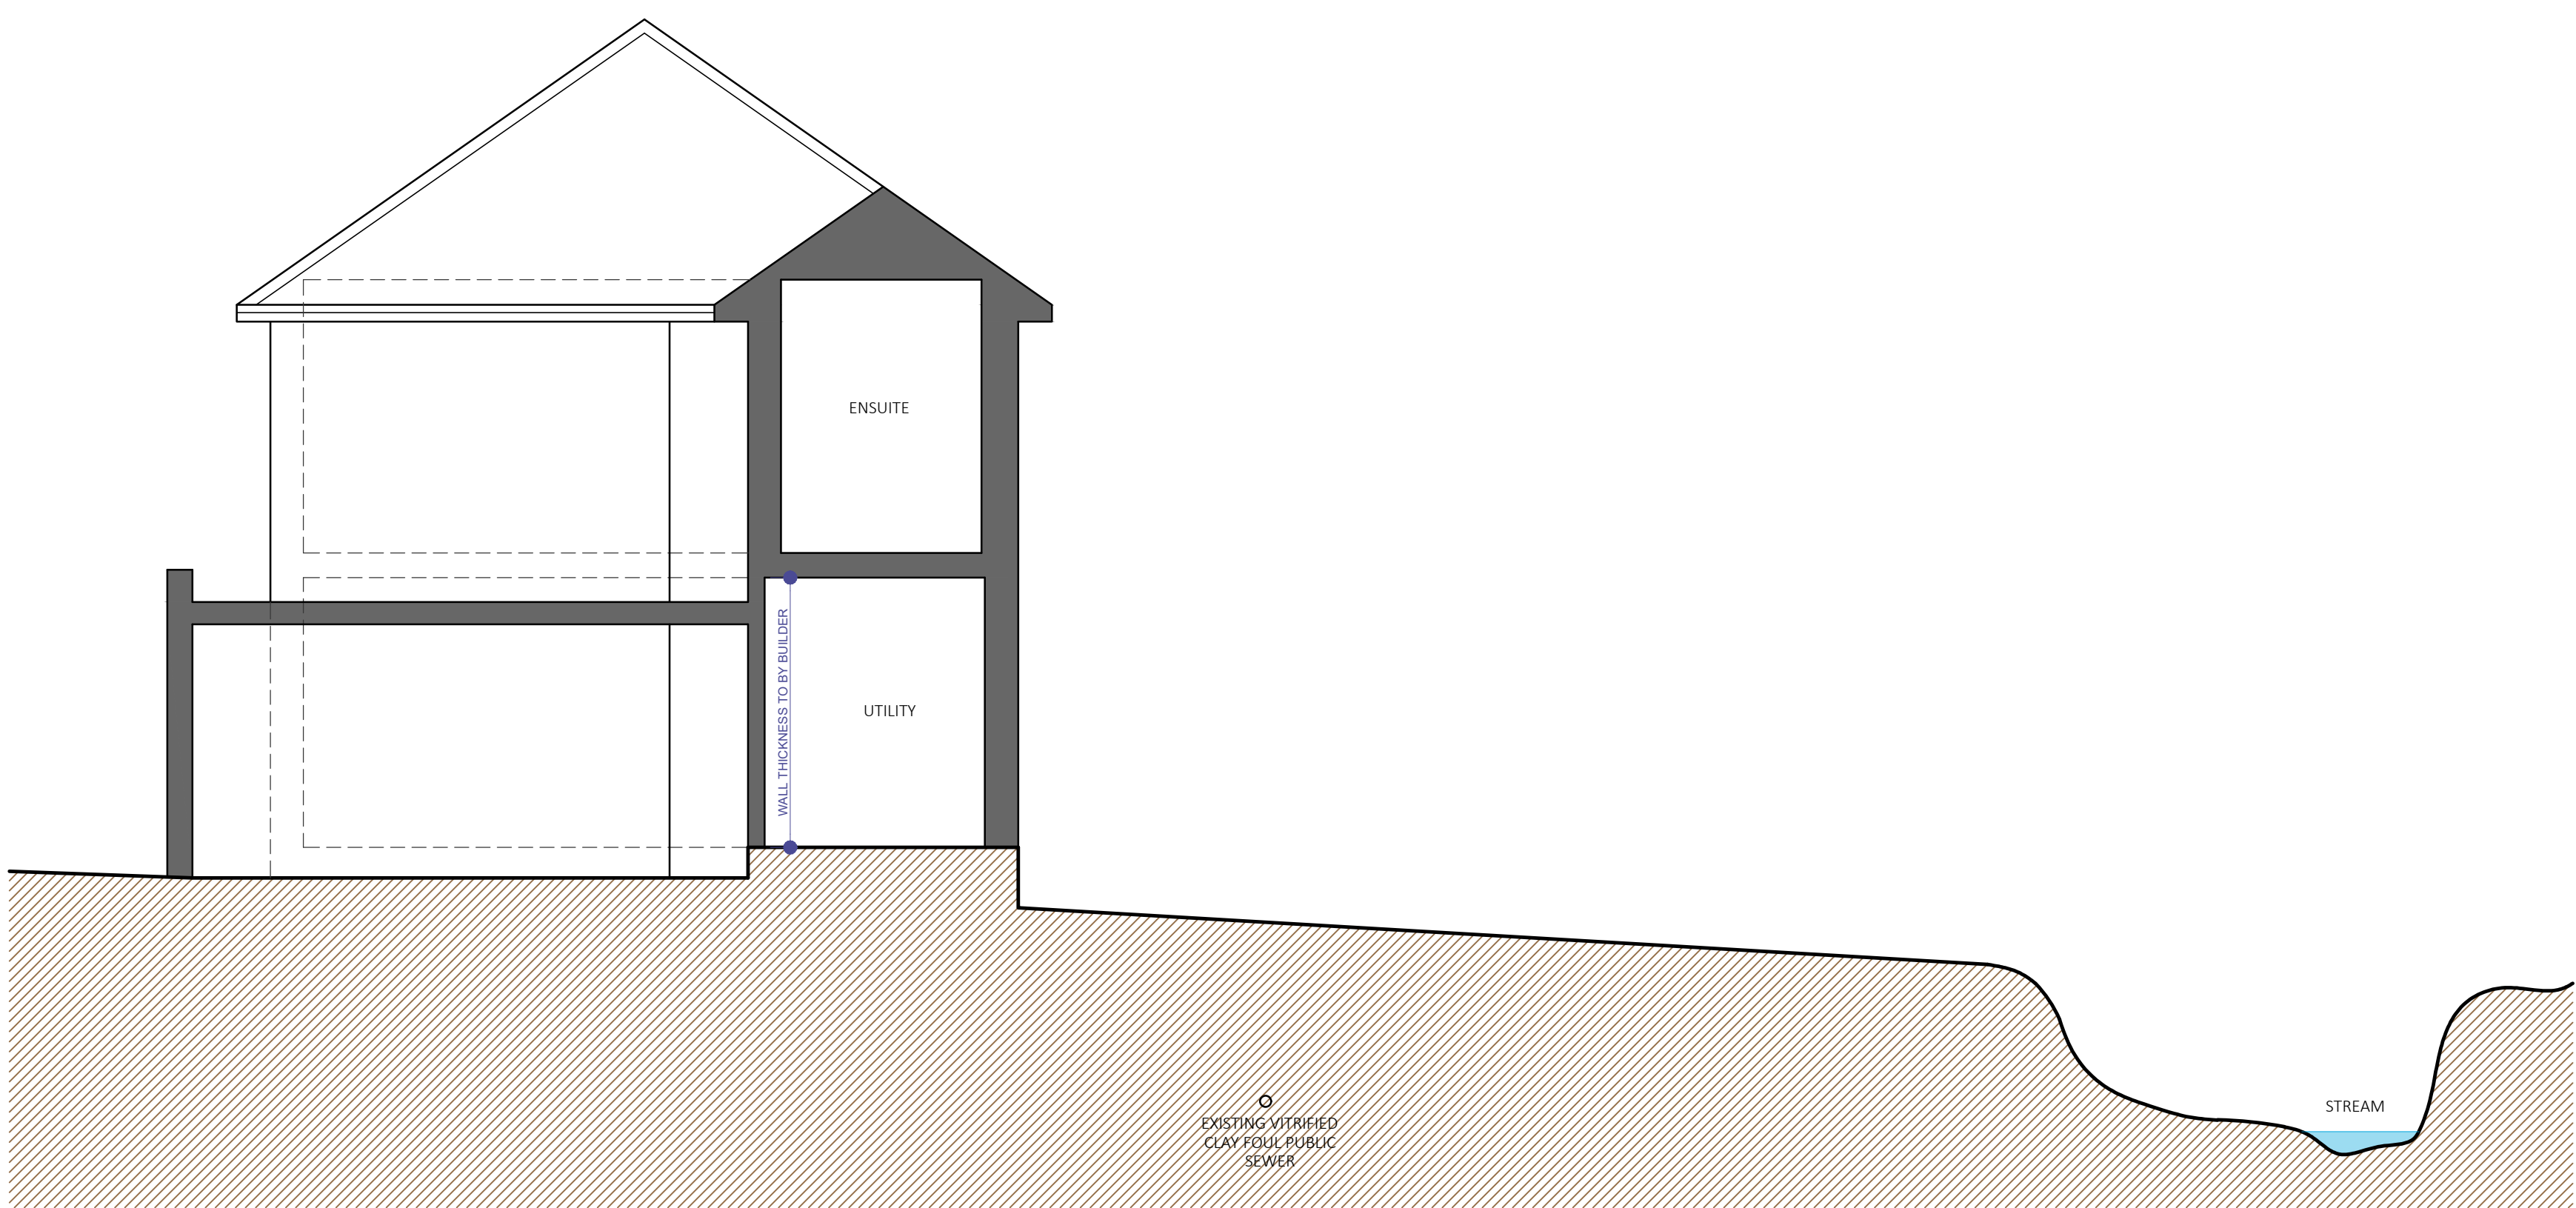


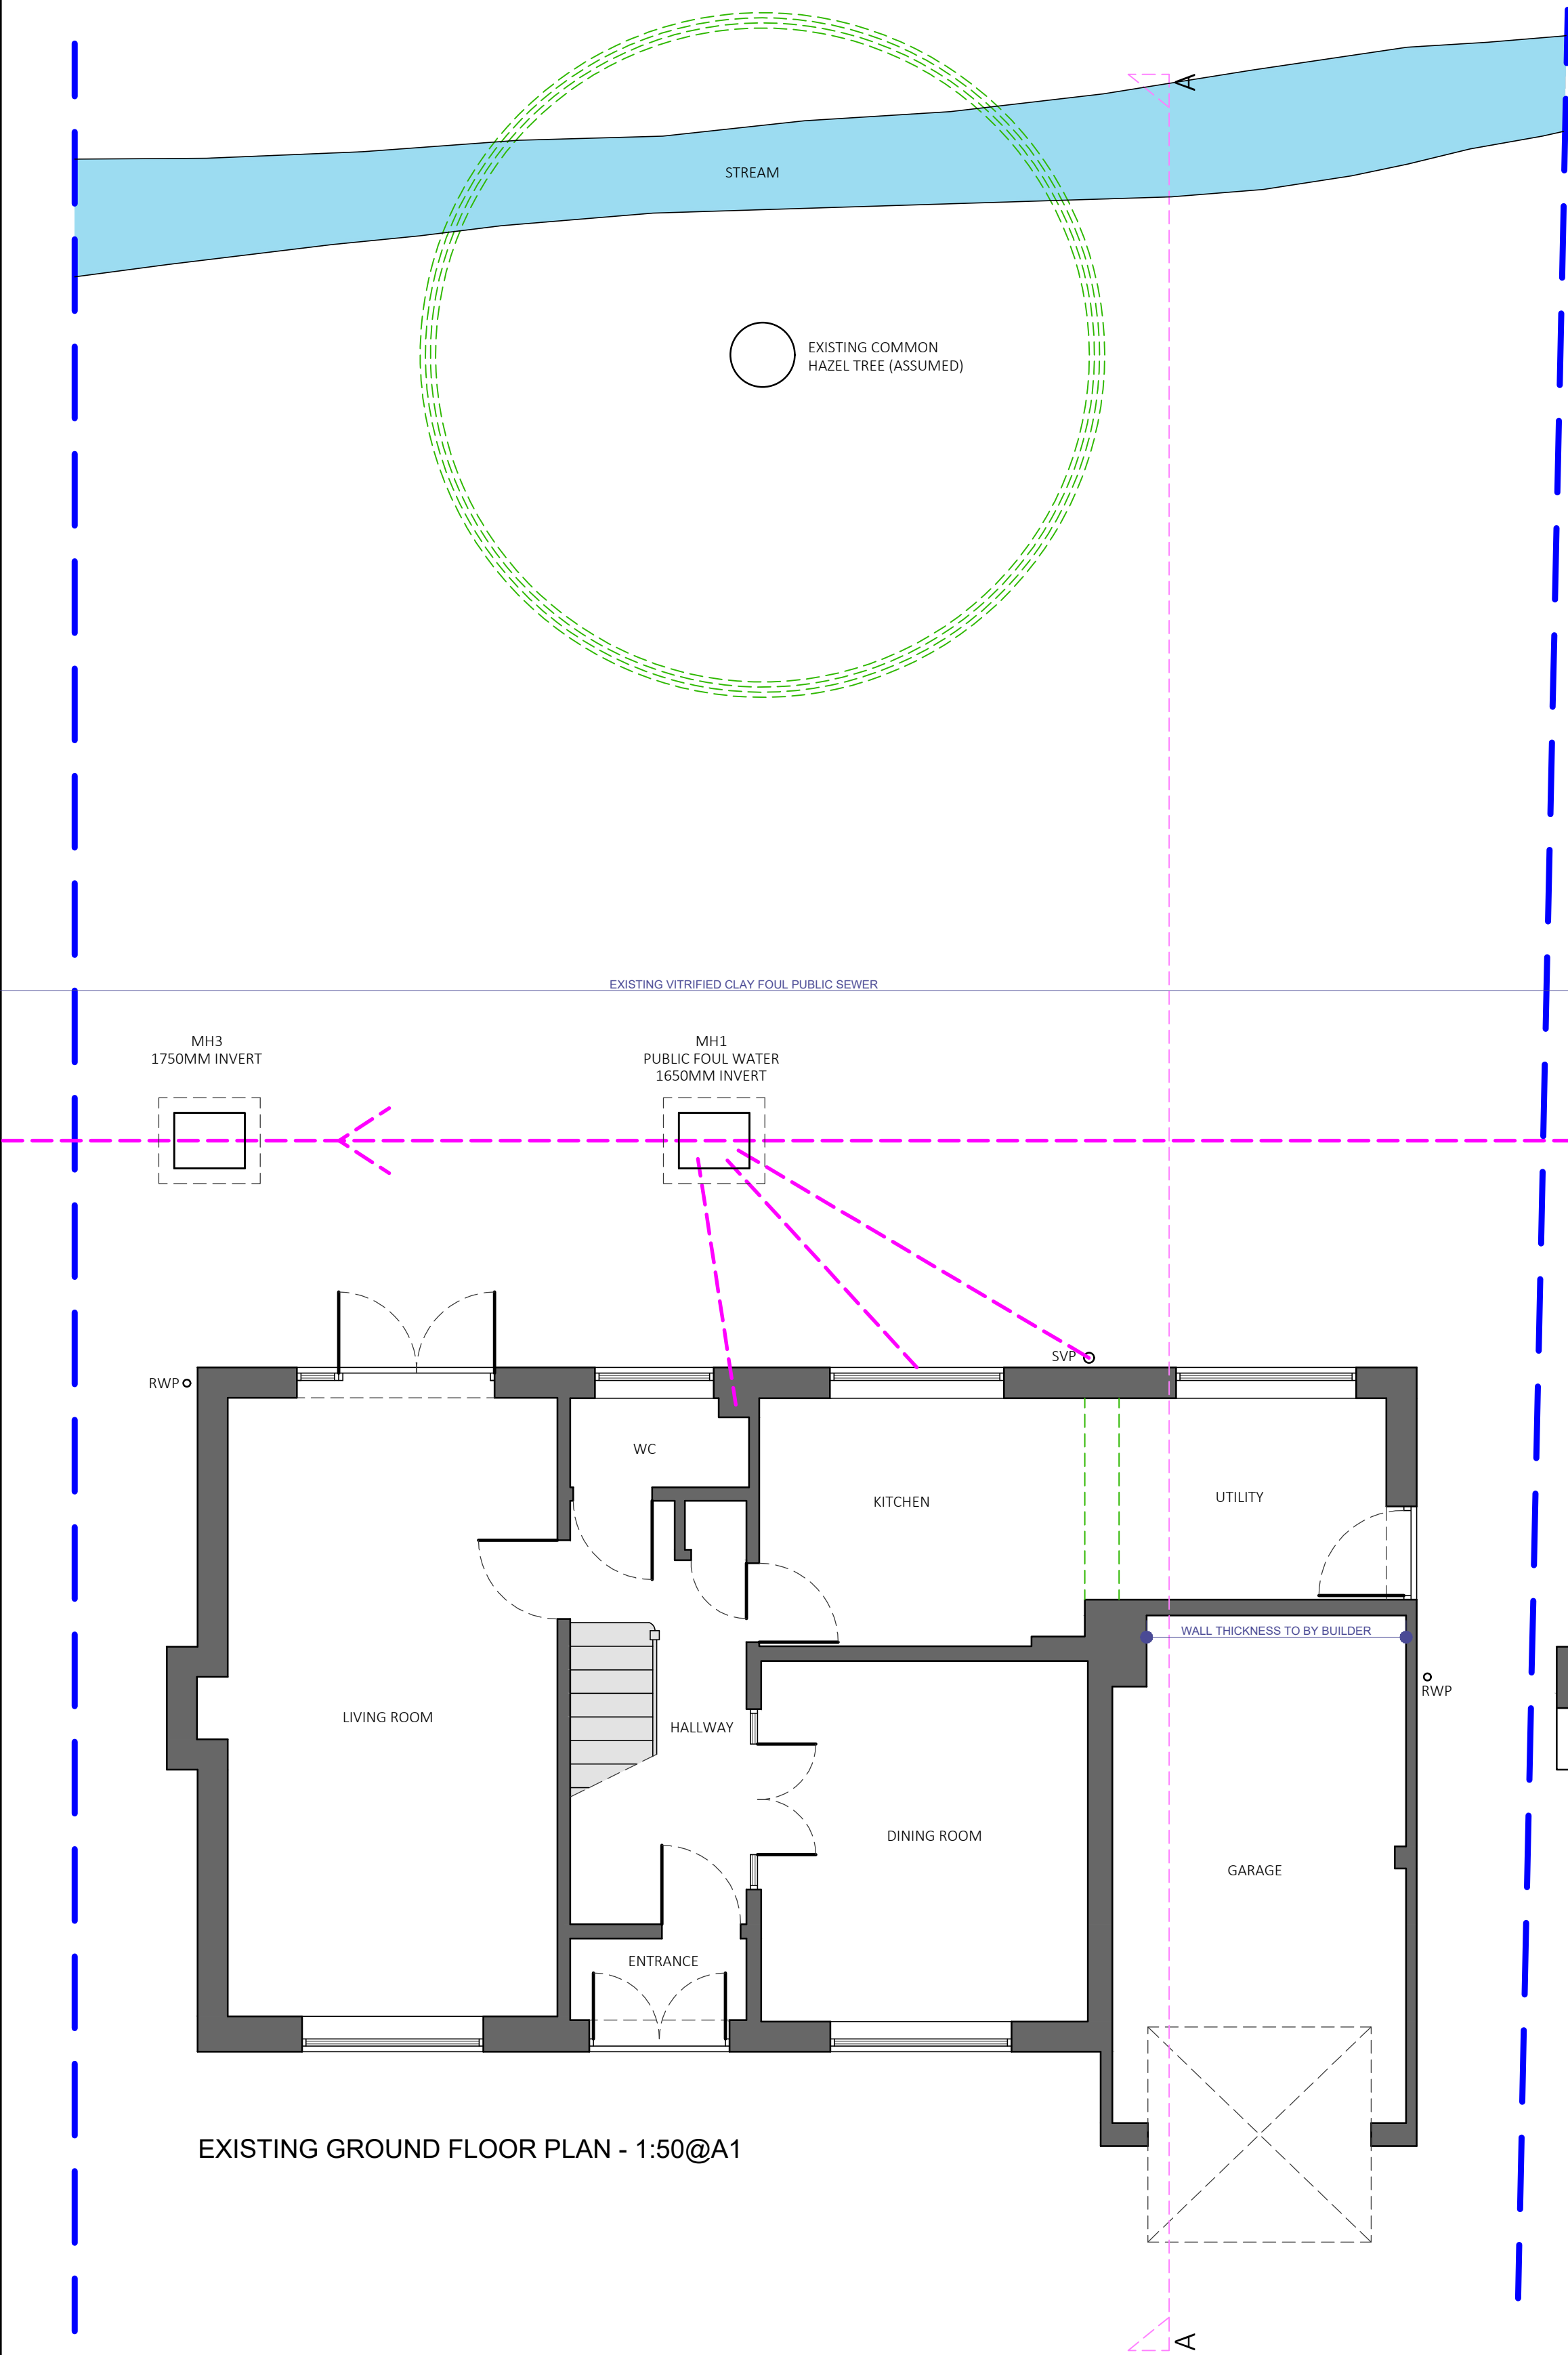

EXISTING SECTION A-A - 1:50@A1

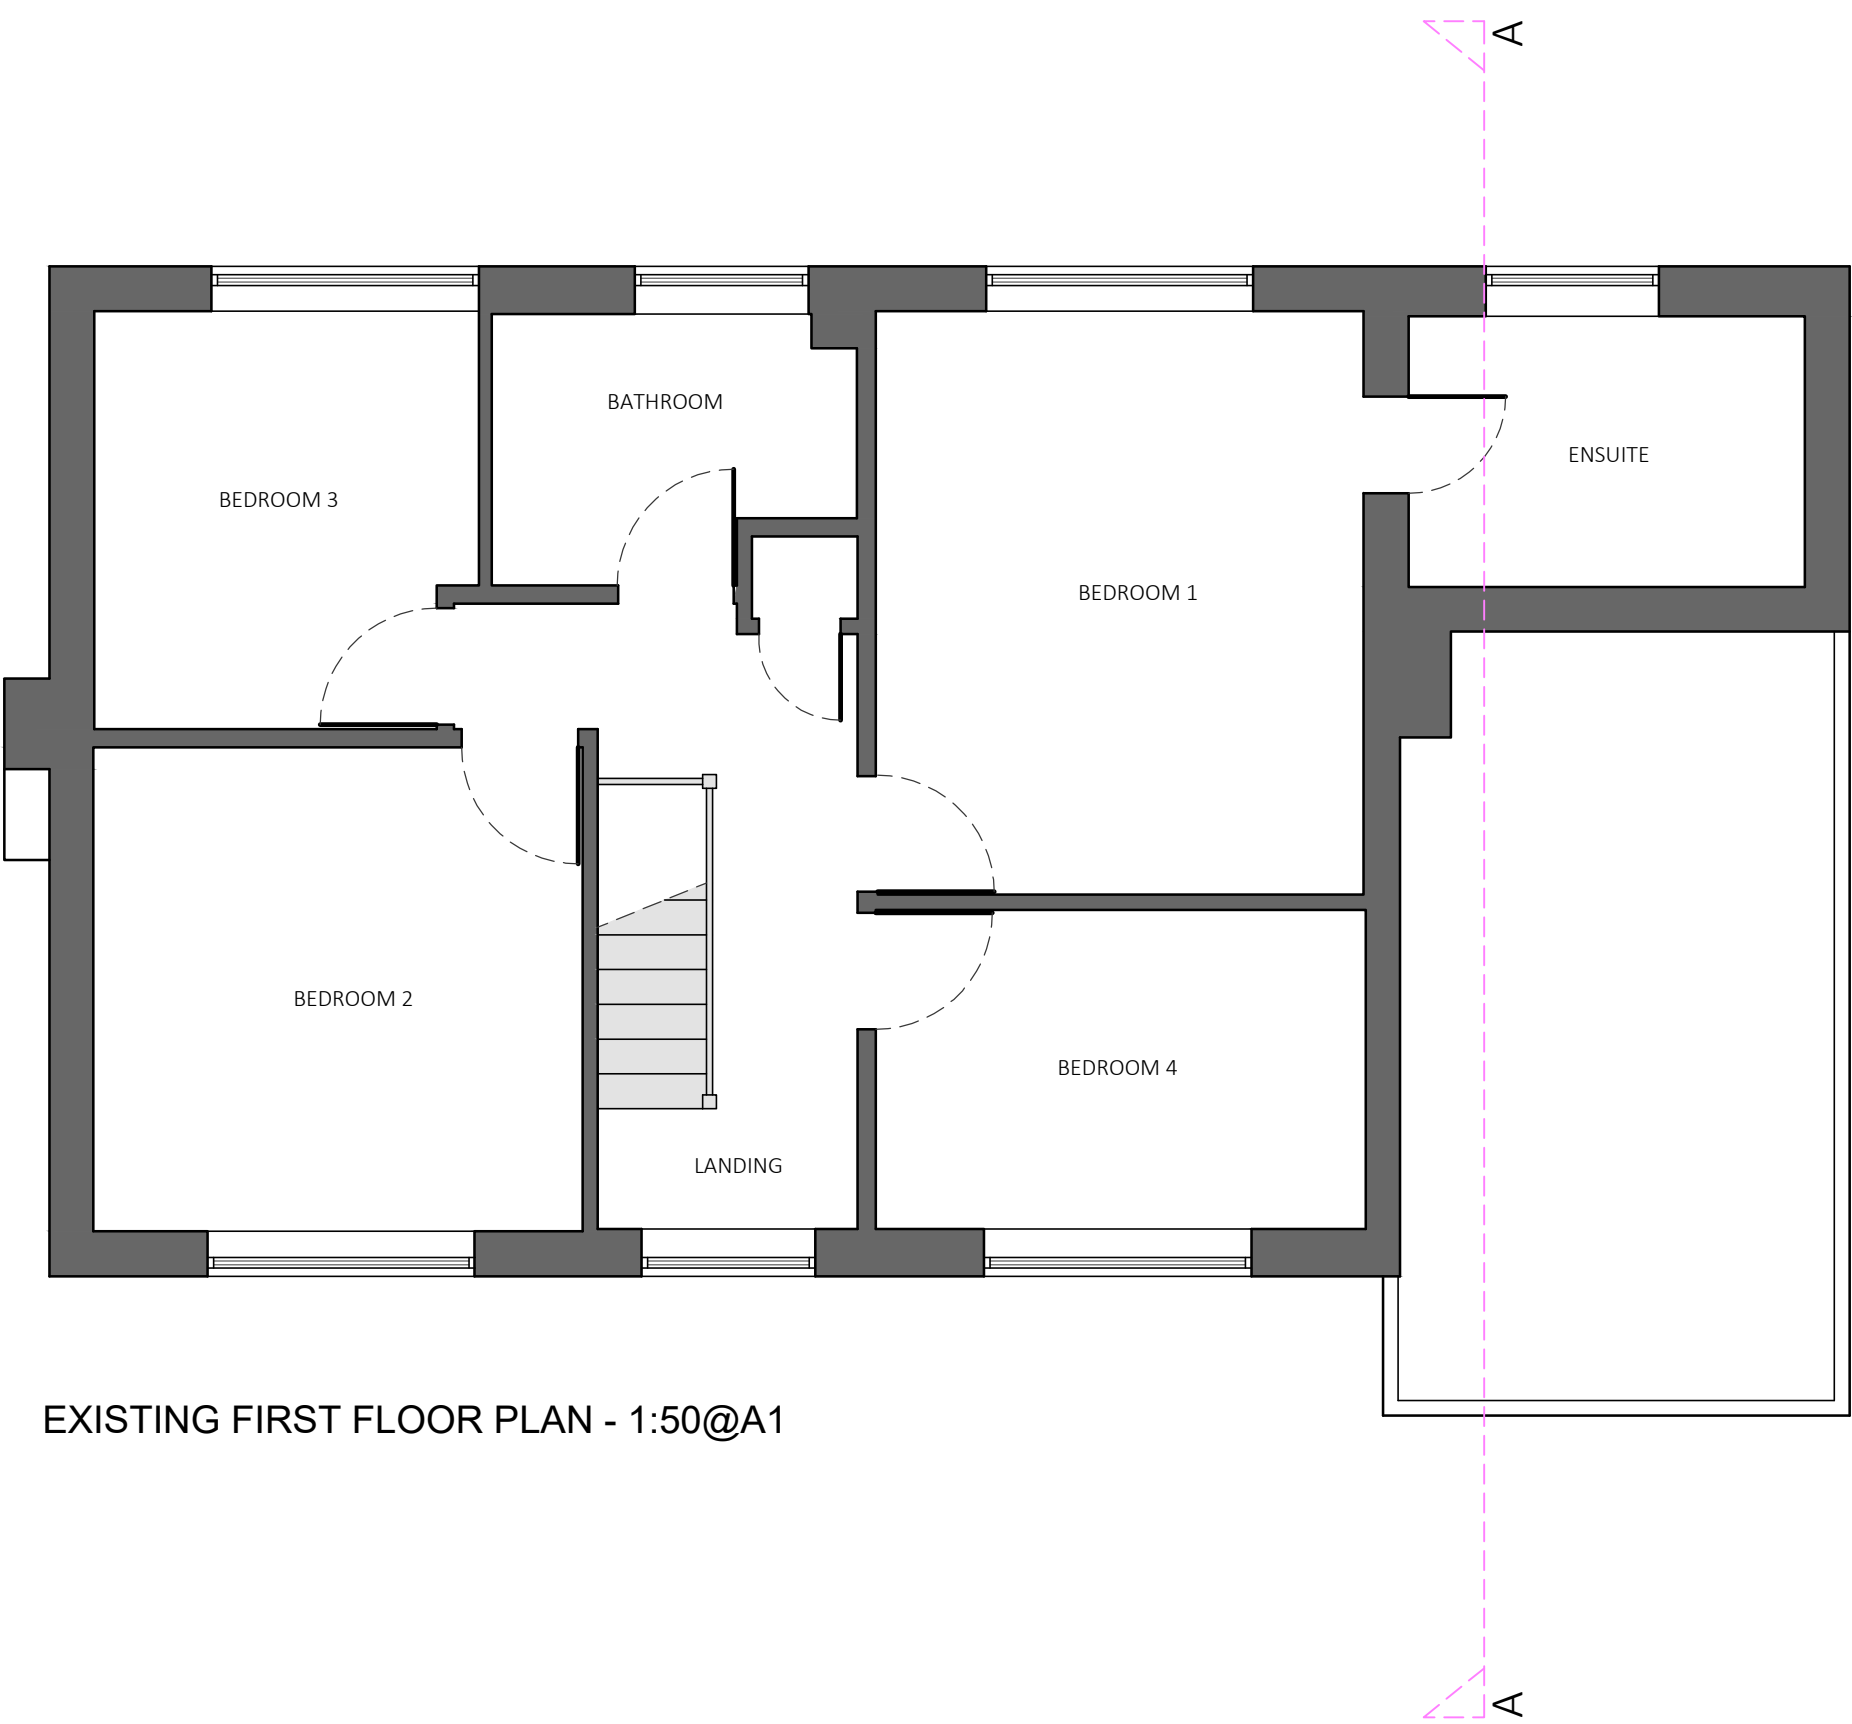

EXISTING FIRST FLOOR PLAN - 1:50@A1

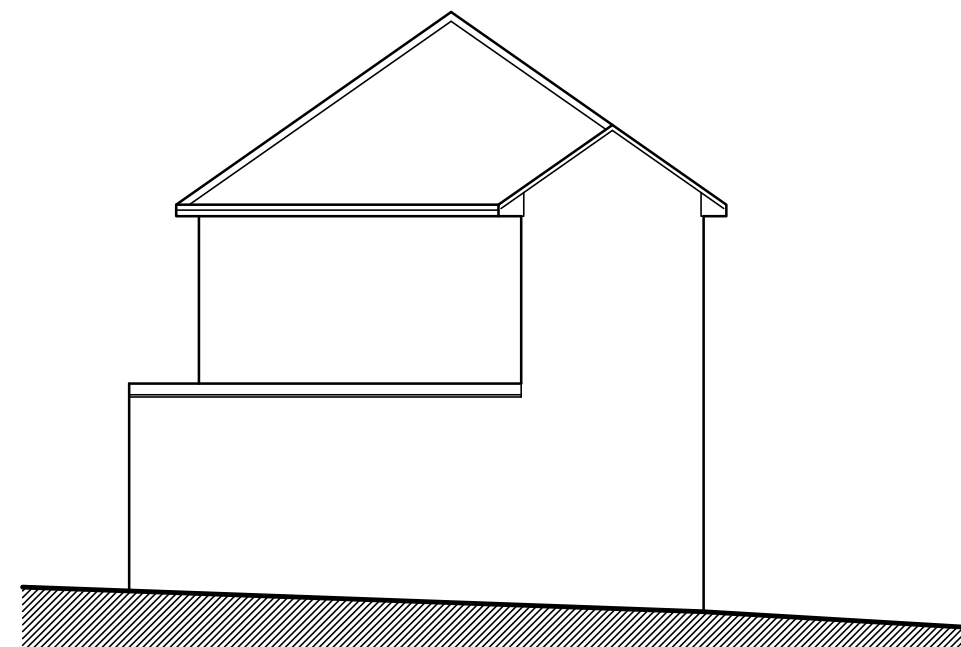


SIDE ELEVATION - 1:100@A1




REAR ELEVATION - 1:100@A1




FRONT ELEVATION - 1:100@A1

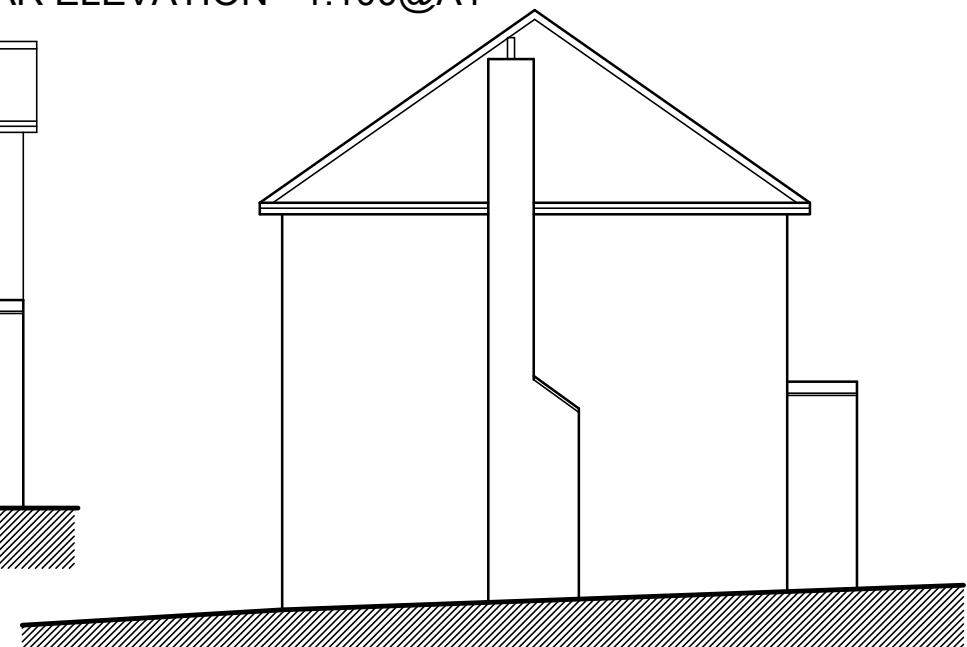

SIDE ELEVATION - 1:100@A1

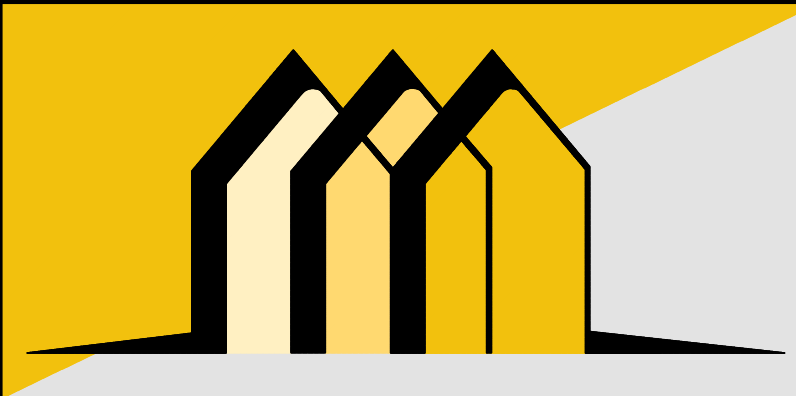

CONTACT INFO
E: Scott@EllisdonArchitecturalAssociates.co.uk
W: WWW.EllisdonArchitecturalAssociates.co.uk
M: 07828 189525

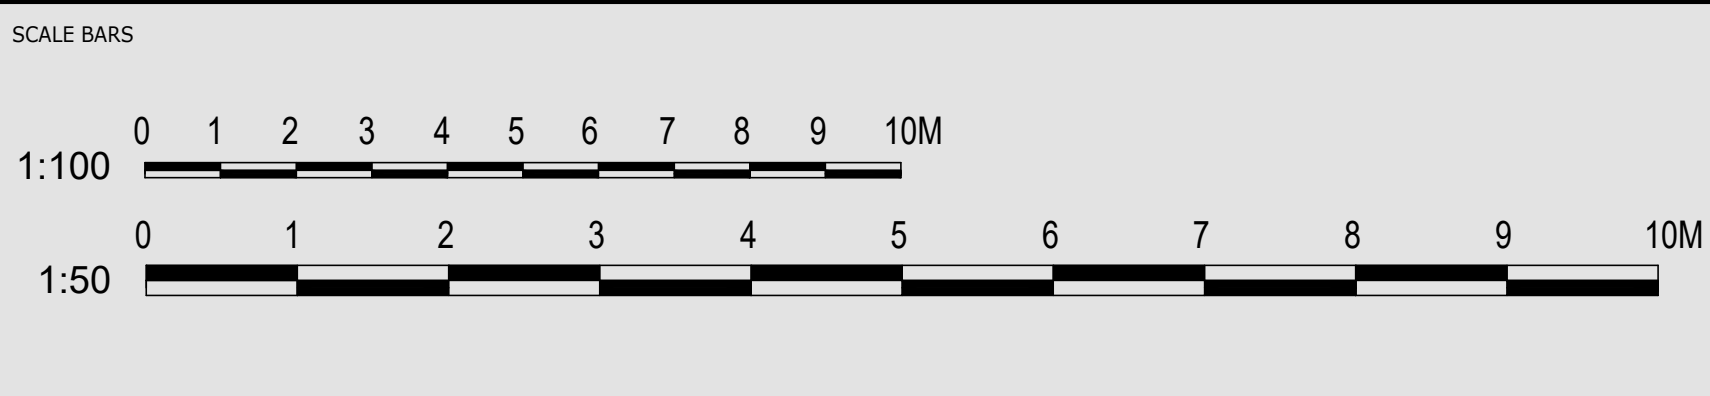

REVISION	DESCRIPTION	STATUS:
0	FIRST ISSUE	PLANNING
A	DRAINAGE	
B	ROOF WINDOW	

CLIENT:	MR AND MRS HILL	SITE ADDRESS:
JOB REF:	679	14 LYNTON PARK AVE. EAST GRINSTEAD RH19 3XB
DRG. NO:	01	
DRG. TITLE:	EXISTING PLANS	
DATE:	NOVEMBER 2025	
SCALE:	1:50/100@A1	