

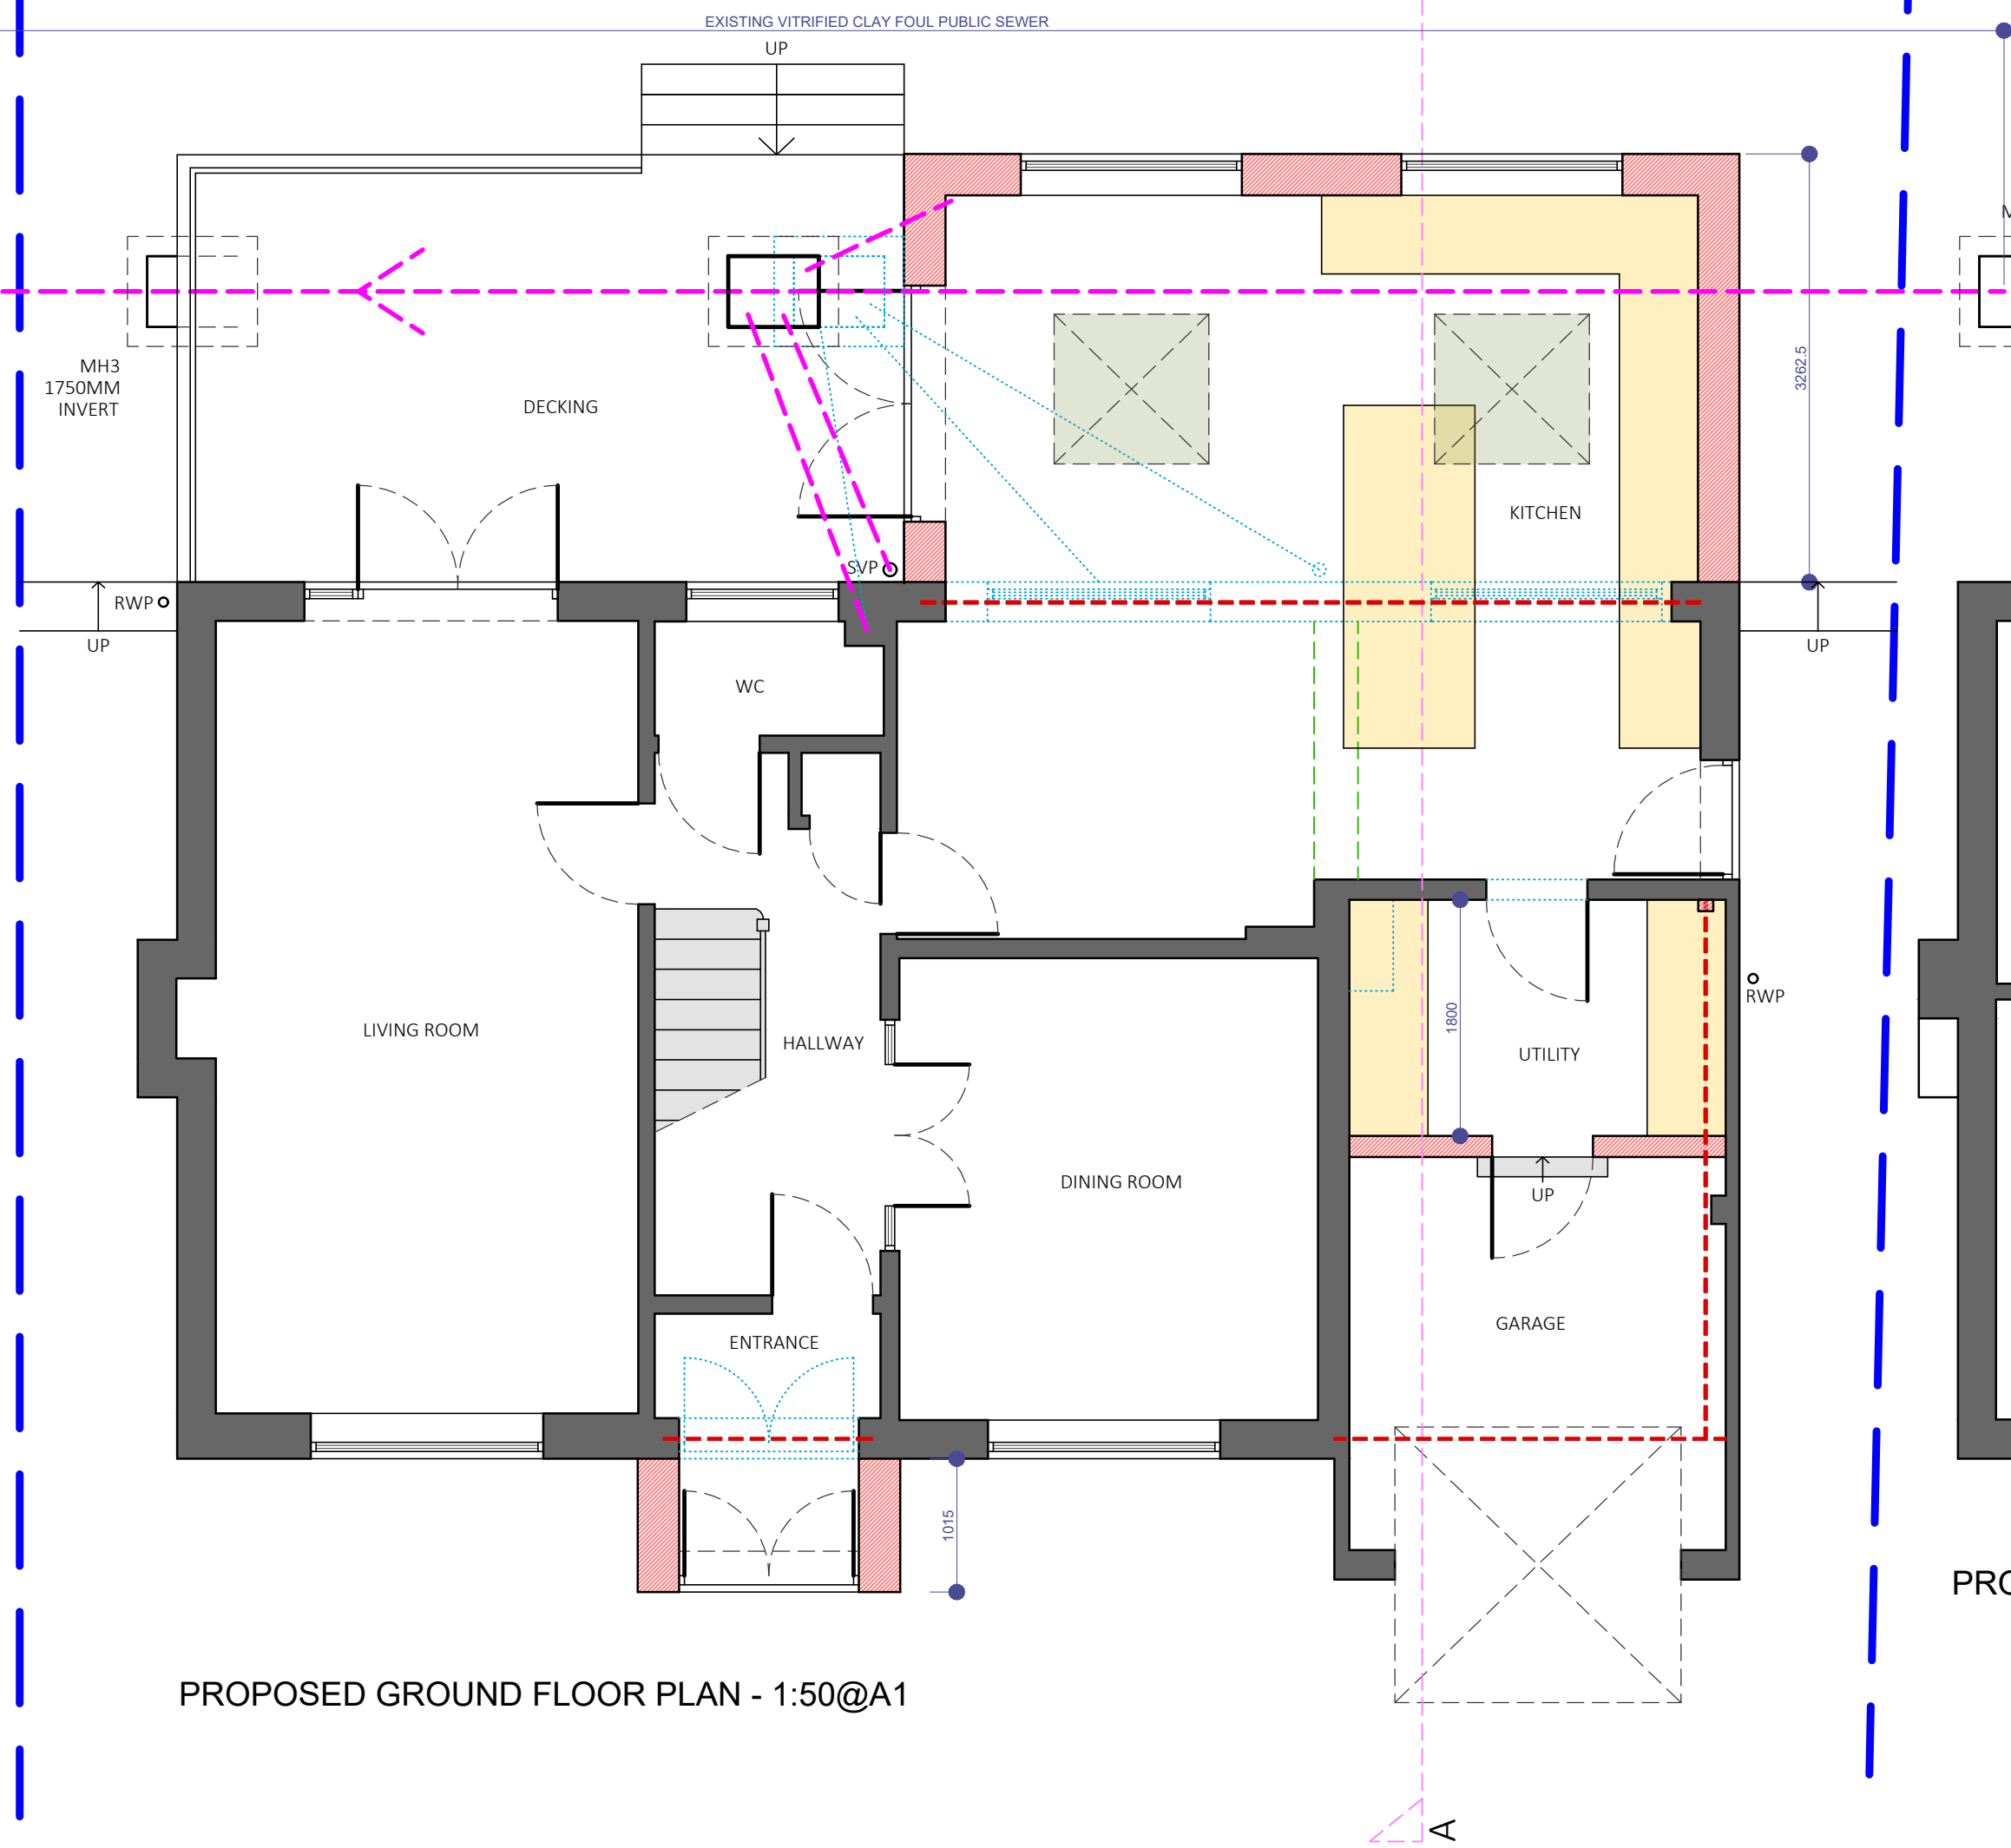



GENERAL NOTES: DO NOT SCALE FROM THIS DRAWING. USE WRITTEN DIMENSIONS ONLY. DRAINAGE IS STRICTLY SHOWN INDICATIVE AND SHOULD BE CAREFULLY LOCATED ON SITE BY CONTRACTOR TO AVOID DAMAGE DURING CONSTRUCTION. BOUNDARY POSITIONS ARE ASSUMED ONLY ON THE BASIS OF AN ON SITE VISUAL INPSECTION, CLIENT TO ENSURE BOUNDARY POSITION IS CONFIRMED BEFORE COMMENCEMENT OF ANY CONSTRUCTION..

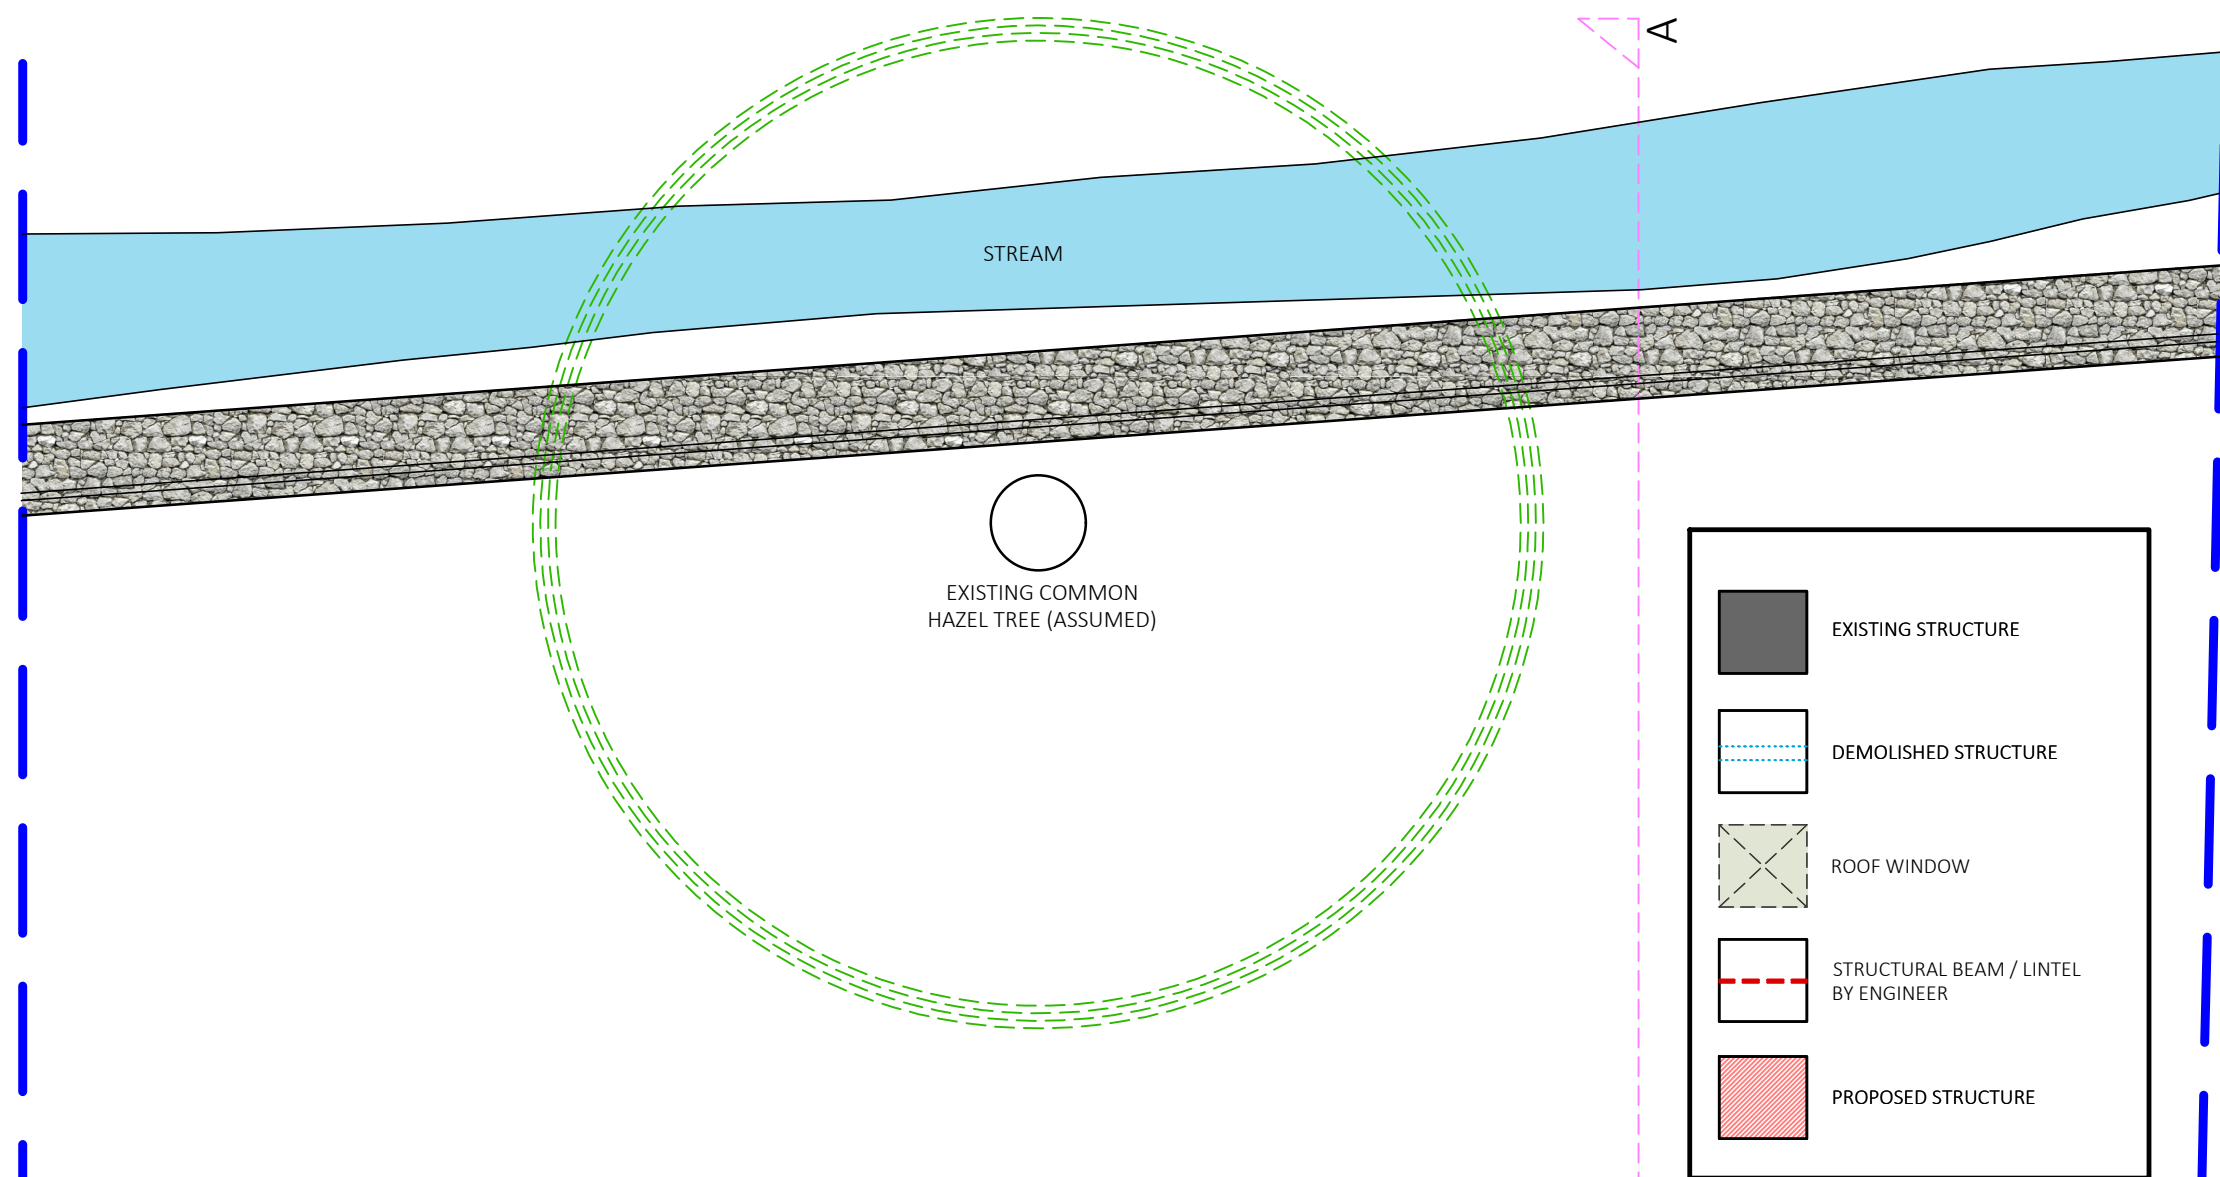

PROPOSED GROUND FLOOR PLAN - 1:50@A1

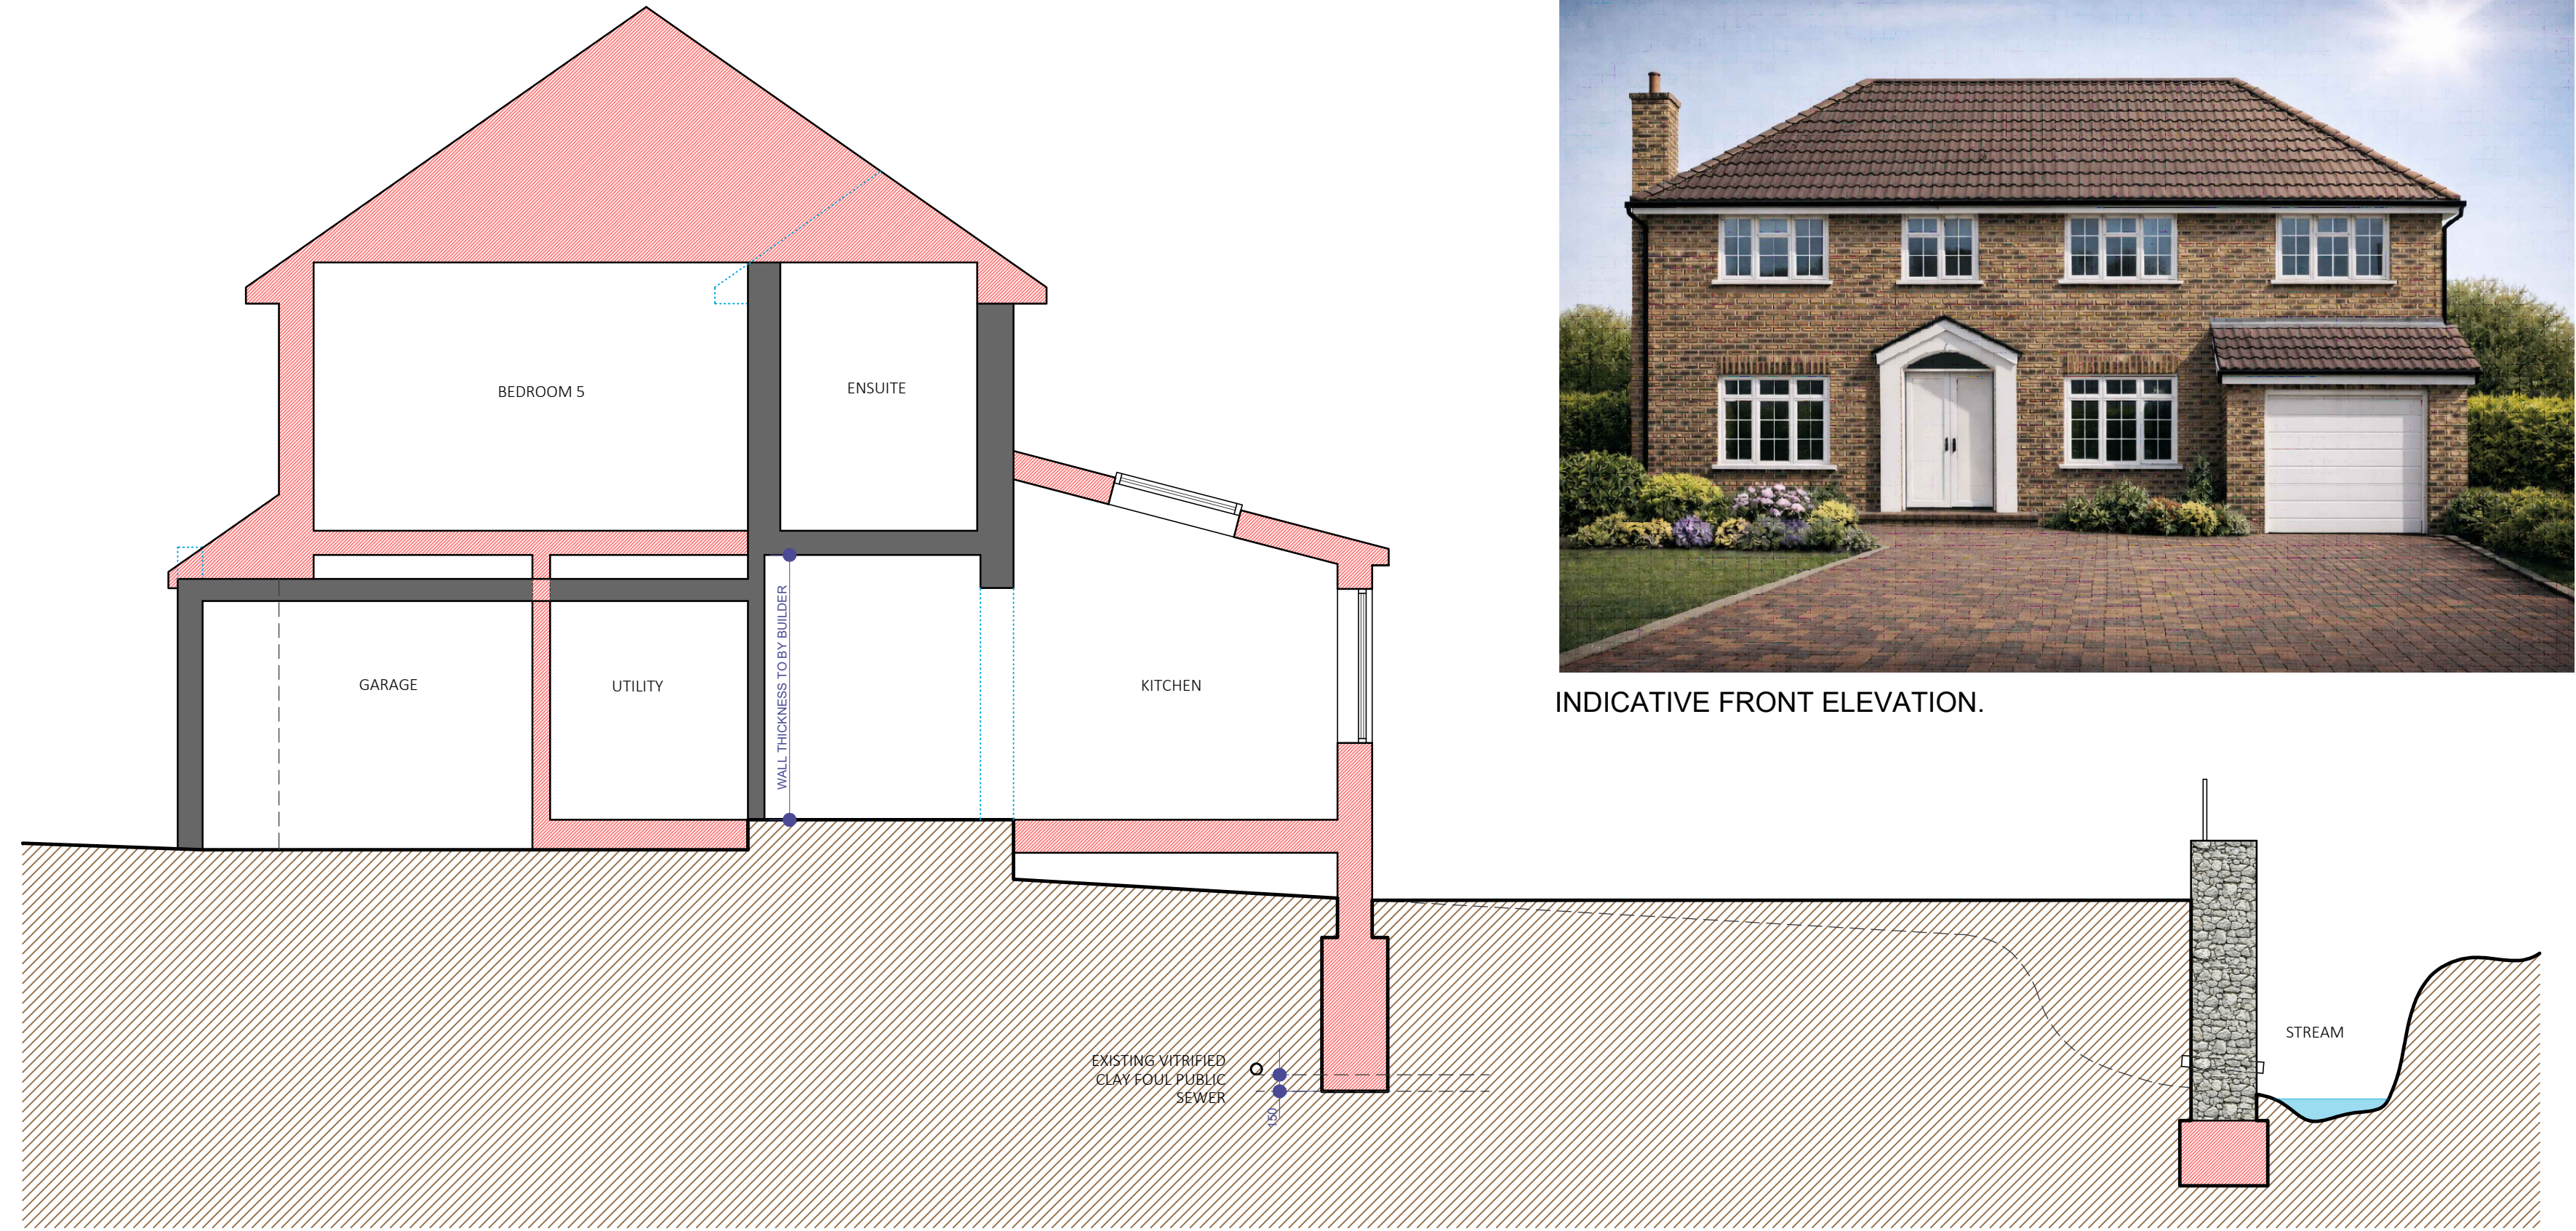


PROPOSED SECTION A-A - 1:50@A1

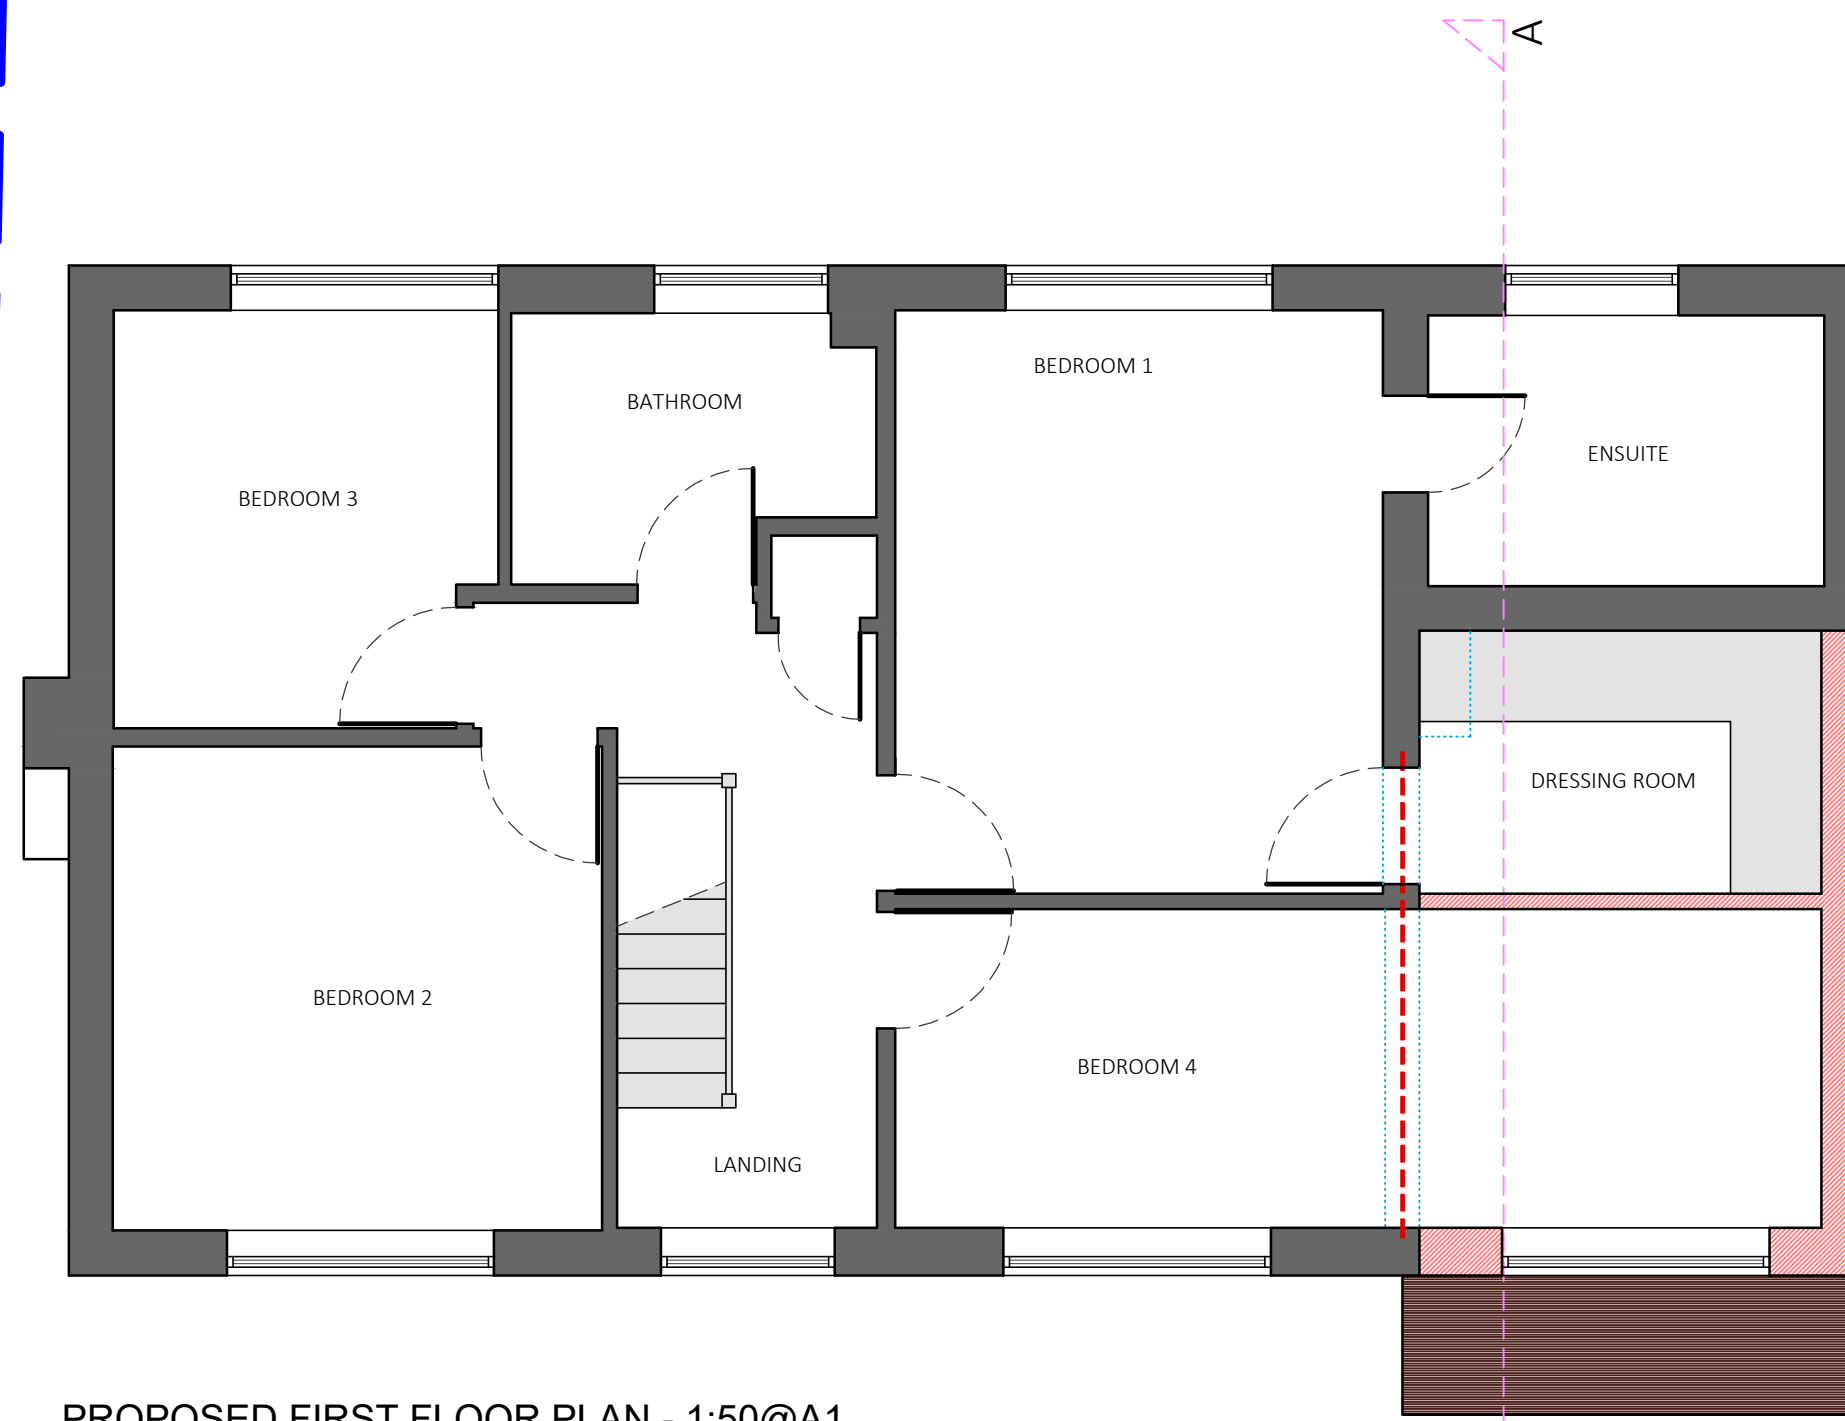

PROPOSED FIRST FLOOR PLAN - 1:50@A1



INDICATIVE FRONT ELEVATION.

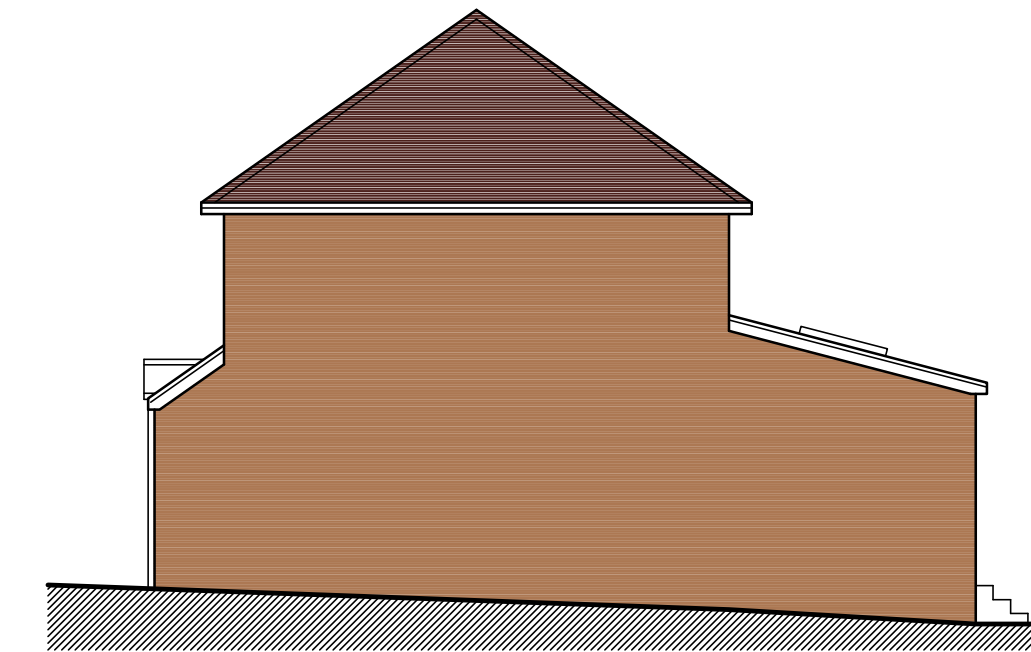


SIDE ELEVATION - 1:100@A1




REAR ELEVATION - 1:100@A1



FRONT ELEVATION - 1:100@A1

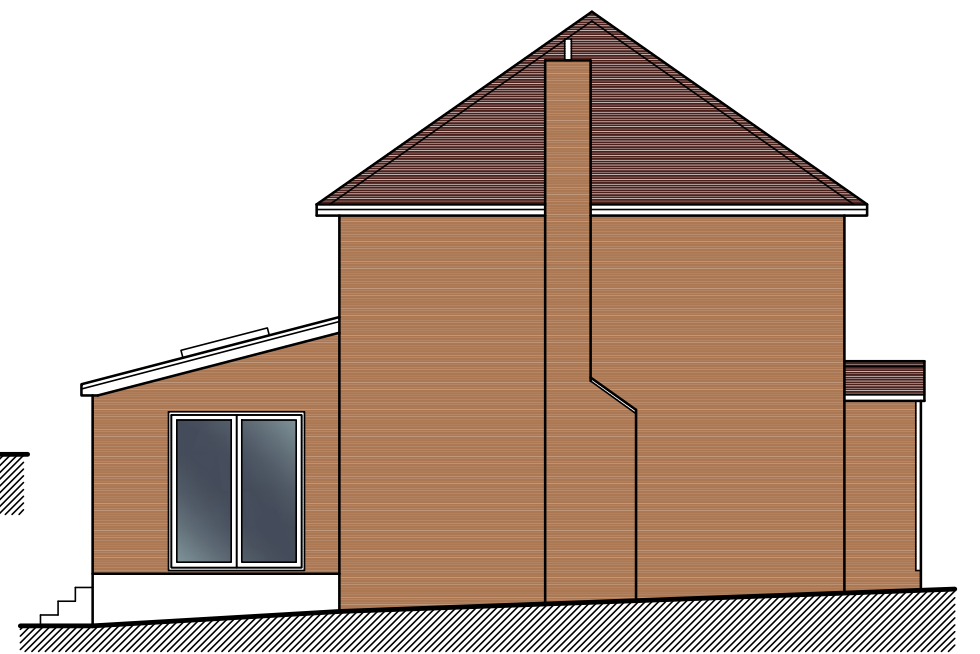

SIDE ELEVATION - 1:100@A1

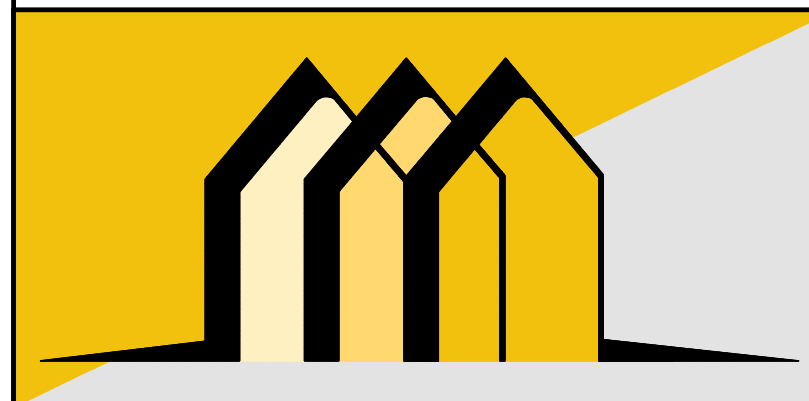

CONTACT INFO

E: Scott@EllisdonArchitecturalAssociates.co.uk
W: WWW.EllisdonArchitecturalAssociates.co.uk
M: 07828 189525

SCALE BARS



REVISION	DESCRIPTION	STATUS	CLIENT:	MR AND MRS HILL	SITE ADDRESS:
0	FIRST ISSUE		JOB REF:	679	
A			DRG. NO:	02	
B			DRG. TITLE:	PROPOSED PLANS	
C			DATE:	NOVEMBER 2025	
			SCALE:	1:50/100@A1	