



NOTE:
120mm Wetherby EWI installed to all elevations
with render to match existing and tiles re-hung to
1st floor front elevation

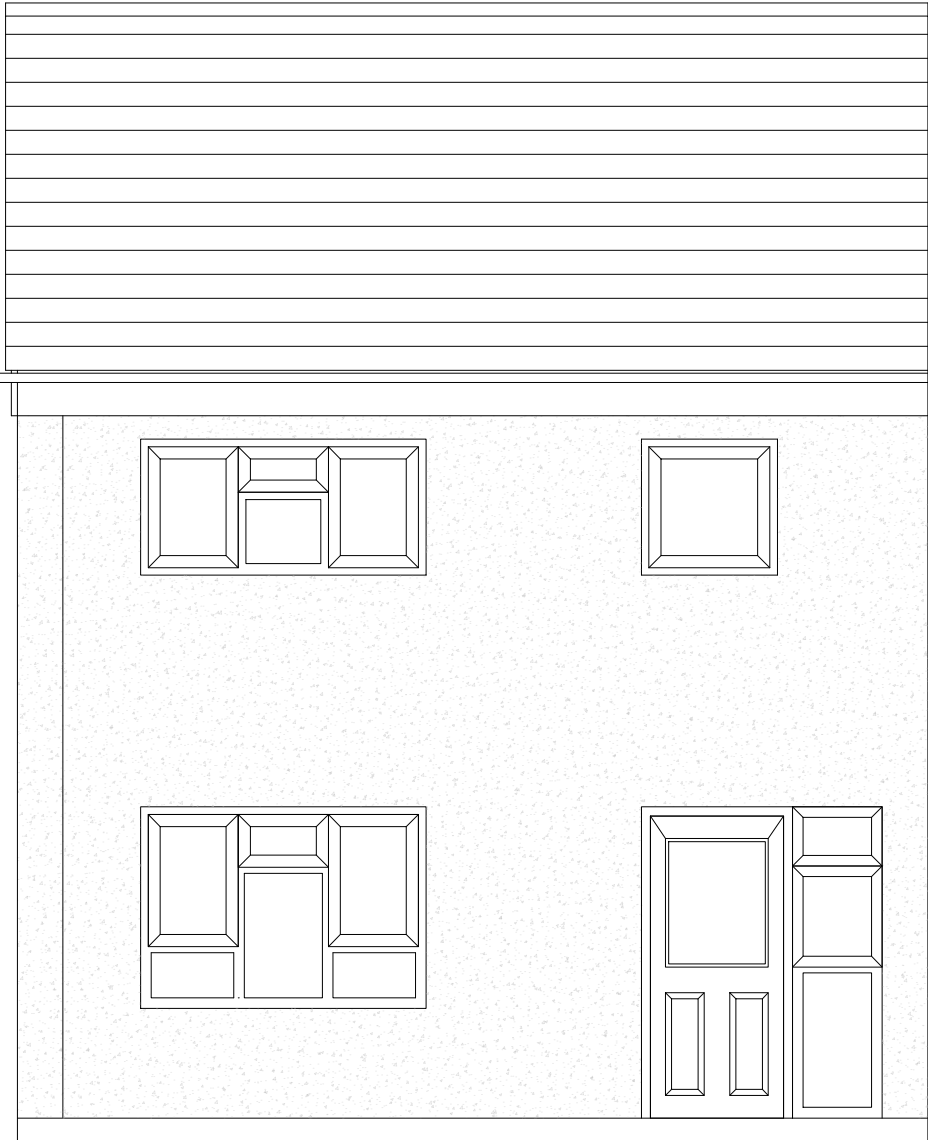


REAR

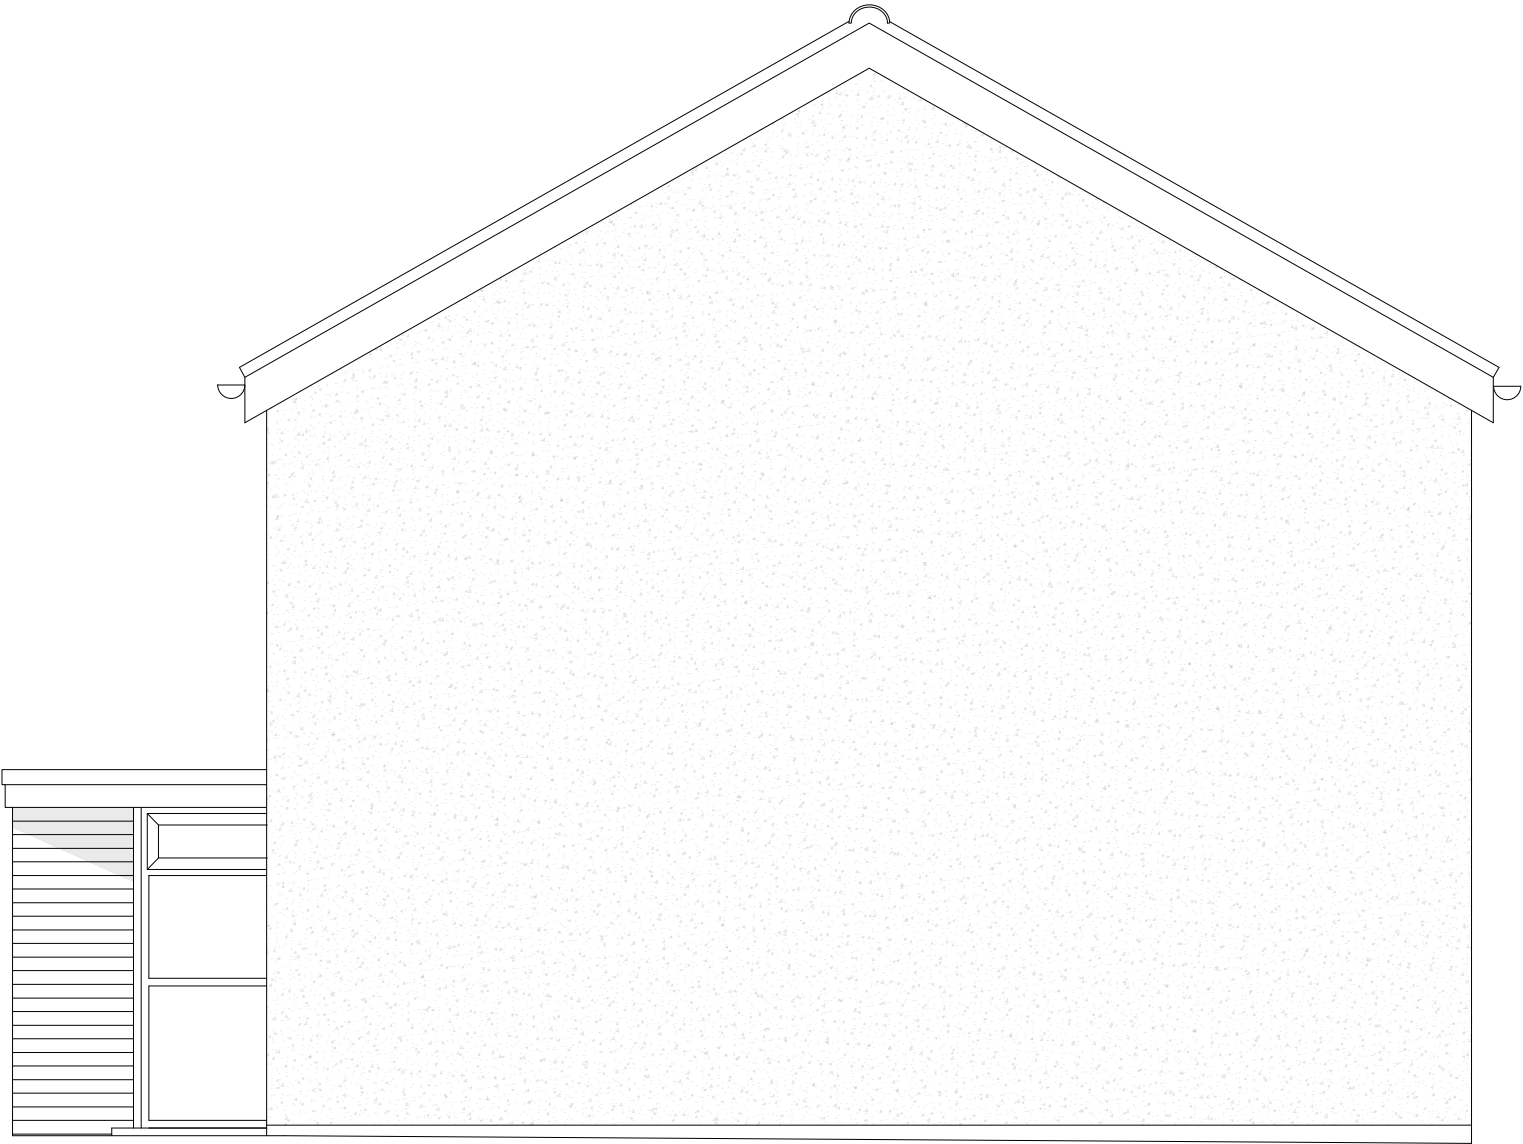

SIDE



FRONT

 

Project	United Living/Clarion Housing Association Retrofit		
Drawing	22 Lister Av Proposed Elevations		
23.12.25 Revisions	Amended drawing name	A	
Client	United Living		
Scale	1:50@A2		
Date Nov 25	Drawn By PW	Checked By CM	
Issue:	PLANNING		
Drawing No.	Revision		
2344D-110 - A			