


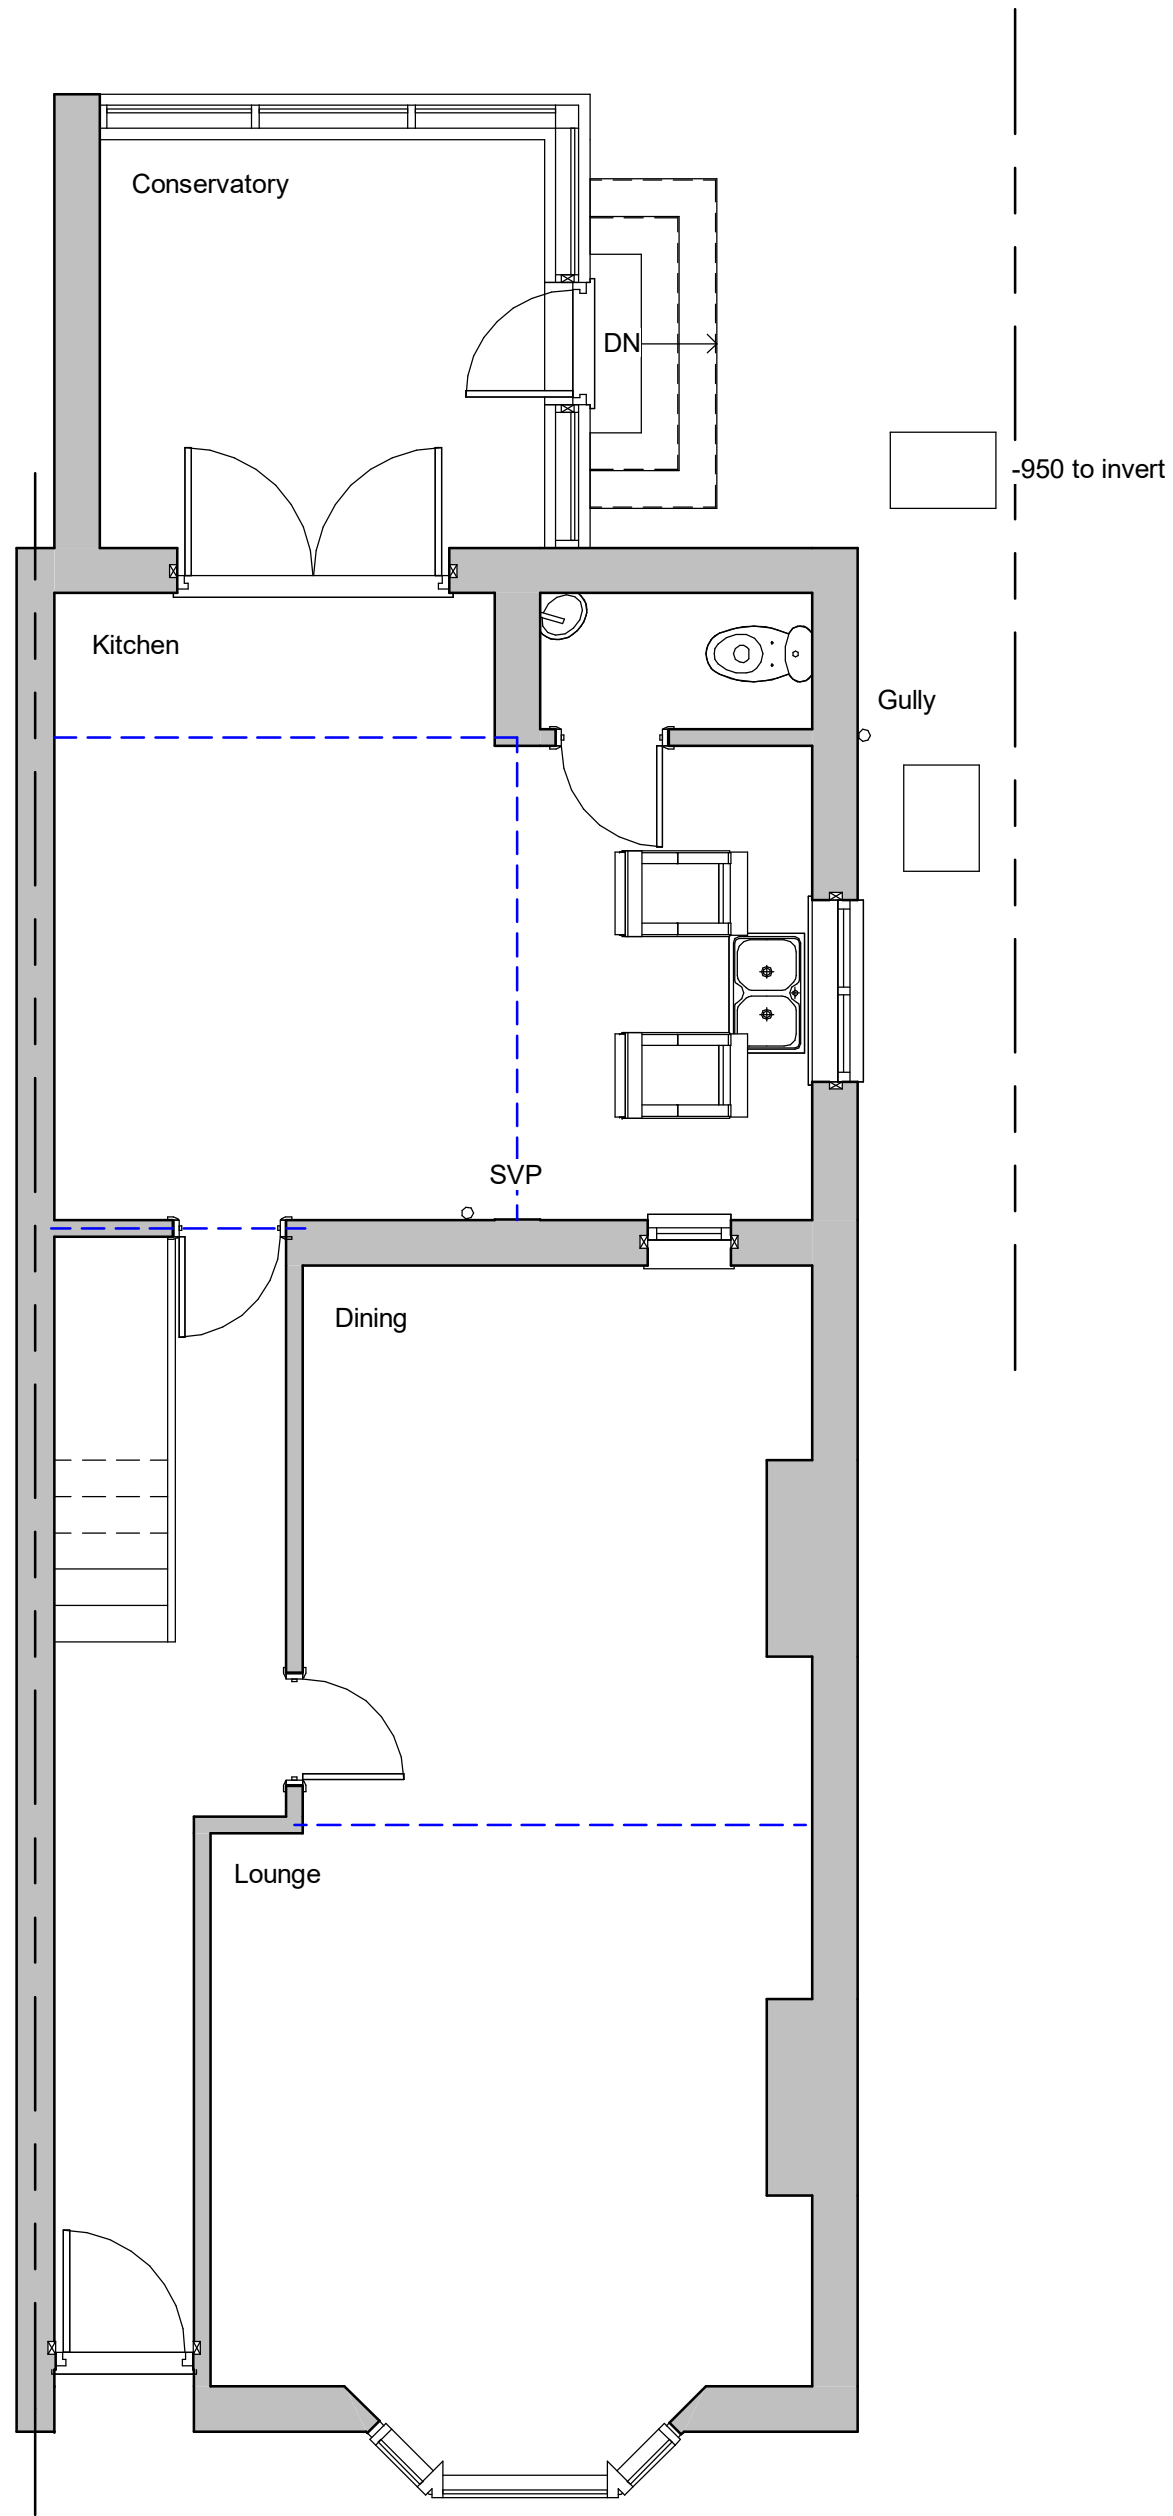


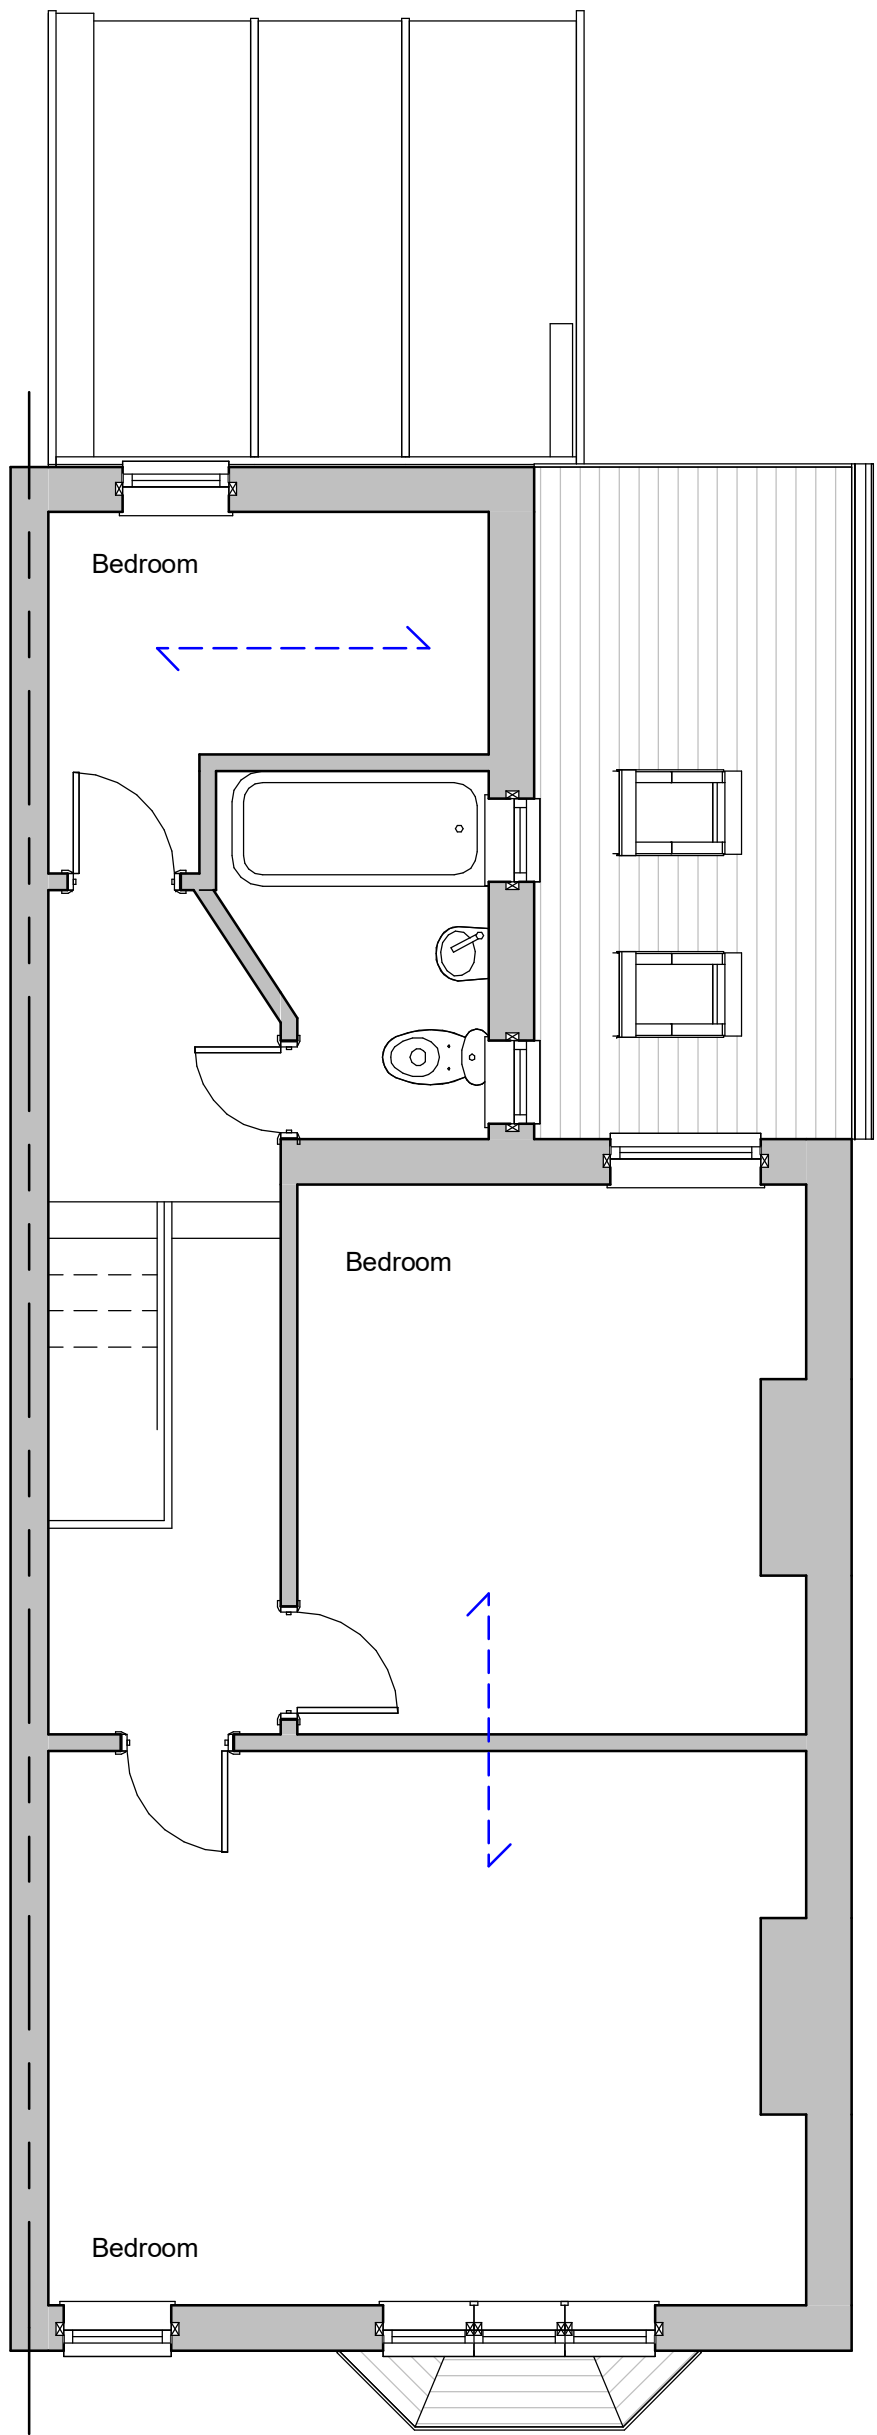

Ground Floor

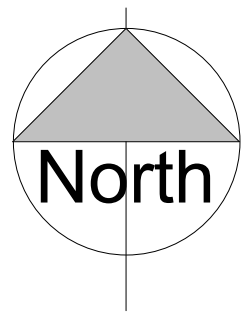


First Floor

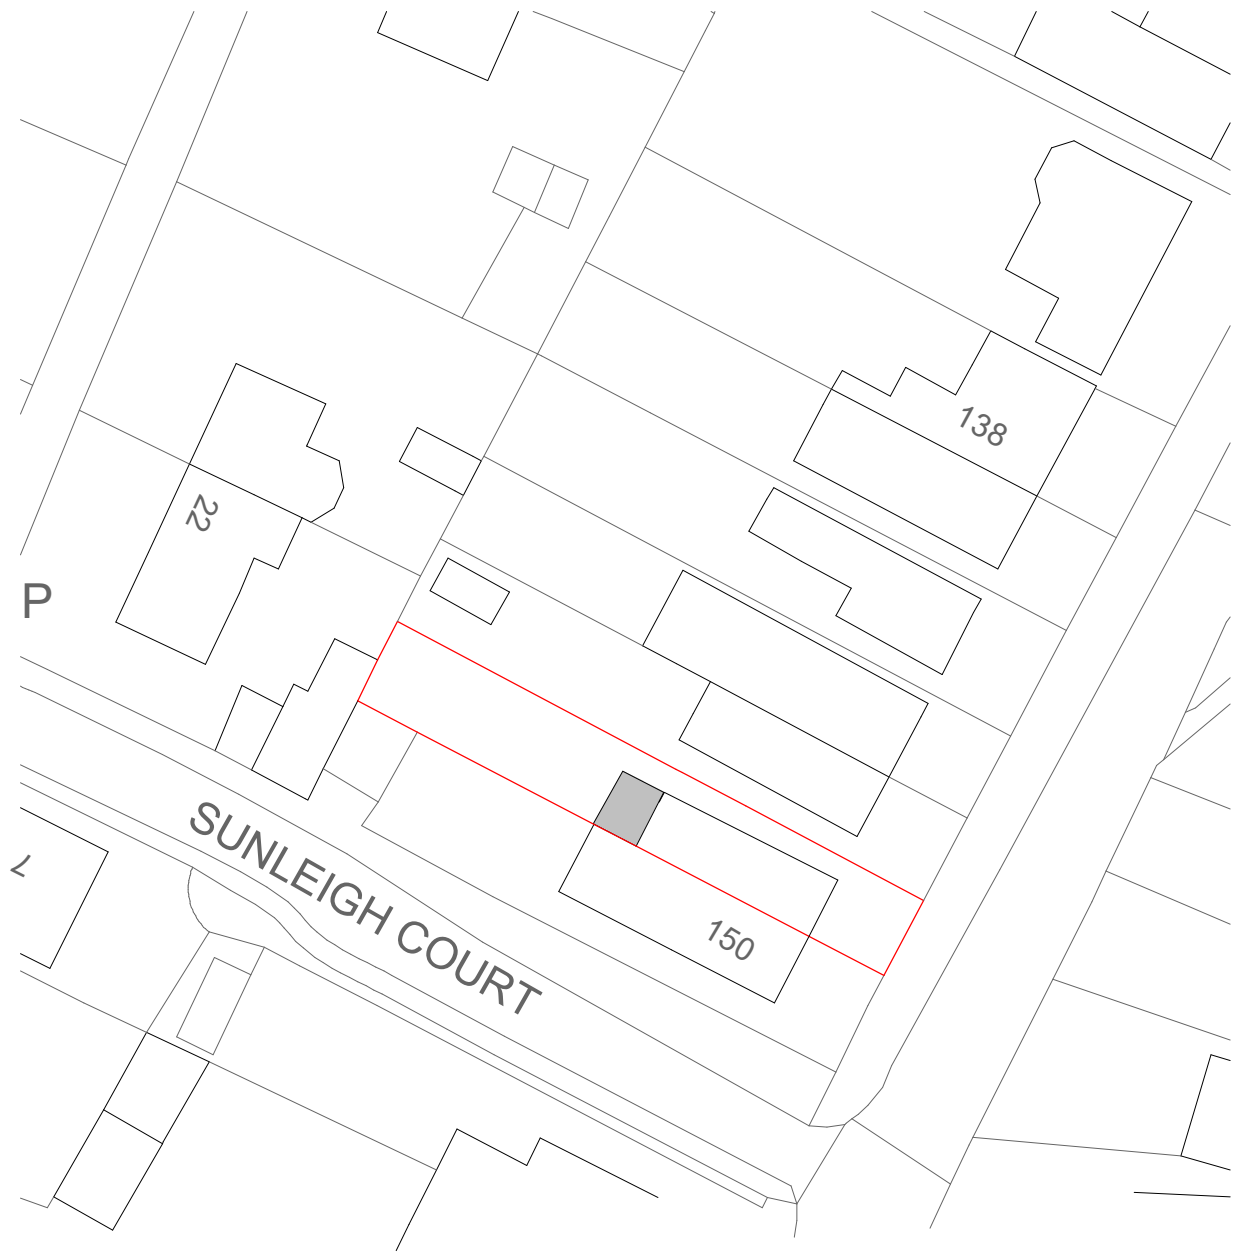


Site Plan 1:500

Site Plan 1:1250

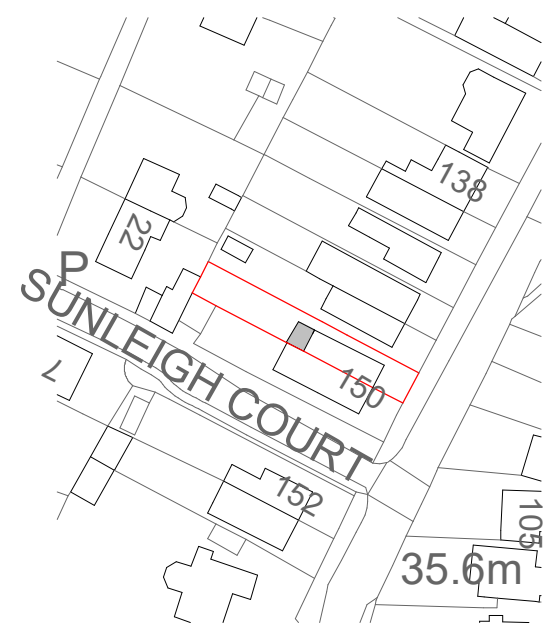


Front Elevation

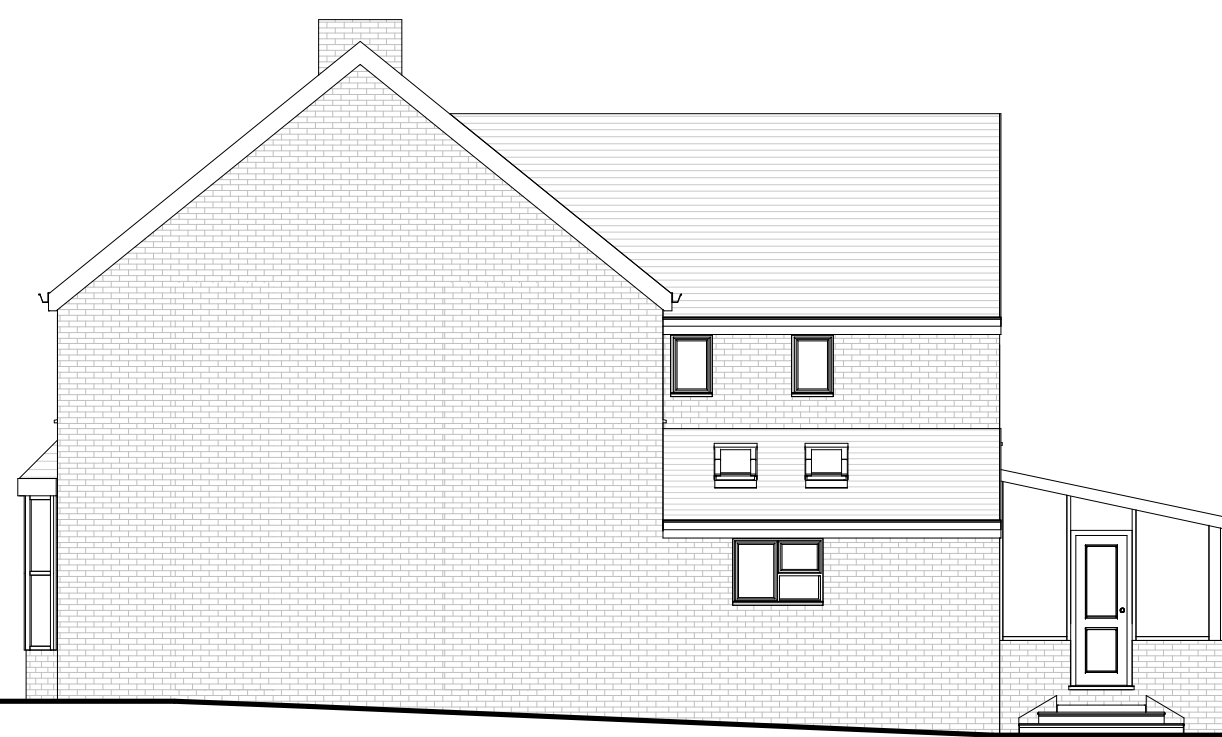

Side Elevation




Rear Elevation

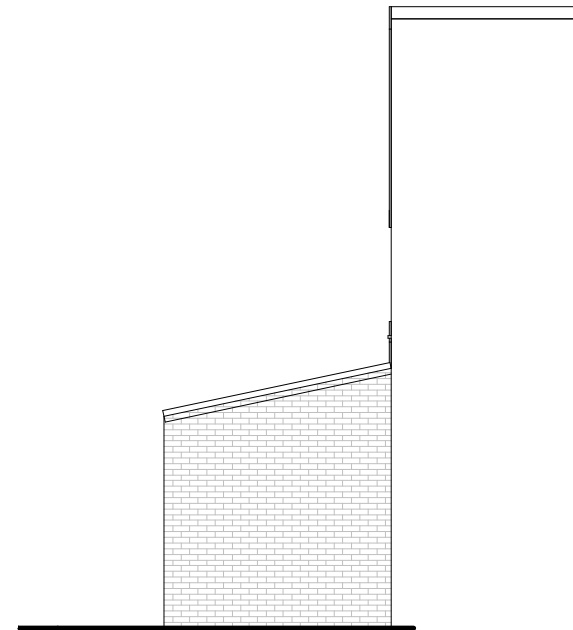

Side Elevation

Revisions

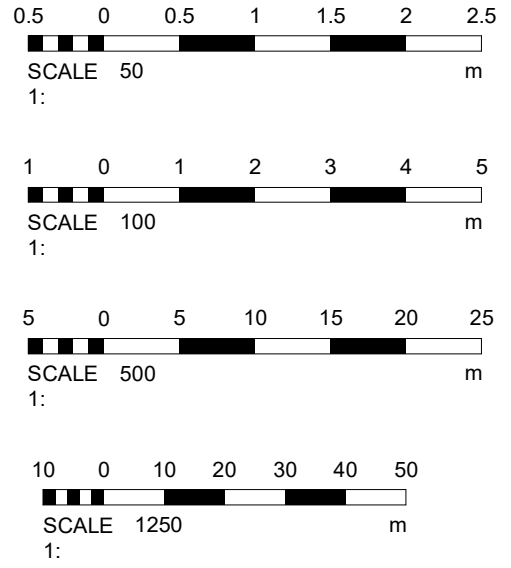

Materials

Drawing Number	2025/230	Sheet	1 of 2
Size	A1	Scale	1:50, 1:100, 1:500, 1:1250

Project	Existing details May 2025
---------	------------------------------

Job Title	148 Western Road Hurstpierpoint BN6 9TB
-----------	---

Do Not scale from this drawing except for planning as photocopies will be subject to distortion
Drawings to be read in conjunction with all other Designers and structural engineers contract drawings and specifications: Any discrepancies must be brought to the attention of the Designer immediately.
The contractor must verify all dimensions by site measurement before ordering materials or manufacturing components
Substitute materials and products to those named will be acceptable if proven to be of equal or higher performance and not in conflict with other elements

M.J.Humphrey
Ltd



Mel Humphrey MRICS 9 Aldsworth Avenue Goring By Sea West Sussex BN12 4XQ	Adam Humphrey MCIOB 21 Pendine Avenue Worthing West Sussex BN11 2NA
Mel@mjhumphrey.co.uk 07701055182	Adam@mjhumphrey.co.uk 07812419142