




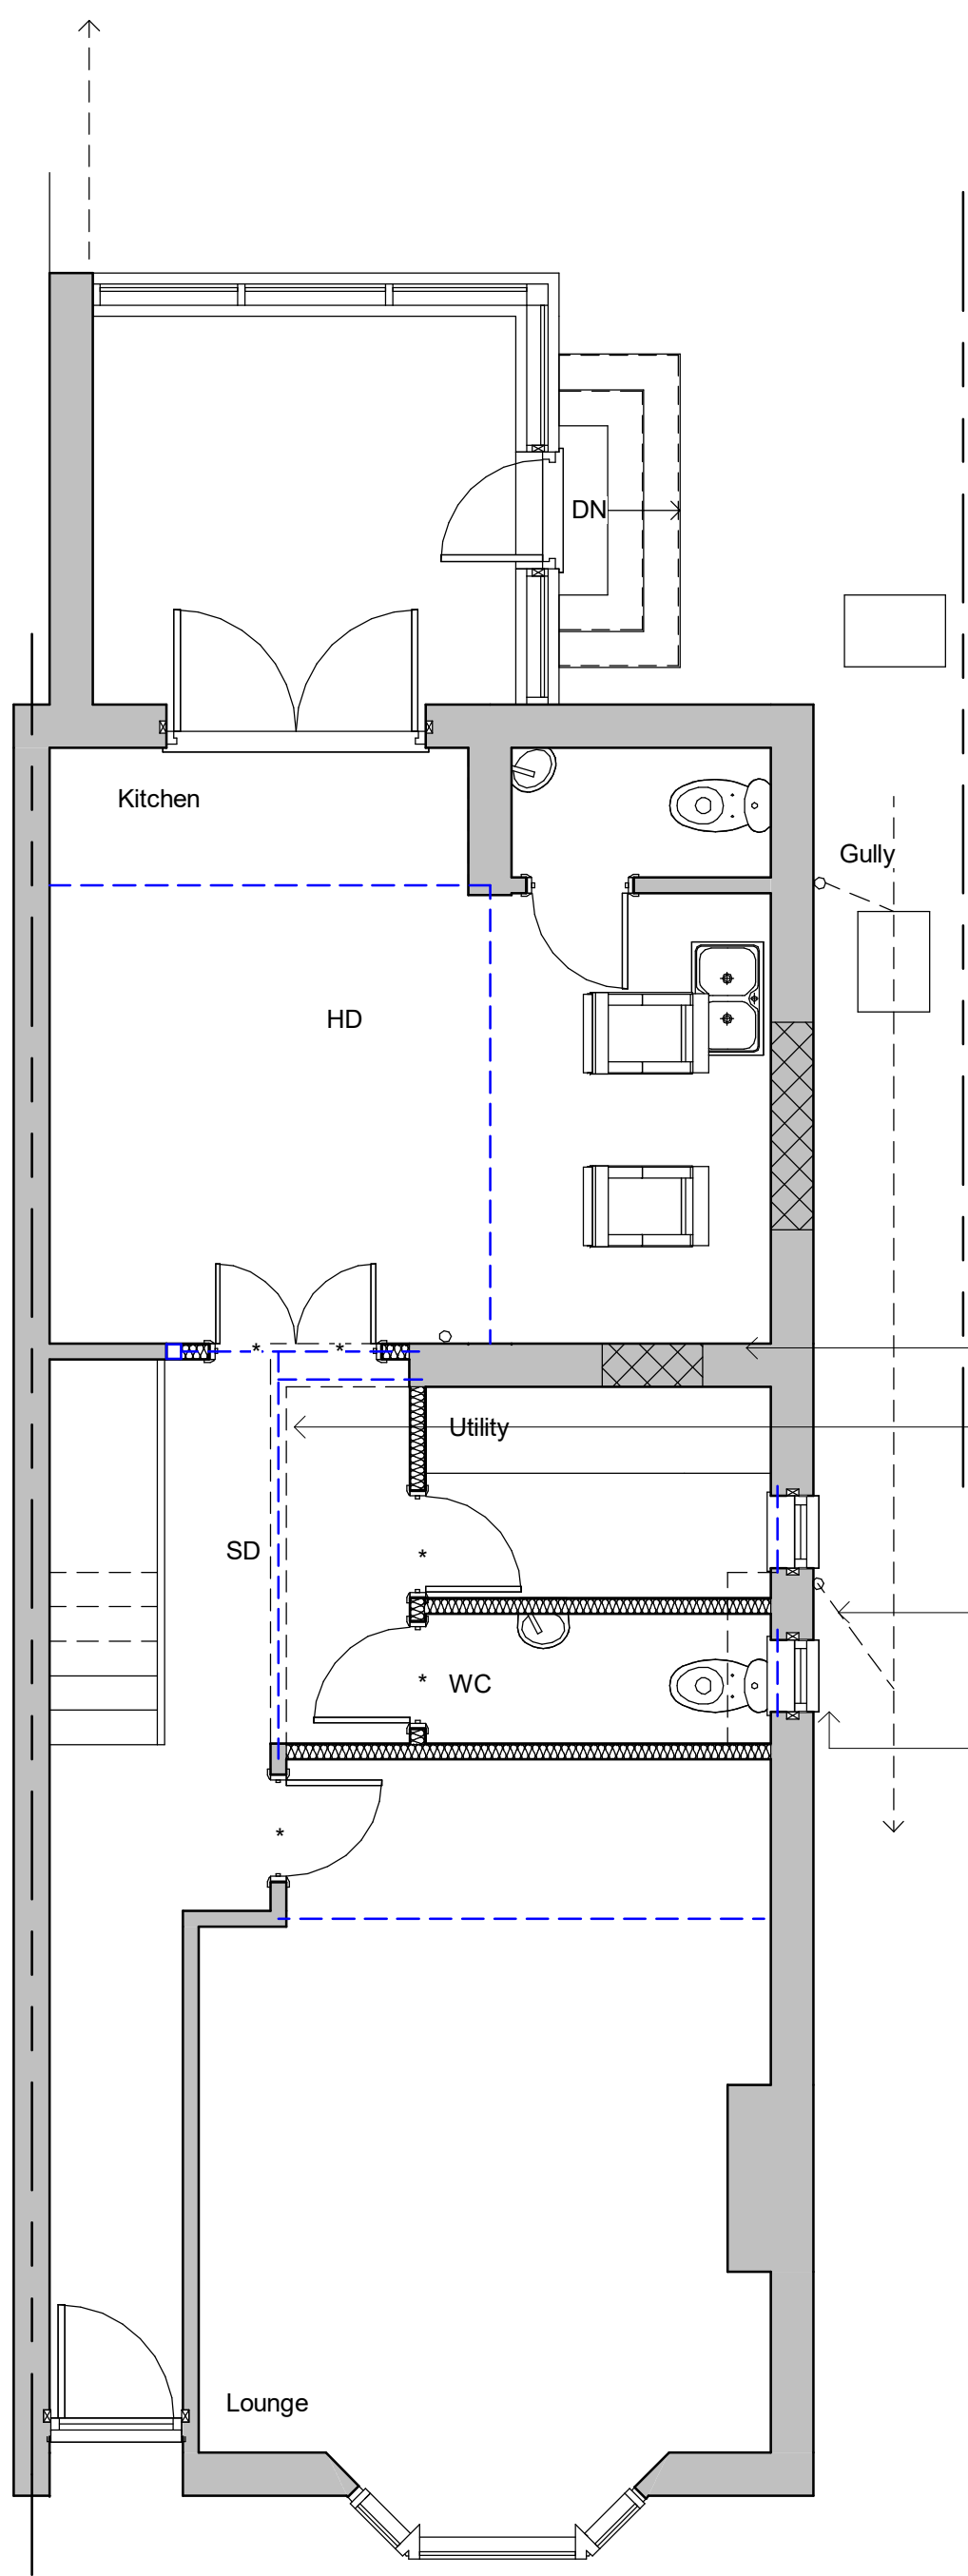

Ground Floor

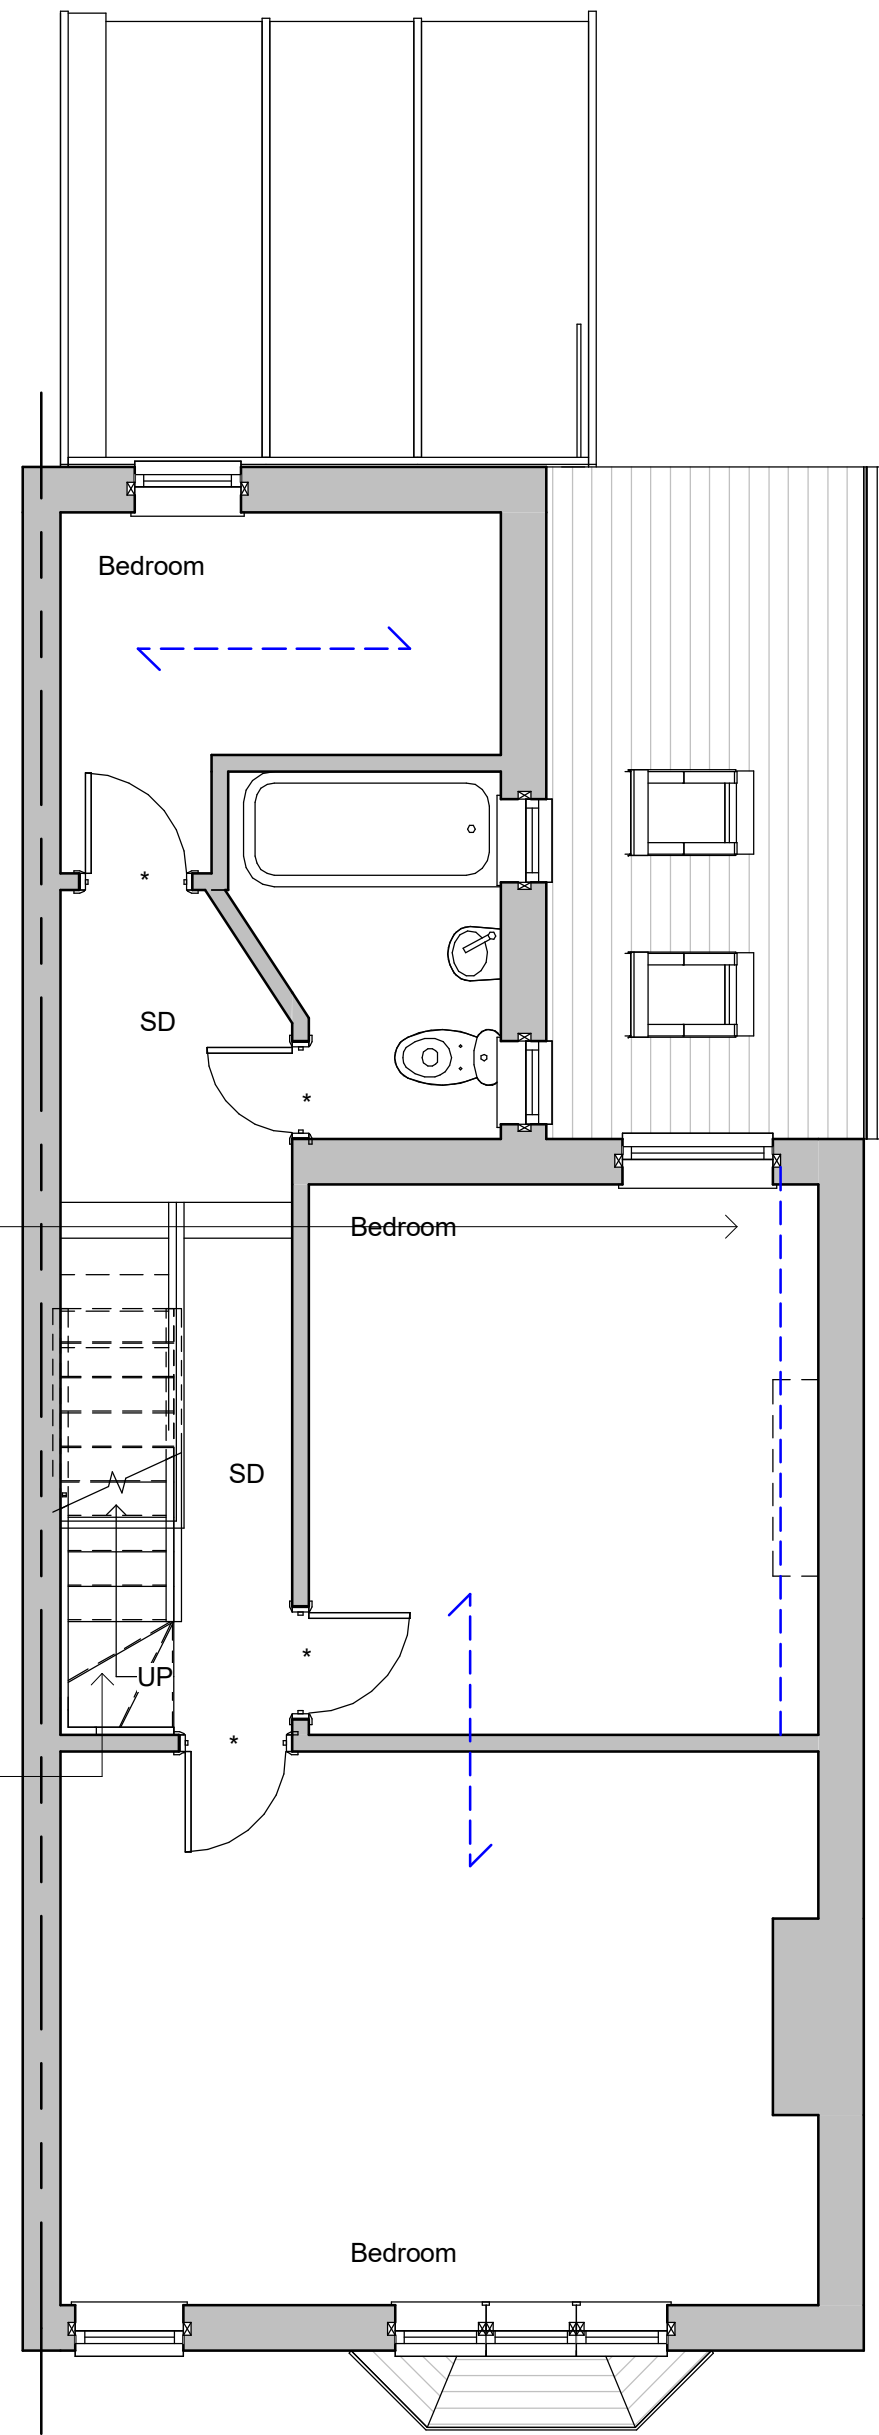

First Floor

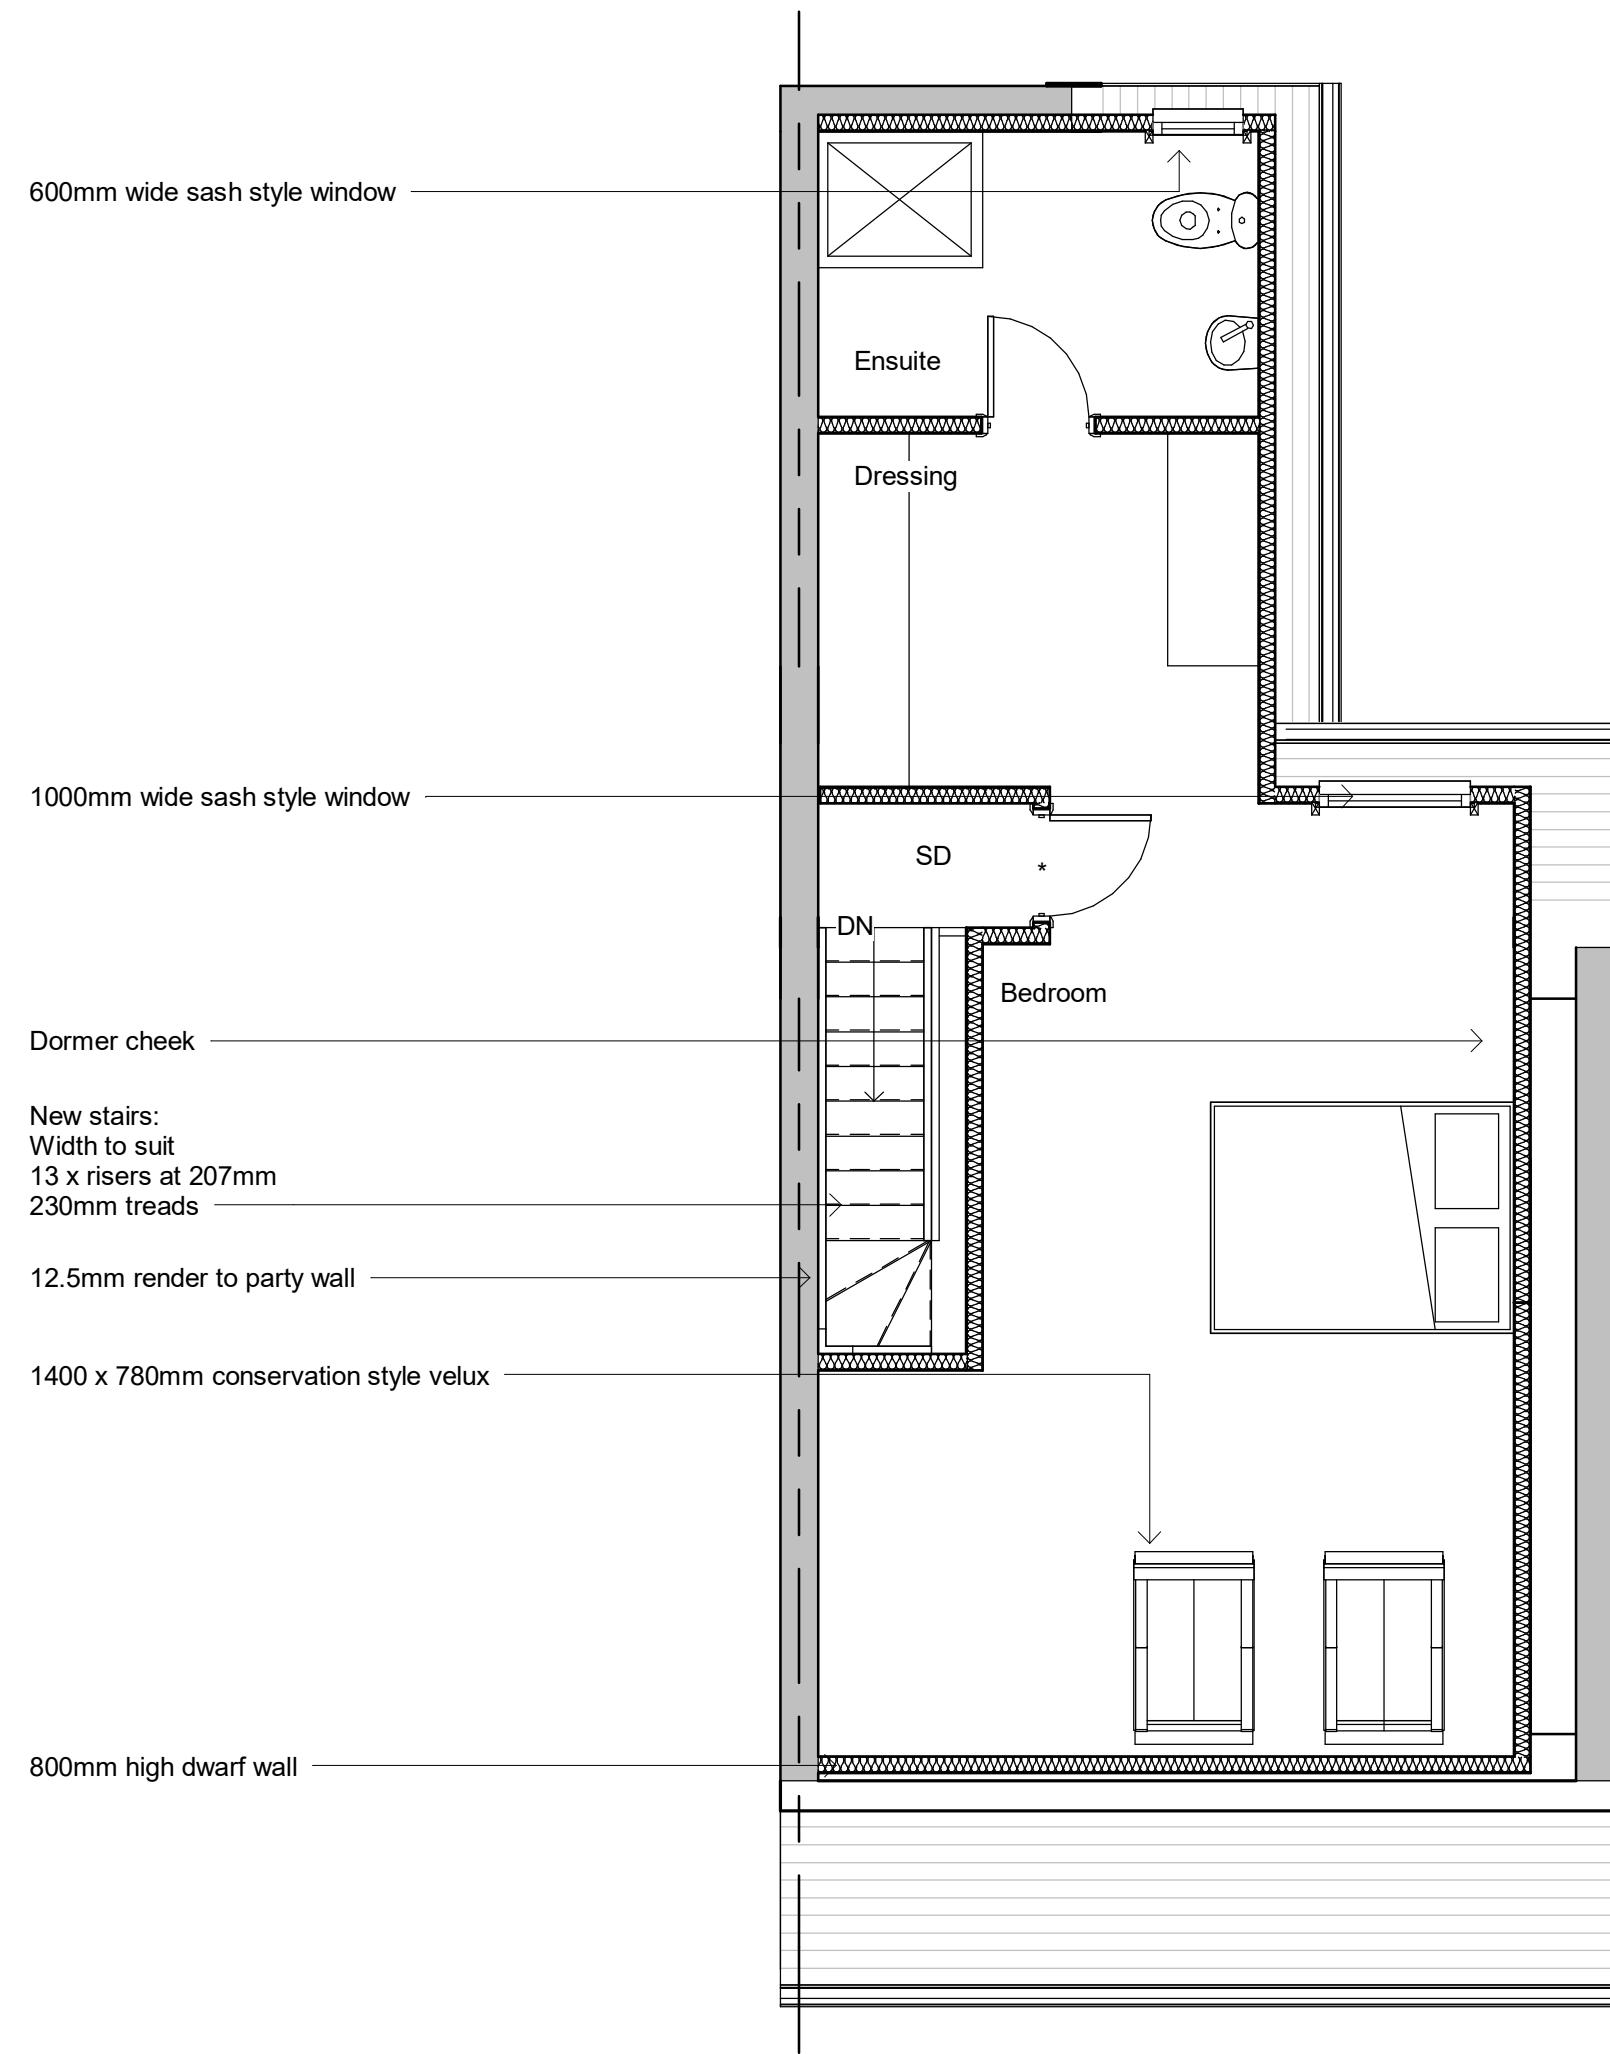


Second Floor




Front Elevation




Side Elevation

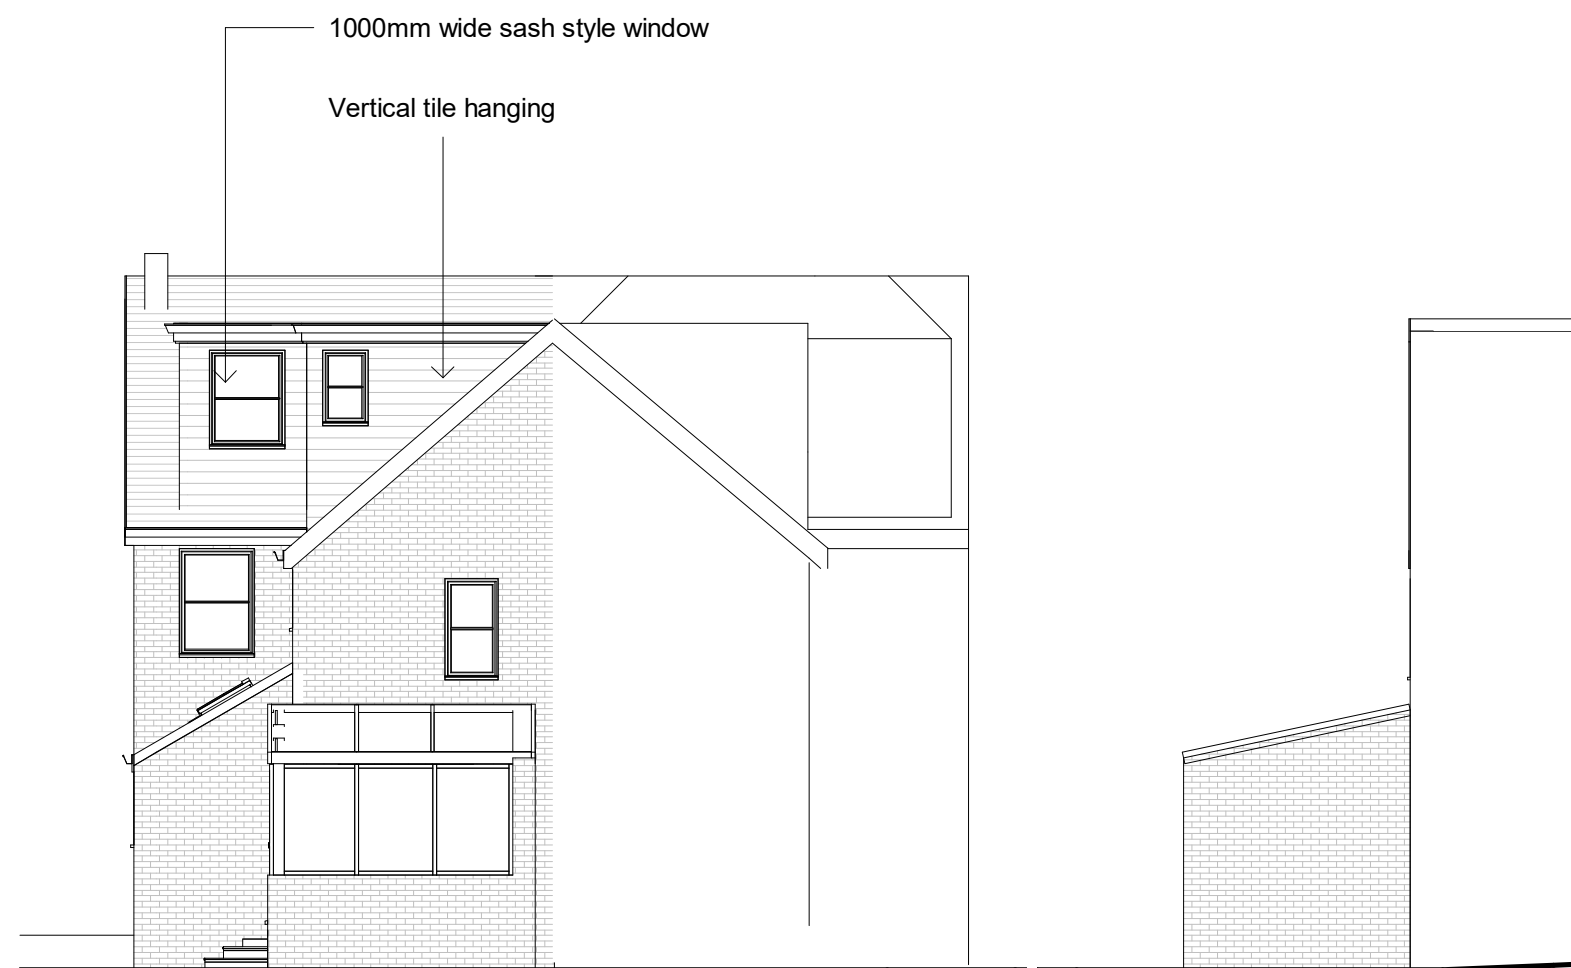

Rear Elevation

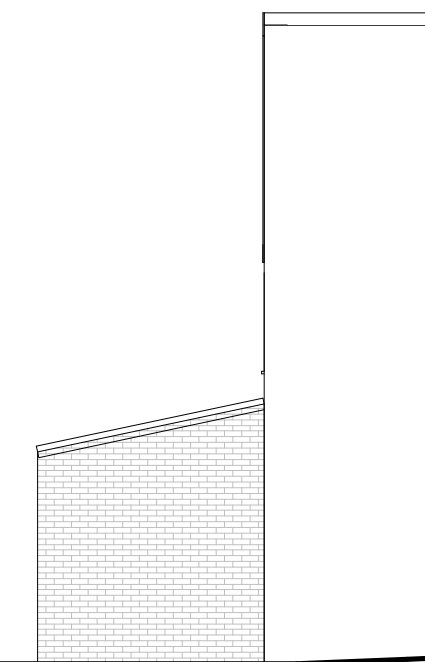

Side Elevation

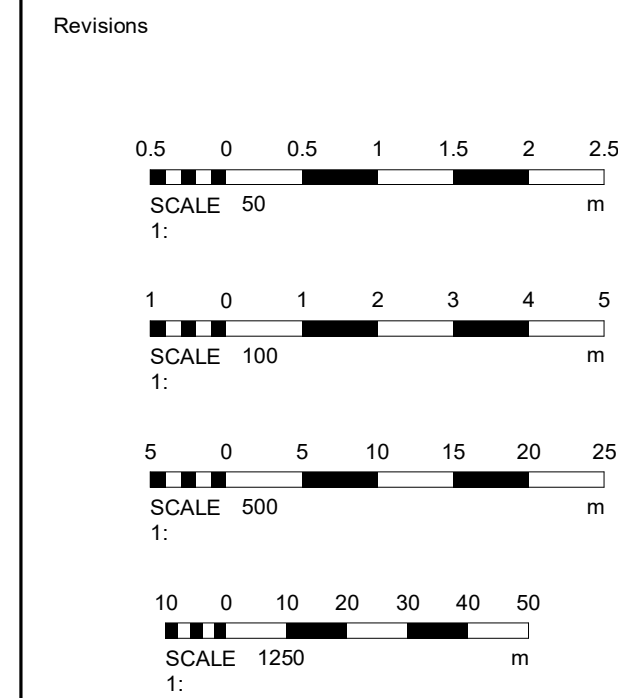

Materials

Drawing Number	2025/230	Sheet	2 of 2
Size	A1	Scale	1:50, 1:100, 1:500, 1:1250

Project

Proposed details
May 2025

Job Title

148 Western Road
Hurstpierpoint
BN6 9TB

Do Not scale from this drawing except for planning as photocopies will be subject to distortion
Drawings to be read in conjunction with all other Designers and structural engineers contract drawings and specifications: Any discrepancies must be brought to the attention of the Designer immediately.
The contractor must verify all dimensions by site measurement before ordering materials or manufacturing components
Substitute materials and products to those named will be acceptable if proven to be of equal or higher performance and not in conflict with other elements

M.J.Humphrey
Ltd



Mel Humphrey MRICS
9 Aldsworth Avenue
Goring By Sea
West Sussex
BN12 4XQ

Adam Humphrey MCIOB
21 Pendine Avenue
Worthing
West Sussex
BN11 2NA

Mel@mjhumphrey.co.uk
07701055182

Adam@mjhumphrey.co.uk
07812419142