




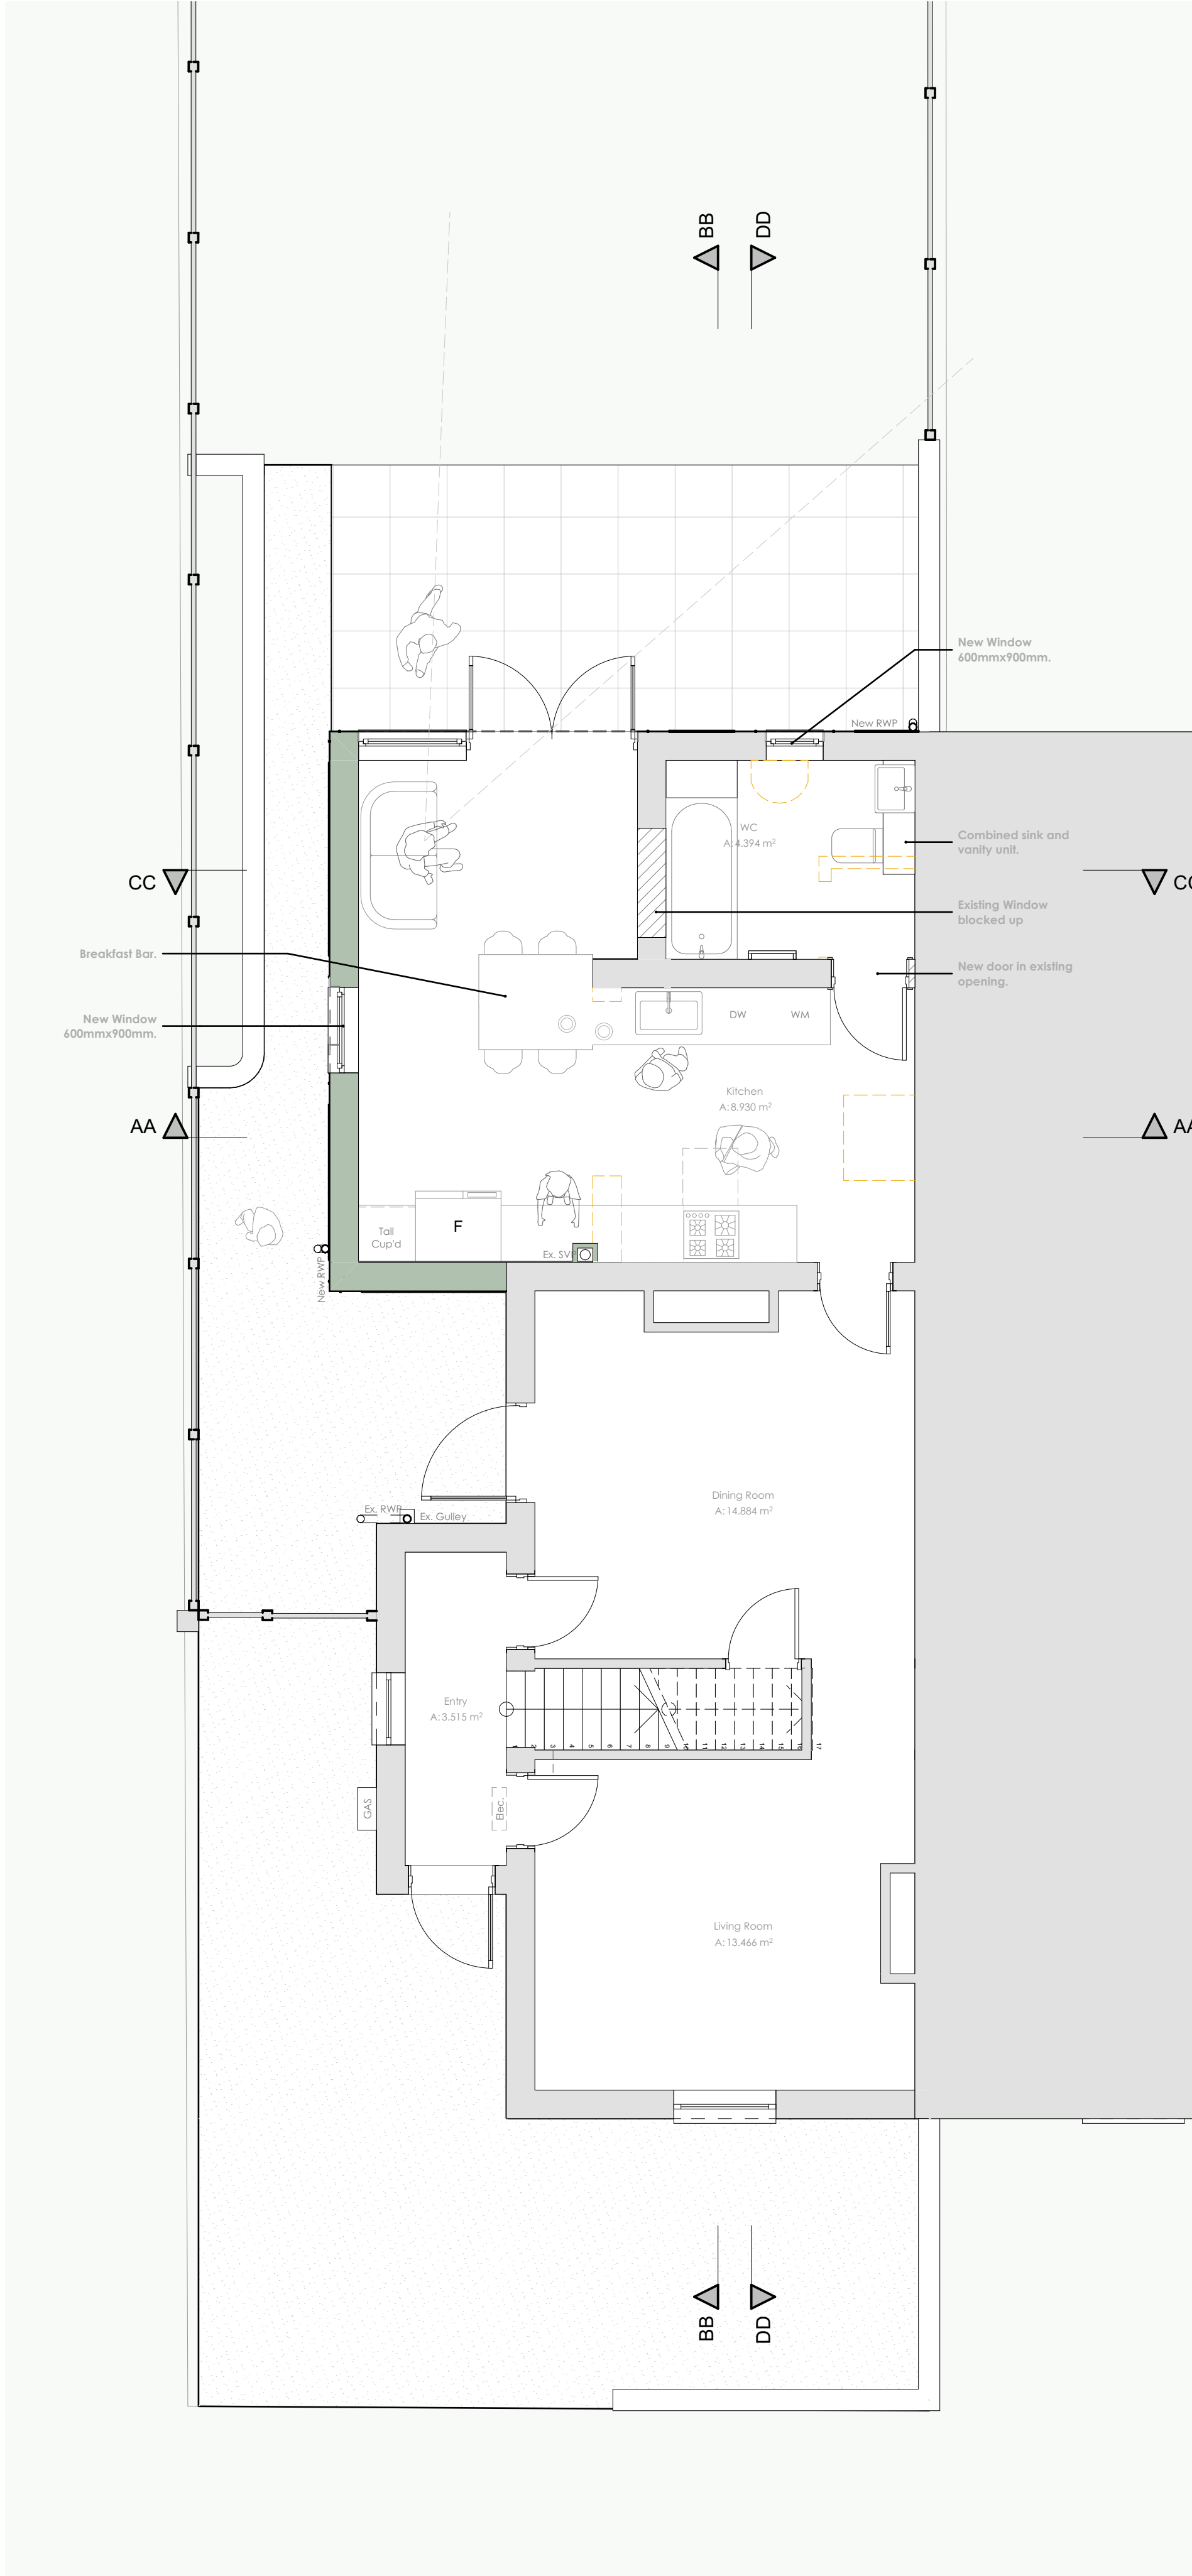

Proposed Ground Floor Plan

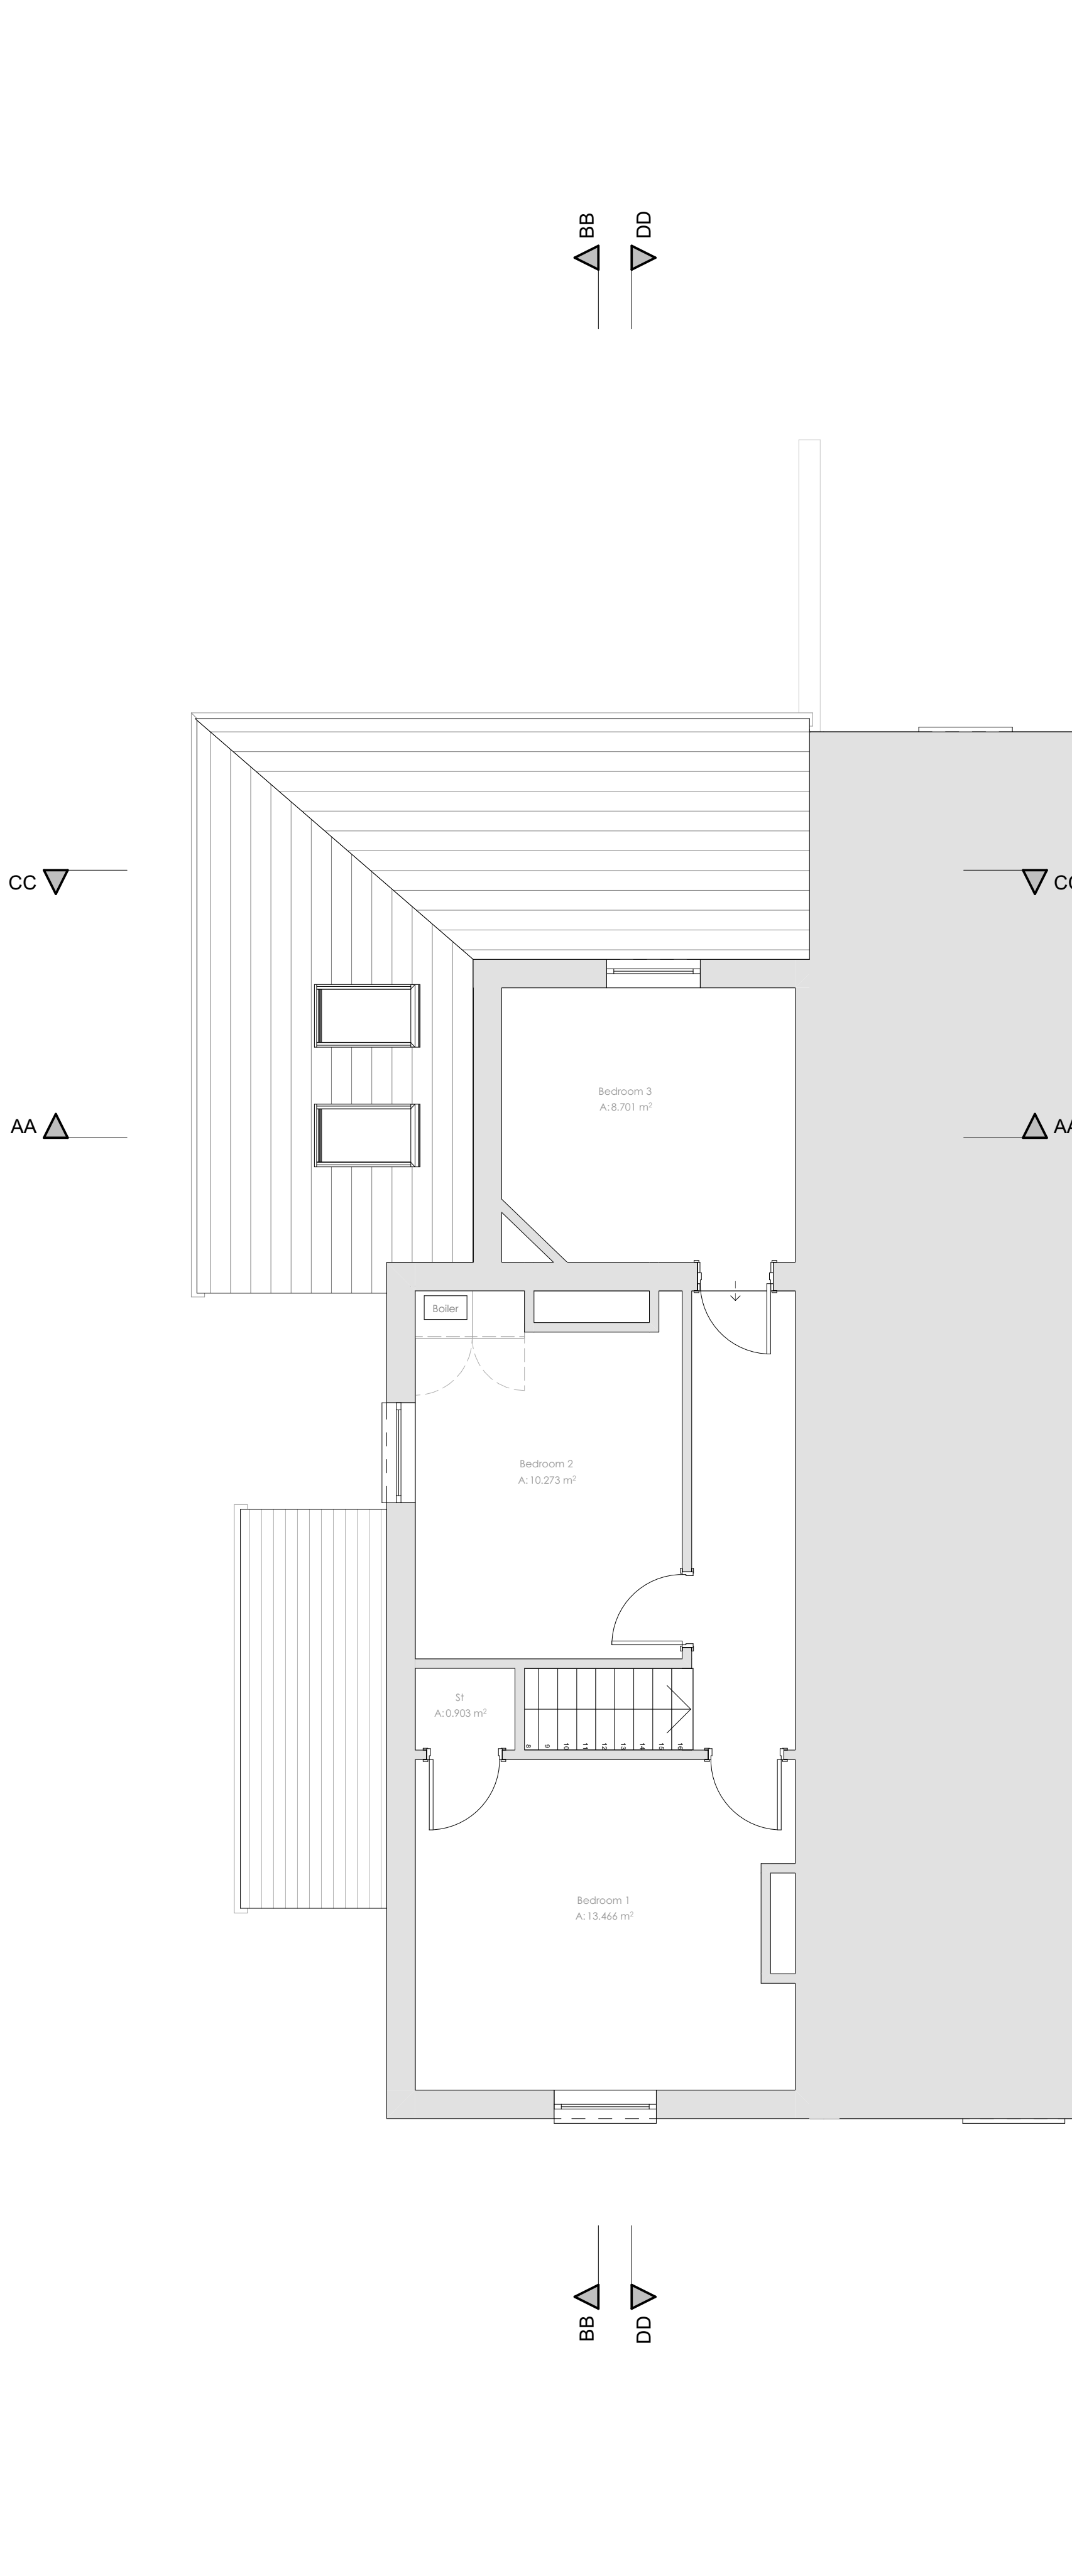

Proposed First Floor Plan

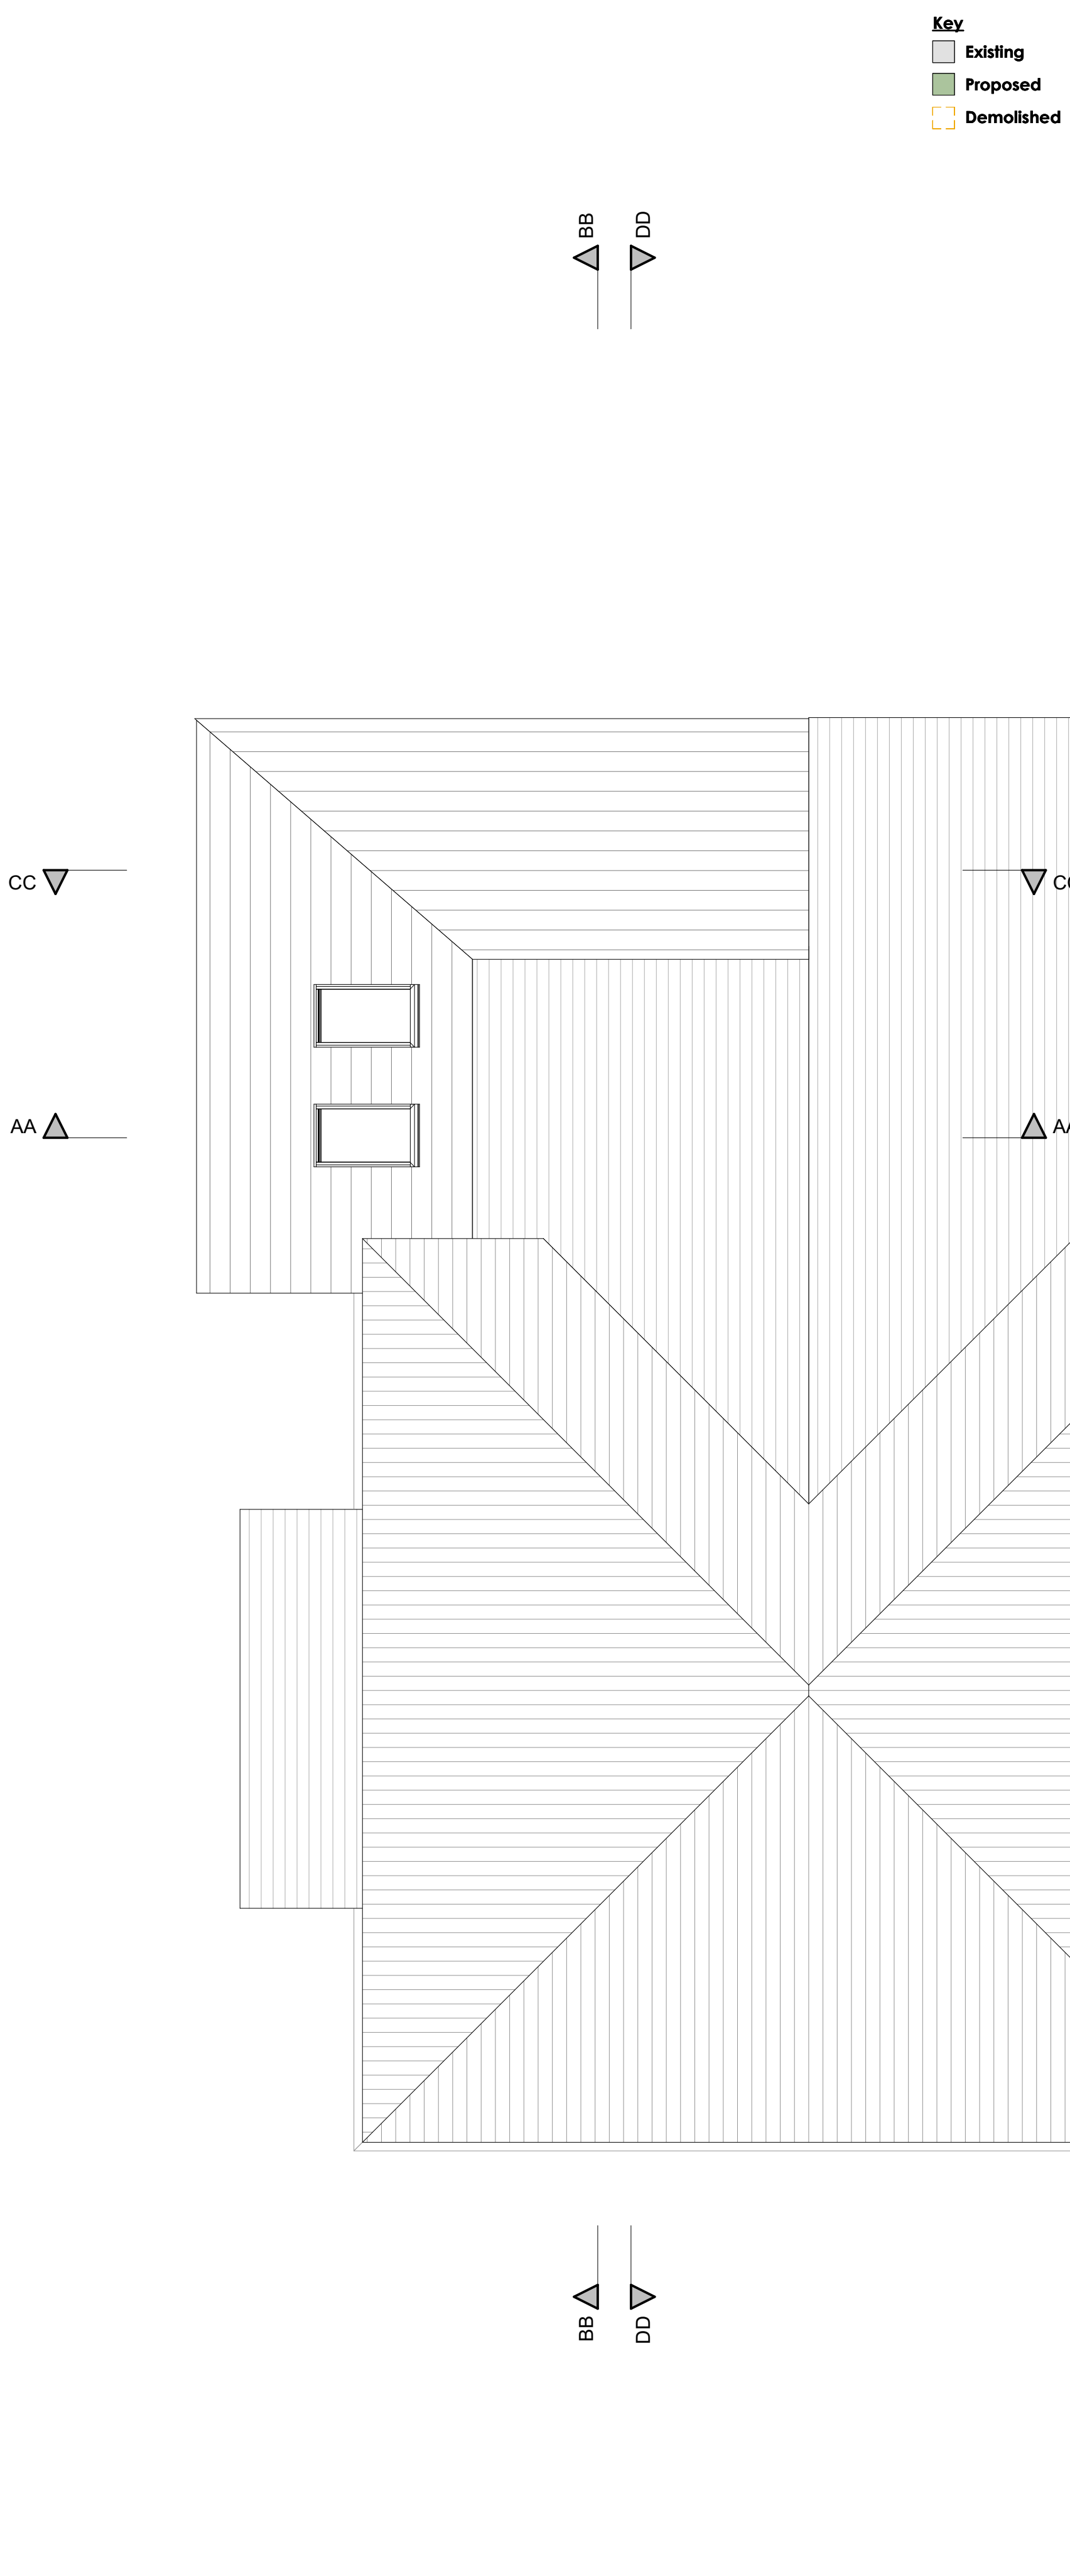


Proposed Roof Plan



- Key**
- Existing
 - Proposed
 - Demolished

Note:

Do not scale off this drawing except for planning purposes.
Check all dimensions on site before any work commences.
All goods, materials and workmanship must conform to current building regulations, British standards and codes of practice.
Copyright of this drawing is to be retained by Baba Atelier and must not be reproduced without written consent from the studio.

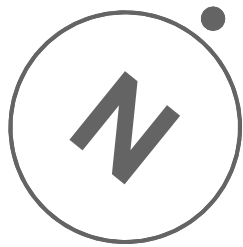

New England
Project Phase:
PLANNING

Address:
**71,
New England Road,
Haywards Heath
RH16 3LE**

Client:
Leon and Karalynn Mason
Description:
Proposed Plans
Drawing to be printed at A1

Scale:
1:50
Project | Drawing No:
013 | 311A