




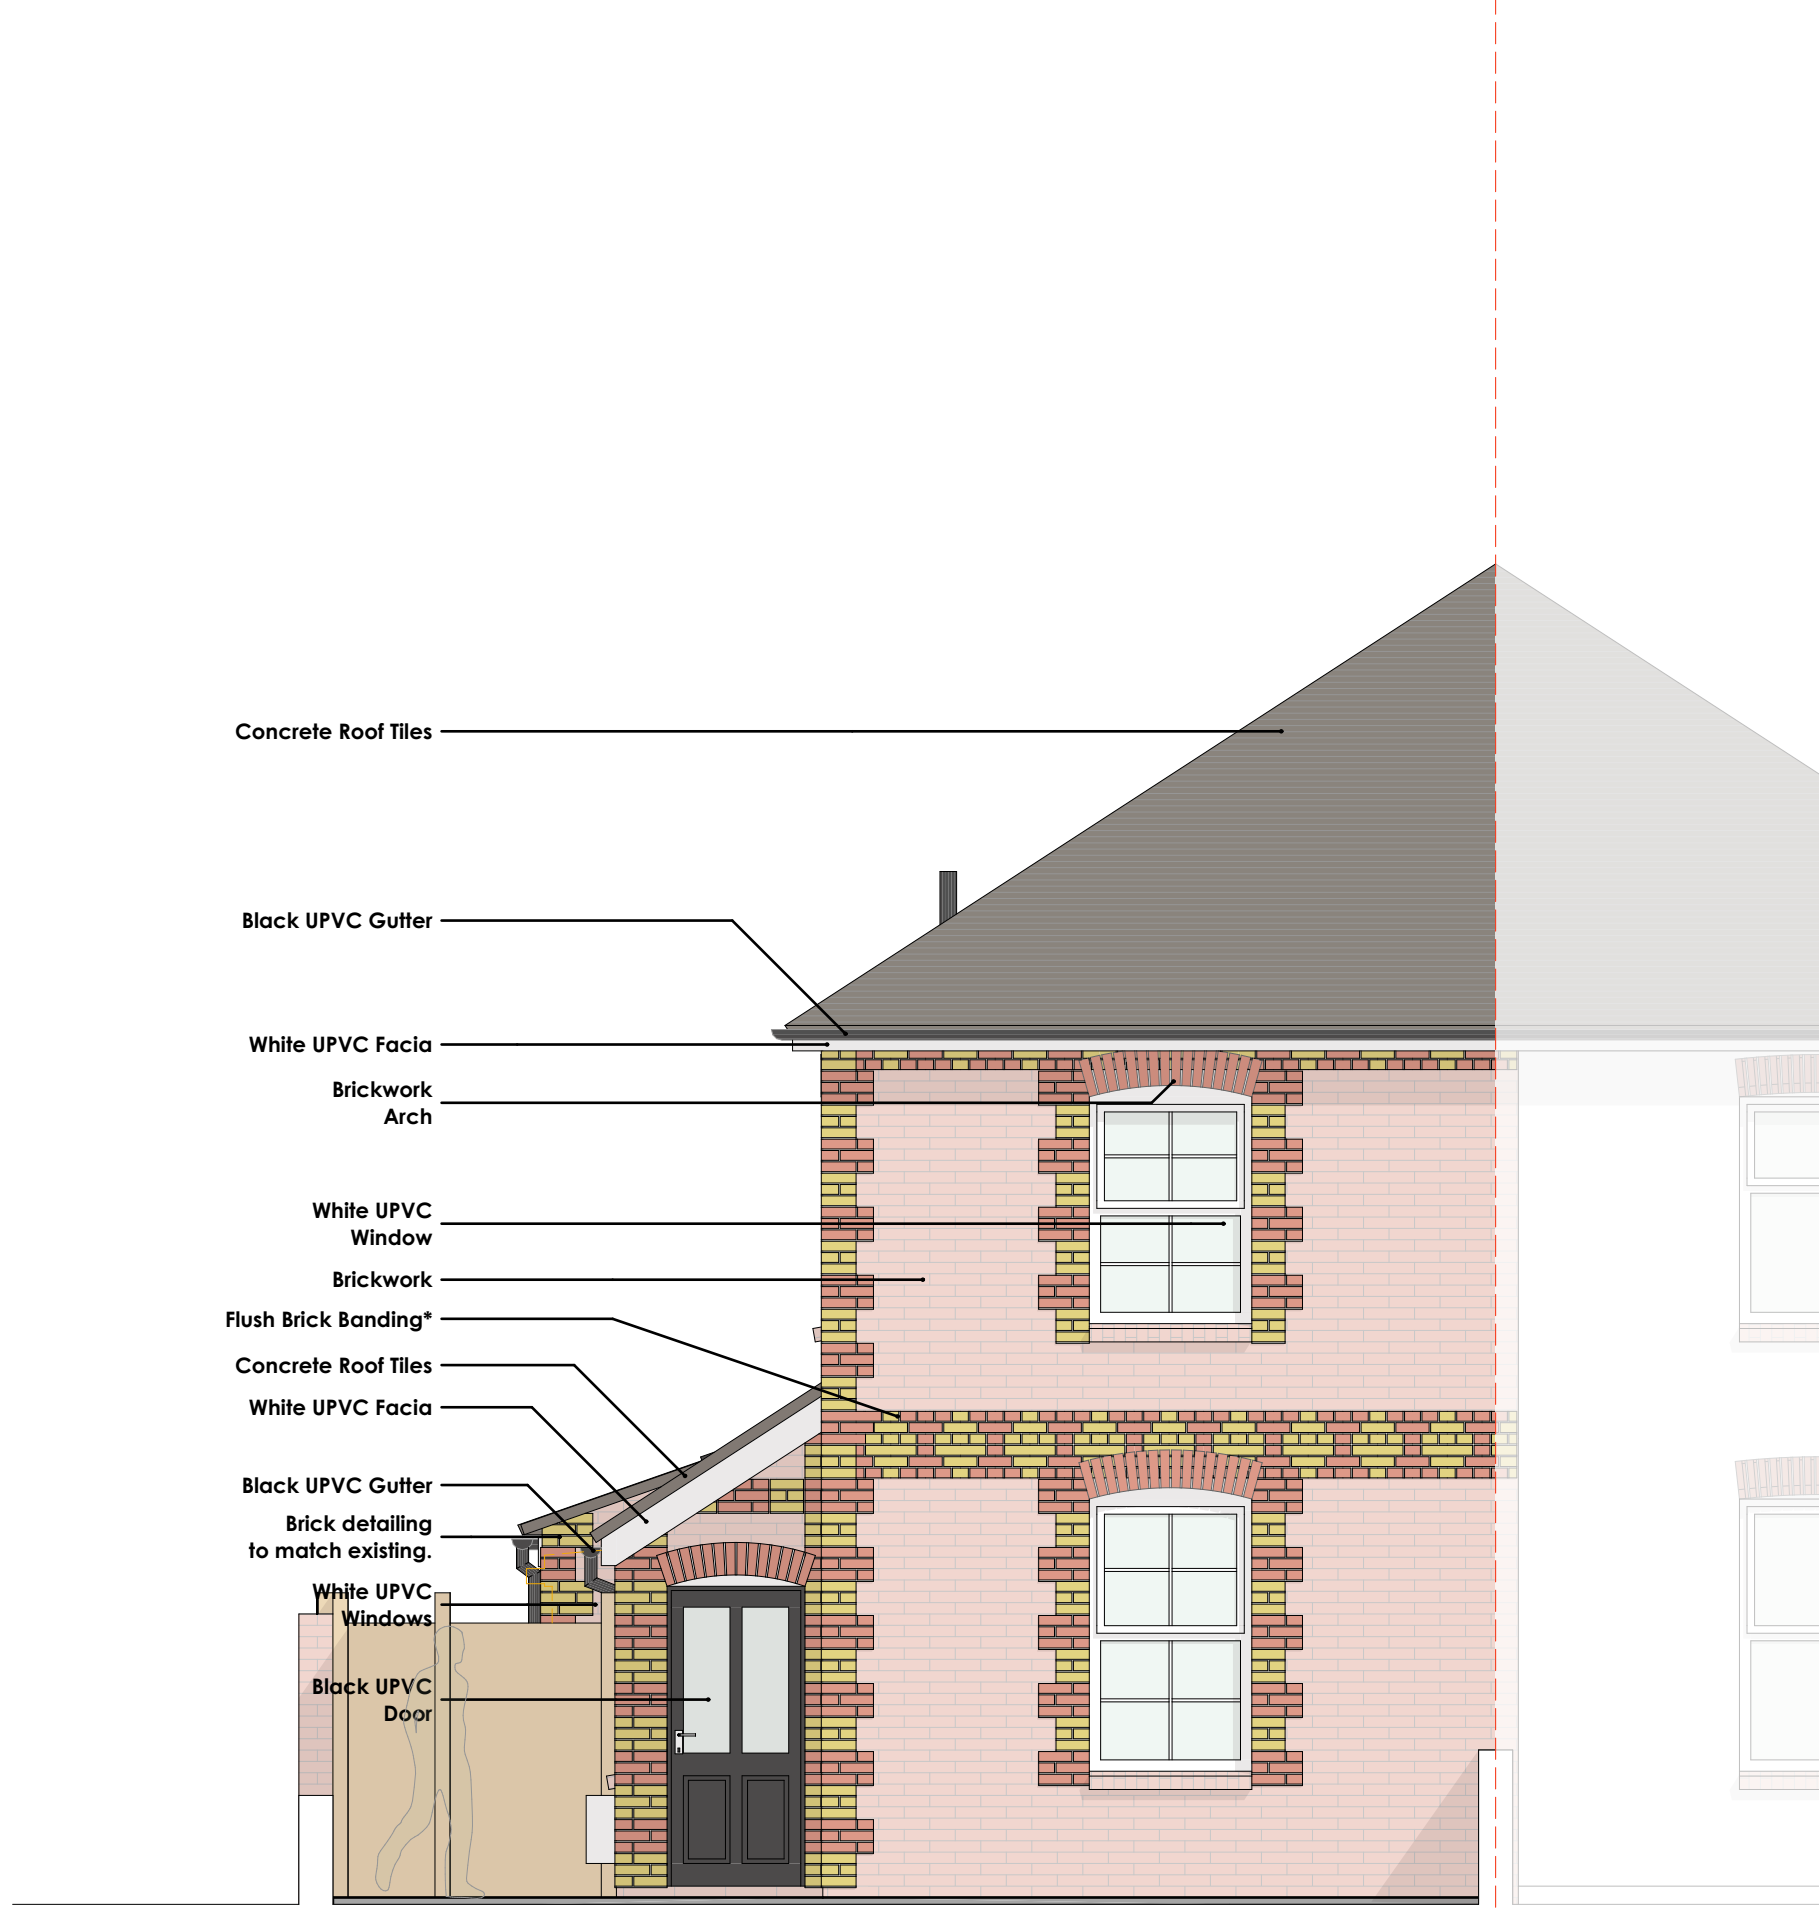


Proposed South Elevation

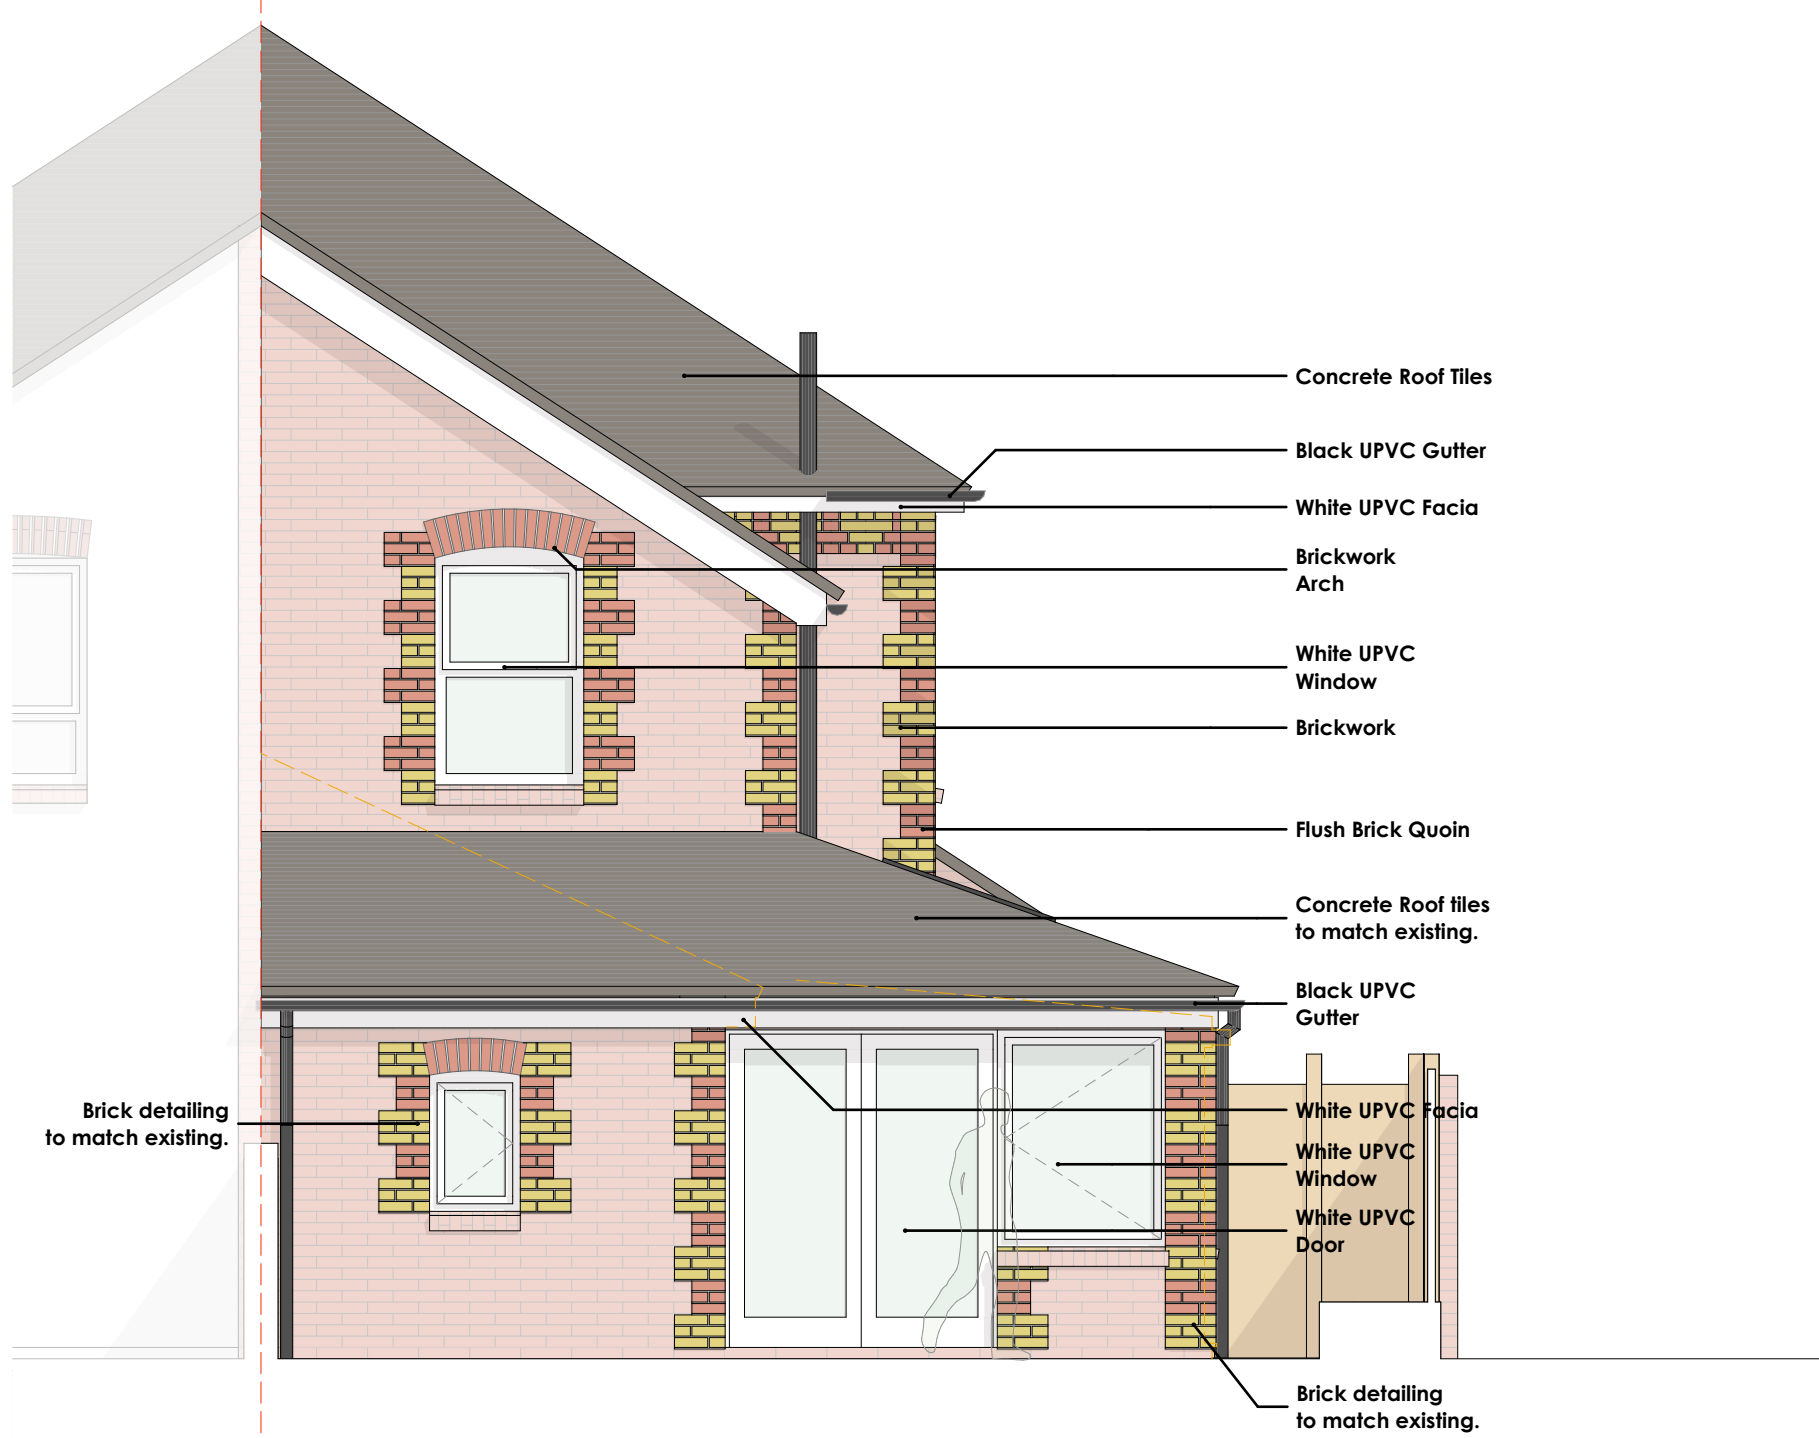

Proposed North Elevation

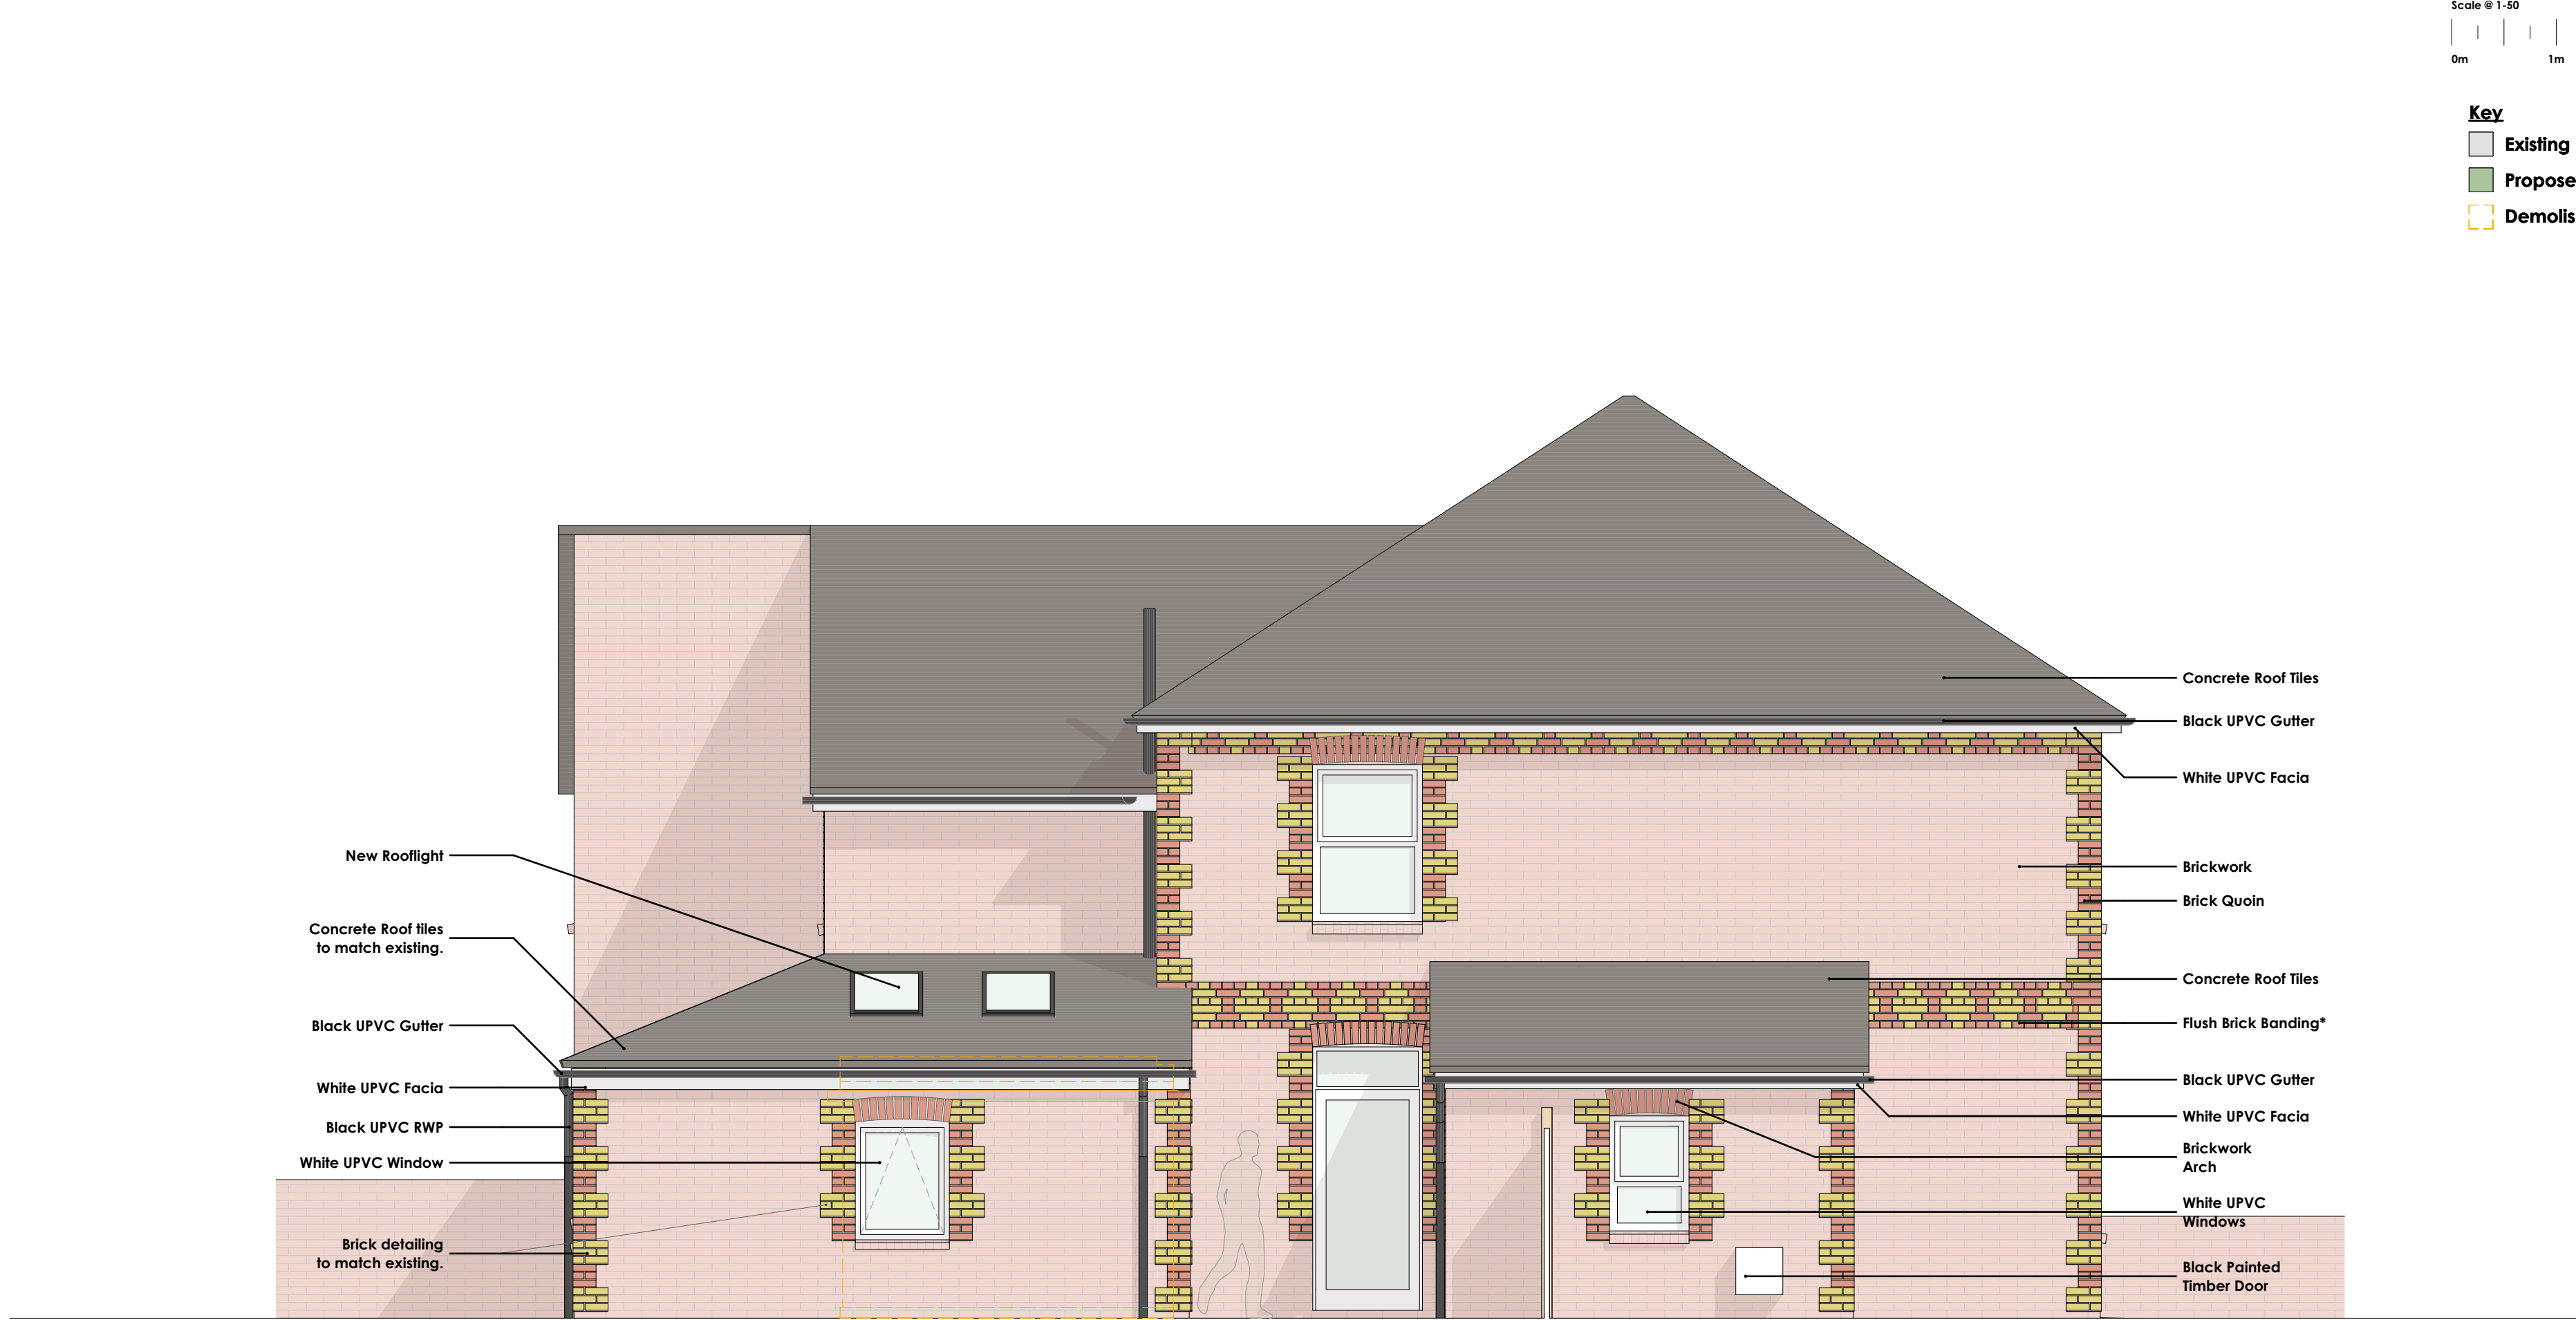

Proposed West Elevation

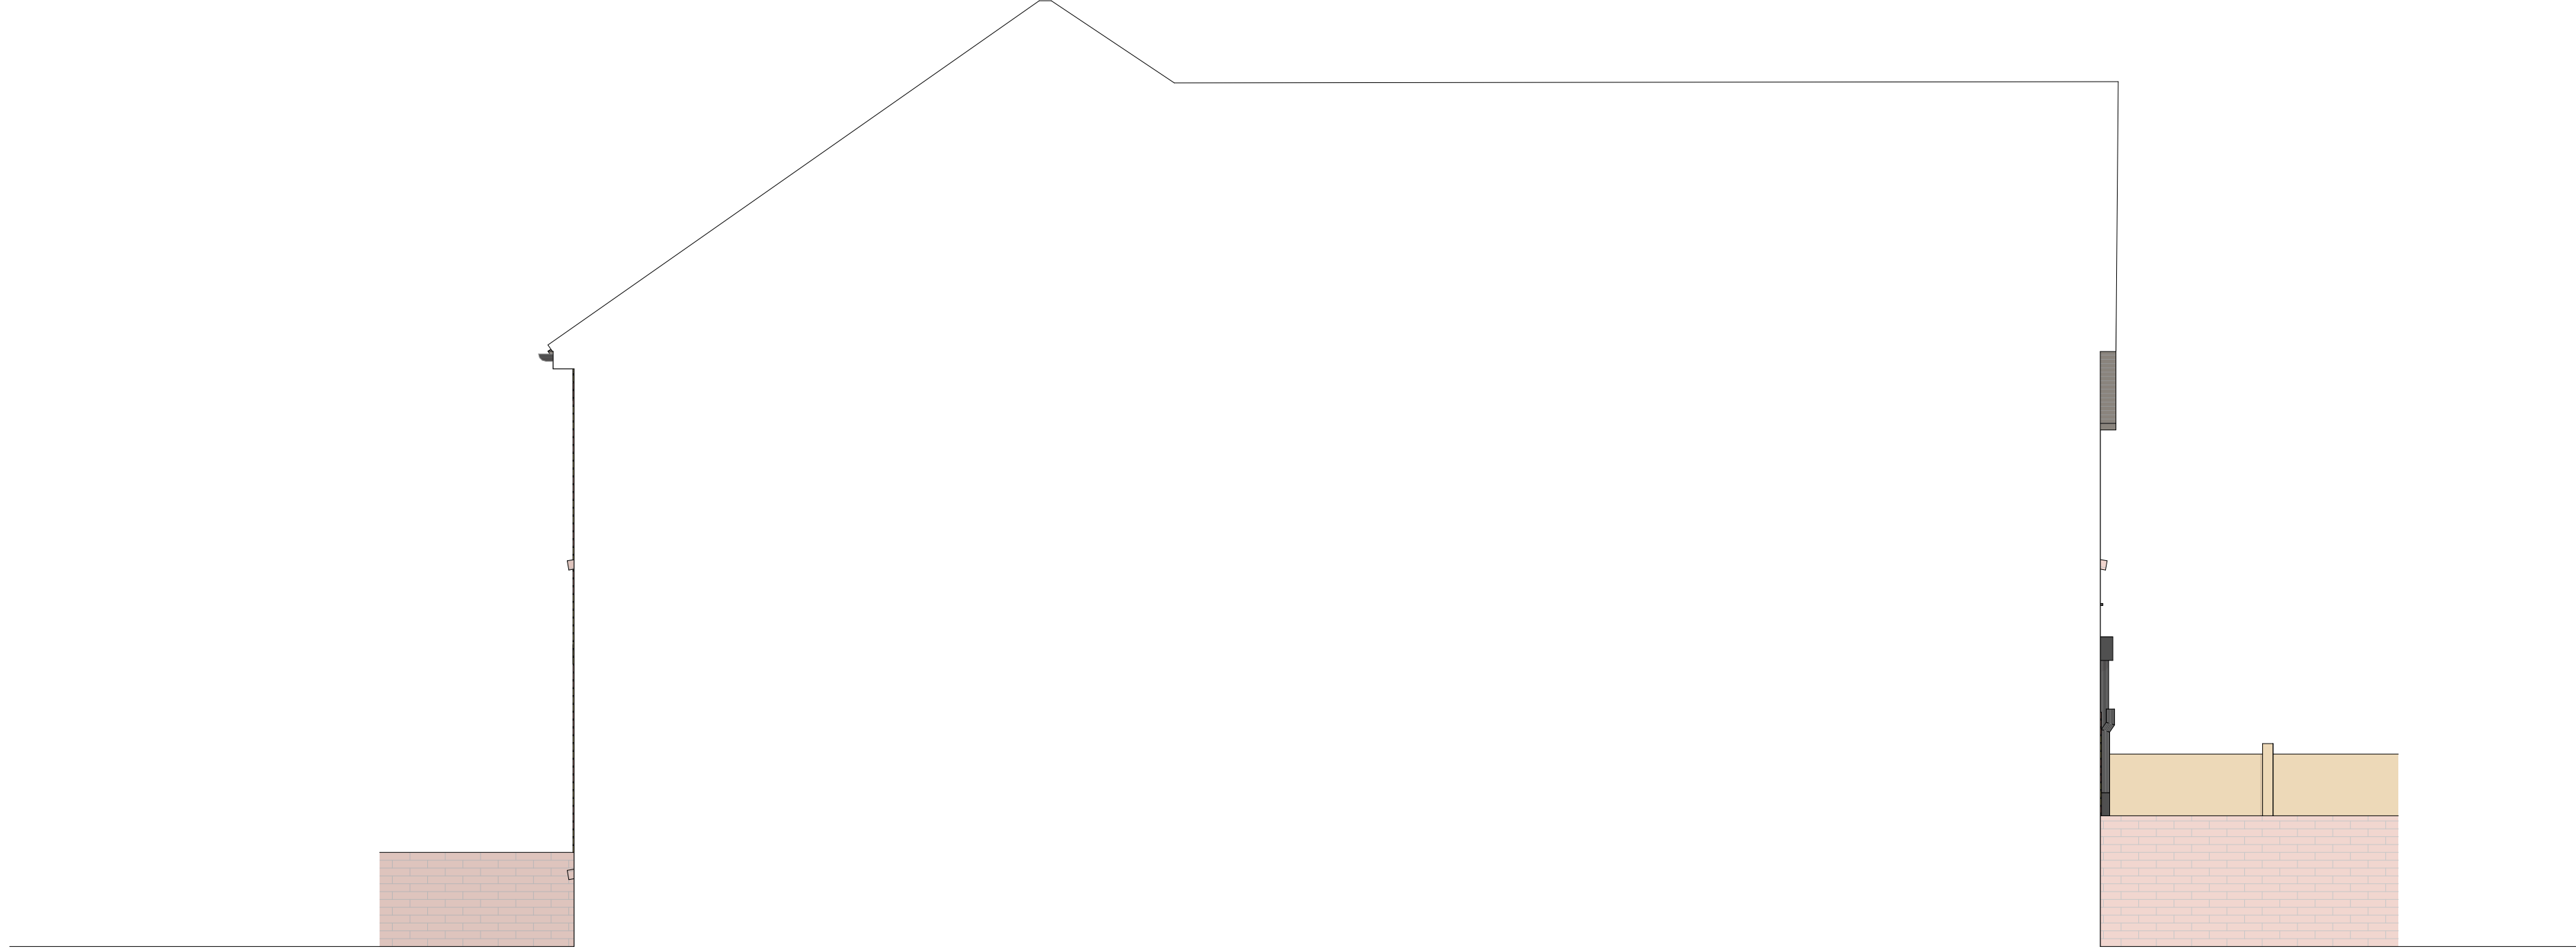

Proposed East Elevation

Scale @ 1:50
0m 1m 2m

Key
Existing
Proposed
Demolished

Note:
Do not scale off this drawing except for planning purposes.
Check all dimensions on site before any work commences.
All goods, materials and workmanship must conform to current building regulations, British standards and codes of practice.
Copyright of this drawing is to be retained by Baba Atelier and must not be reproduced without written consent from the studio.

New England
Project Phase:
PLANNING

Address:
71,
New England Road,
Haywards Heath
RH16 3LE

Client:
Leon and Karalynn Mason
Description:
Proposed Elevations
Drawing to be printed at A1

Scale:
1:50
Project | Drawing No:
013 | 321A