


Mark

Mark


Mark

Mark

Note - Walls and Floor Uneven
Best fit solution used to show wll lines
at approximately 1m above floor level.

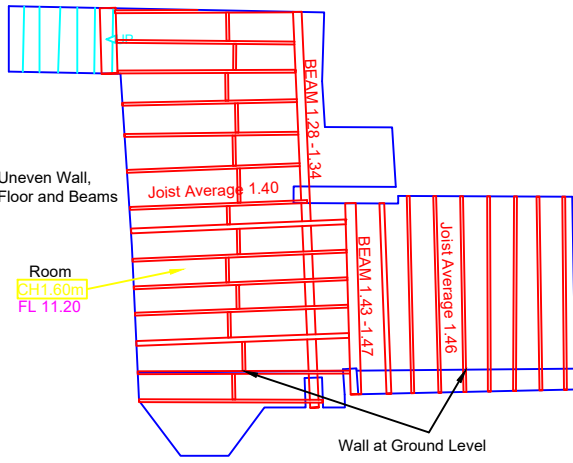

Basement
Level Elevation: 11.20M

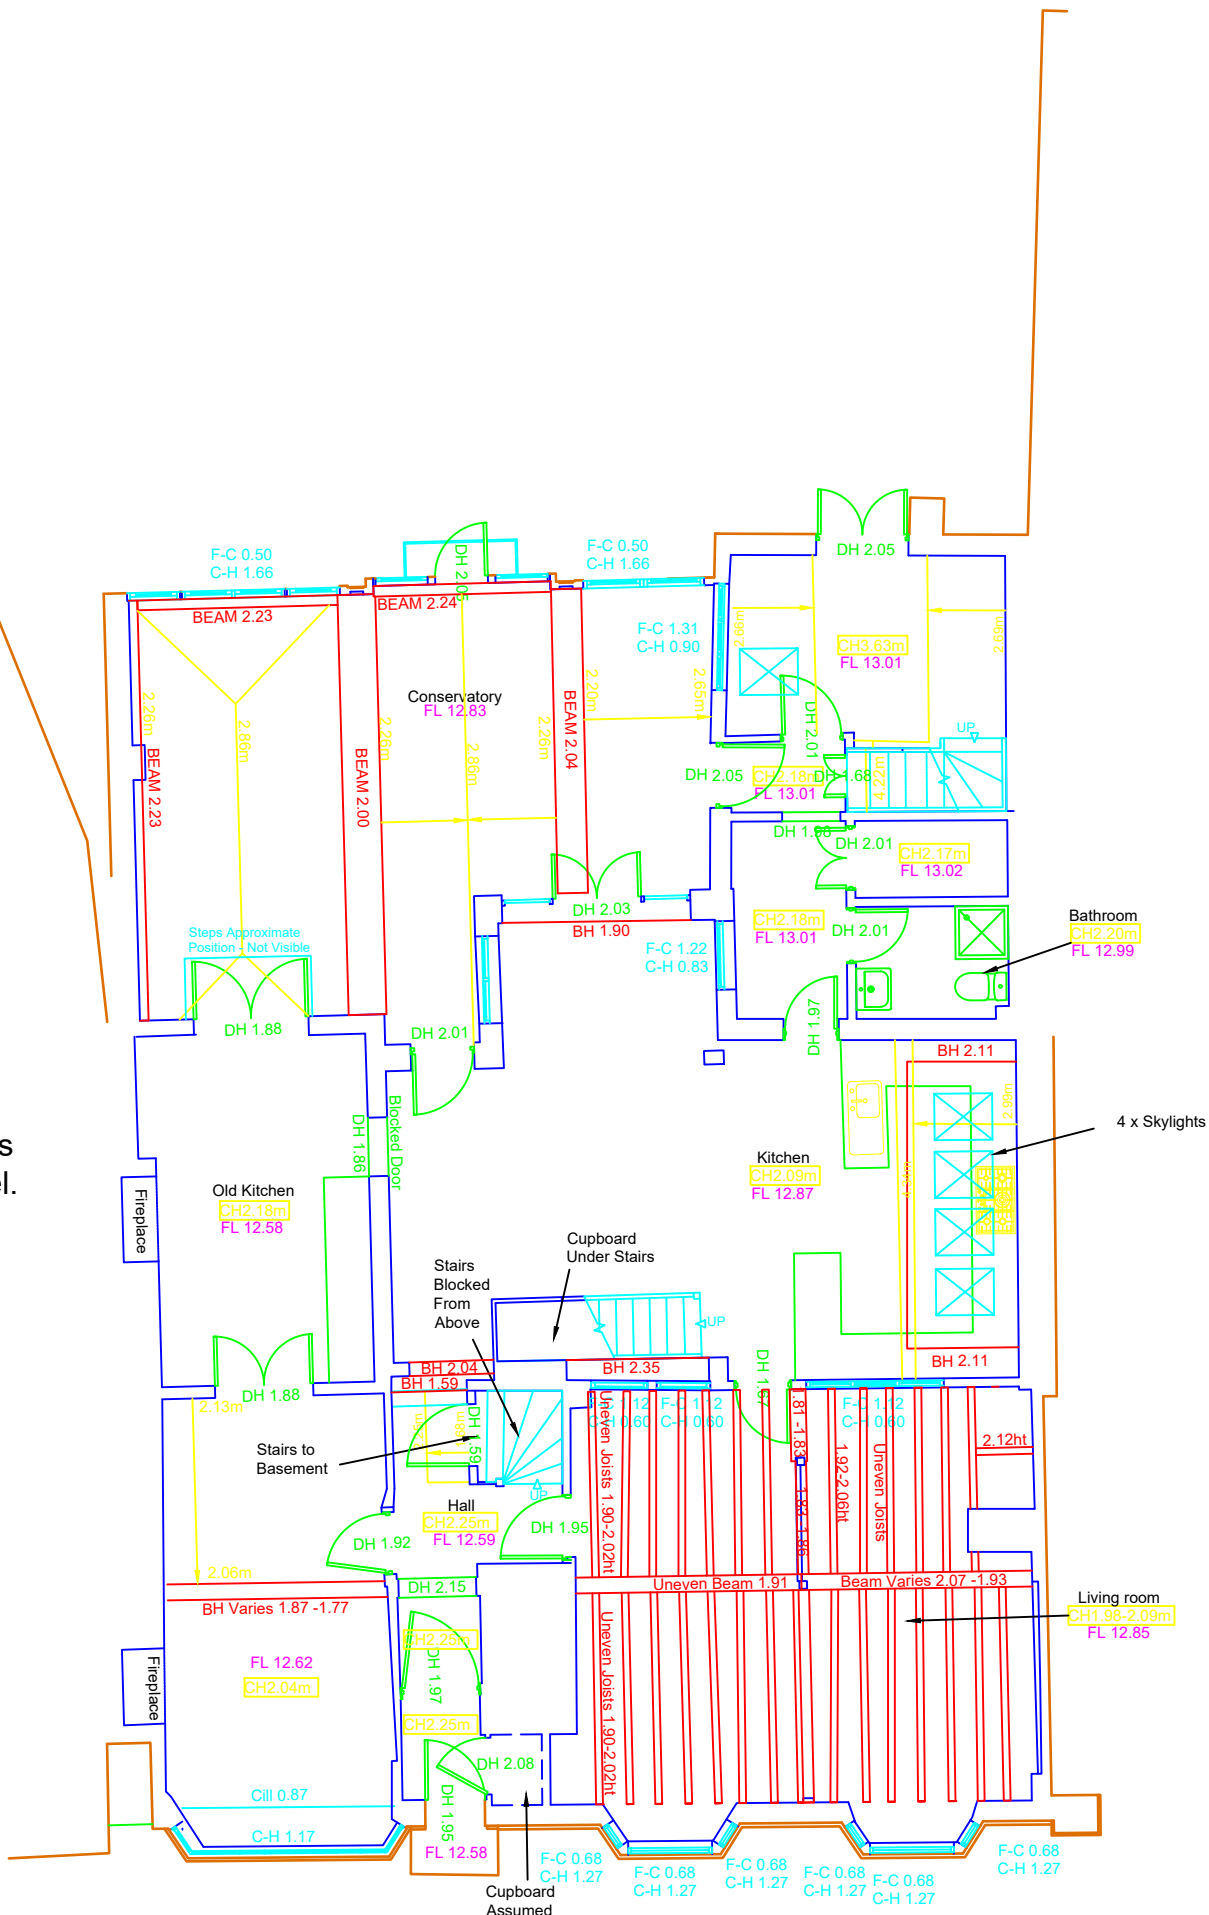


Ground Floor

NOTES

1. The Grid and Levels are arbitrary.
2. Please request any survey control information if required.

LEGEND

- AH - Access Hatch
- BH - Beam Height
- CH - Ceiling Height
- C-H - Cill to Head
- DH - Door Height
- F-C - Floor to Cill
- FL - Floor Level
- RD - Radiator

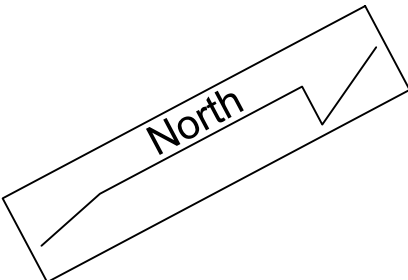


Rev	By	Date	Description
1	M.Jones	Nov '22	External Data Removed
2	M.Jones	Oct '22	Floor Plans Amended
3	M.Jones	Oct '22	Revised By

Project
**107 HIGH STREET
LINDFIELD
WEST SUSSEX**

Drawing Title
BASEMENT & GROUND FLOOR PLAN

16 Allcard Close
Horsham
RH12 5AJ
Tel No: 07867411903
www.incosurveys.co.uk

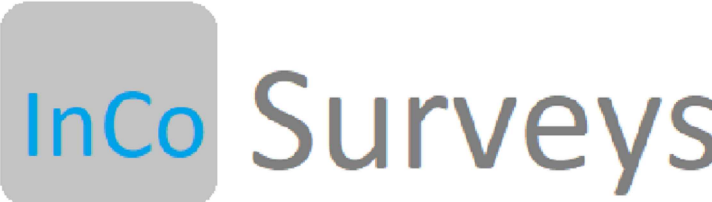

Surveyed: M.Jones September '22
Checked: M.Jones September '22

Project No.	Drawing Status	Scale (@ A1)
S22621	INFORMATION	1:100

**BASEMENT&GROUND
FLOOR PLAN**