


+70.00m Ridge

+70.00m Mezzanine

+72.32m Bedrooms

+72.01m Living Space

+70.00m Datum

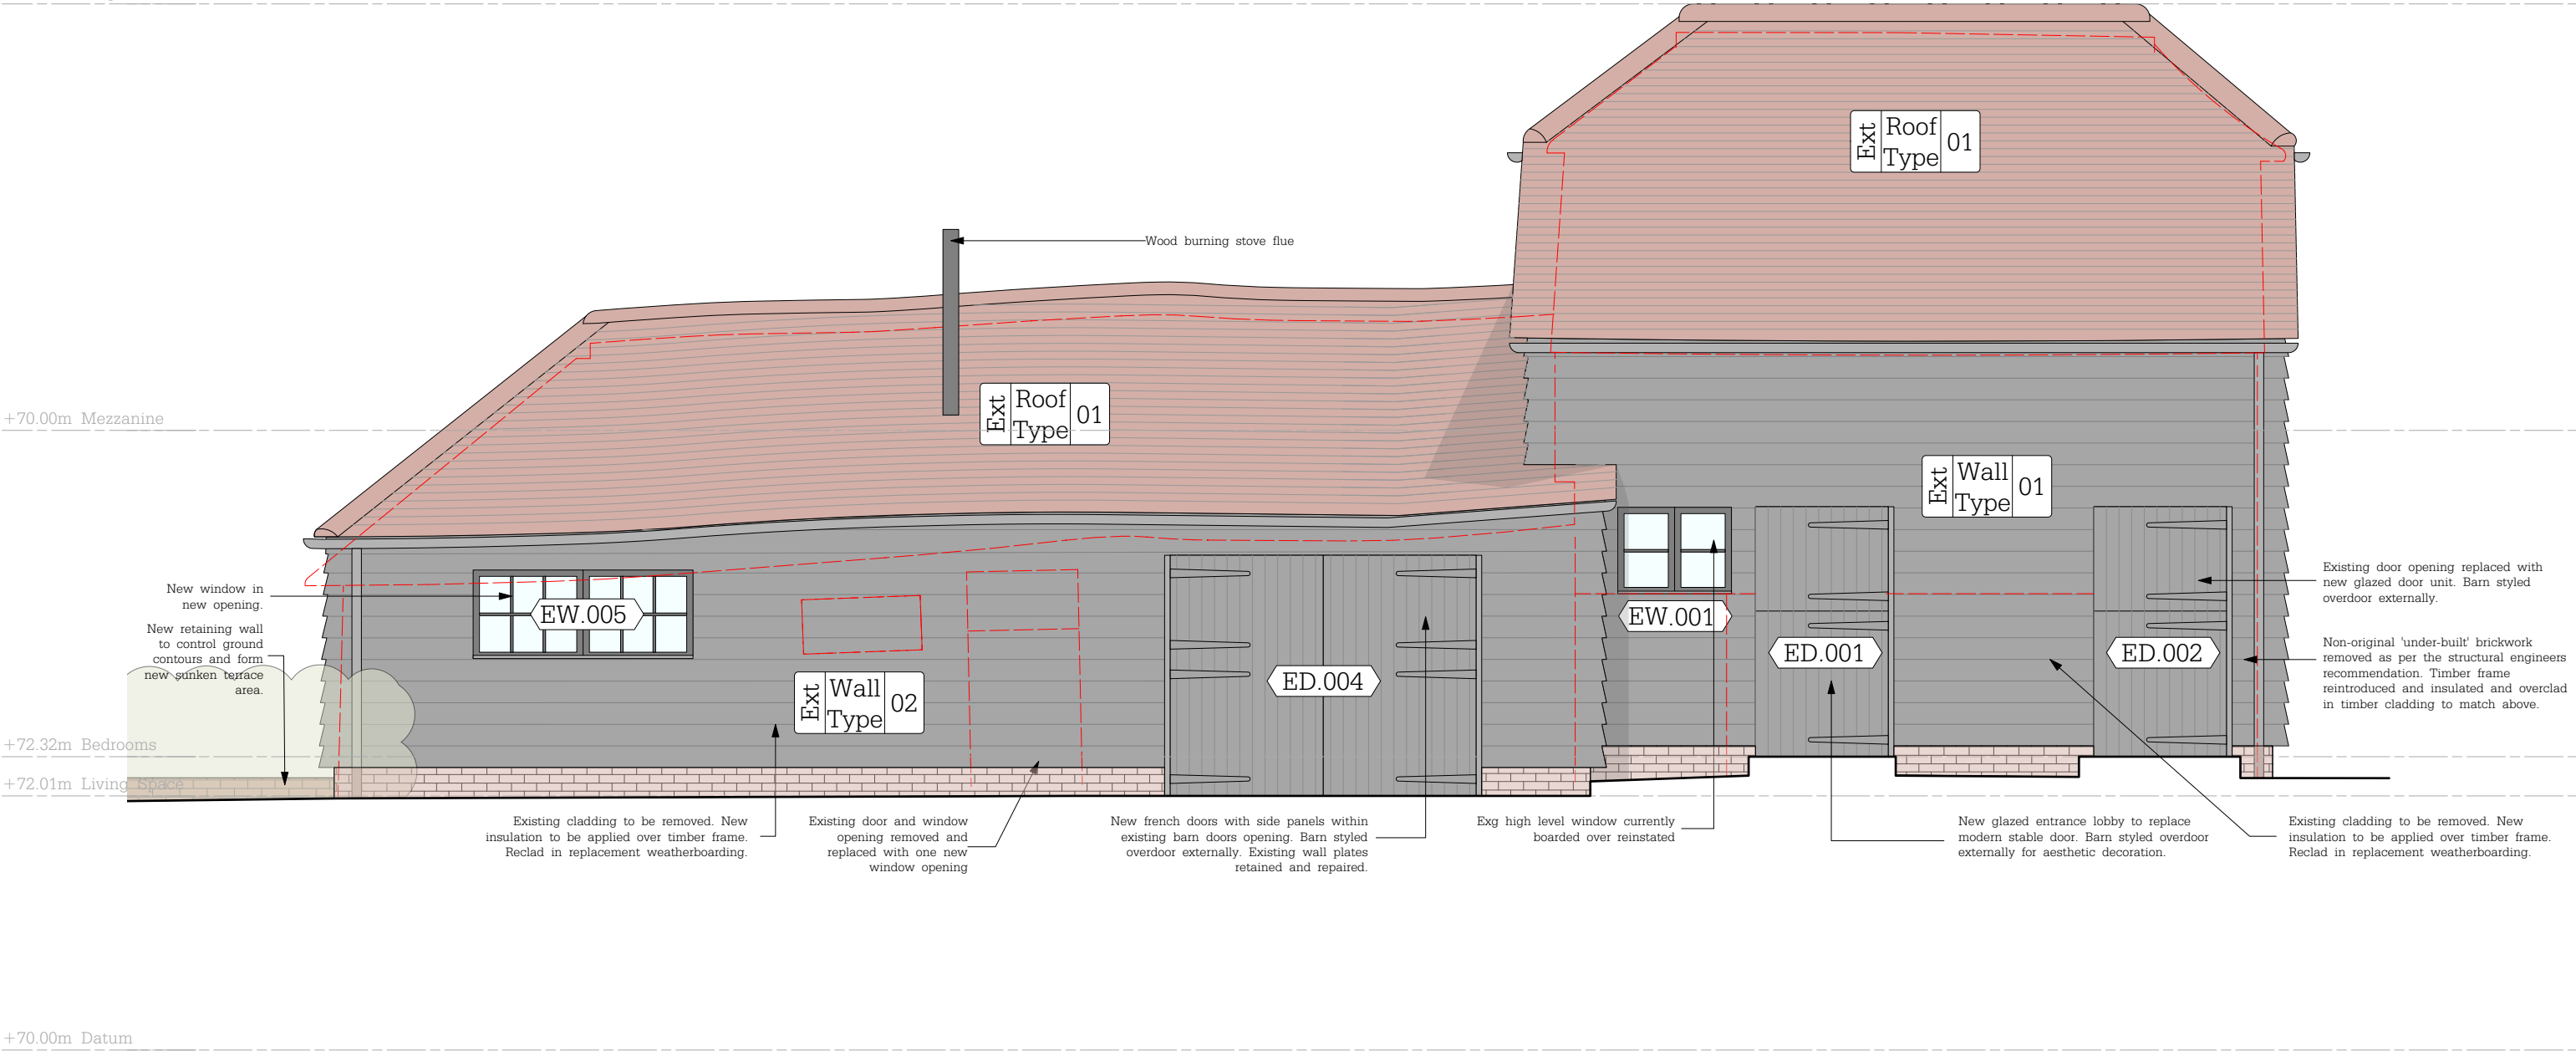


1 - Existing South Elevation

© All rights reserved
All dimensions to be checked on site

Lewes Office
Cooksbridge Station House - Cooksbridge - Nr. Lewes
East Sussex - BN8 4SW

+44 (0)1273 400319
info@bakerbrown.studio
bakerbrown.studio

Notes:

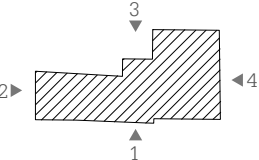

Rev	Date	Description	Drwn	Chkd
-----	------	-------------	------	------

BakerBrown

Job Name			Status			
Brook Farm			Planning			
Drawing Title						
Proposed GA Elevations (Sheet 1 of 4)						
Drawn	Checked	Date	Scale@A3	Job No.	Drawing Number	Rev
LF	BB	June 25	1:50	1490	BB_DA_0200	